




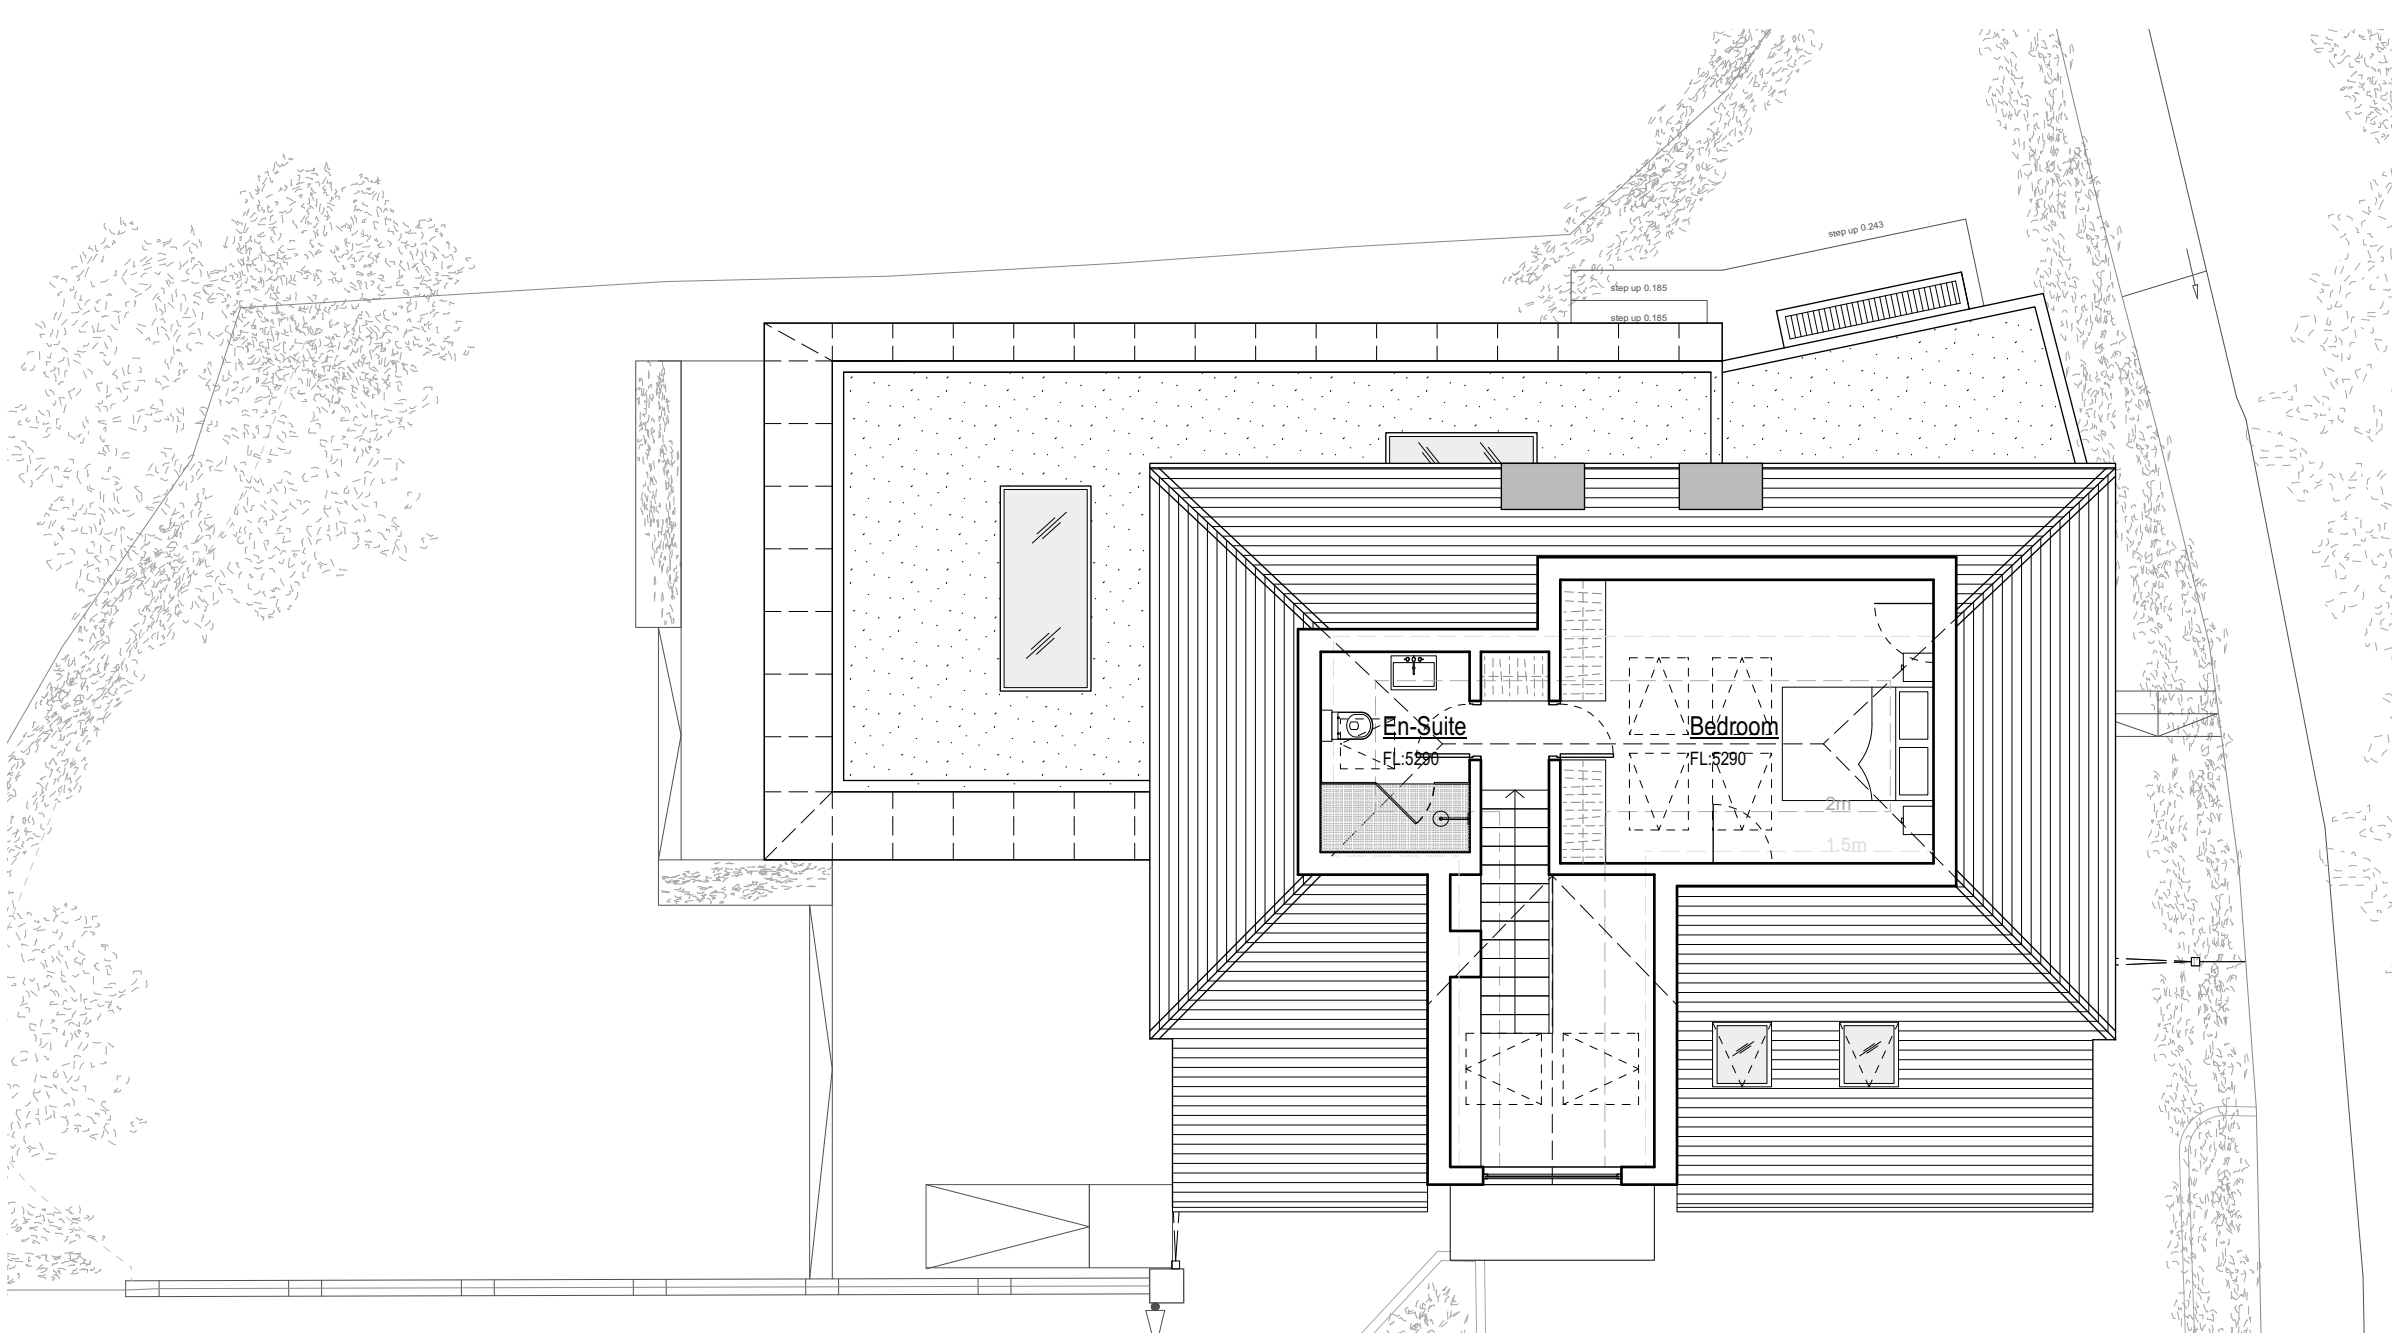


3 Proposed Loft Plan
Scale 1:100

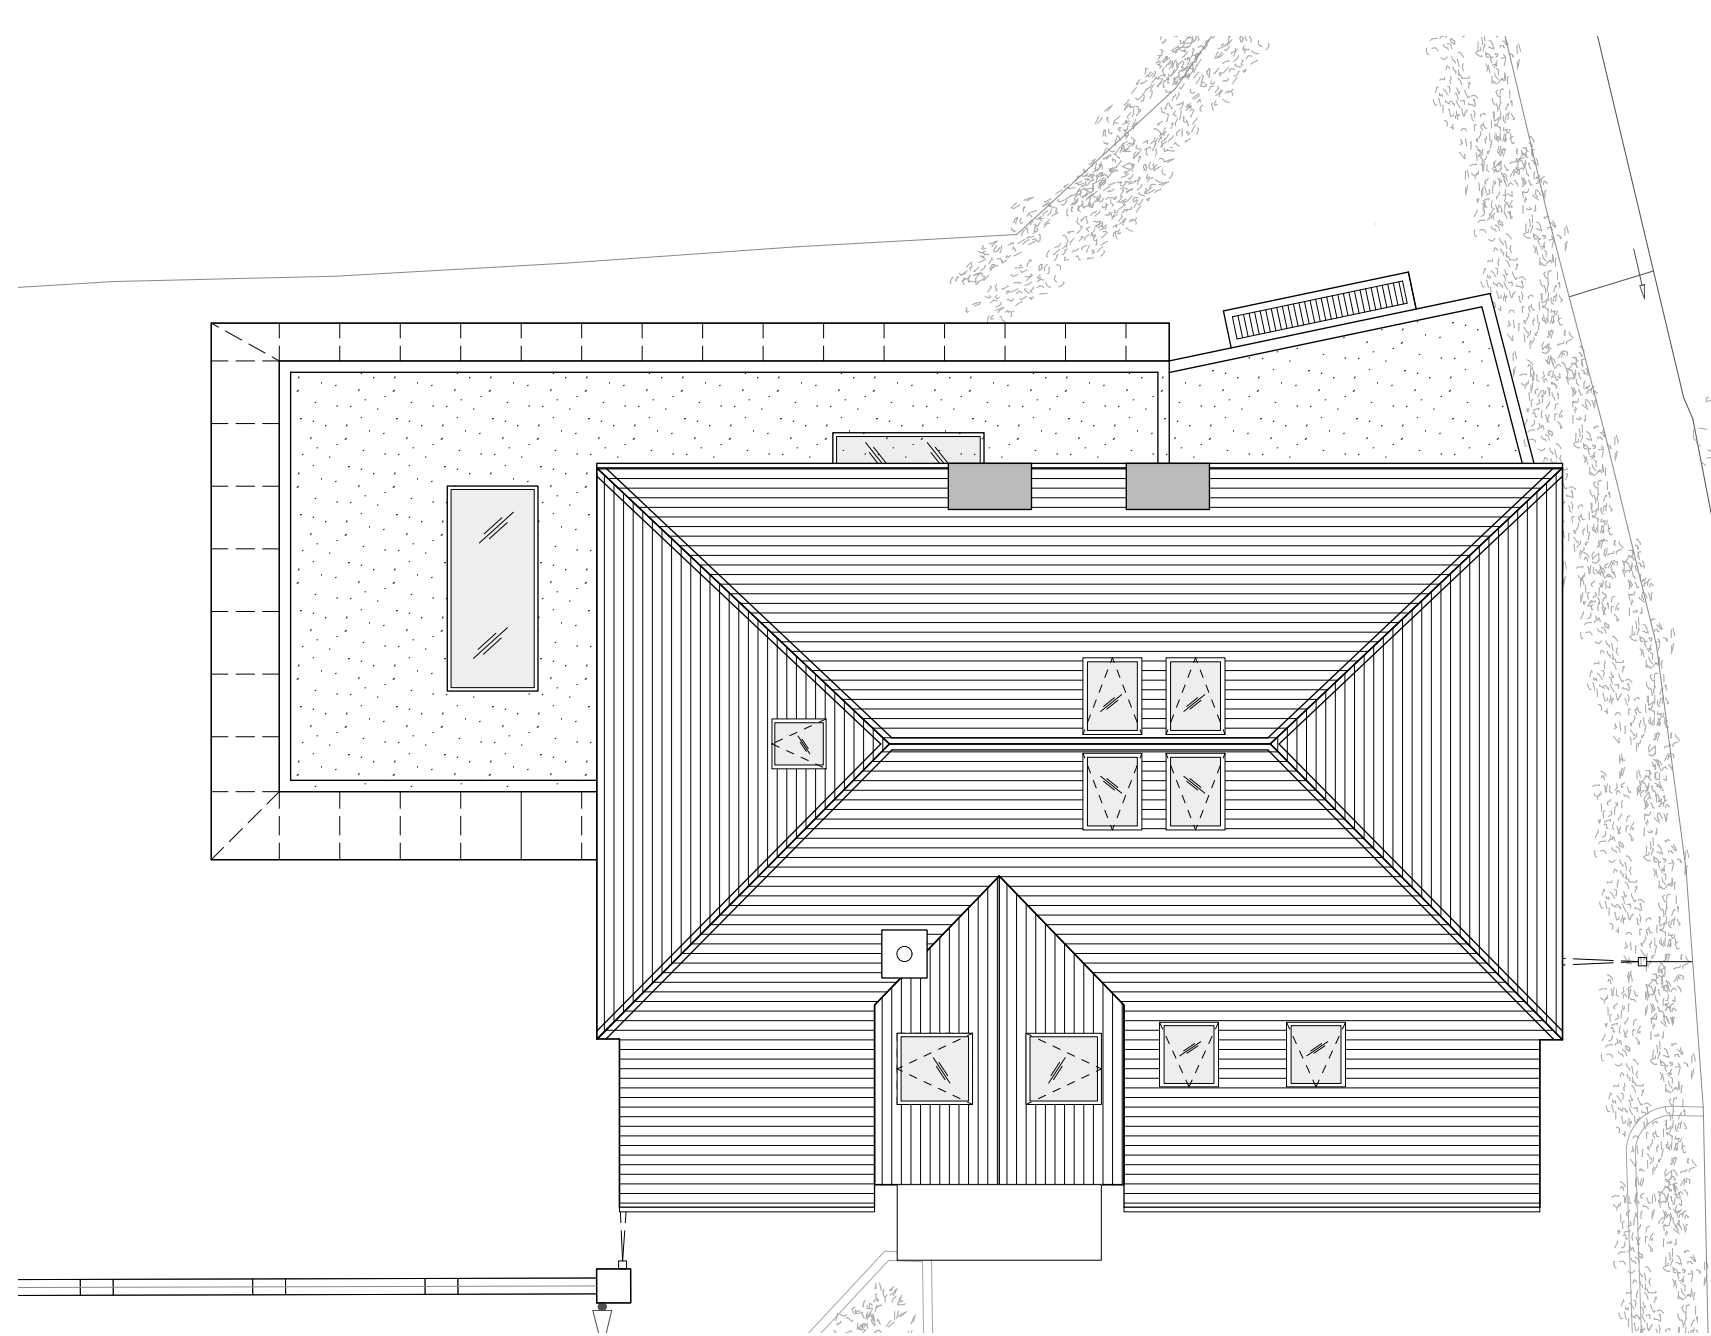


4 Proposed Roof Plan
Scale 1:100

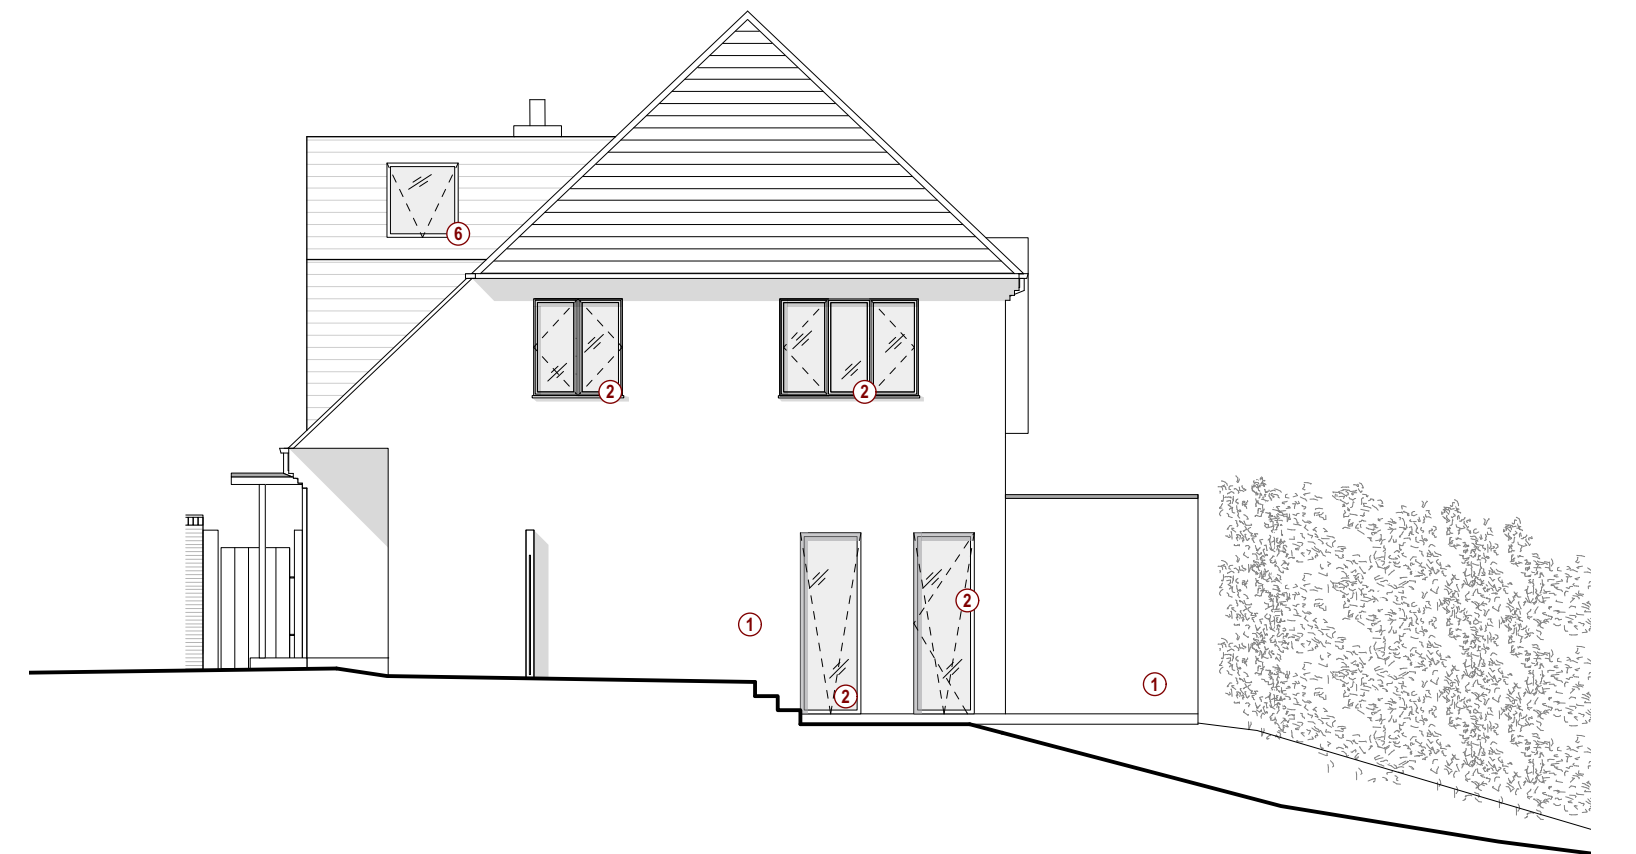


7 Proposed Side Elevation
Scale 1:100

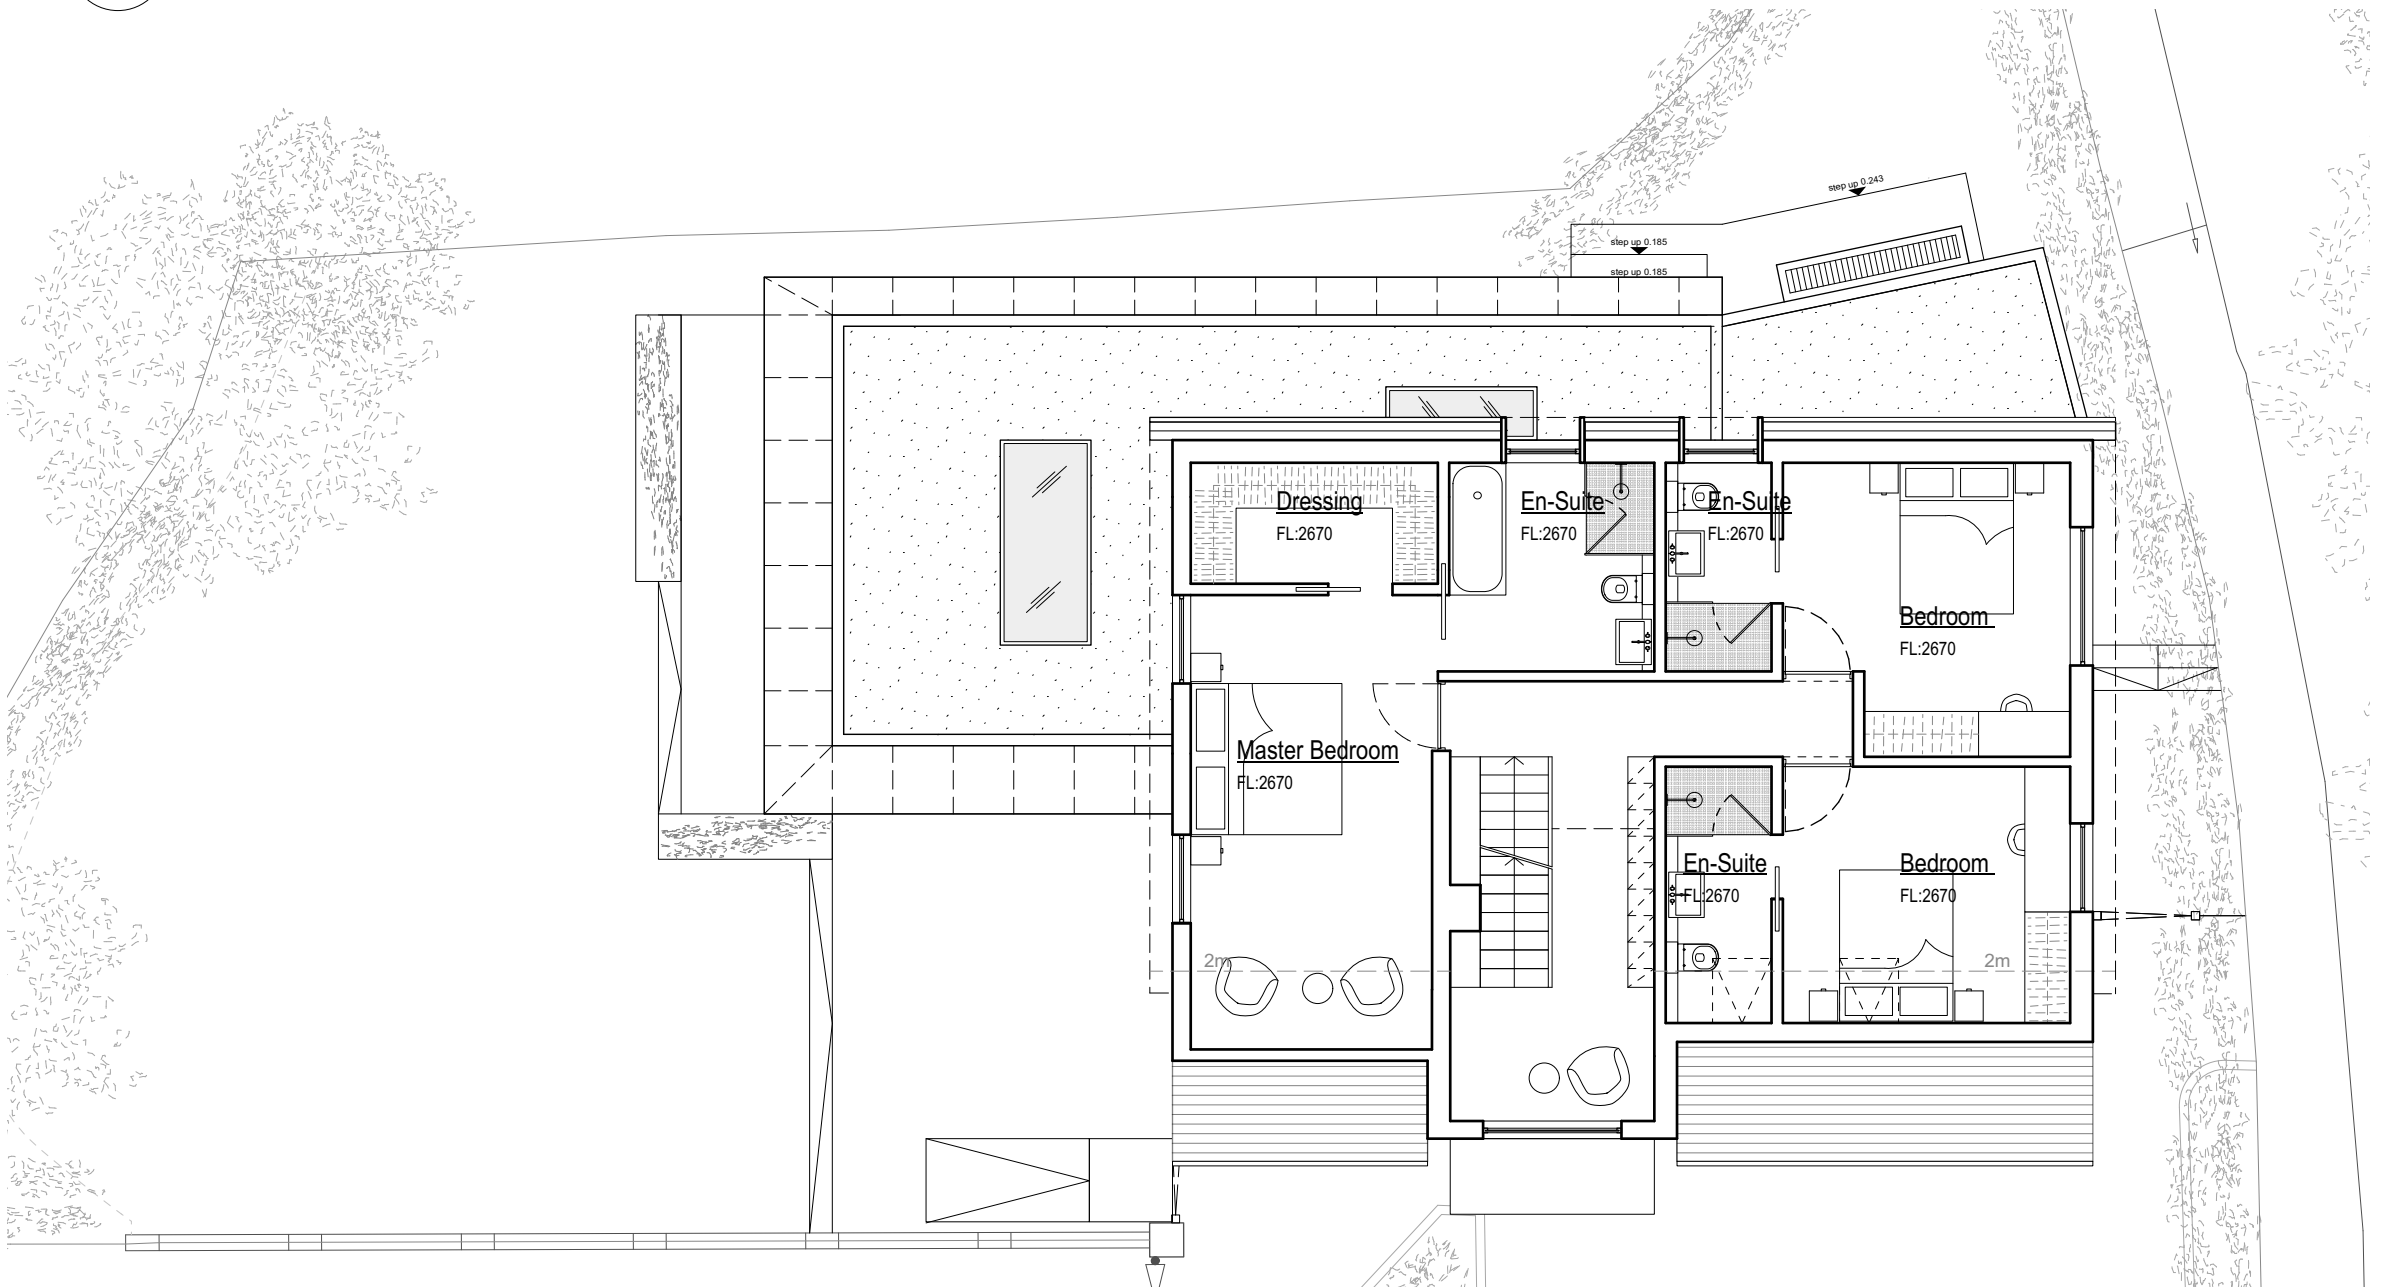


2 Proposed First Floor Plan
Scale 1:100

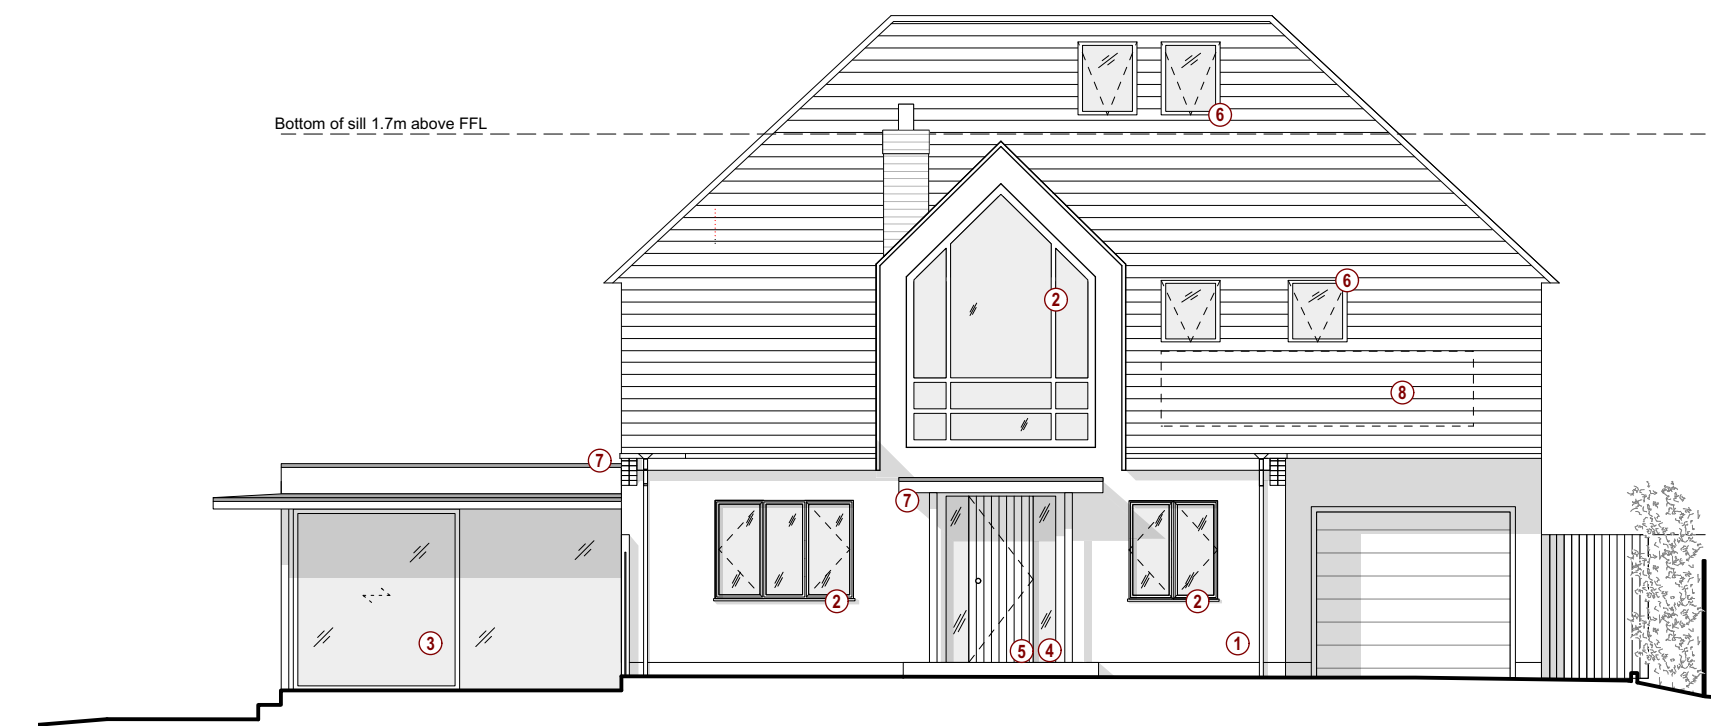


5 Proposed Front Elevation
Scale 1:100

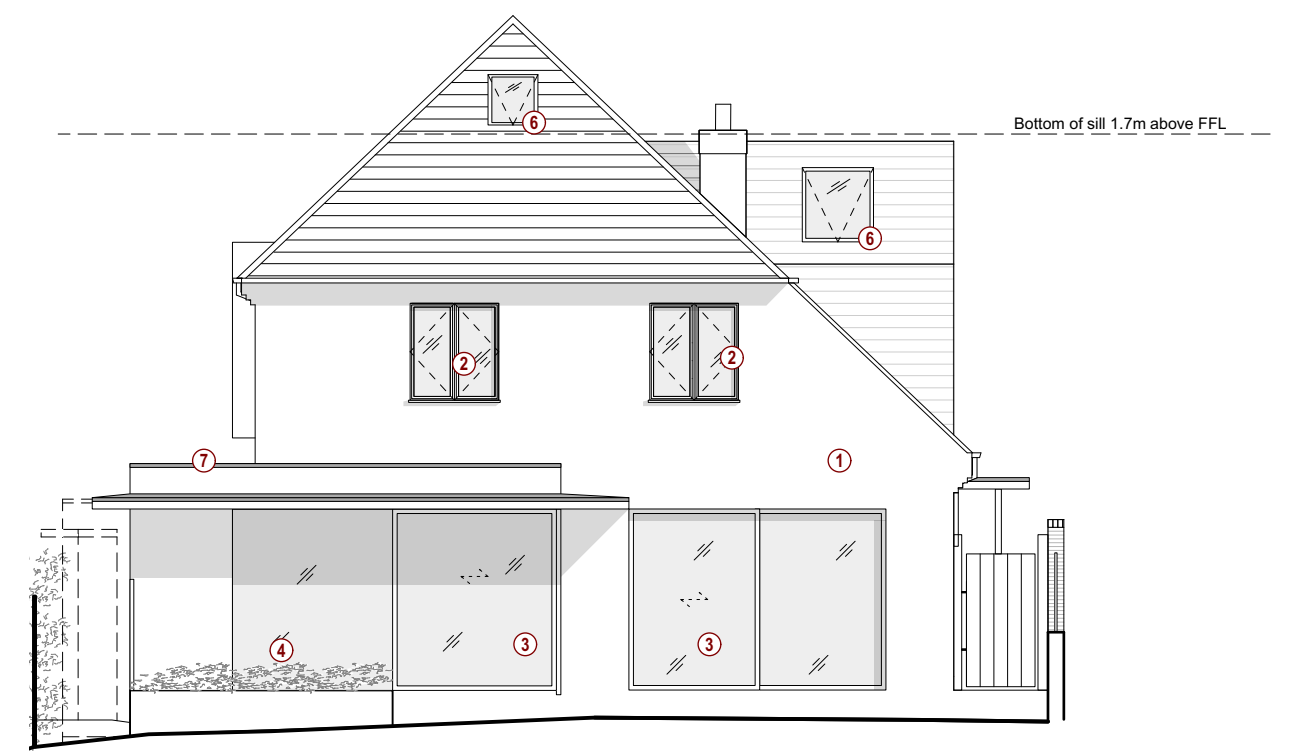


8 Proposed Side Elevation
Scale 1:100

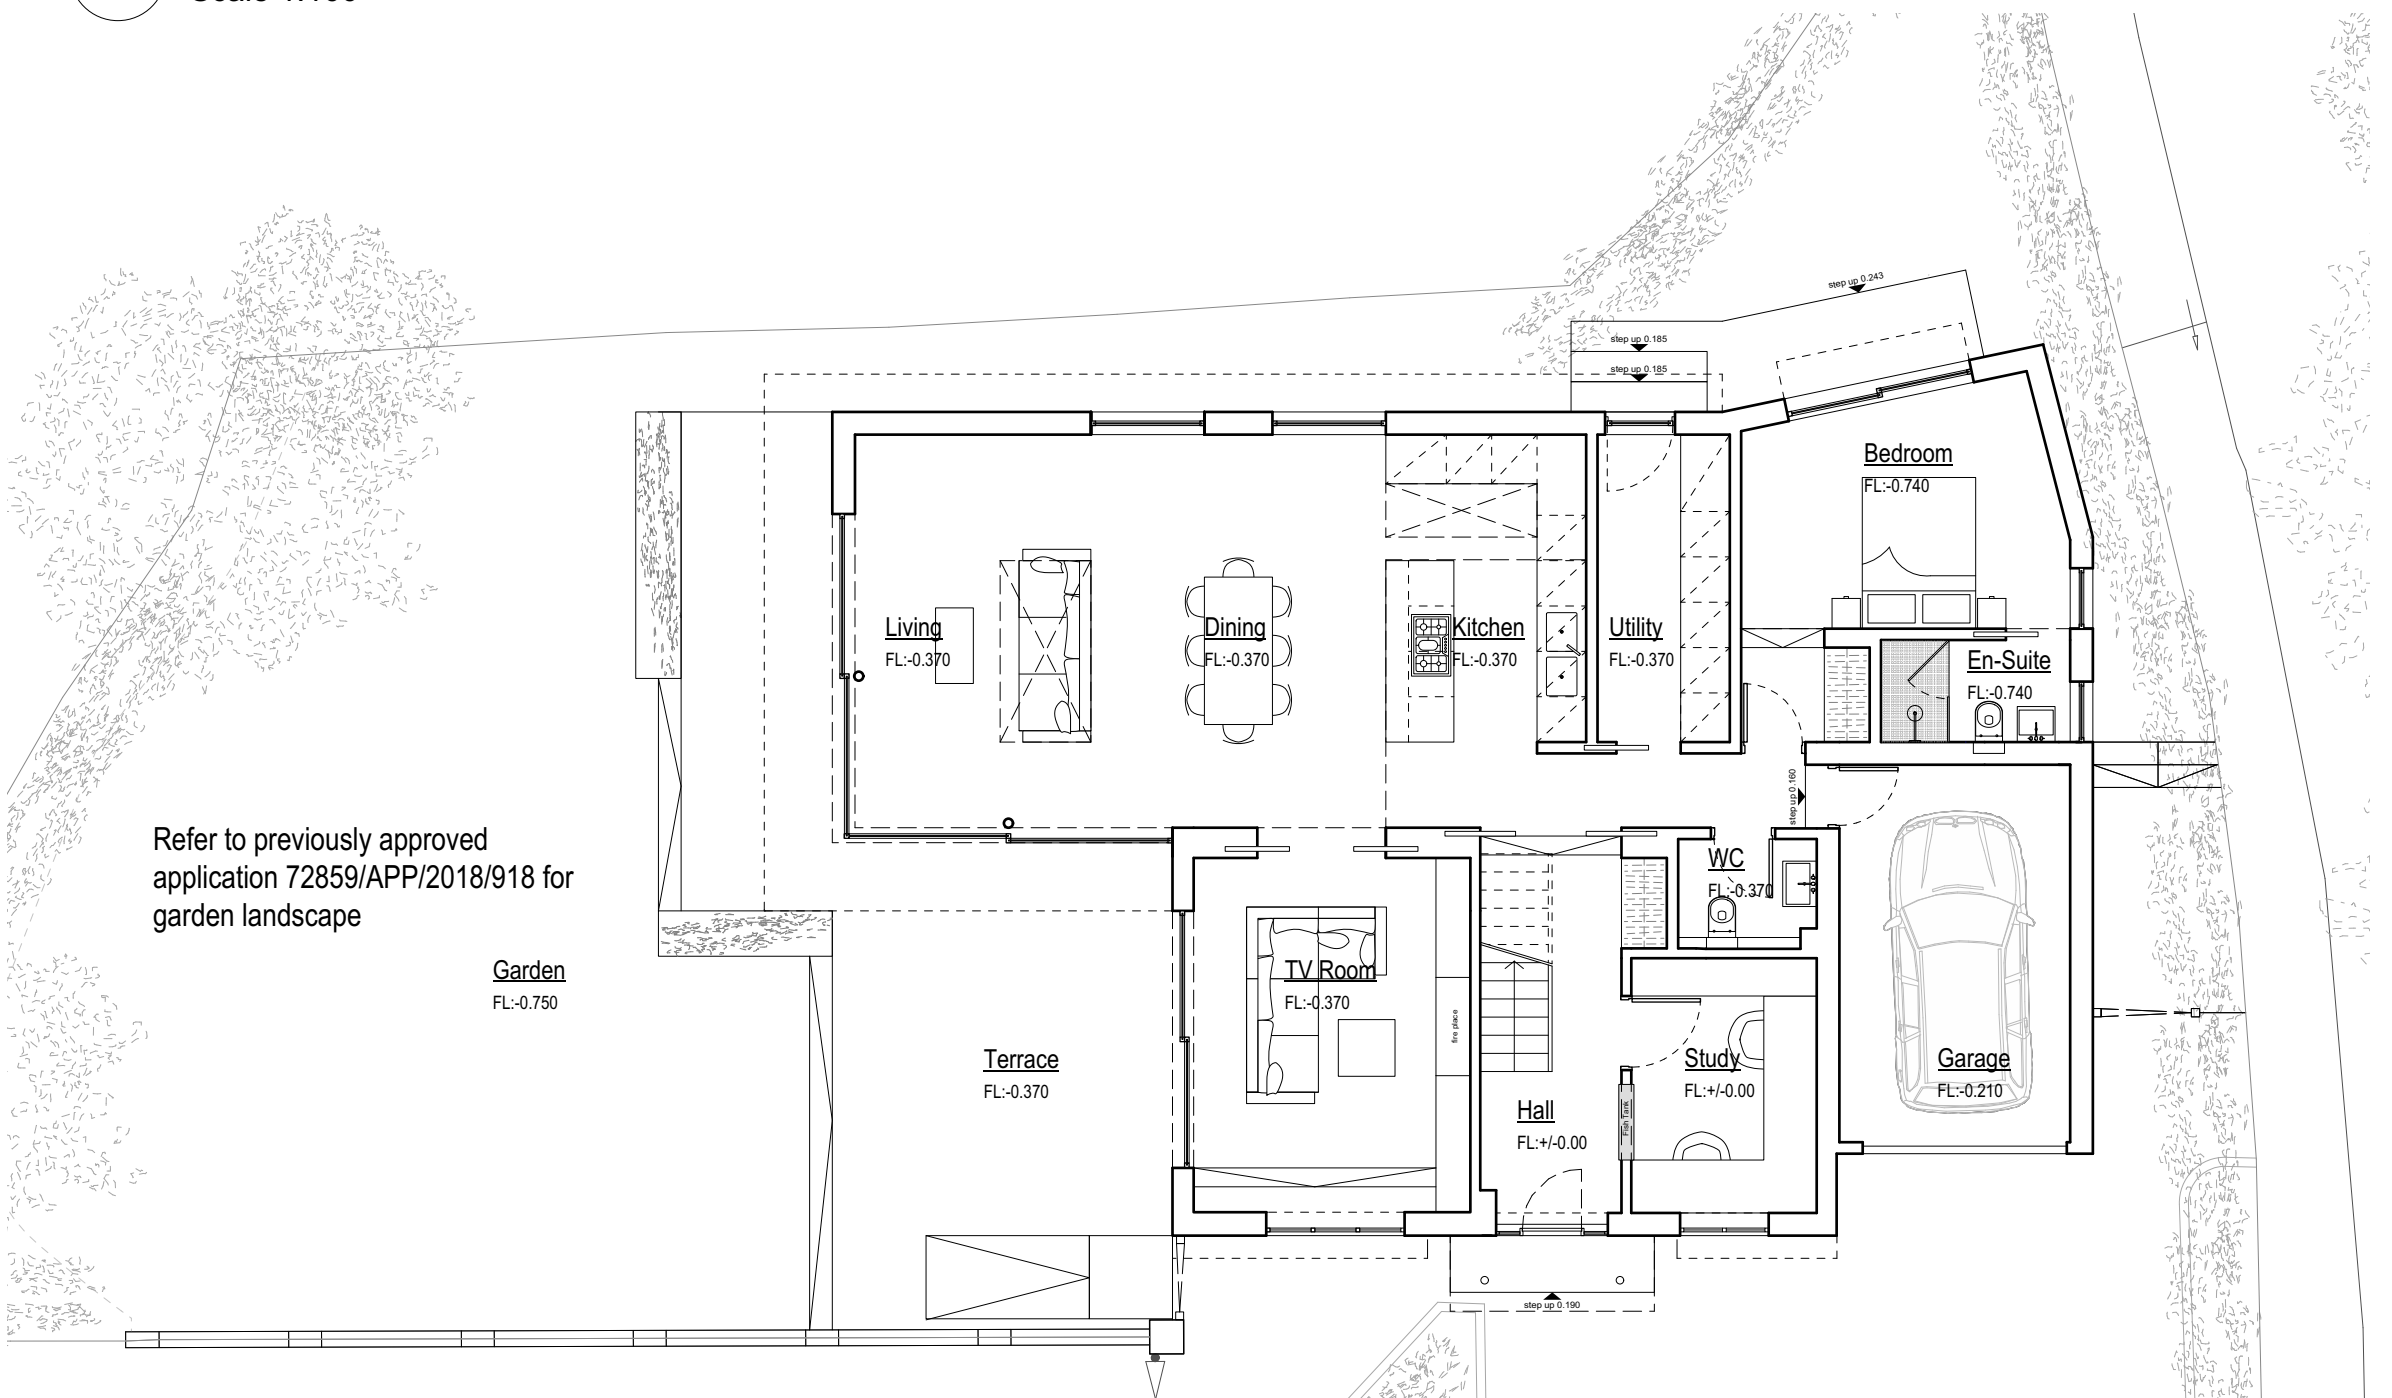

1 Proposed Ground Floor Plan
Scale 1:100

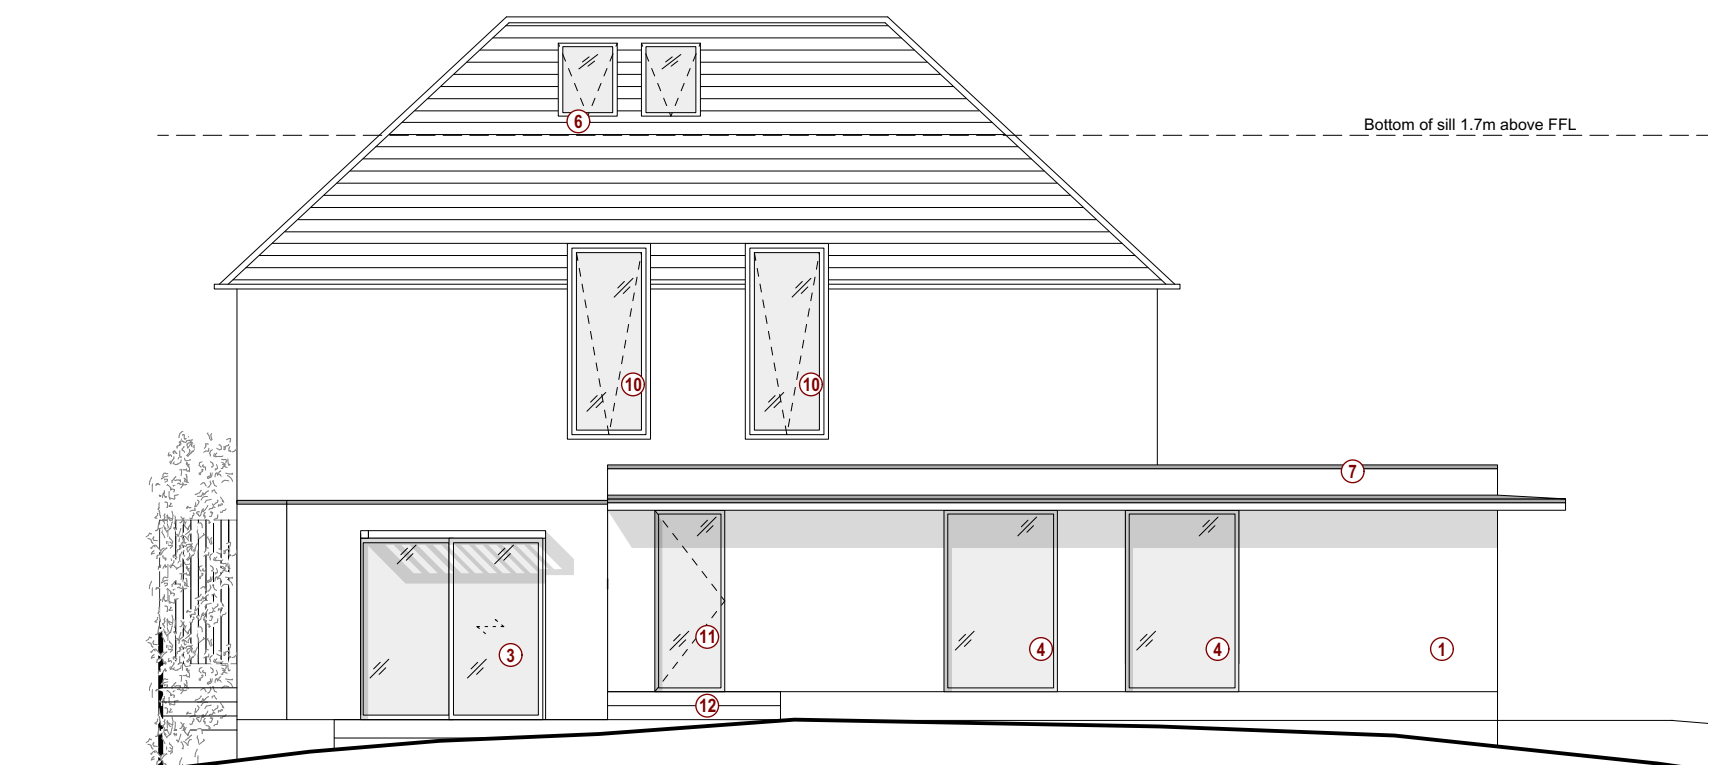


6 Proposed Rear Elevation
Scale 1:100

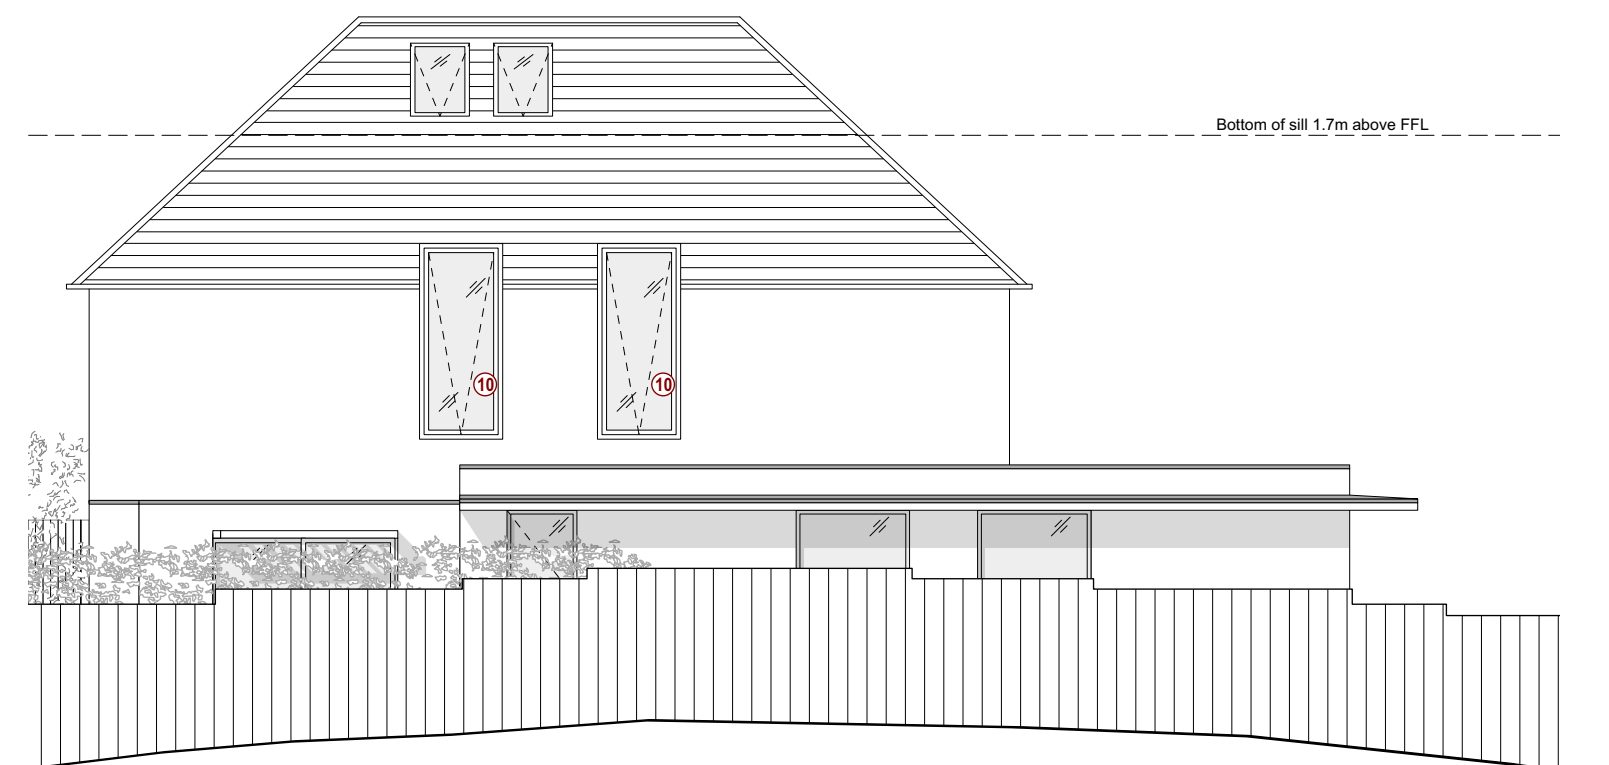

9 Proposed Rear Elevation - Viewed from Neighbouring Site
Scale 1:100

Proposed Gross Internal Area	
Ground Floor	141 sqm
First Floor	91 sqm
Loft	38 sqm
Total	270 sqm

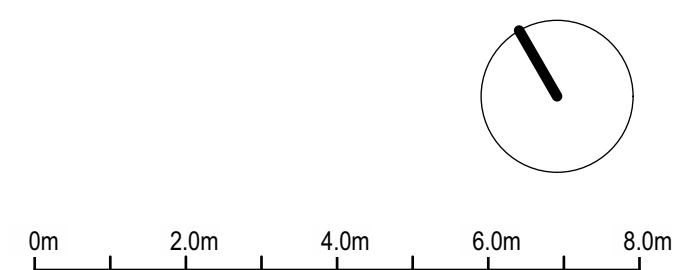

MATERIAL LEGEND:

1. White render finish.
2. Aluminium framed window.
3. Aluminium framed sliding doors.
4. Aluminium fixed framed windows.
5. New timber doors.
6. Skylight.
7. Zinc canopy.
8. Integrated solar tiles.
9. Glass balustrade.
10. Aluminium window with opaque glazing, restricted opening - tilt only.
11. Aluminium hinged framed door.
12. Steps.

PLANNING

Rev: -	Date: 26.04.2021	Description: Issued for Planning	Project: 17A Highfield Crescent Northwood, HA6 1EZ		
			Dwg no: 1701A / PL.02		
			Drawing: Proposed Drawings		
NOTES: Do not scale from this drawing. All dimensions in millimeters. All dimensions to be checked on site. All omissions and discrepancies to be reported to the architect immediately. This drawing is © 3s Architects Interiors Commercial. Use of these drawings must be authorised by 3s.					
Date: April 2021		Scale: 1:100 @ A1	C RW	D EC	Rev: -
T: +44 (0)20 8332 99-66 F: +91 W: www.3s-ad.com E: info@3s-ad.com 17A Princes Road, Richmond upon Thames, Surrey TW10 6DQ					