
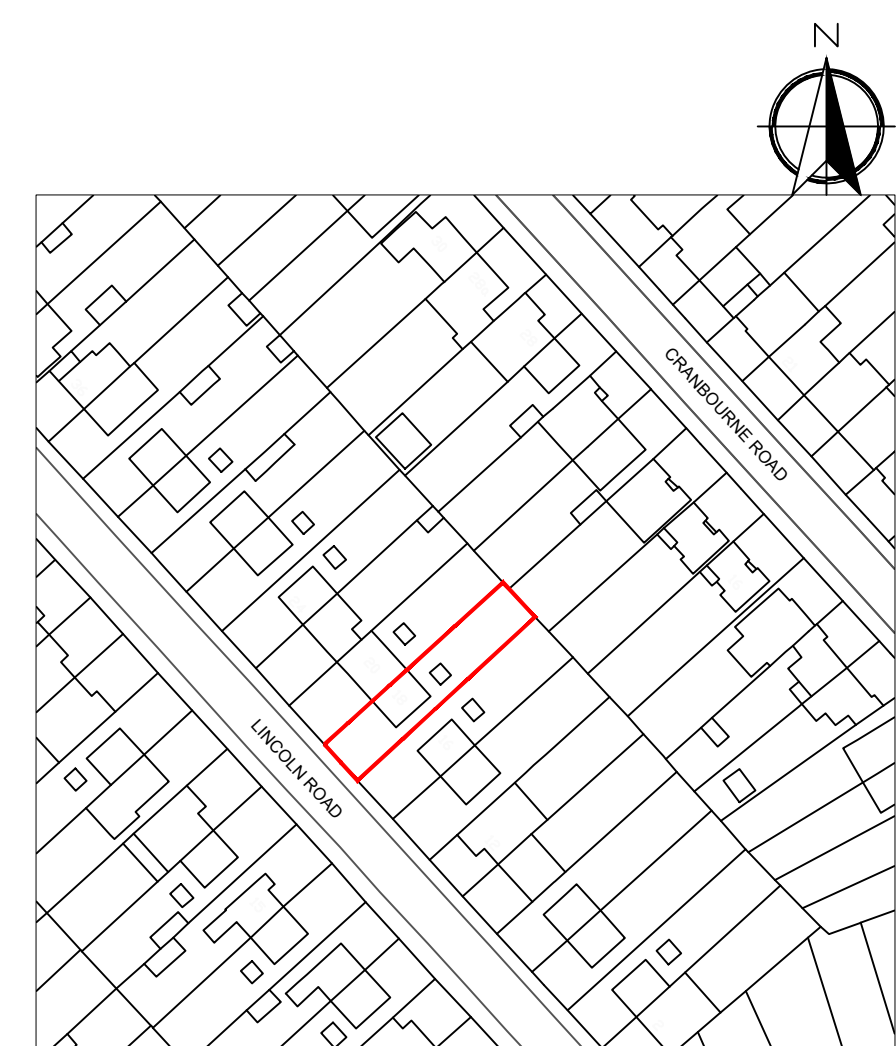
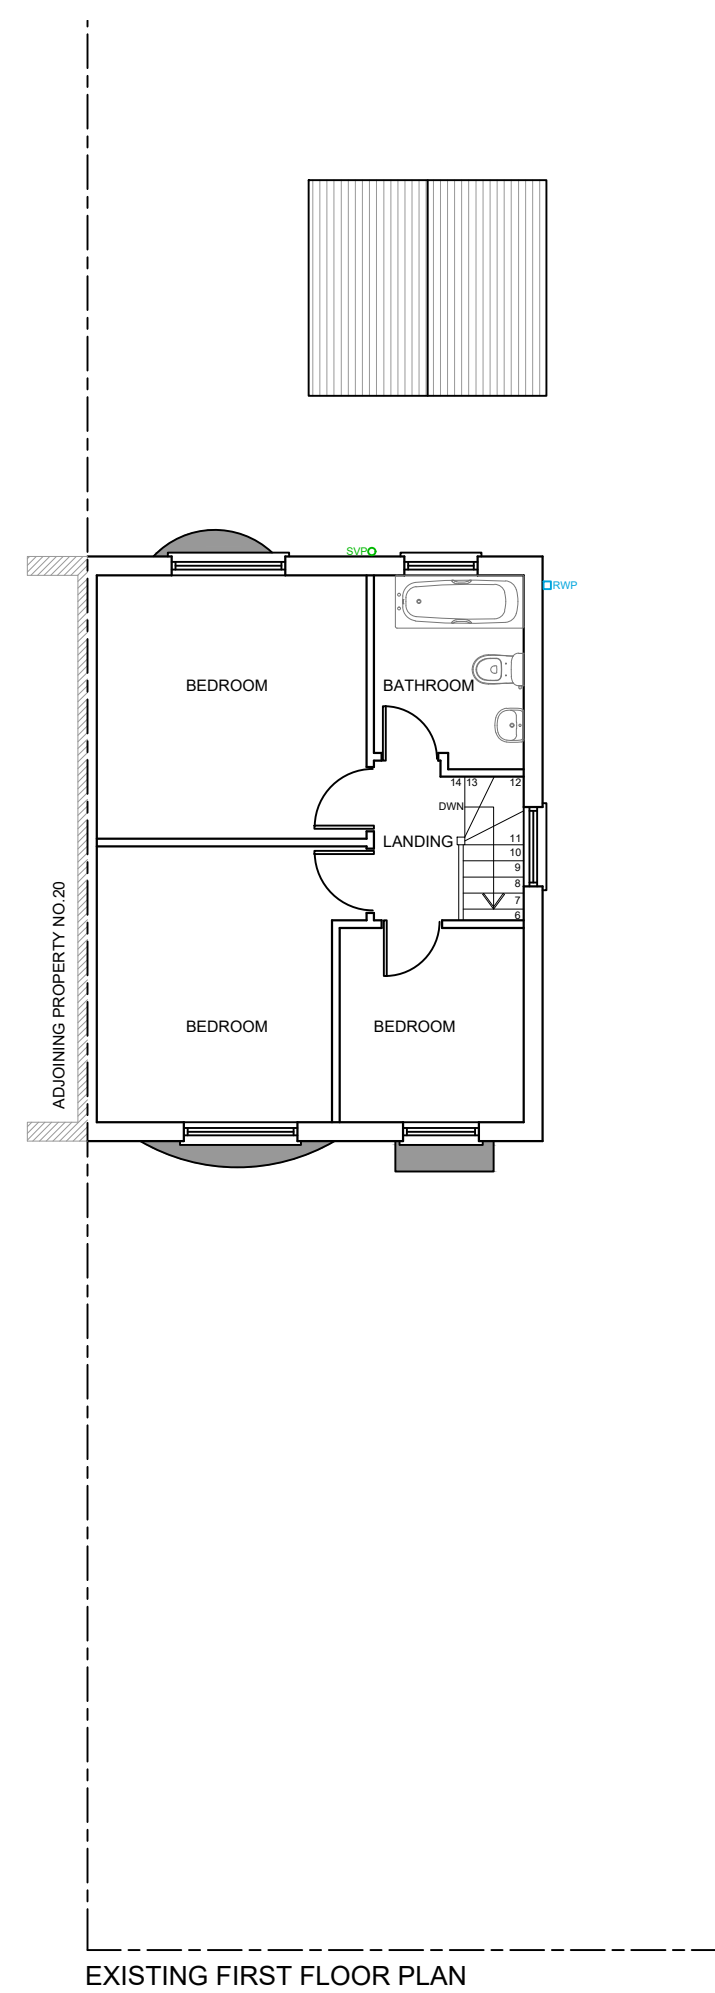
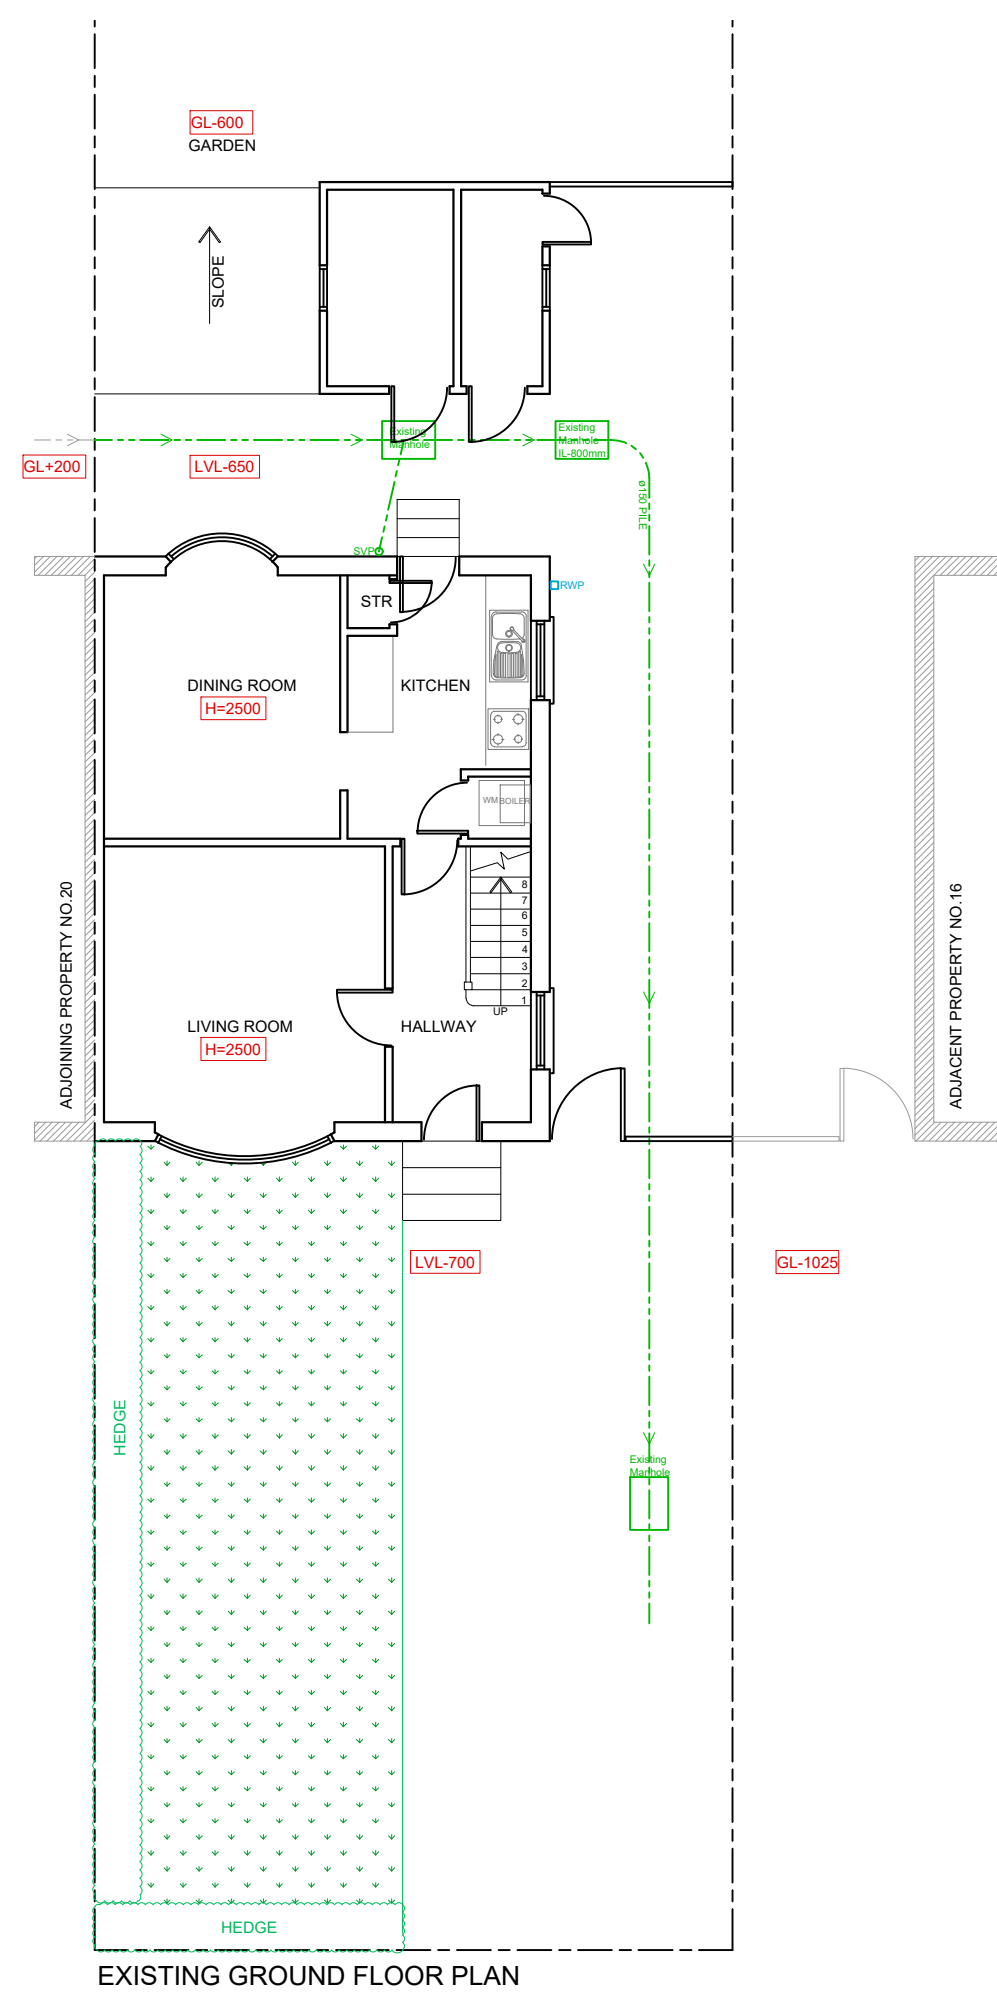
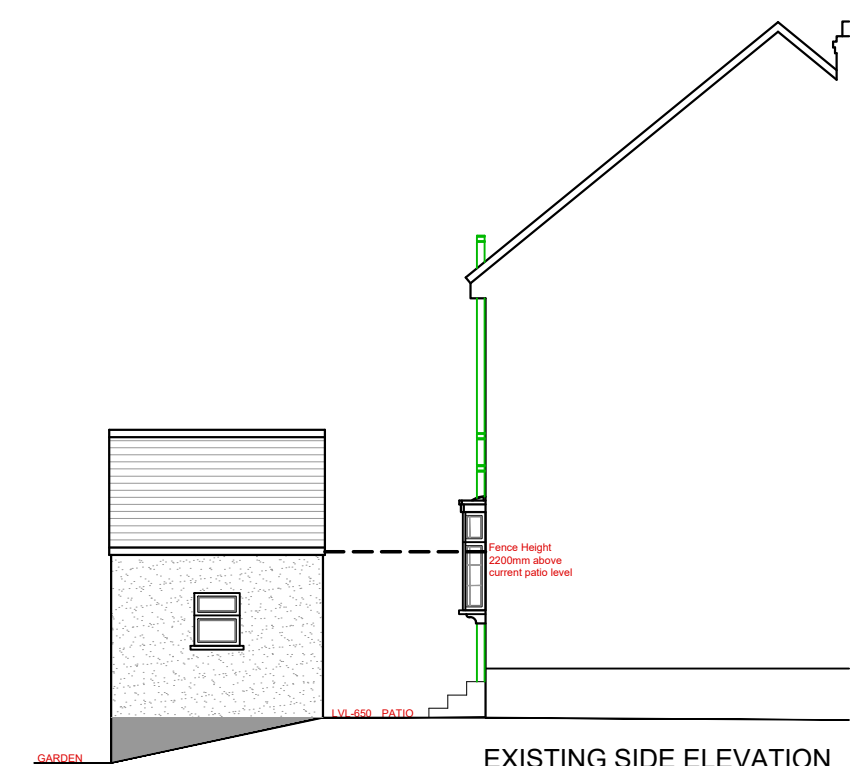


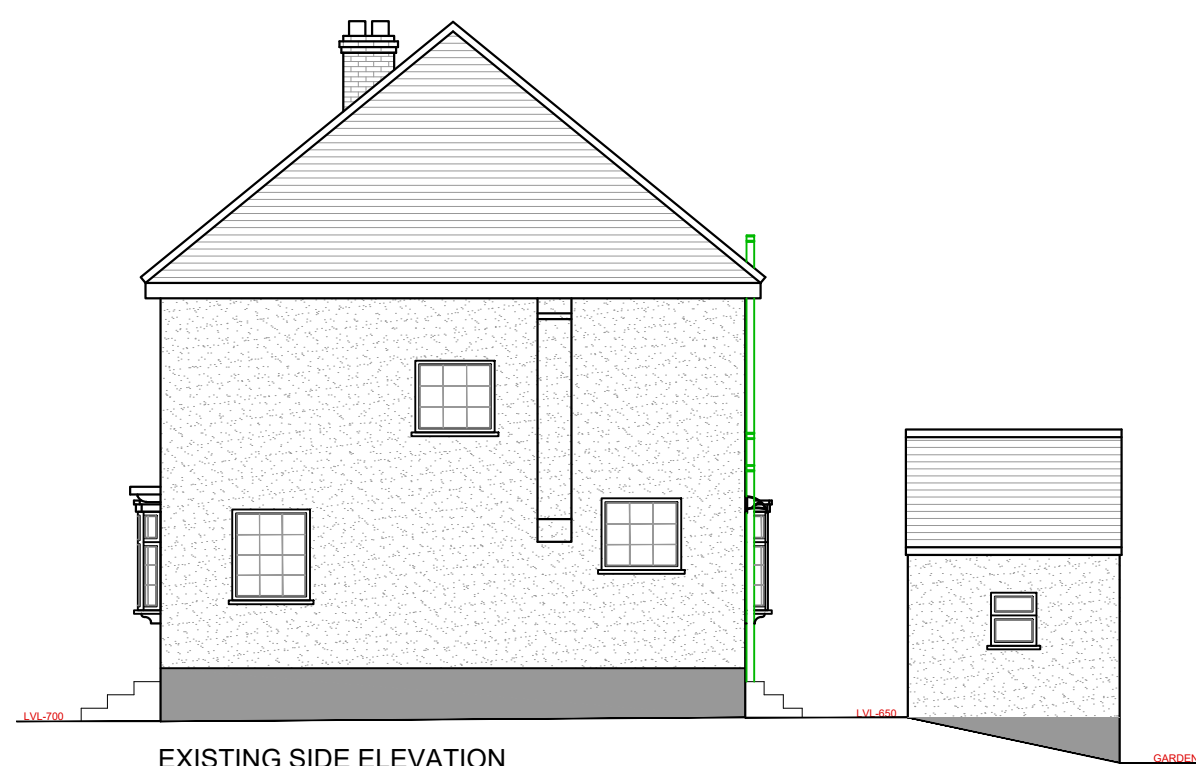

Rev.	Date	Comment
(1:50)	1m	2m
(1:100)	1m	2m
	3m	4m
		5m
 Copyright © Chartered Architectural Technologist 020 3875 2000 plans@kdbdesigns.co.uk www.kdbdesigns.co.uk		
Client: MR & MRS GAMI		
Site Address: 18 LINCOLN ROAD NORTHWOOD HA6 1LD		
Project Title: SINGLE STOREY PART FRONT, SIDE AND REAR EXTENSION		
Status: PLANNING		
Drawing: JS		Checked: KB
Date: 11.12.2020		Scale: 1:100 @ A2
Drawing Title: EXISTING PLANS, ELEVATIONS, SITE PHOTOGRAPHS AND SITE PLAN		
Job No:	Drawing No:	Rev:
LINR18	PL- A- 01	