
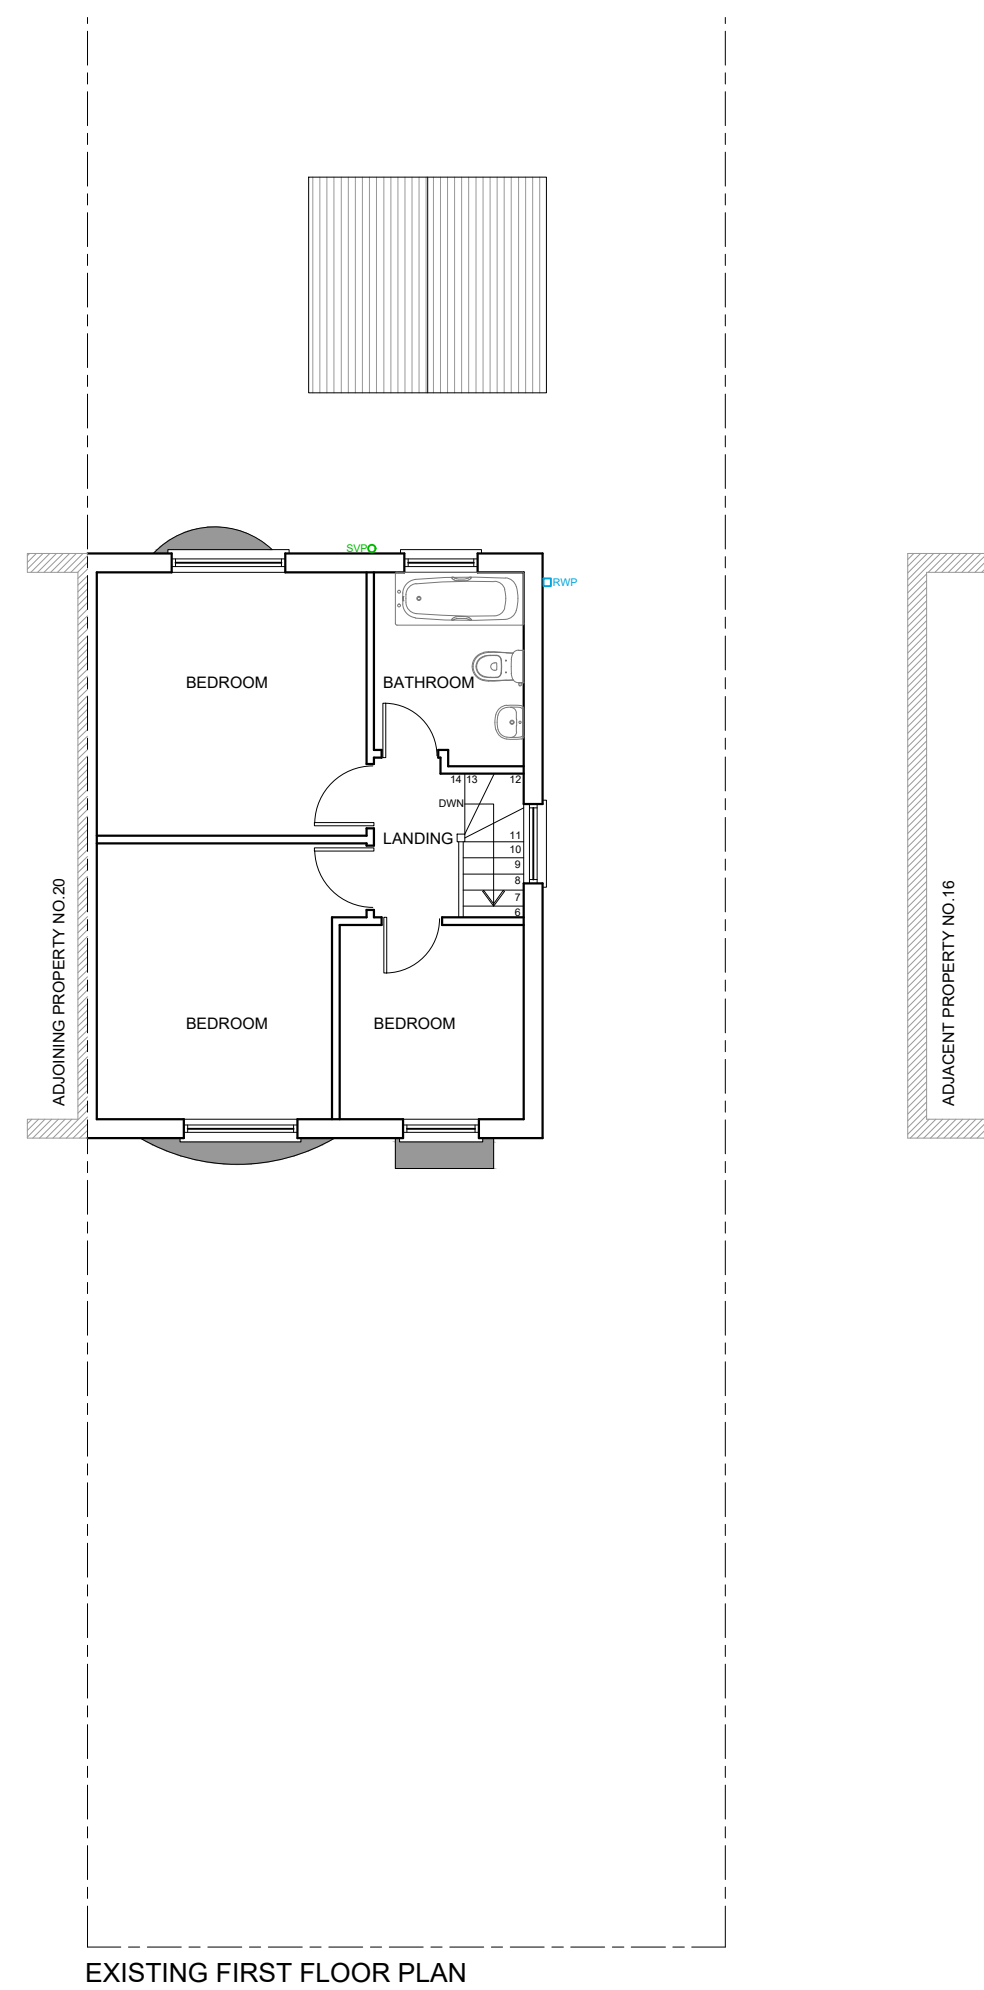
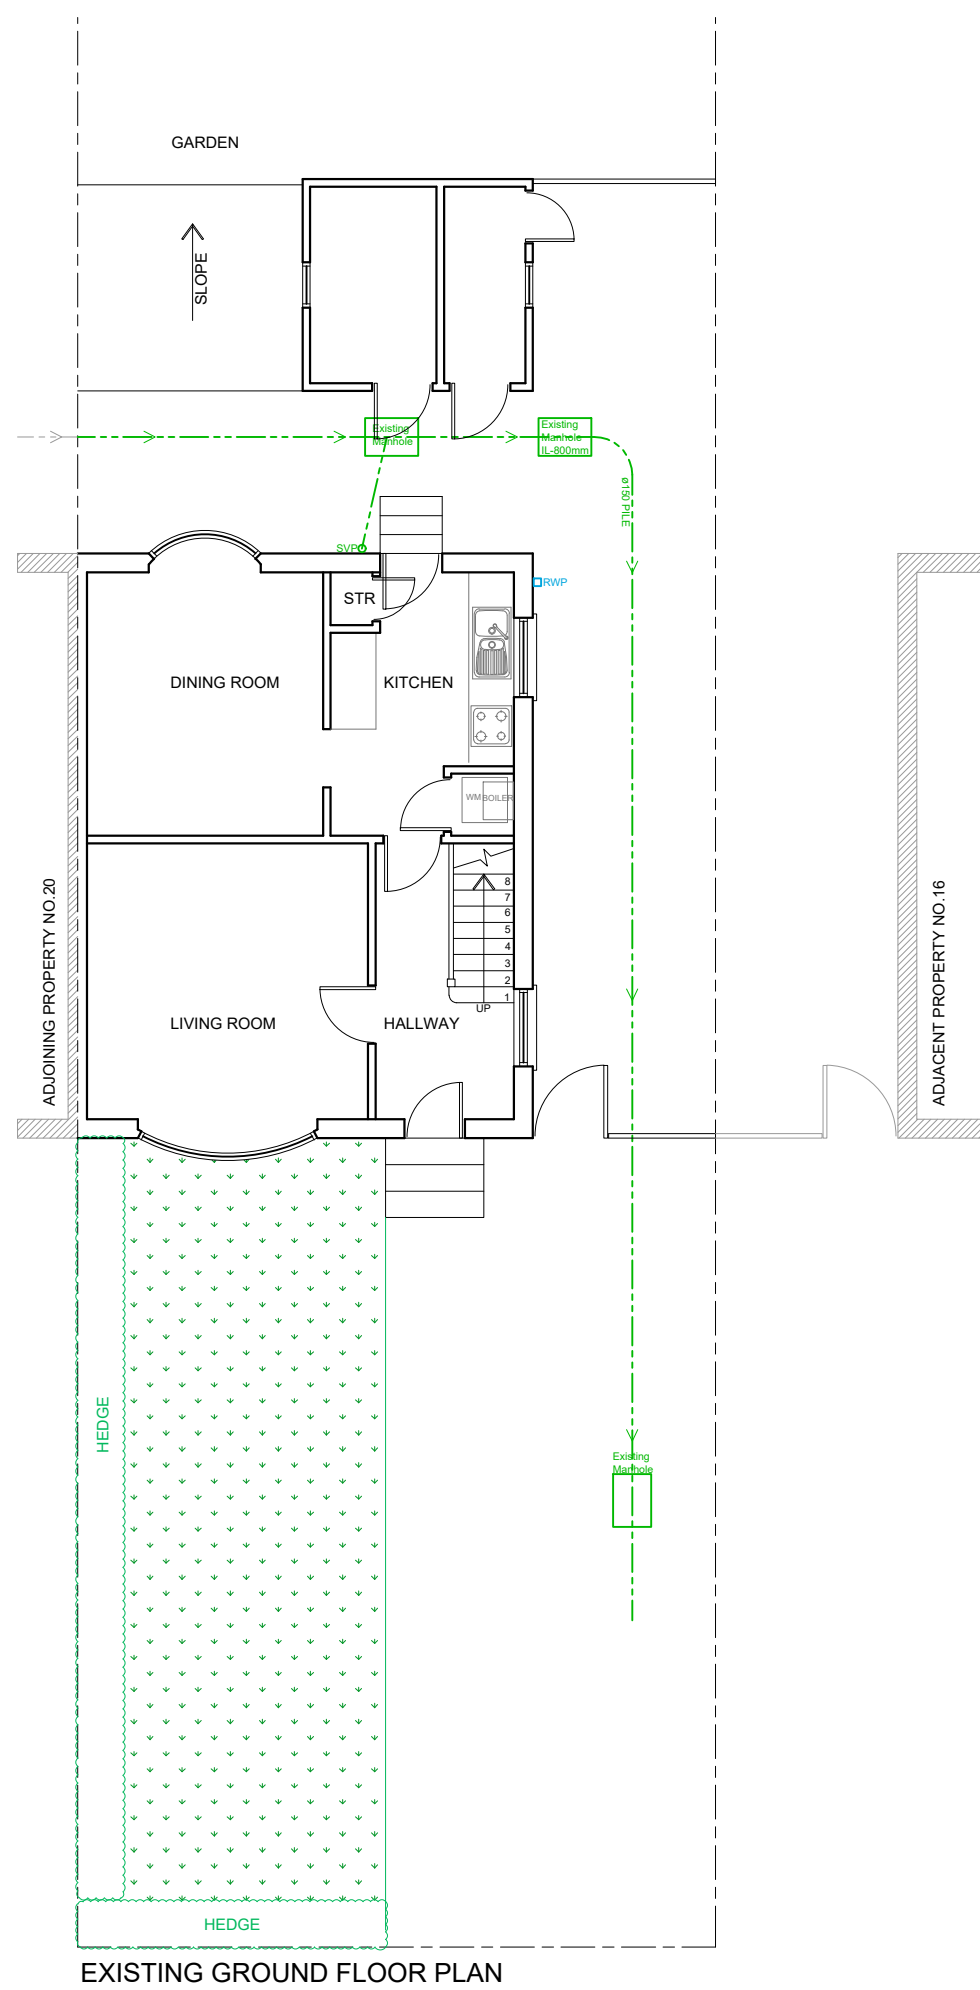


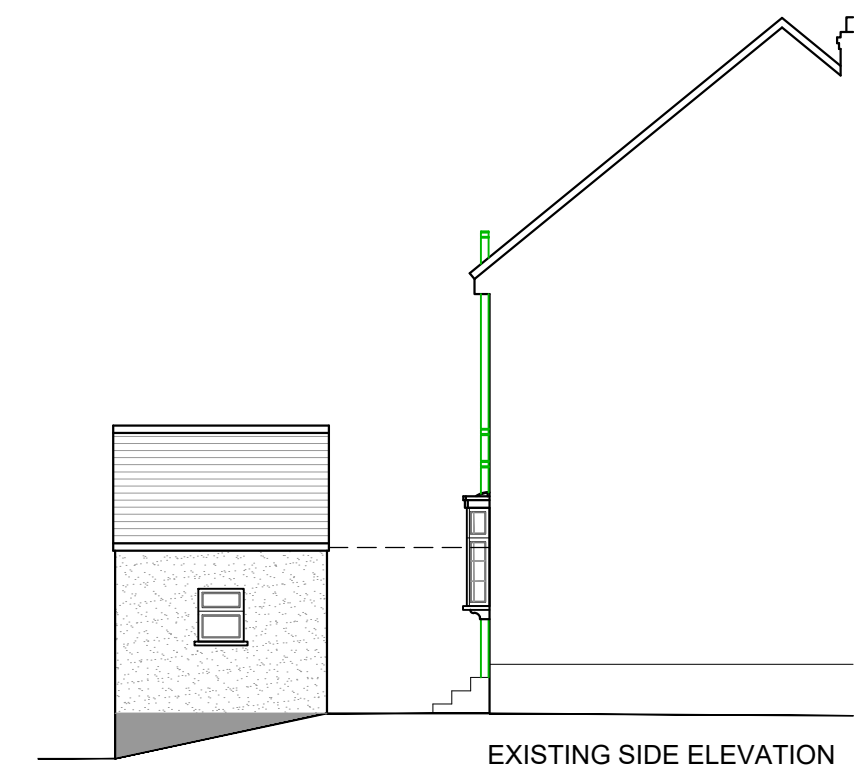

Rev.	Date	Comment
(1:150)	1m	2m
(1:100)	1m	2m 3m 4m 5m
		Copyright ©
Chartered Architectural Technologist 020 3875 2000 plans@kdbdesigns.co.uk www.kdbdesigns.co.uk		
Client:	MR & MRS GAMI	
Site Address:	18 LINCOLN ROAD NORTHWOOD HA6 1LD	
Project Title:	SINGLE STOREY PART FRONT EXTENSION, SINGLE STOREY SIDE AND REAR EXTENSIONS	
Status:	PLANNING APPLICATION	
Drawn:	JS	Checked: KB
Date:	11.12.2020	Scale: 1:100 @ A2
Drawing Title: EXISTING PLANS & ELEVATIONS, SITE PHOTOGRAPHS & SITE PLAN		
Job No:	Drawing No:	Rev:
LINR18	PL - B - 01	