



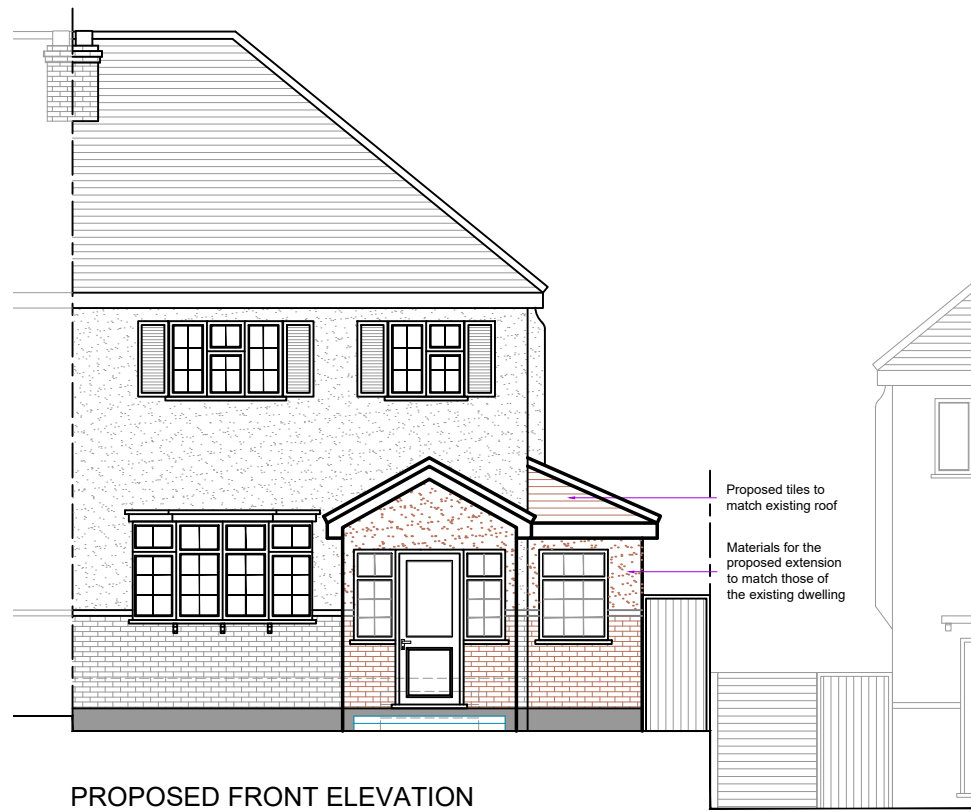


PROPOSED FRONT ELEVATION




PROPOSED SIDE ELEVATION

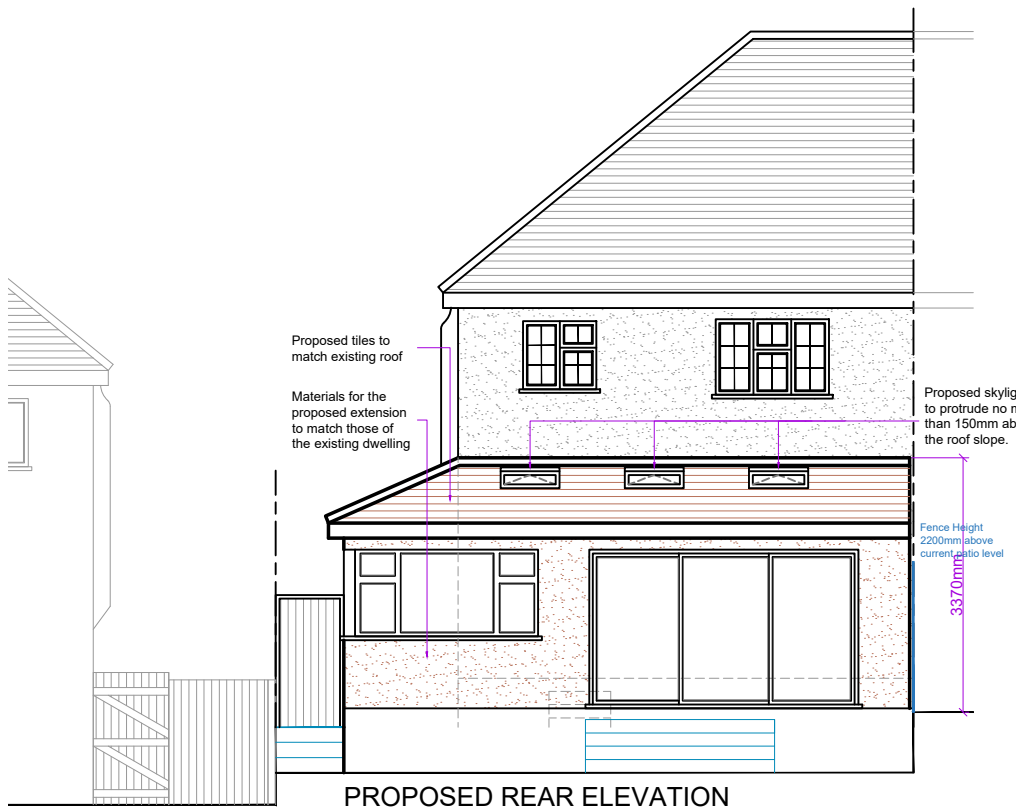


PROPOSED REAR ELEVATION

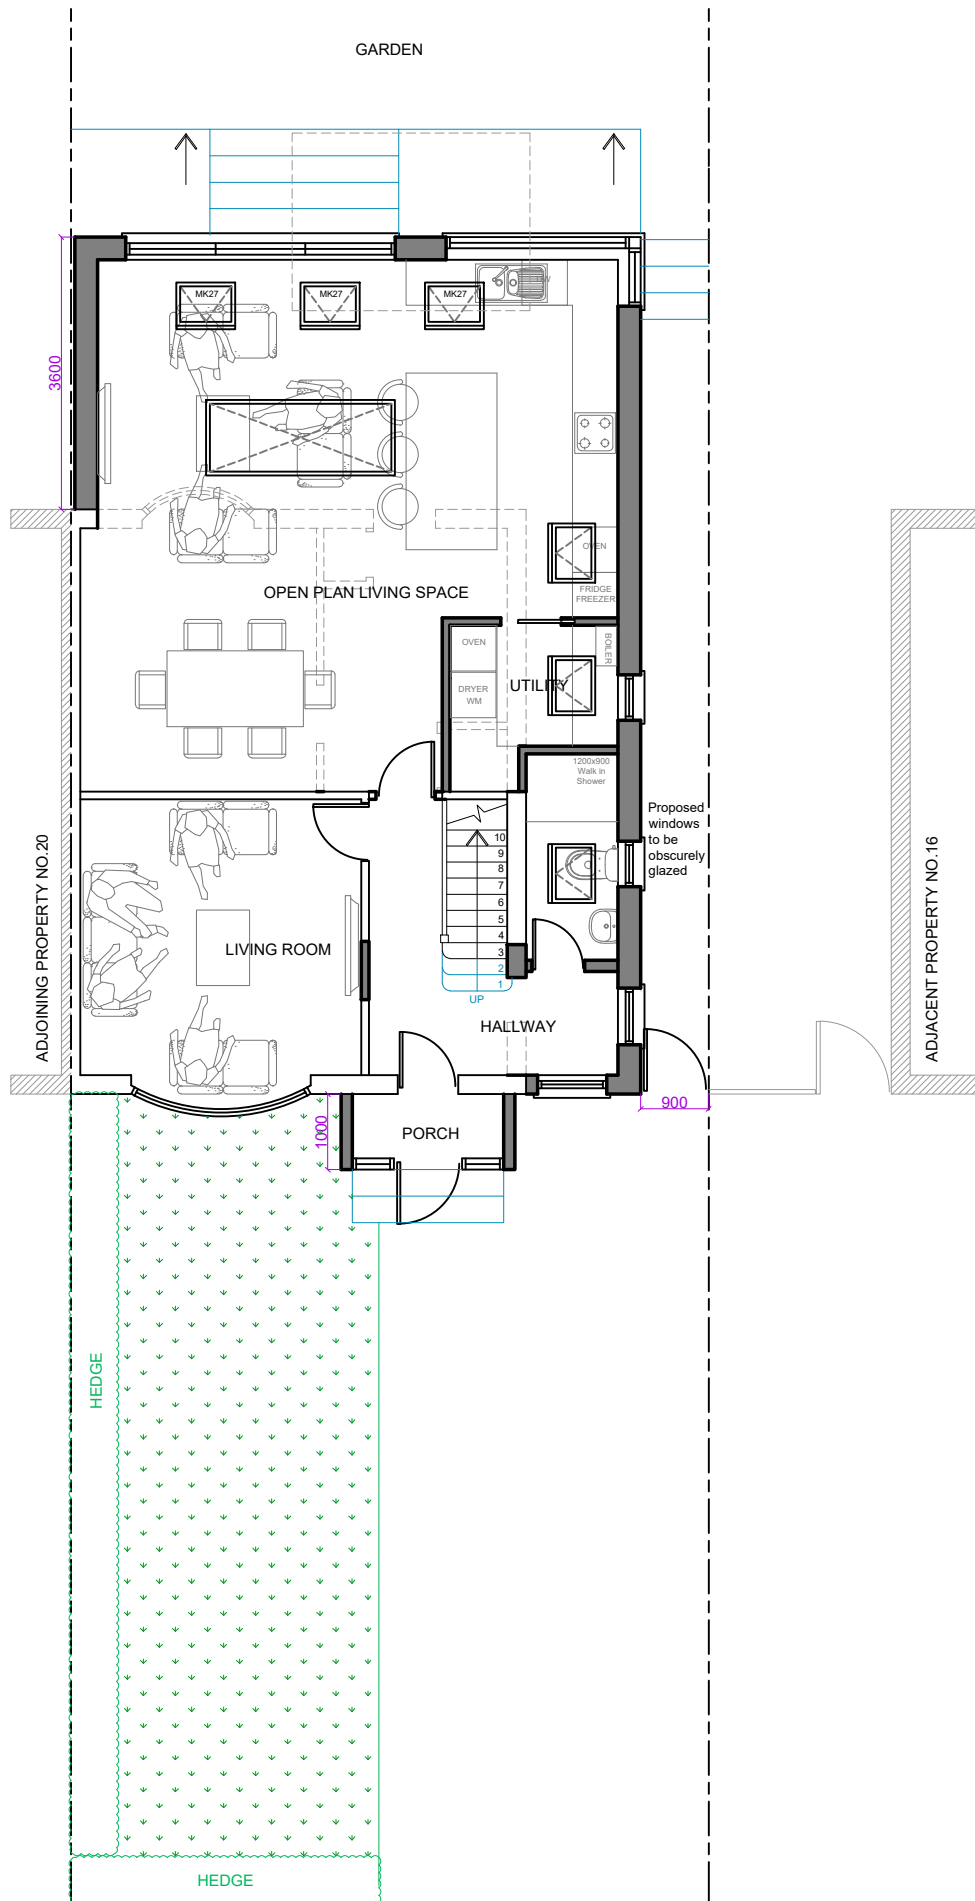

PROPOSED GROUND FLOOR PLAN

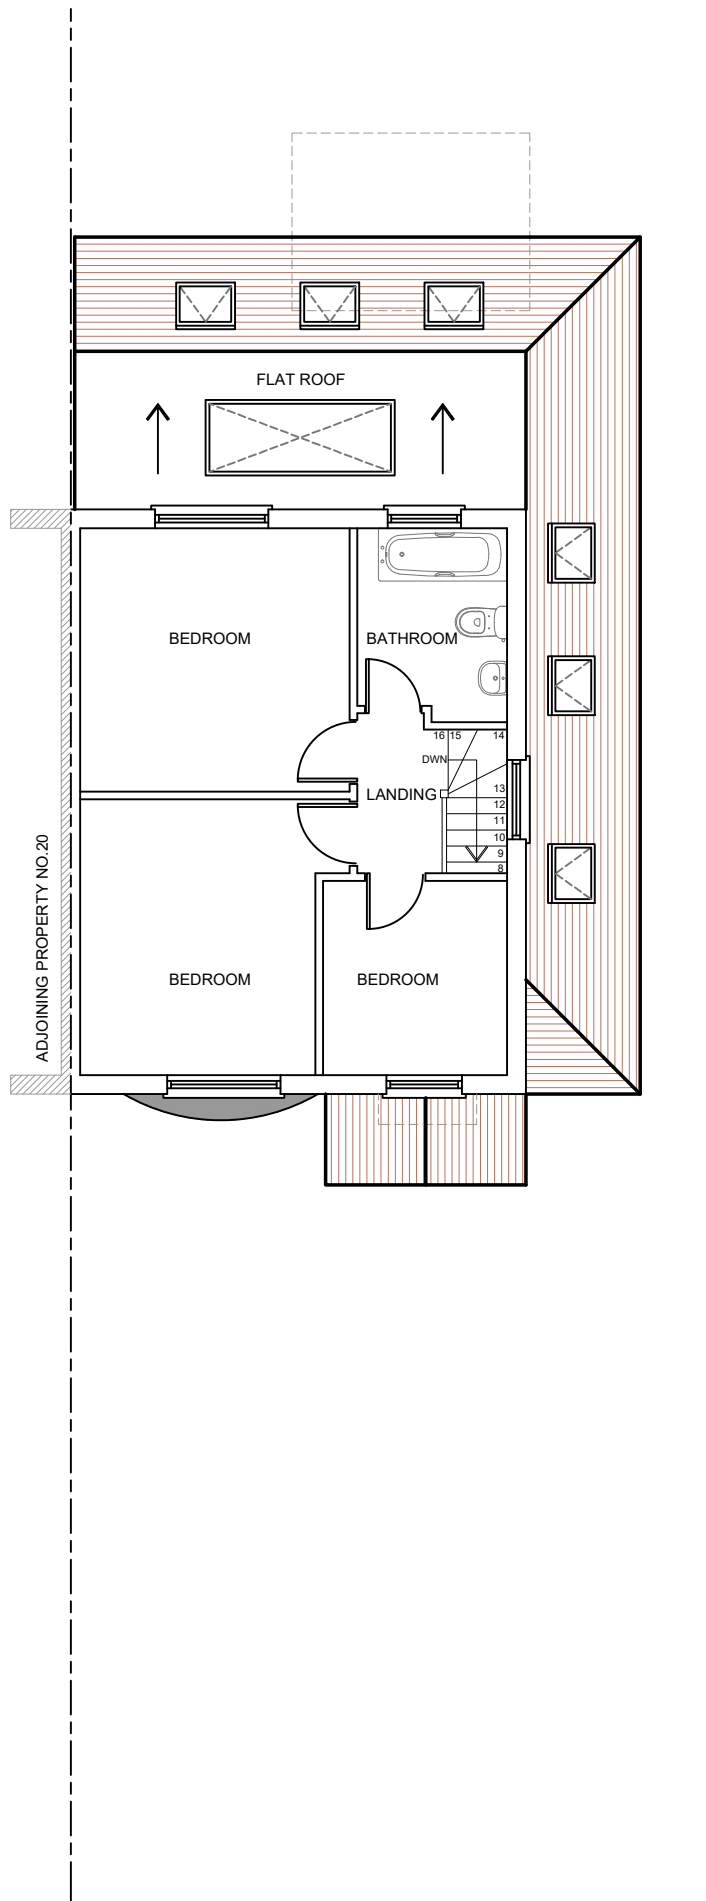

PROPOSED FIRST FLOOR PLAN

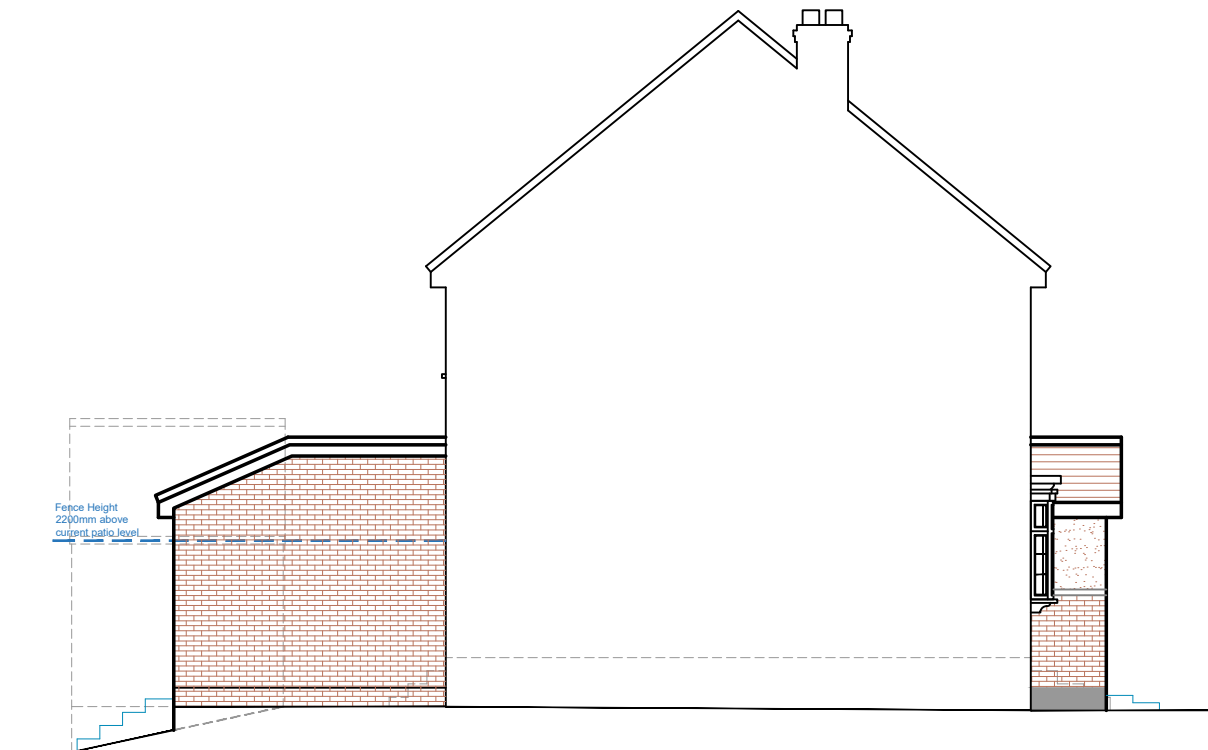

PROPOSED SIDE ELEVATION

B	30.11.21	Patio Steps Amended
A	30.11.21	Patio Reduced in Level
Rev.	Date	Comment
(1:50)	1m	2m
(1:100)	1m	2m 3m 4m 5m
 Copyright © kdb building designs Chartered Architectural Technologist 020 3875 2000 plans@kdbdesigns.co.uk www.kdbdesigns.co.uk		
Client: MR & MRS GAMI		
Site Address: 18 LINCOLN ROAD NORTHWOOD HA6 1LD		
Project Title: SINGLE STOREY PART FRONT EXTENSION, SINGLE STOREY SIDE AND REAR EXTENSIONS		
Status: PLANNING APPLICATION		
Drawn: NB		Checked: KB
Date: 11.12.2020		Scale: 1:100 @ A2
Drawing Title: PROPOSED PLANS & ELEVATIONS		
Job No: LINR18	Drawing No: PL - B - 02	Rev: B