





EXISTING FRONT ELEVATION

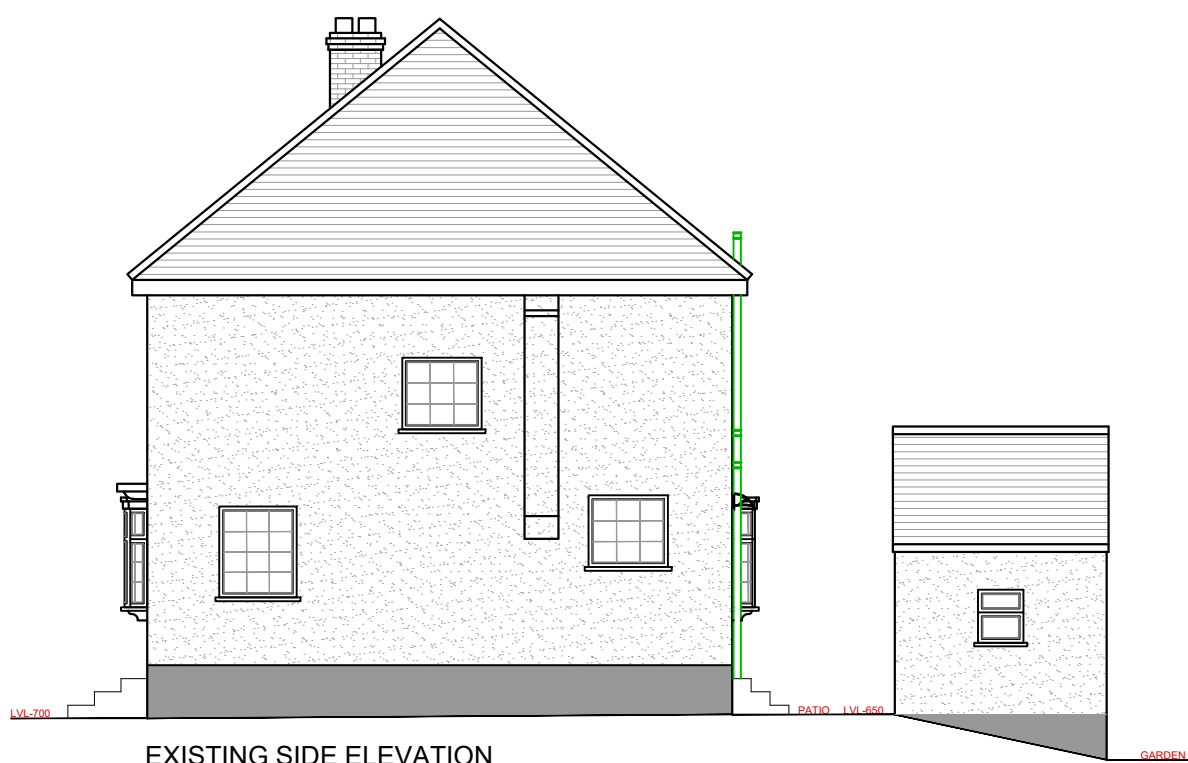


EXISTING SIDE ELEVATION



EXISTING REAR ELEVATION

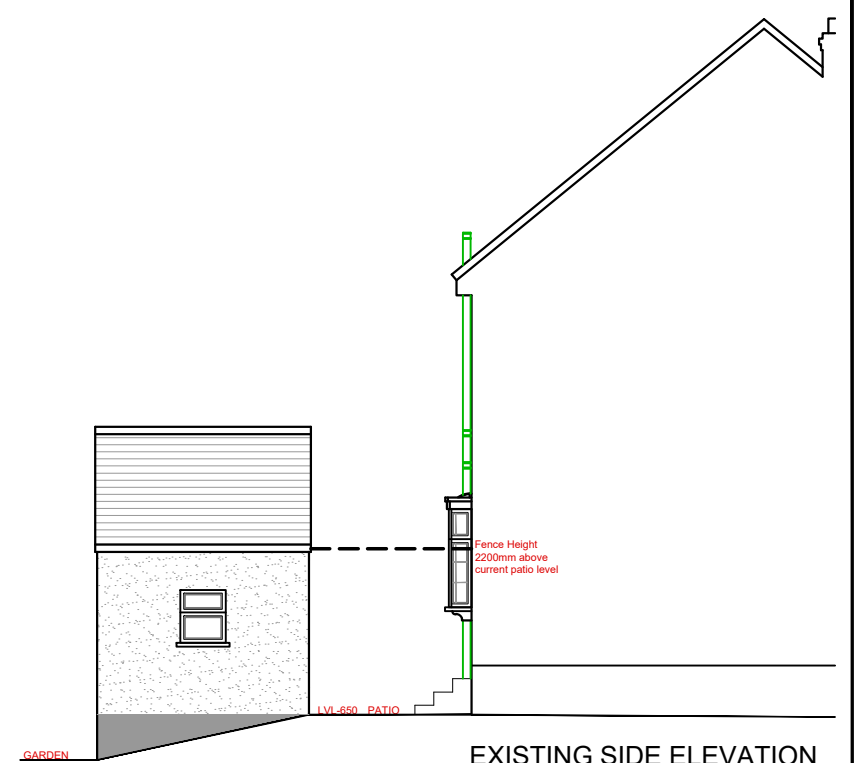


EXISTING SIDE ELEVATION

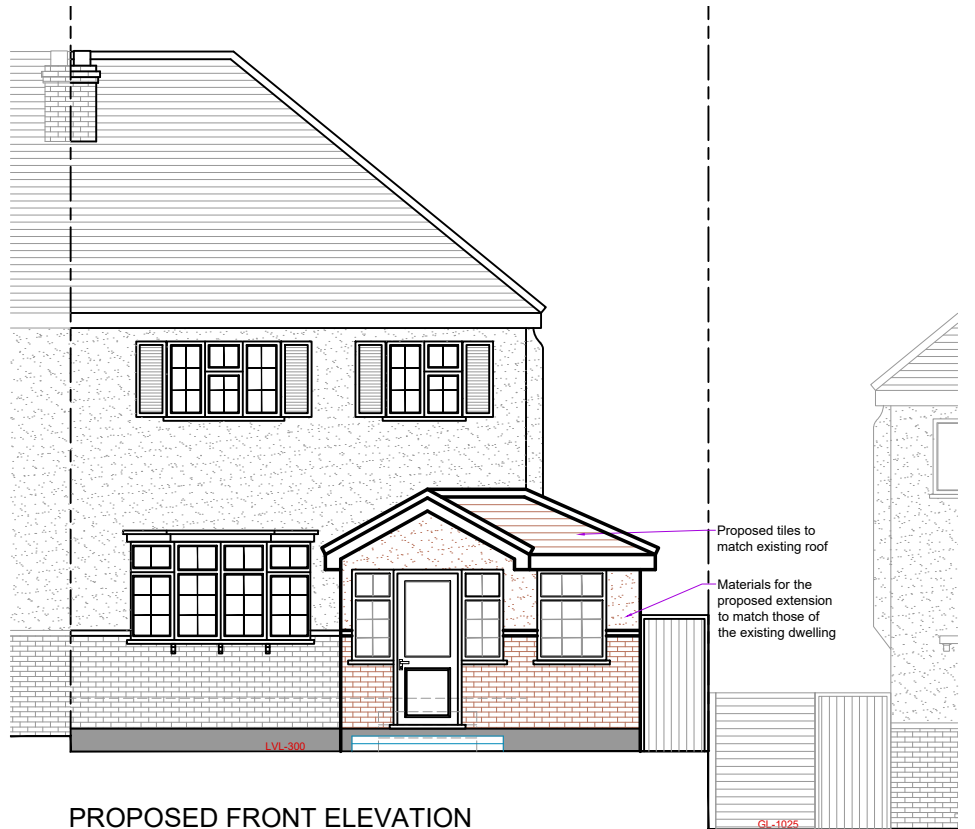


PROPOSED FRONT ELEVATION




PROPOSED SIDE ELEVATION

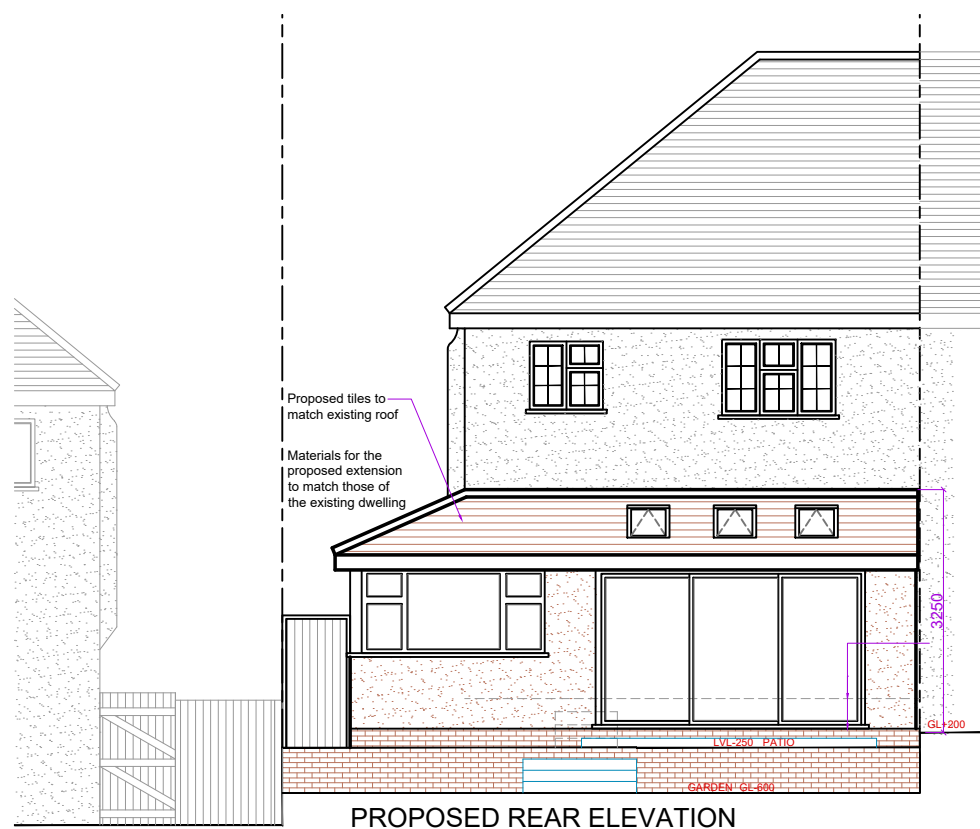


PROPOSED REAR ELEVATION

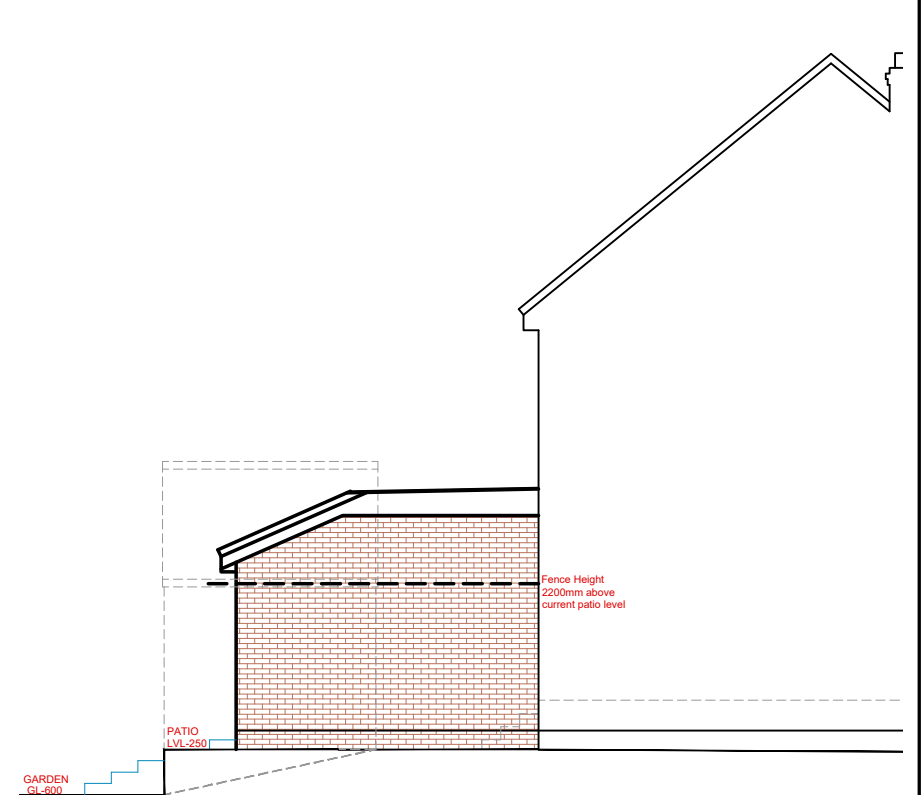


PROPOSED SIDE ELEVATION

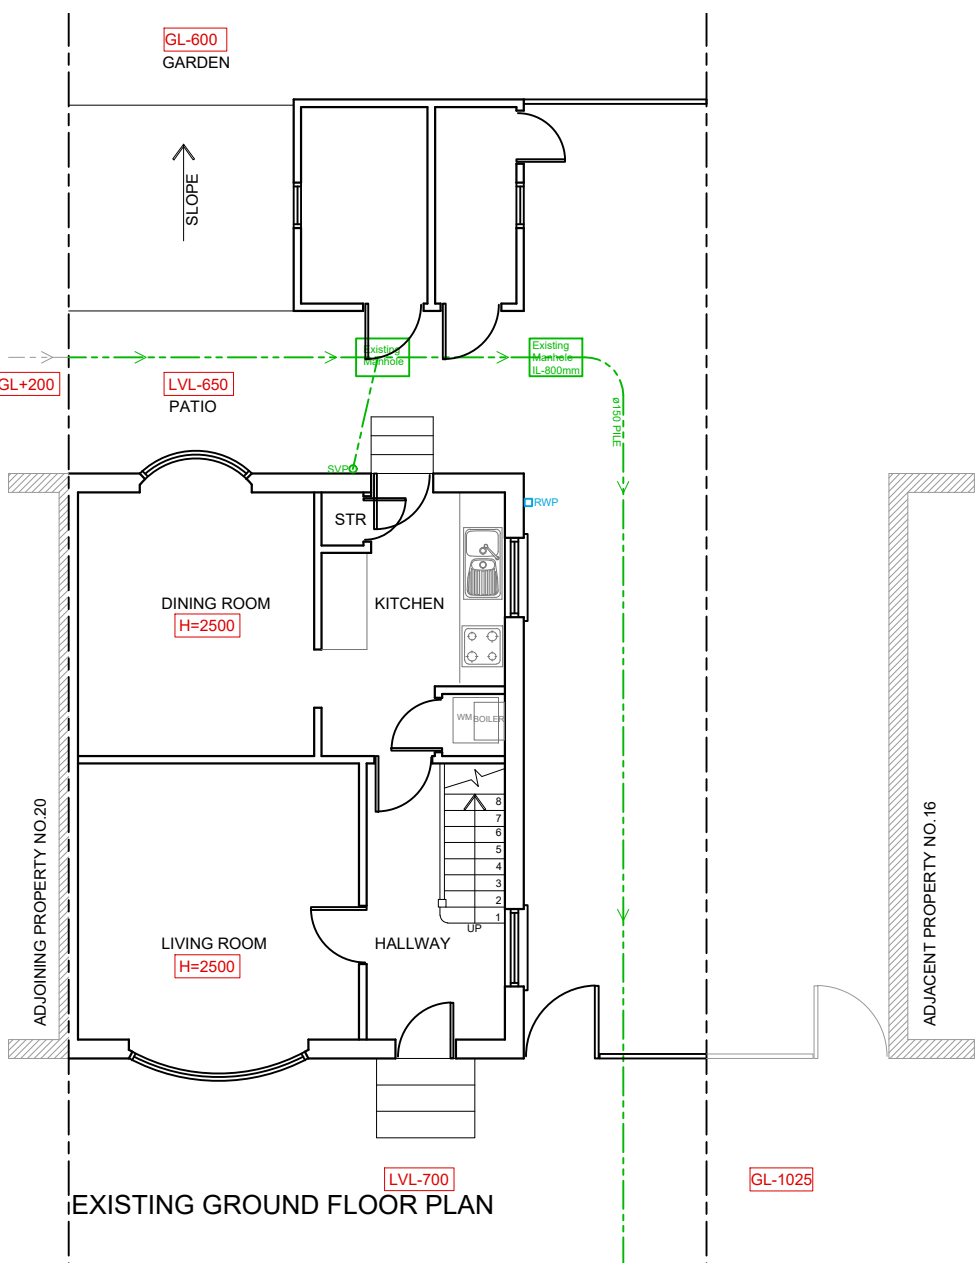


EXISTING GROUND FLOOR PLAN

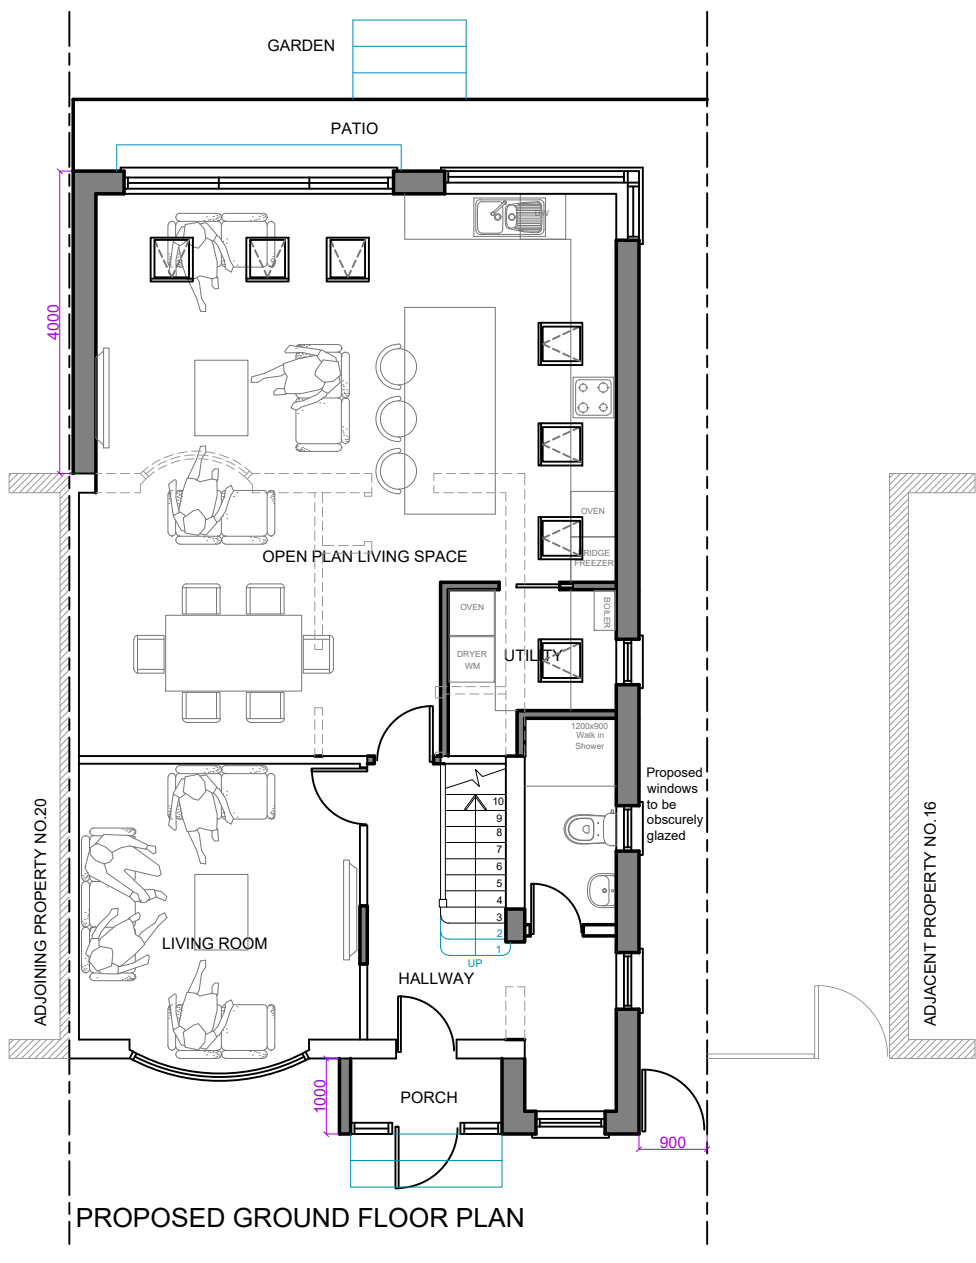

PROPOSED GROUND FLOOR PLAN

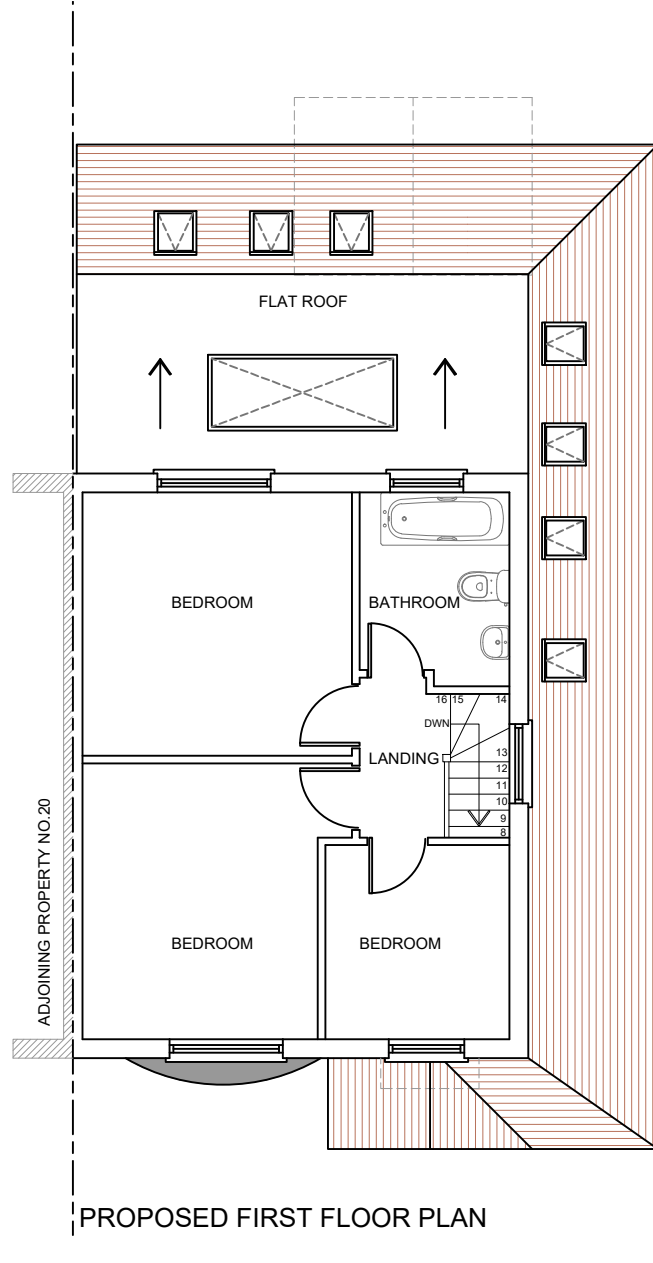

PROPOSED FIRST FLOOR PLAN

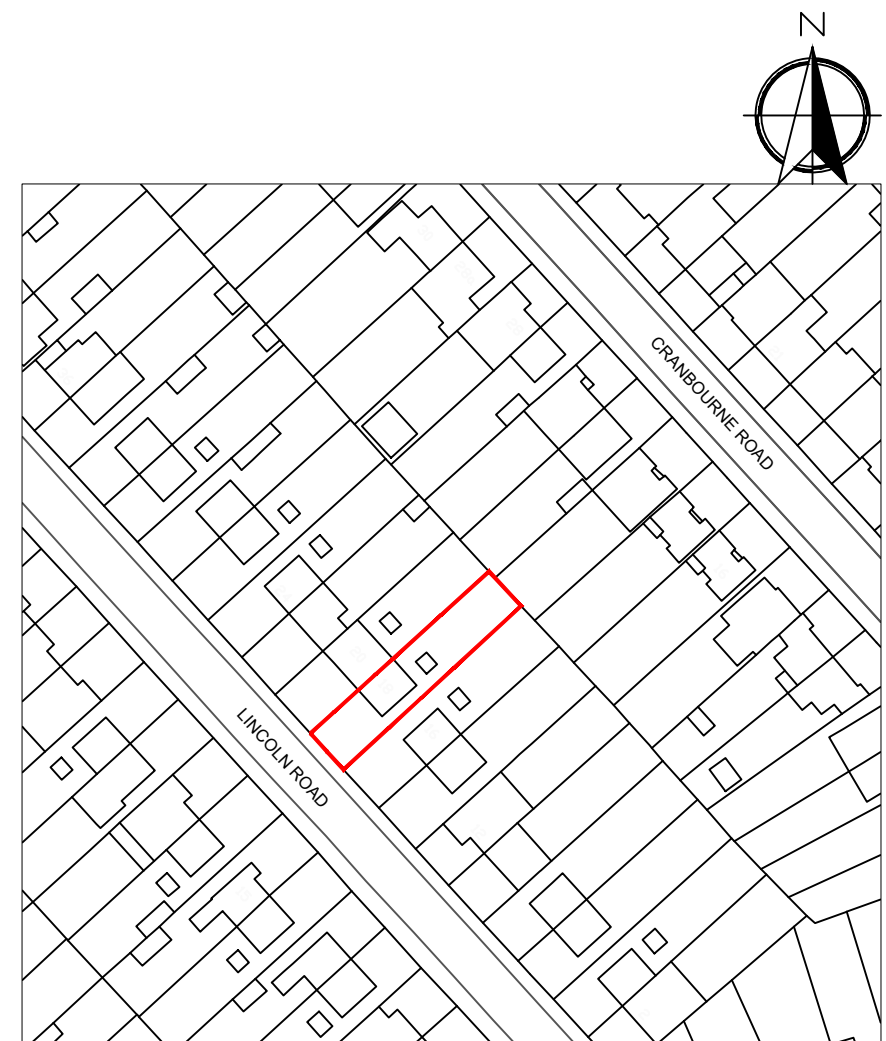

SITE PLAN: 1:1250

Rev	Date	Comment
(1:50)		
(1:100)		
Copyright ©		
kdb building designs		
Chartered Architectural Technologist		
020 3875 2000		
plans@kdbdesigns.co.uk		
www.kdbdesigns.co.uk		
Client: MR & MRS GAMI		
Site Address: 18 LINCOLN ROAD NORTHWOOD HA6 1LD		
Project Title: SINGLE STOREY PART FRONT, SIDE AND REAR EXTENSION		
Status: PLANNING		
Drawn: JS	Checked: KB	
Date: 11.12.2020	Scale: 1:100 @ A2	
Drawing Title: EXISTING AND PROPOSED FLOOR PLANS, ELEVATIONS AND SITE PLAN		
Job No: LINR18	Drawing No: PL- 01	Rev: