




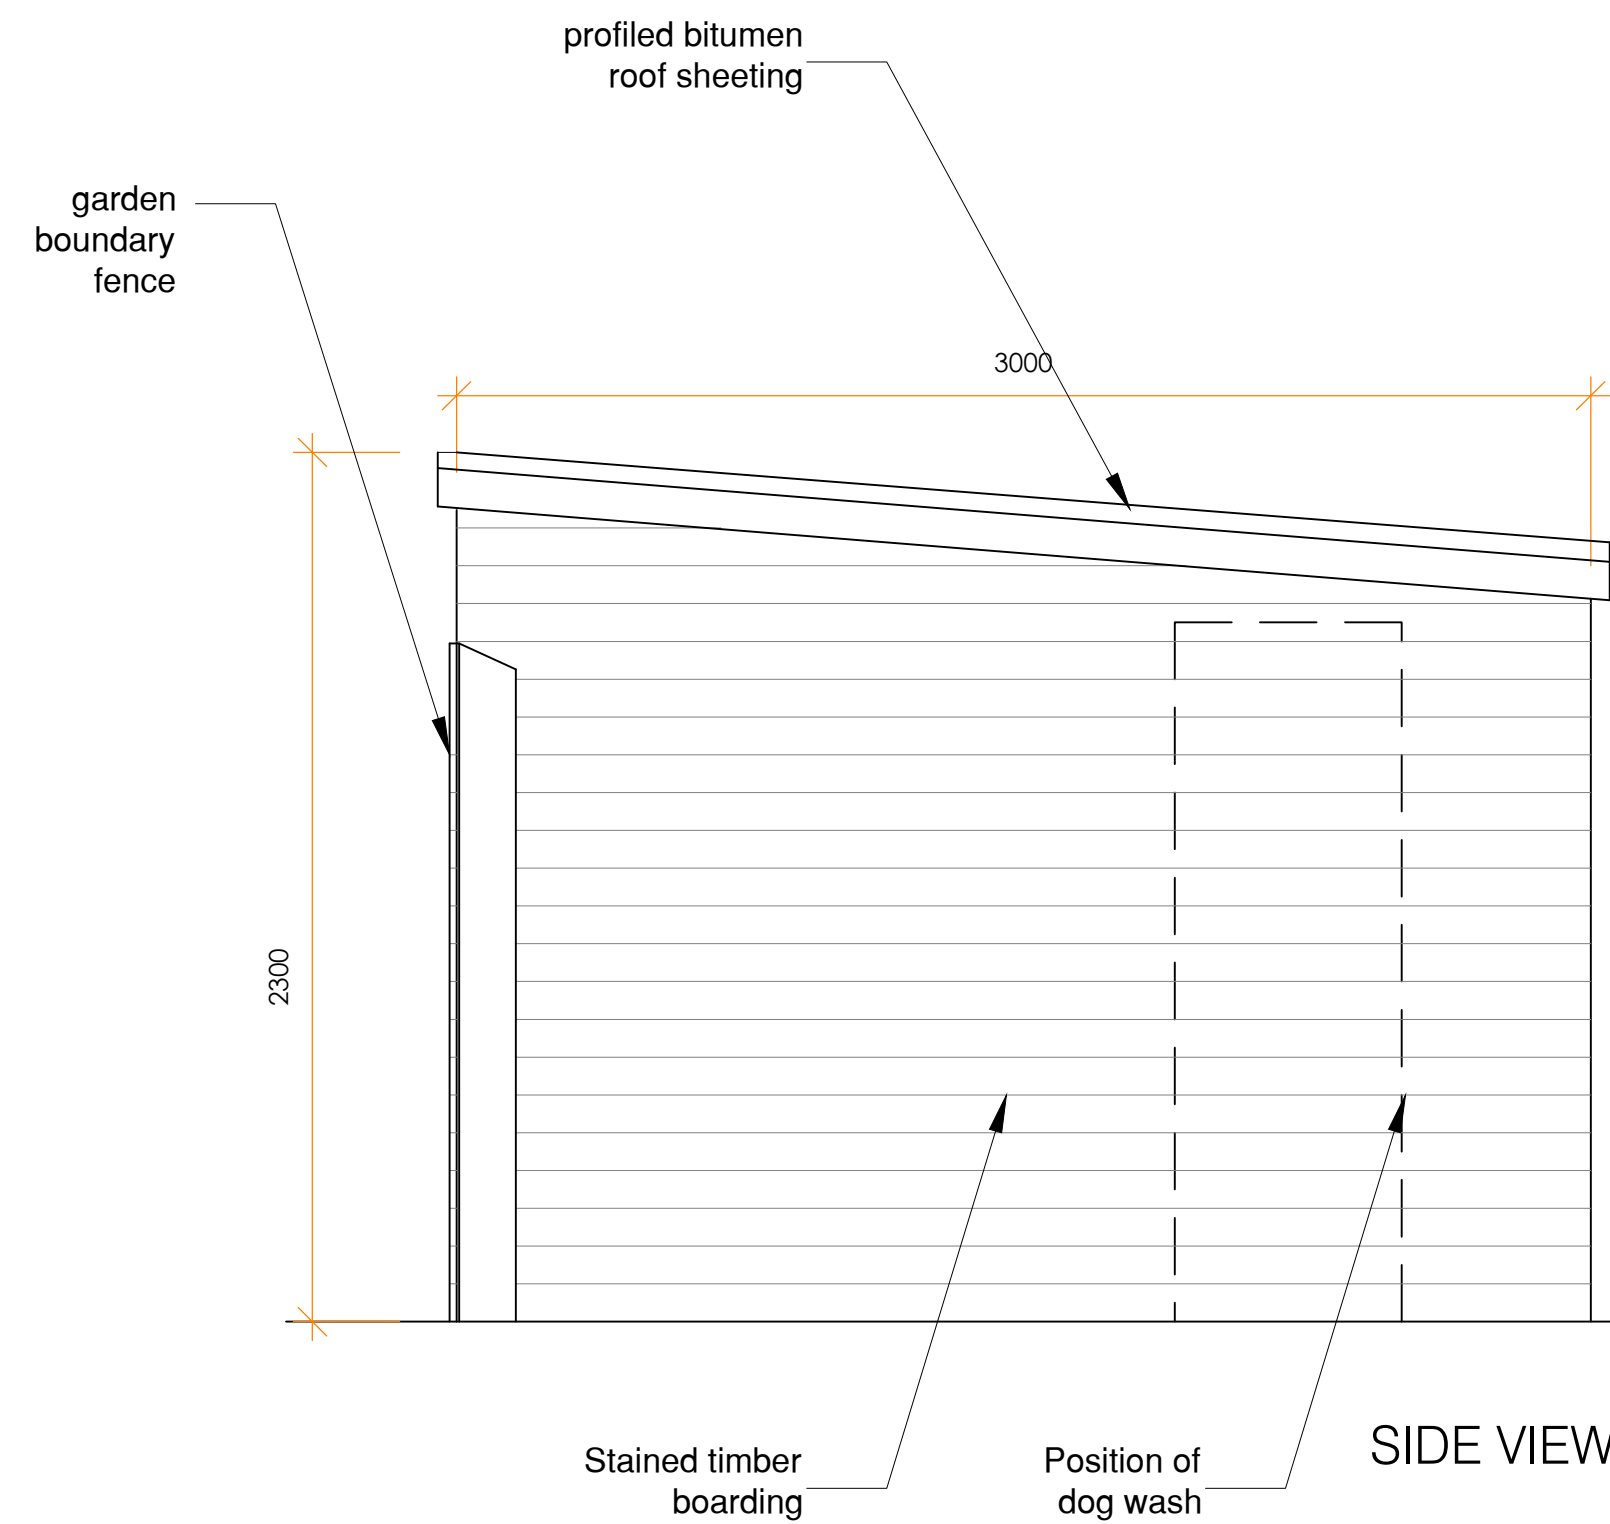


SIDE VIEW

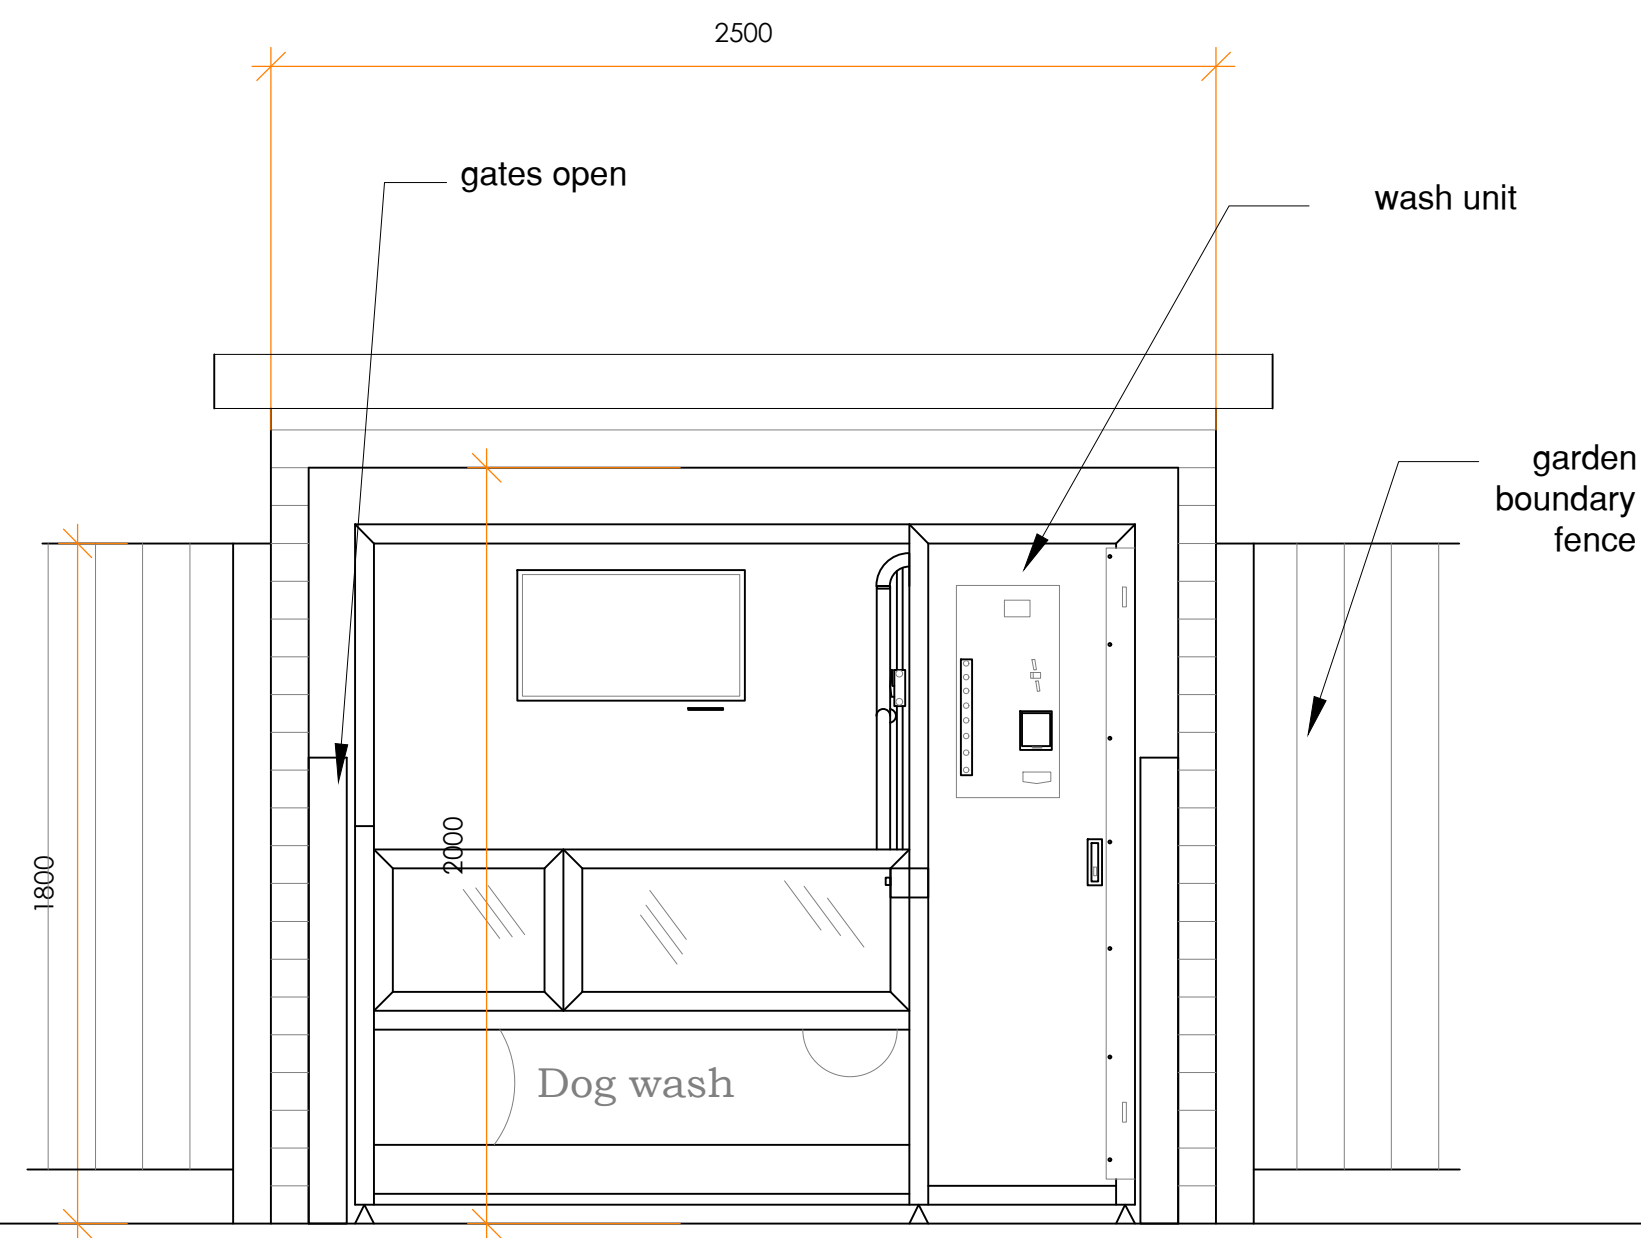


FRONT ELEVATION (Park side)
Gate Open

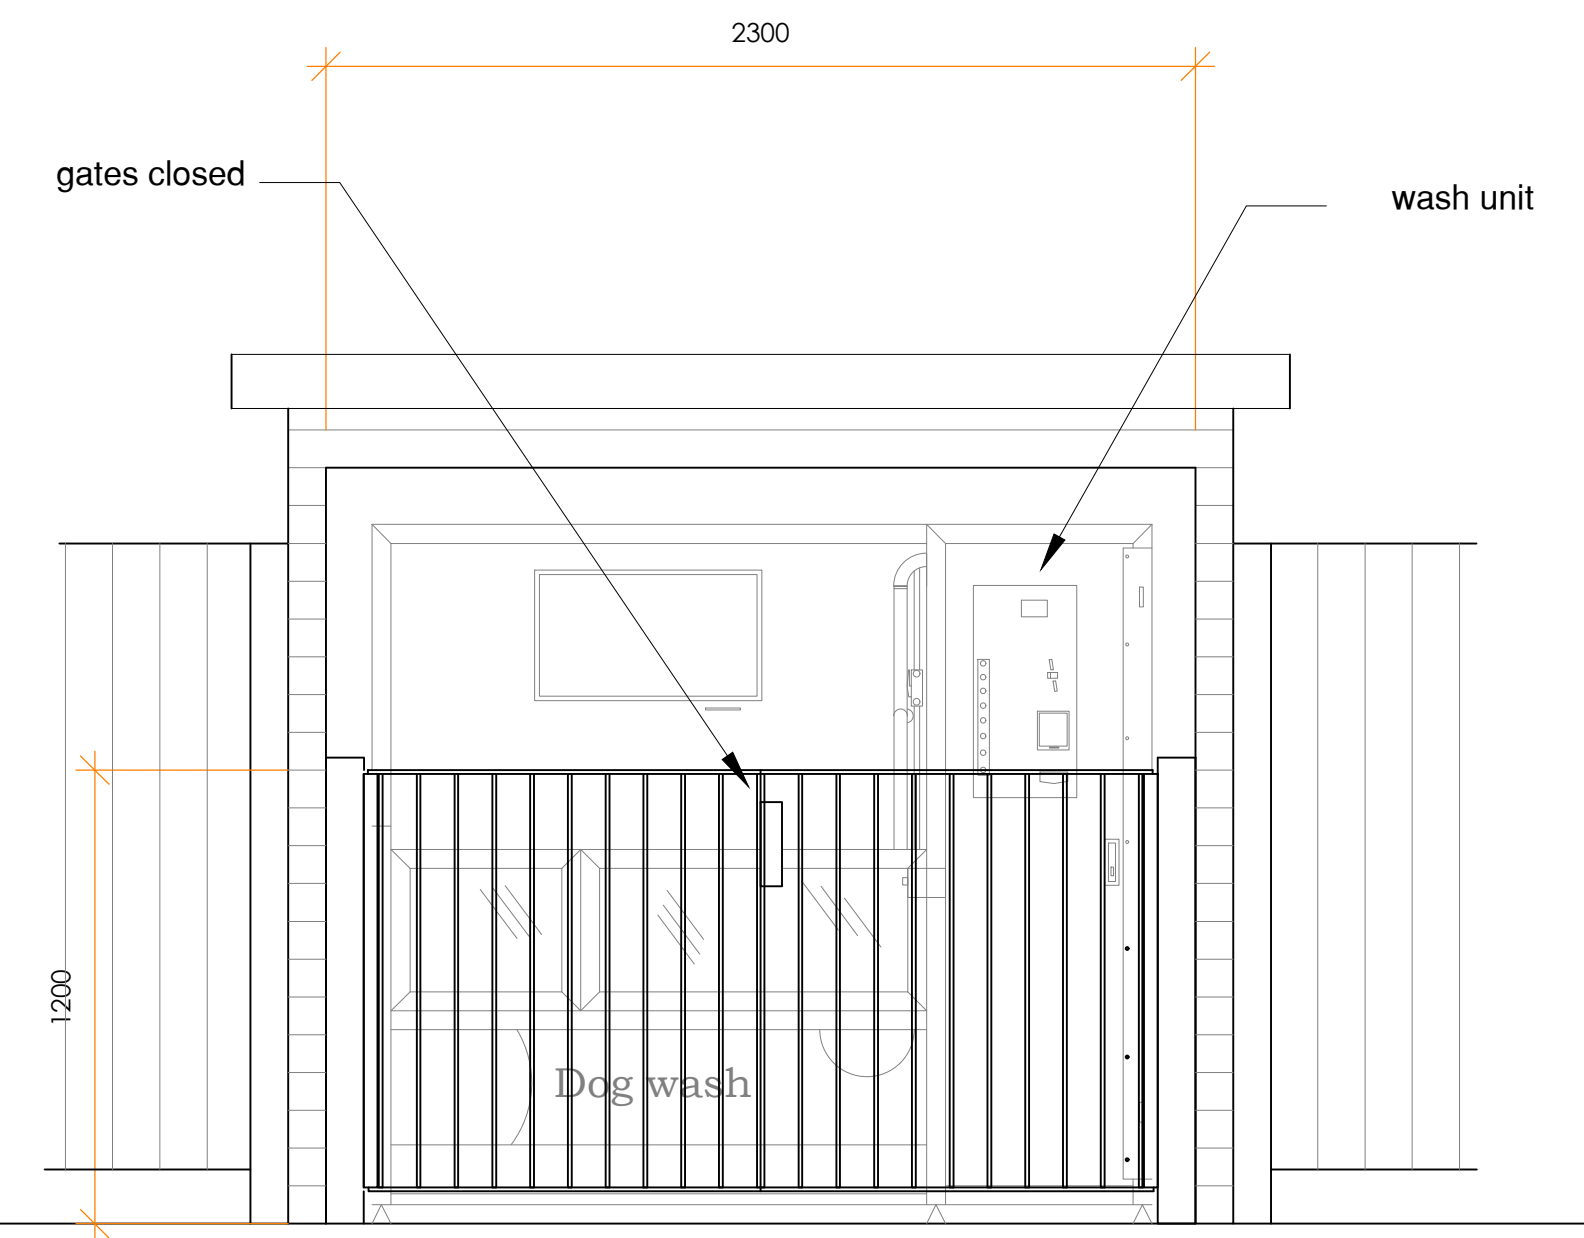

FRONT ELEVATION (Park side)
Gate Closed

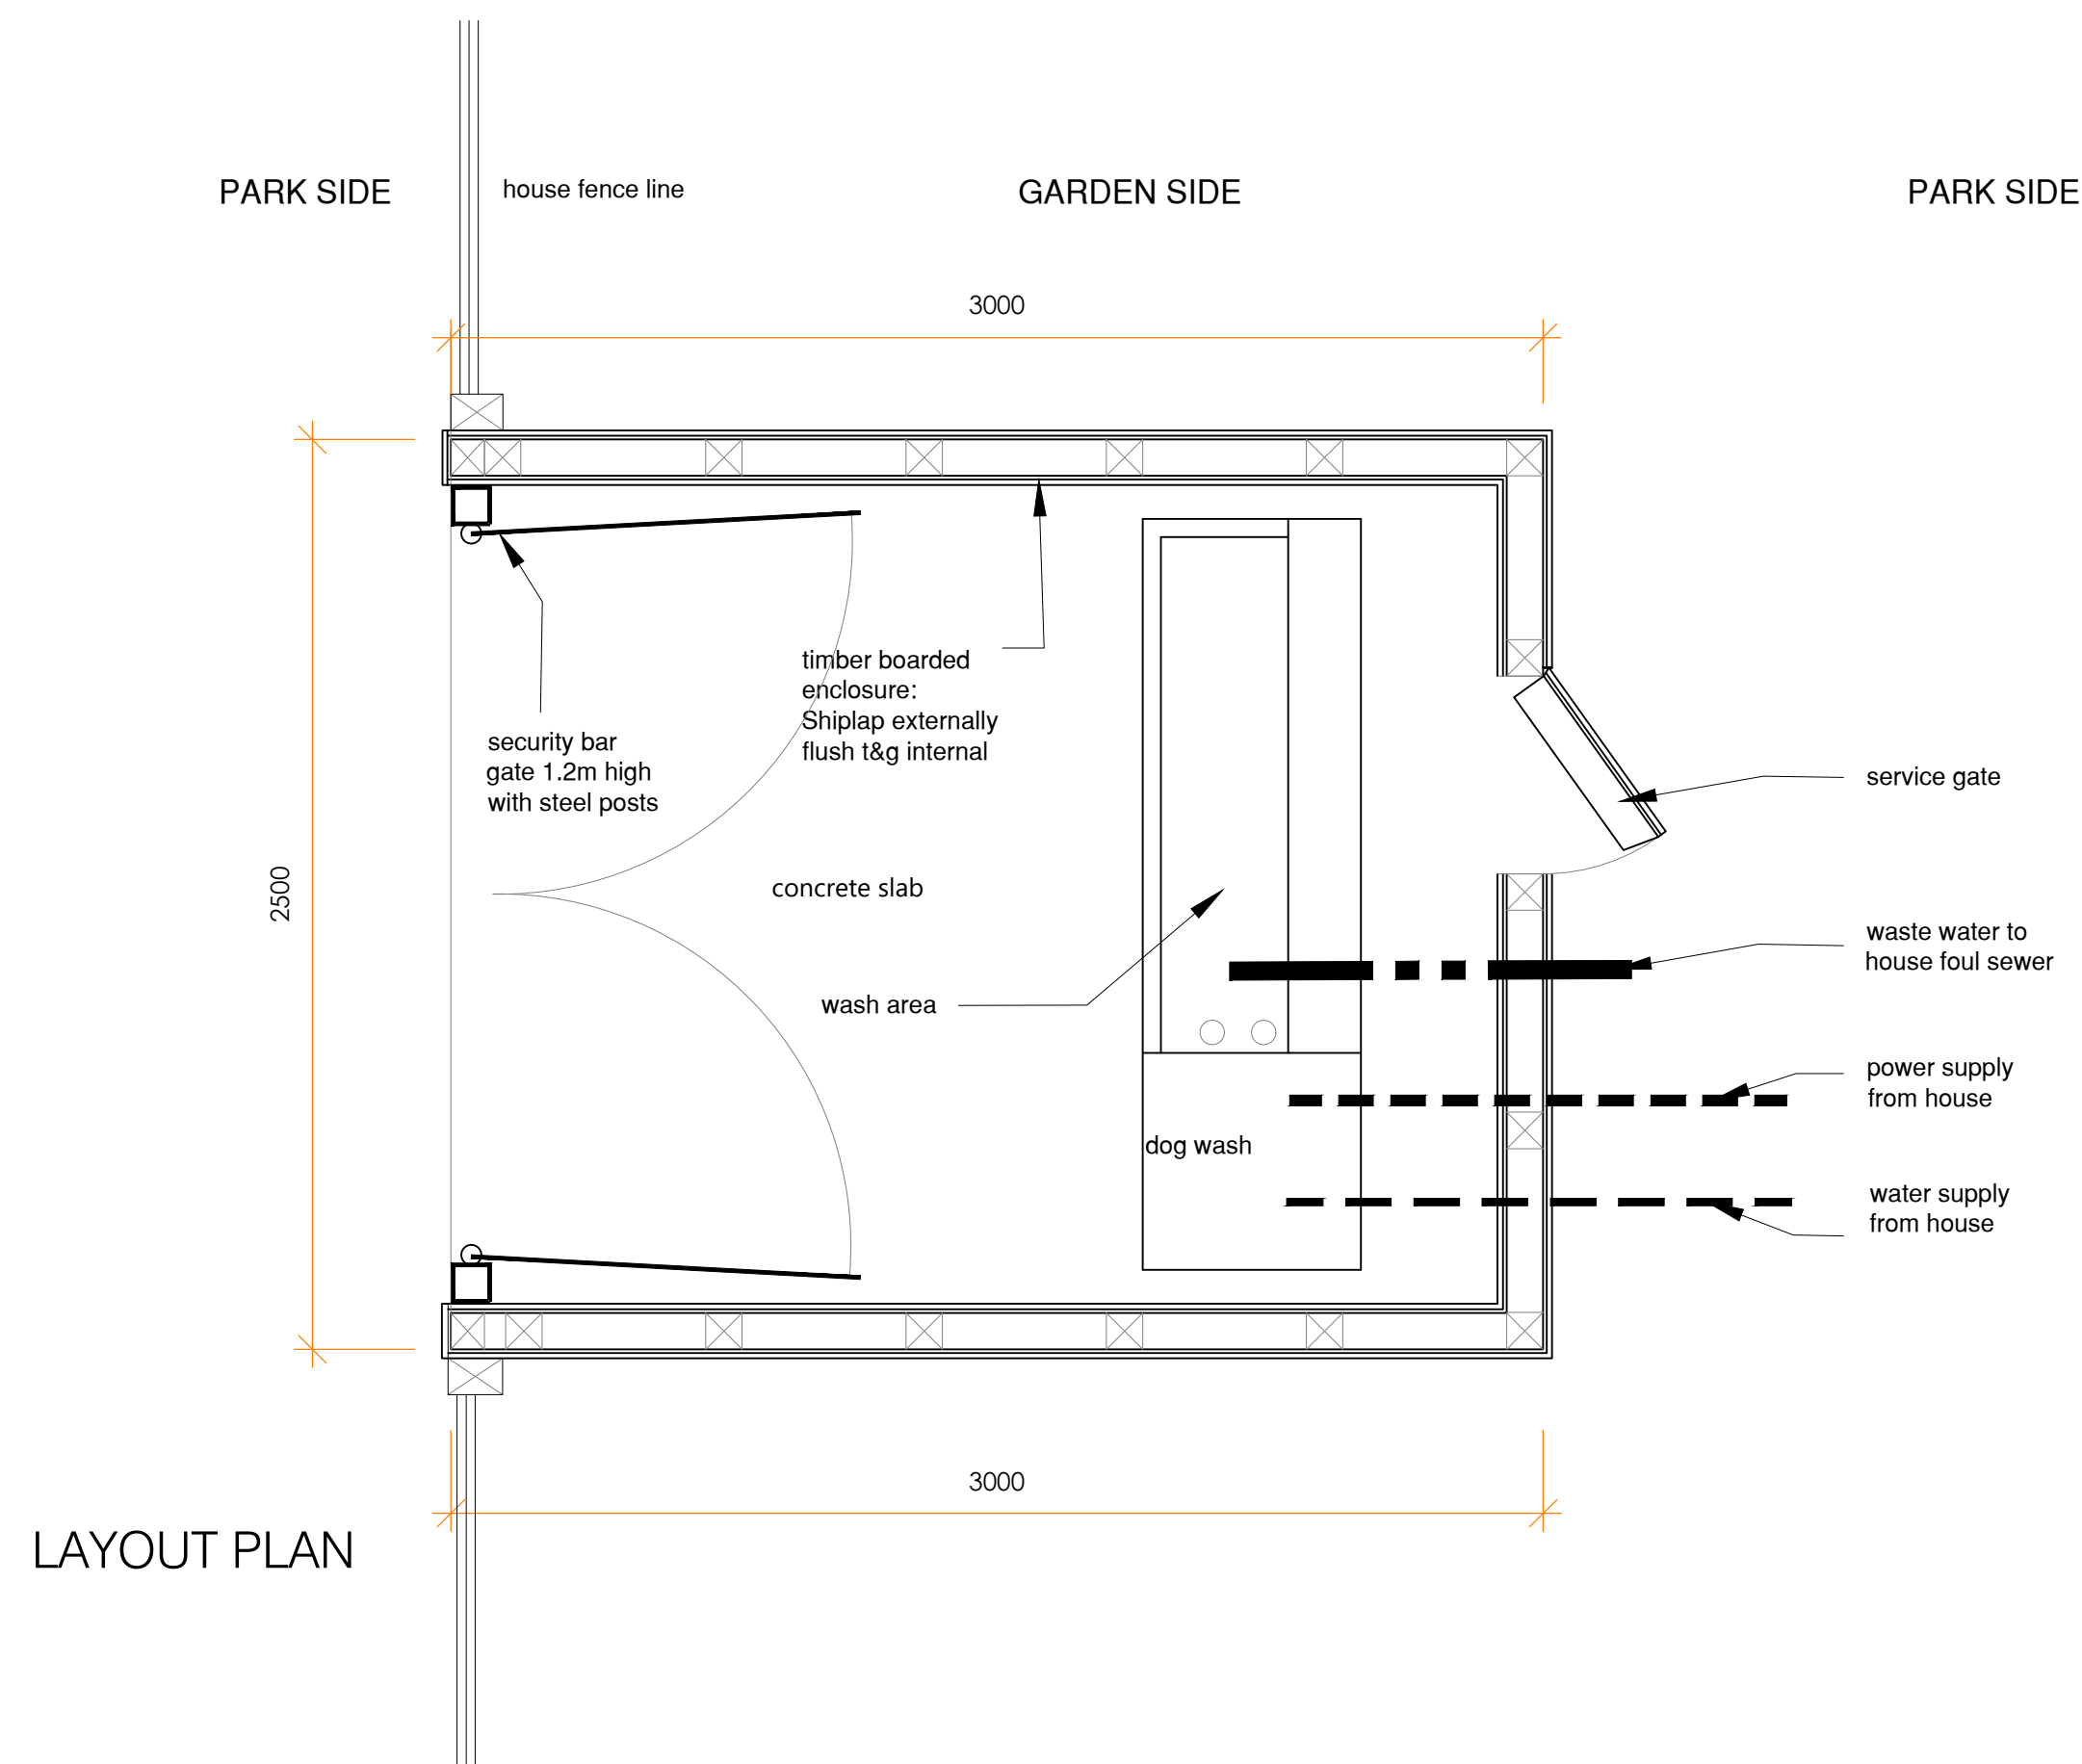

LAYOUT PLAN

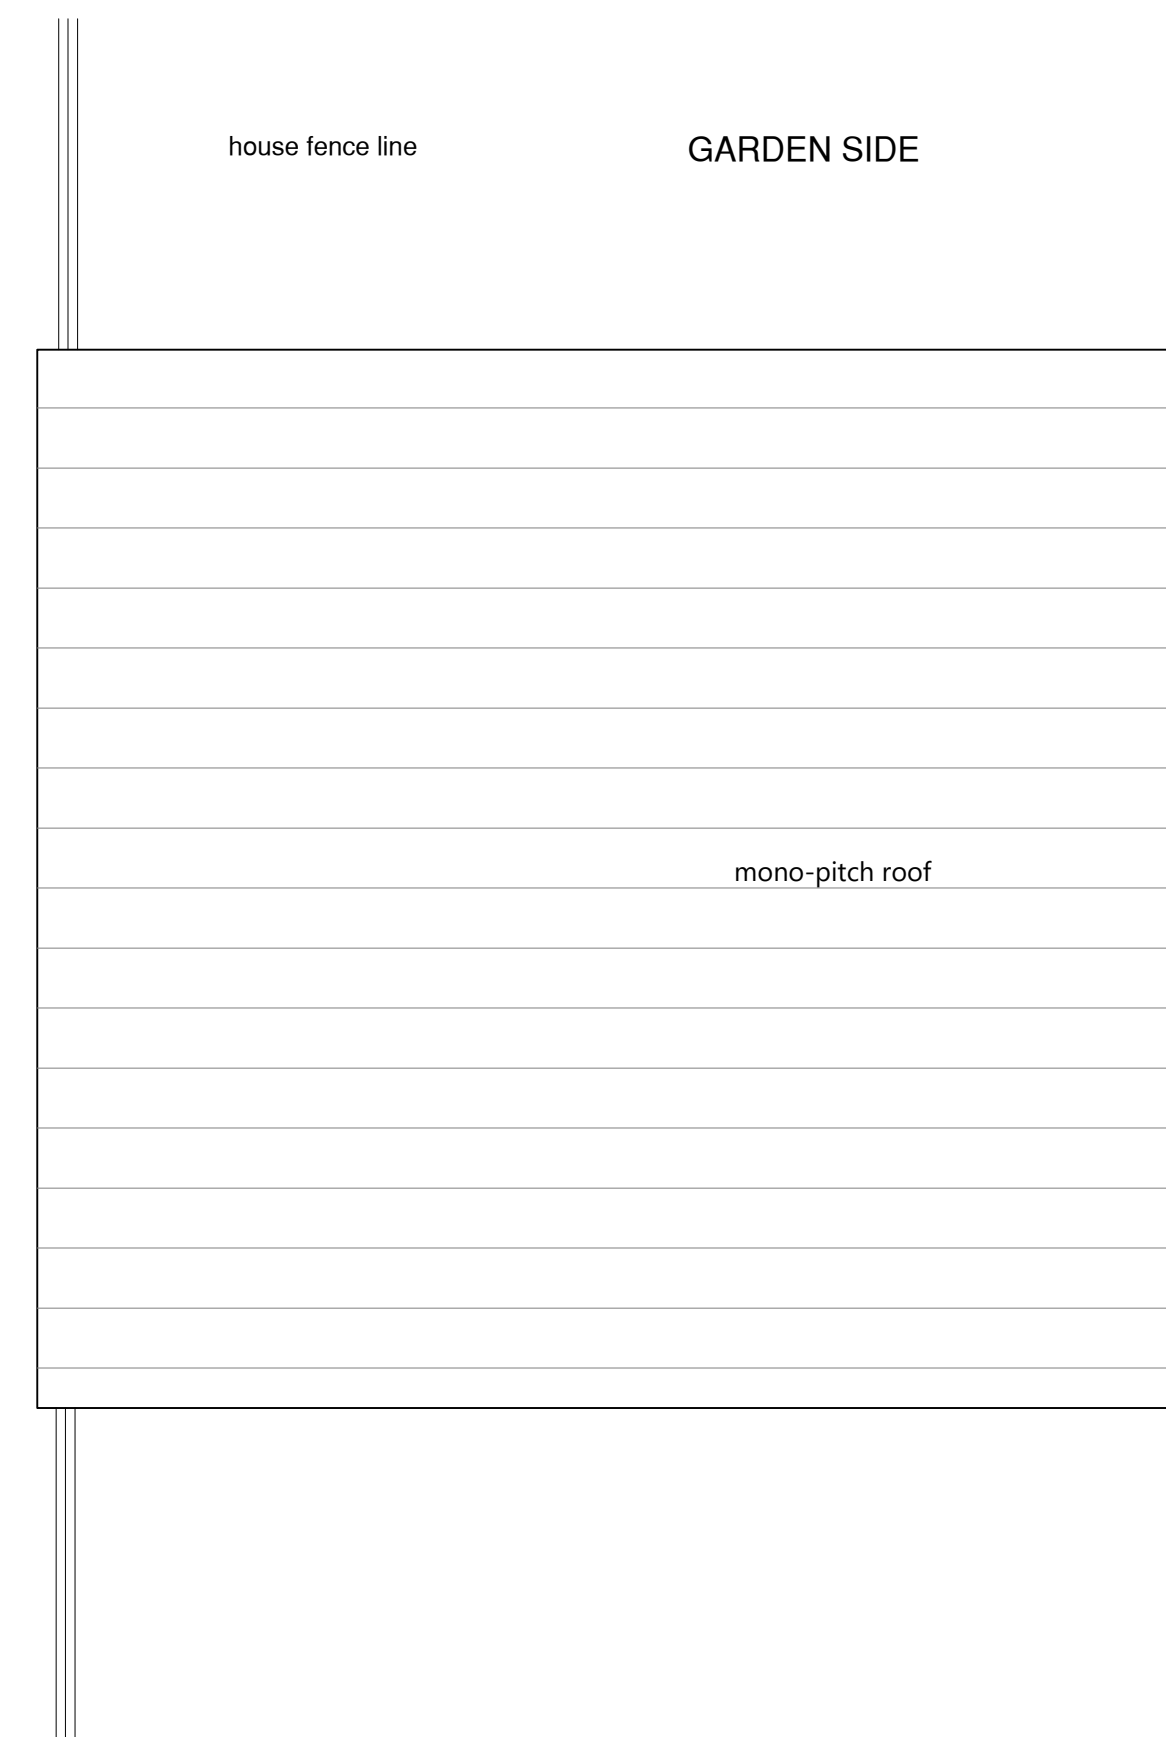

ROOF PLAN



02 PROPOSED PLAN & ELEVATIONS
SCALE 1:20 @ A1

CRDesignServices

Salvus House, Aykley Heads,
Durham, DH1 5TS
sales@crdesignservices.co.uk
www.crdesignservices.co.uk
Tel: 0191 645 6000

NOTES:

1. All dimensions to be checked on site.
2. Any discrepancies to be reported back to CR Design Services.
3. This drawing is part of a Planning package, and should only be used for Planning purposes.

Rev. Date Description

DRAWING NO	DATE	DRAWING	PROJECT
4135 - 02	31.03.26	PROP PLANS & ELEVATIONS DOG WASH INSTALLATION	HILLINGDON PARK PAVILION SITE PARKWAY UXBRIDGE UB10 9JX
DRAWN	SCALE		
KS	1:20 @ A1		