


PRIOR APPROVAL APPLICATION

FOR A 4m SINGLE STOREY REAR EXTENSION

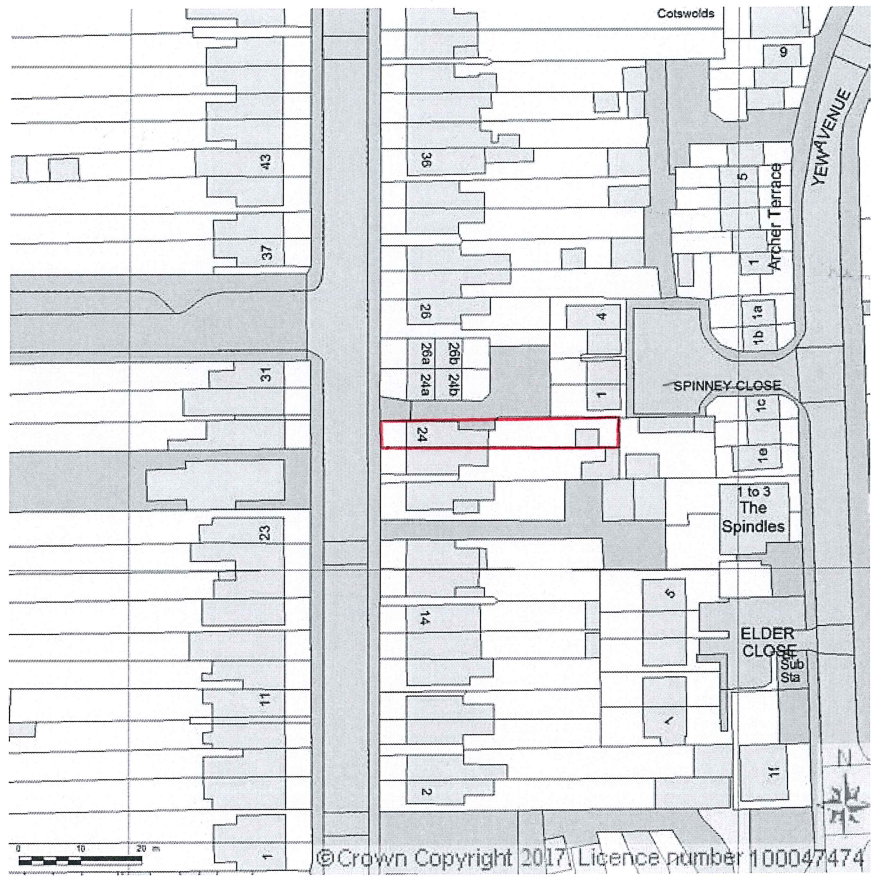

SITE LOCATION PLAN
AREA 2 HA
SCALE 1:1250 on A4
CENTRE COORDINATES: 506251, 180621




Supplied by Streetwise Maps Ltd
www.streetwise.net
Licence No: 100047474
15/06/2017 09:24

LOCATION PLAN
SCALE - 1: 1250.





SITE PLAN
SCALE - 1: 200.

 TECON Ltd. Consulting Civil & Structural Engineers 116A High Street Edgware, Middlesex, HA8 7EL. TEL: 020 8951 5100 FAX: 020 8905 6838	NOTES: NOT FOR CONSTRUCTION	Client MR RICARDO LUNA Job Title 24 Otterfield Road, West Drayton, UB7 8PE	Scale 1: 1250/ 1:200. Drawn by BHD Date June. 2017	Size A3	Drawing Title LOCATION PLAN & SITE PLAN			
					Drawing No. 8944			
					P	01		


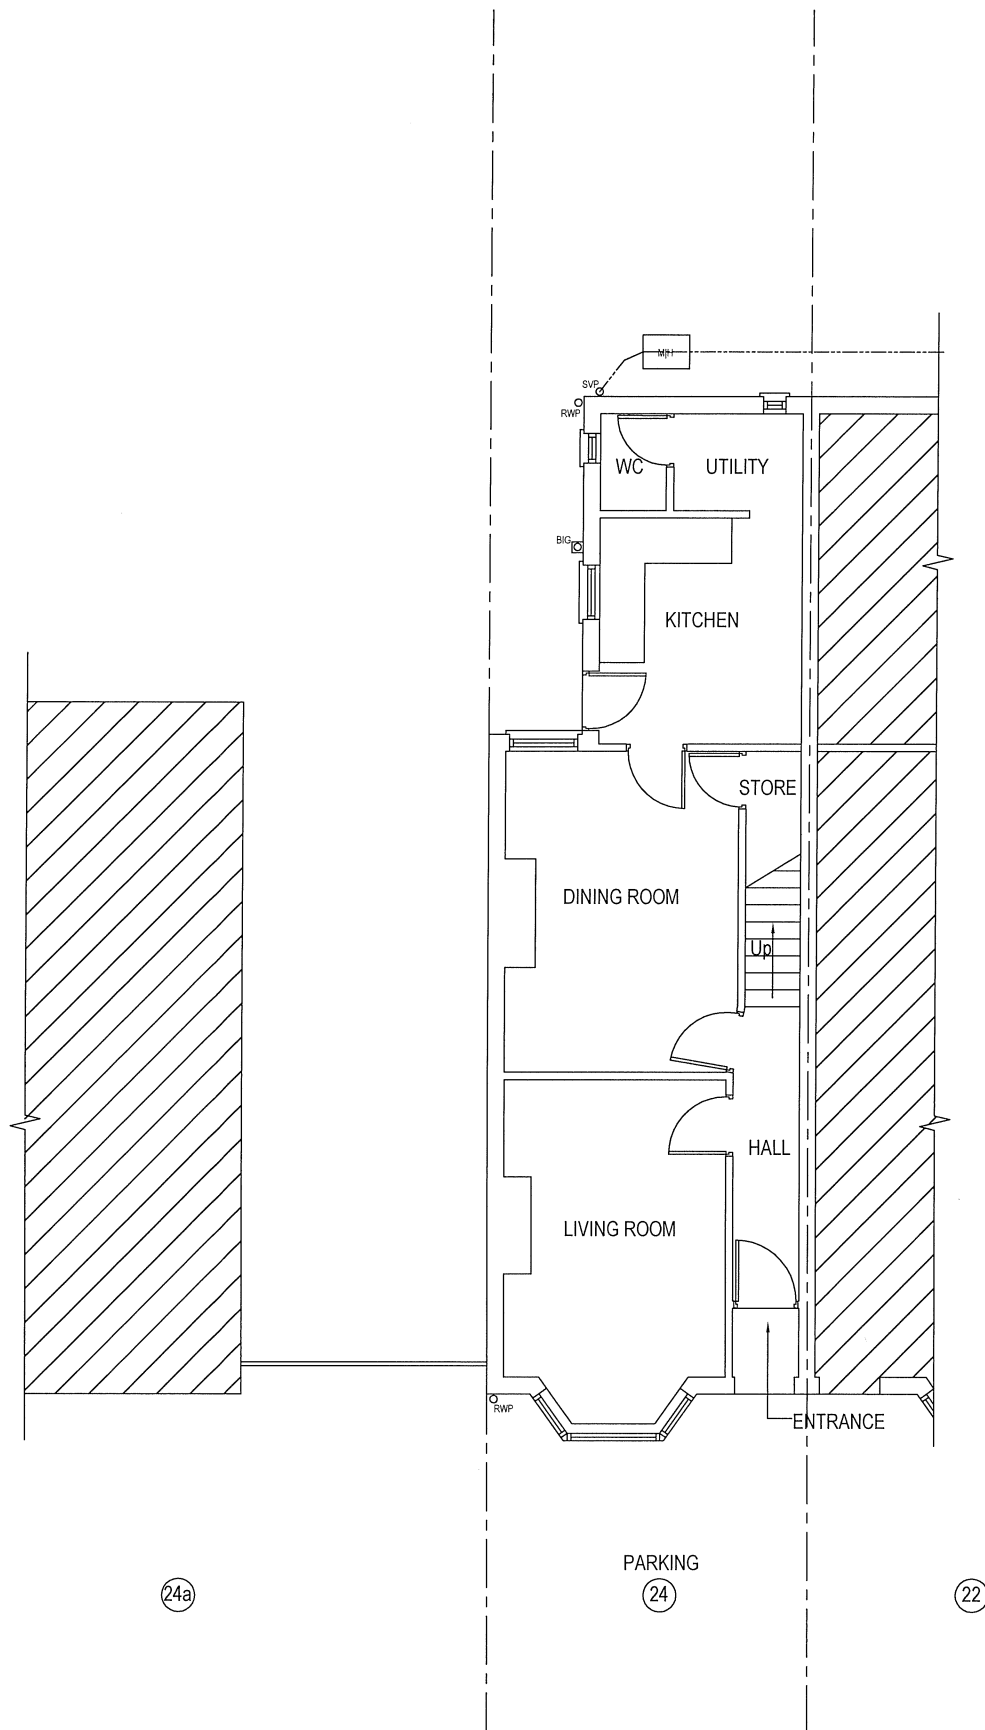


OTTERFIELD ROAD
EXISTING GROUND FLOOR PLAN

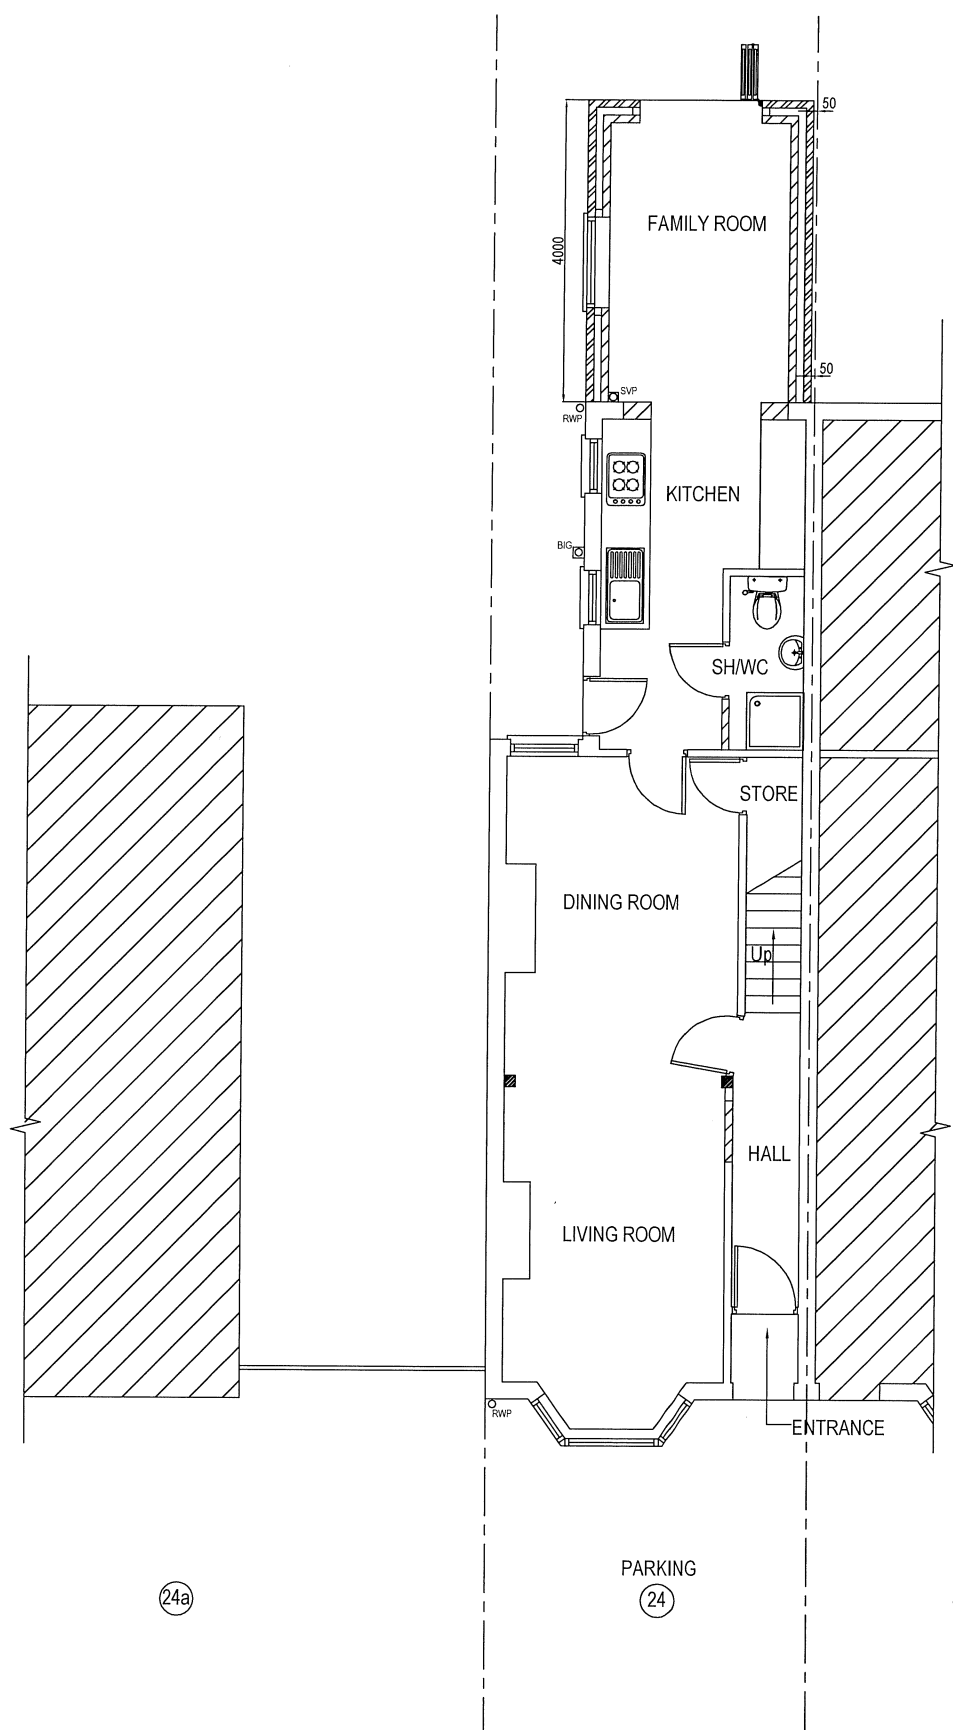 


OTTERFIELD ROAD
PROPOSED GROUND FLOOR PLAN

 TECON Ltd. Consulting Civil & Structural Engineers 116A High Street Edgware, Middlesex, HA8 7EL. TEL: 020 8951 5100 FAX: 020 8905 6838	NOTES:		Client MR RICARDO LUNA		Scale 1:100.	Size A3	Drawing Title EXISTING & PROPOSED GROUND FLOOR PLANS			
			Job Title 24 Otterfield Road, West Drayton, UB7 8PE		Drawn by BHD	Drawing No. 8944		P	02	
	NOT FOR CONSTRUCTION				Date June. 2017					

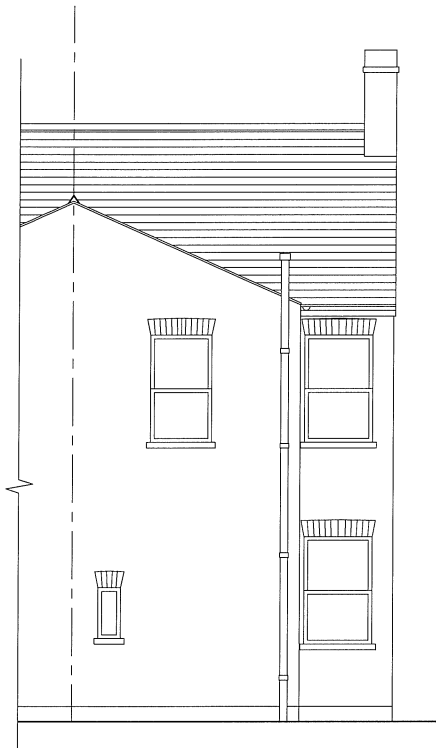 


EXISTING REAR ELEVATION

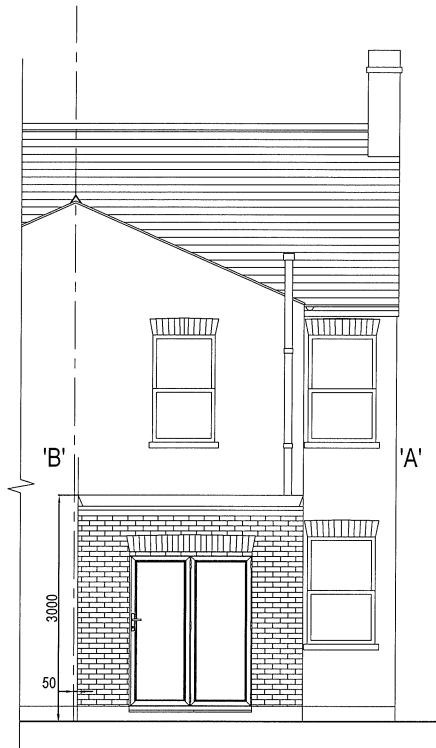

PROPOSED REAR ELEVATION



PROPOSED SIDE ELEVATION 'A'

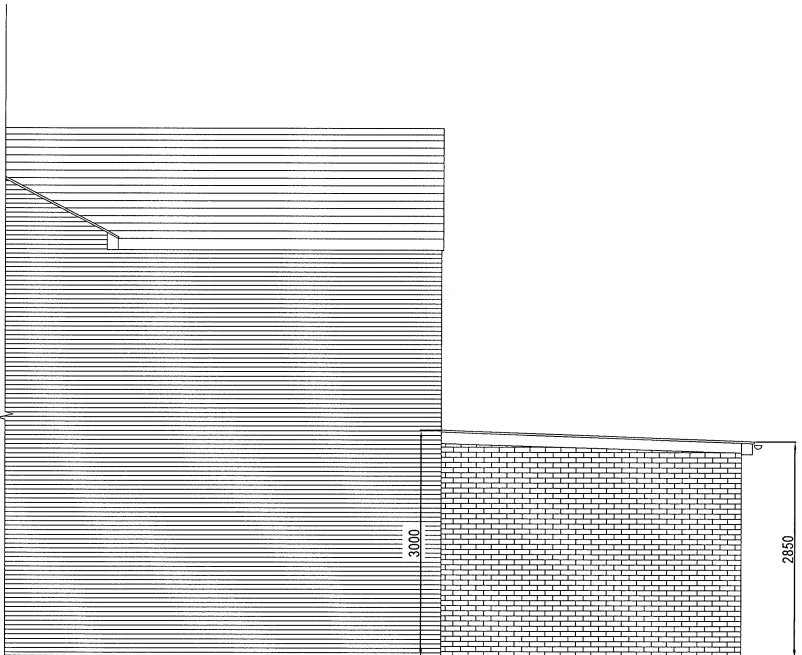

PROPOSED PART SIDE ELEVATION 'B'

TL

TECON Ltd.

Consulting Civil & Structural Engineers

116A High Street
Edgware, Middlesex, HA8 7EL.
TEL: 020 8951 5100 FAX: 020 8905 6838

NOTES:
1. ALL FINISHES TO MATCH EXISTING.
2. ALL NEW DOORS TO MATCH EXISTING.
3. ALL NEW WINDOWS TO MATCH EXISTING.
4. FLAT ROOF OVER PROPOSED DORMER.
5. BRICKWORK TO MATCH EXISTING.

NOT FOR CONSTRUCTION

Client
MR RICARDO LUNA

Job Title
24 Otterfield Road, West Drayton, UB7 8PE

Scale
1:100.

Size
A3

Drawn by
BHD

Date
June. 2017

No.	DESCRIPTION	DATE	
Drawing Title			
EXISTING & PROPOSED ELEVATIONS			
Drawing No.			
8944	P	03	