




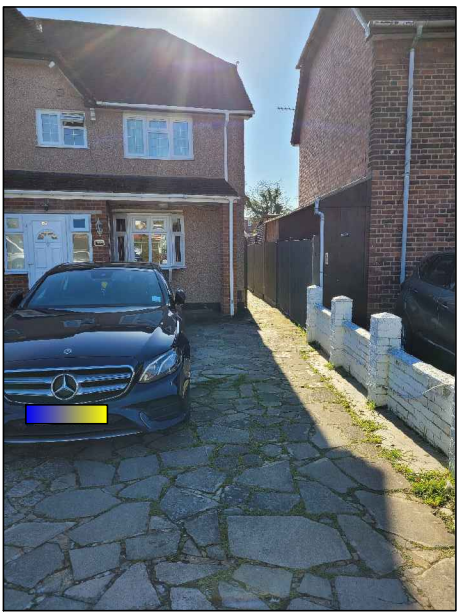


FRONT ELEVATION

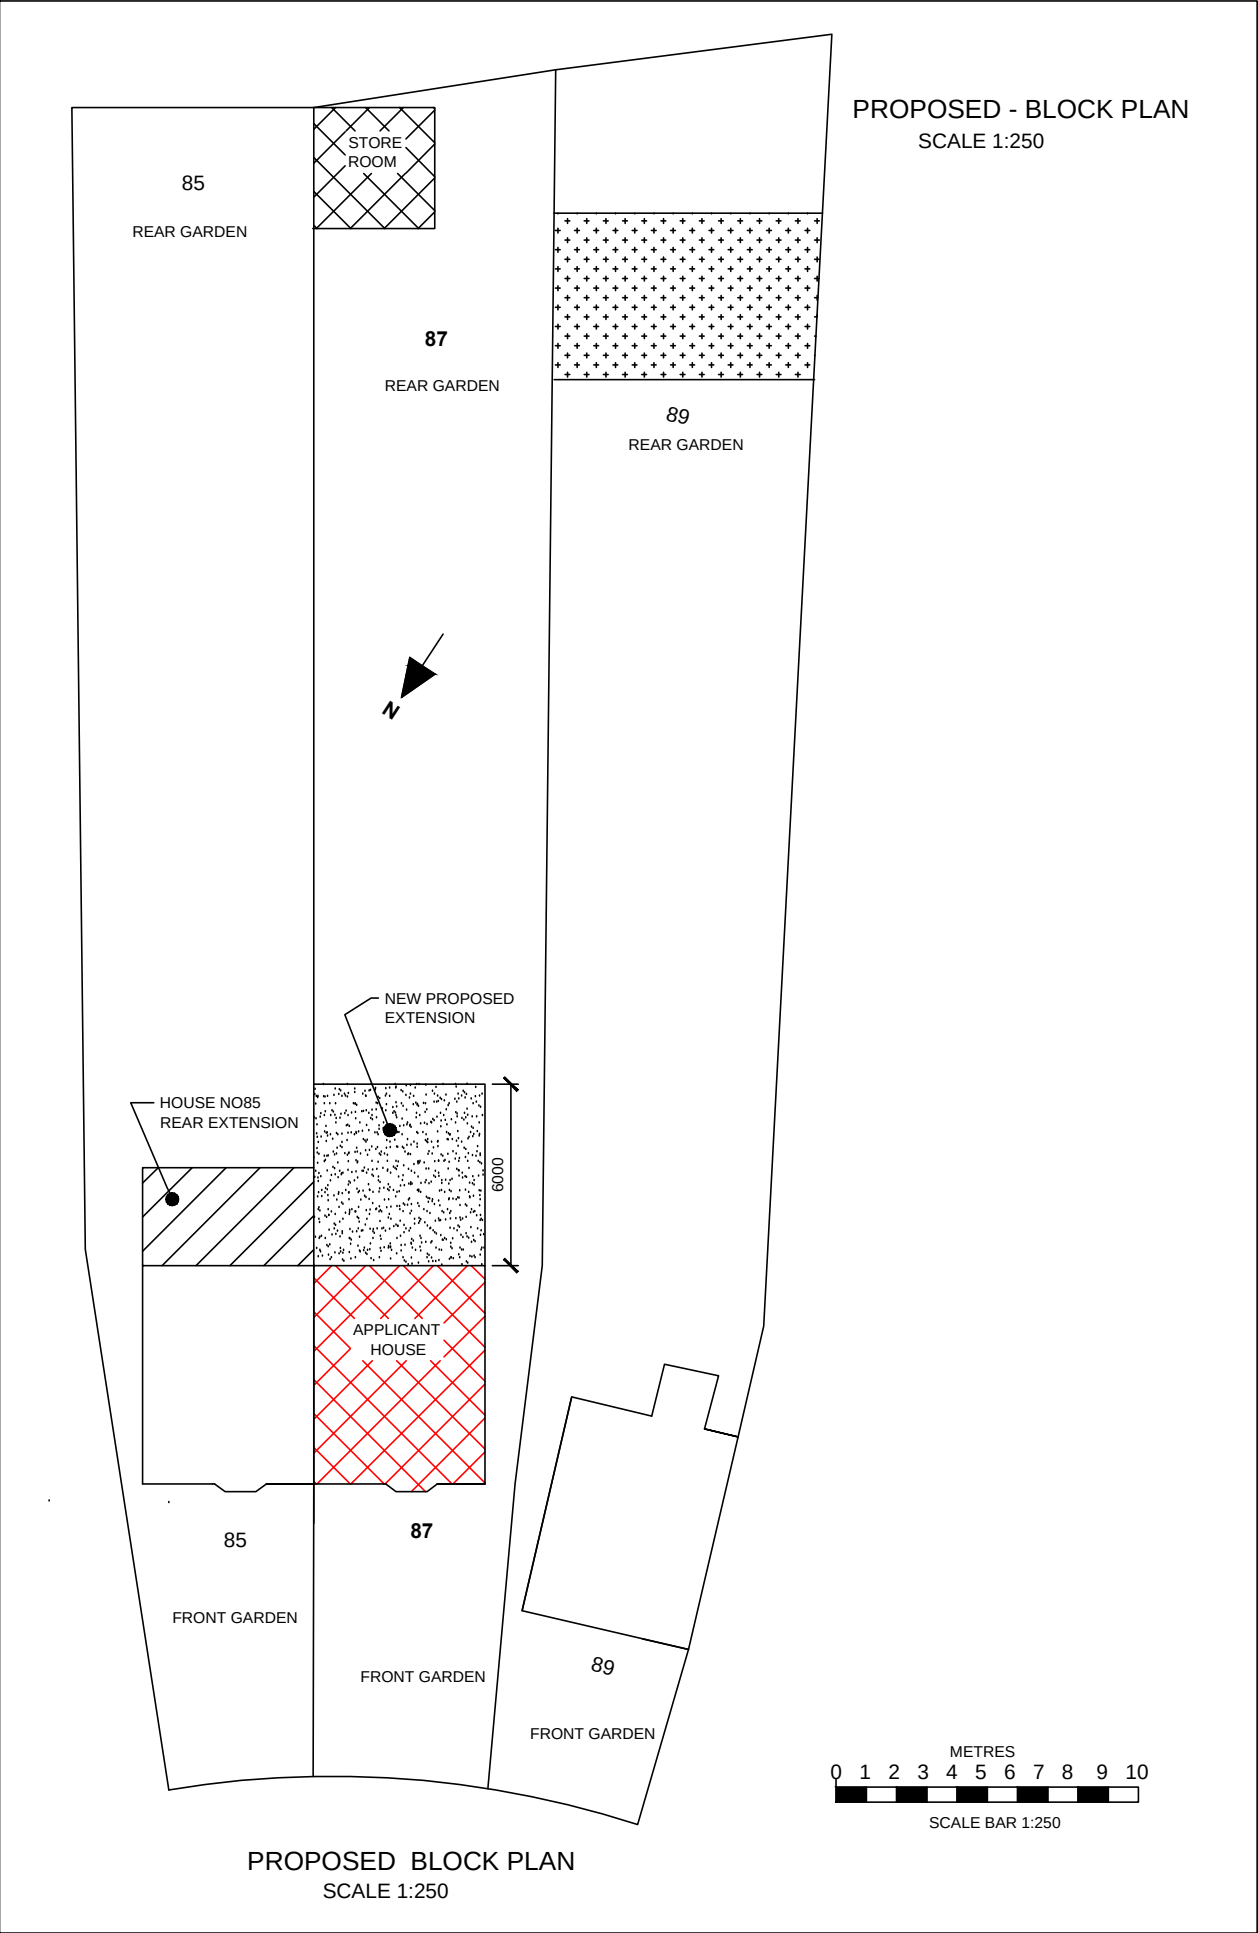

SIDE ELEVATION

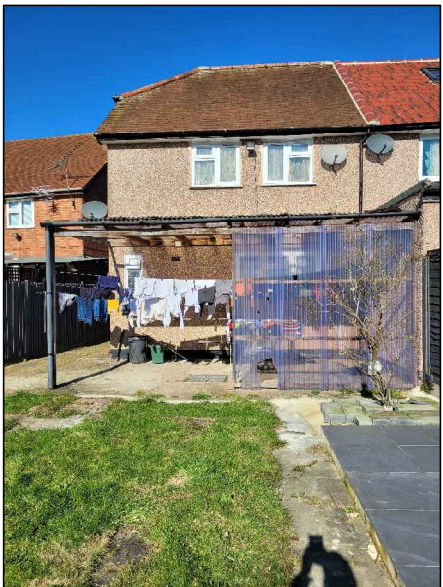

REAR ELEVATION

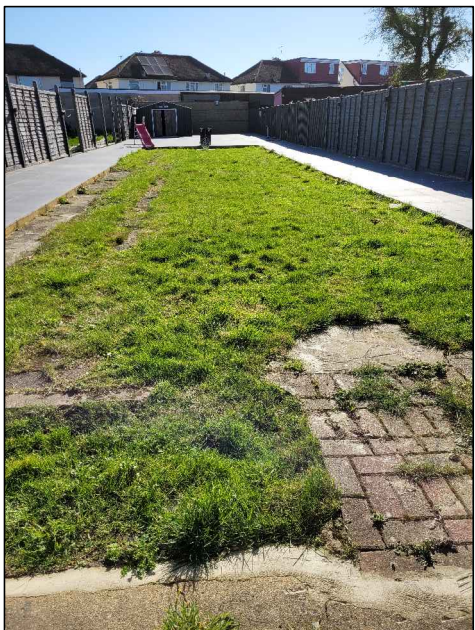

A VIEW OF REAR GARDEN



REAR ELEVATION

NOTE
SITE AREA (EXCLUDING ORIGINAL DWELLING) = 348.7M SQ
EXTENSION FOOTPRINT = 33.84M SQ
=9.704%

SITE ADDRESS 87 HAIG ROAD, UXBRIDGE
MIDDLESEX, UB8 3EQ

DRAWING TITLE: SITE PHOTOS AND
PROPOSED BLOCK PLAN

SCALE: AS SHOWN

DATE
MARCH 2022

DRAWING NO:
2022/HR87/0011

REV