


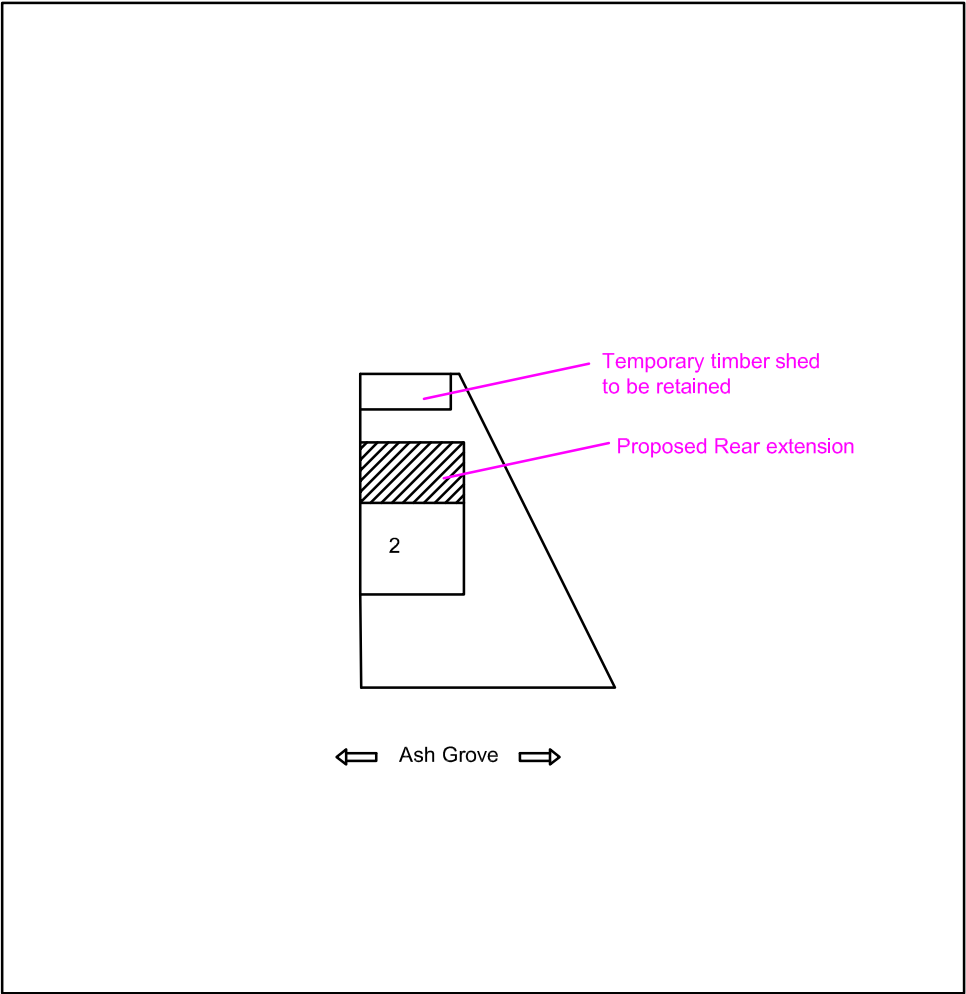

Site Plan @1:500



Location Plan @1:1250

Proposed Development:

Single Storey Rear Extension

Site Address:

2 Ash Grove
West Drayton
UB7 8BL

Revisions:

Rev	Date	Description
A	25/06/2017	Existing and Proposed Layouts

Drawing Description:

Site and Location Plan


Drawing No:

ART/2017/2/2

Scale: 1:500, 1:1250

Paper Size: A3

Sheet No: 2 of 2

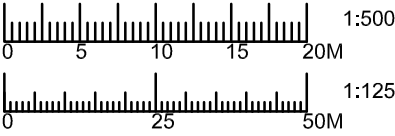

ART CONSULTANTS (UK) LTD
 35 St Marys Crescent
 Stanwell
 TW19 7HY
 M:07960071377
 E: artconsultantsuk@gmail.com