


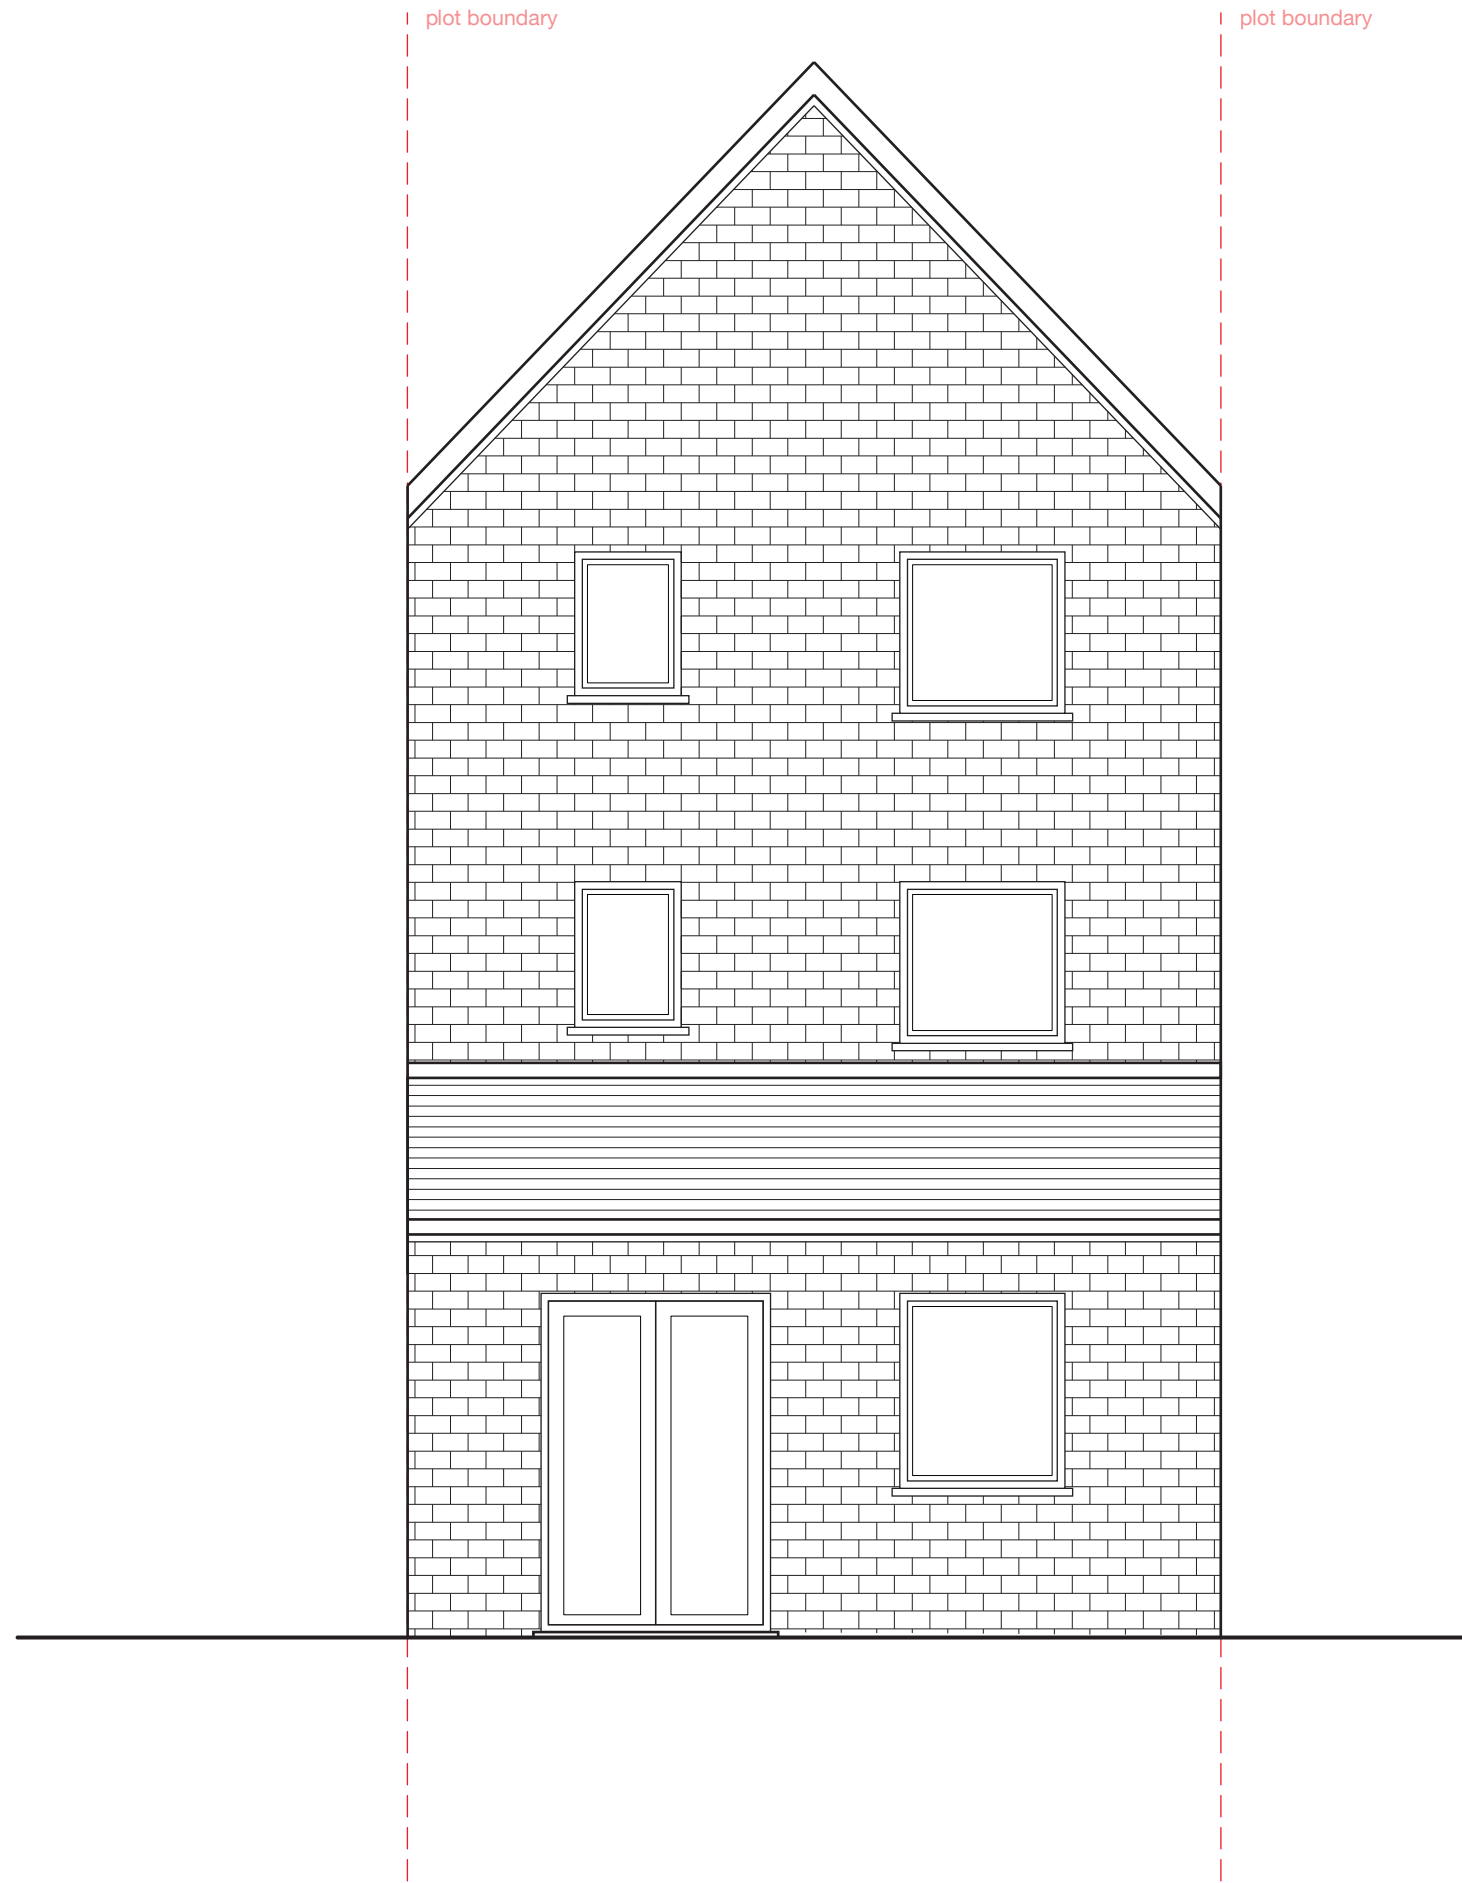

1:50 @ A3
CR1/ELE/001
Mrs. Fereshta

9 Churchill Road, UXBRIDGE
Rear Extension - Existing Rear Elevation
June 2017

drawn by
Devan Mistry *PG DipArch ARB RIBA*
Chartered Architect