

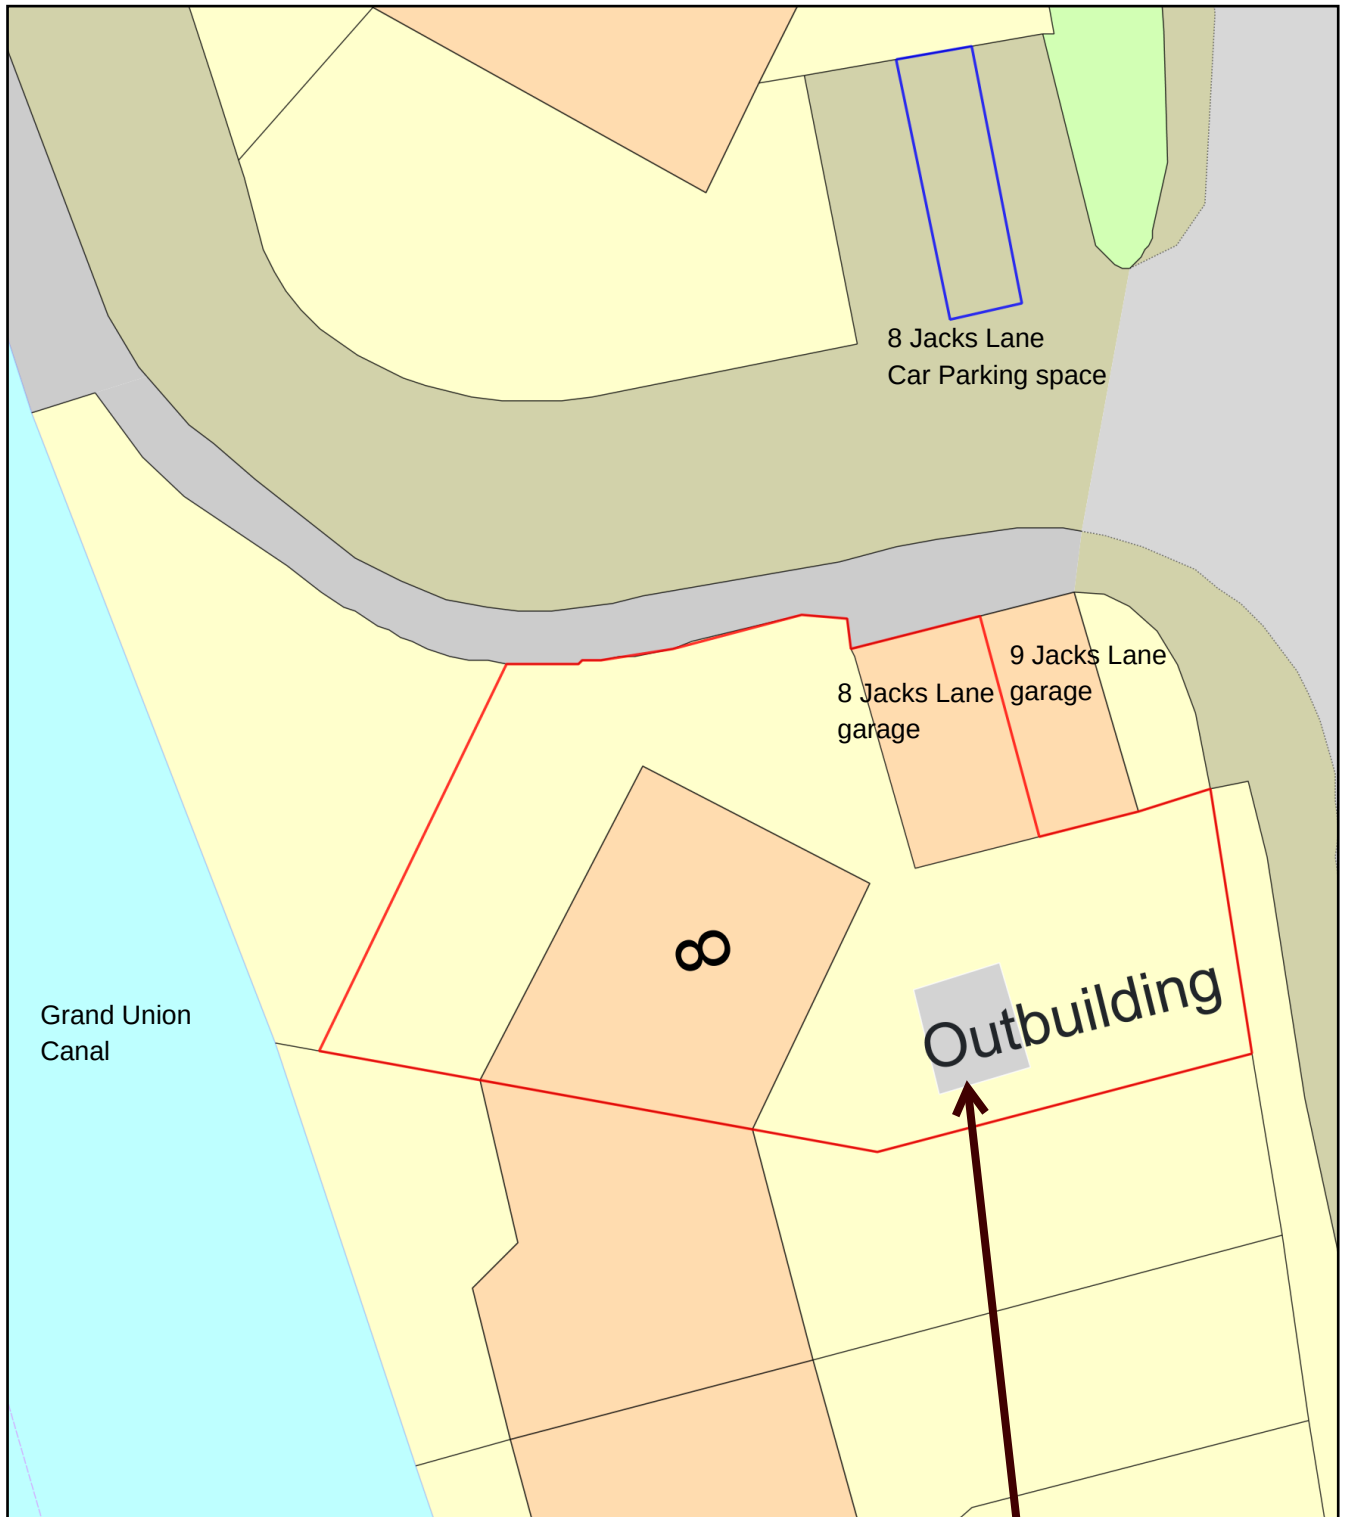


8 Jacks Lane - Site Plan

 

Proposed Outbuilding in grey

 

Plan Produced for: James Carlson

Date Produced: 13 Aug 2021

Plan Reference Number: TQRQM21225163616264

Scale: 1:200 @ A4