






EXISTING REAR ELEVATION  
Scale 1:50 @ A1

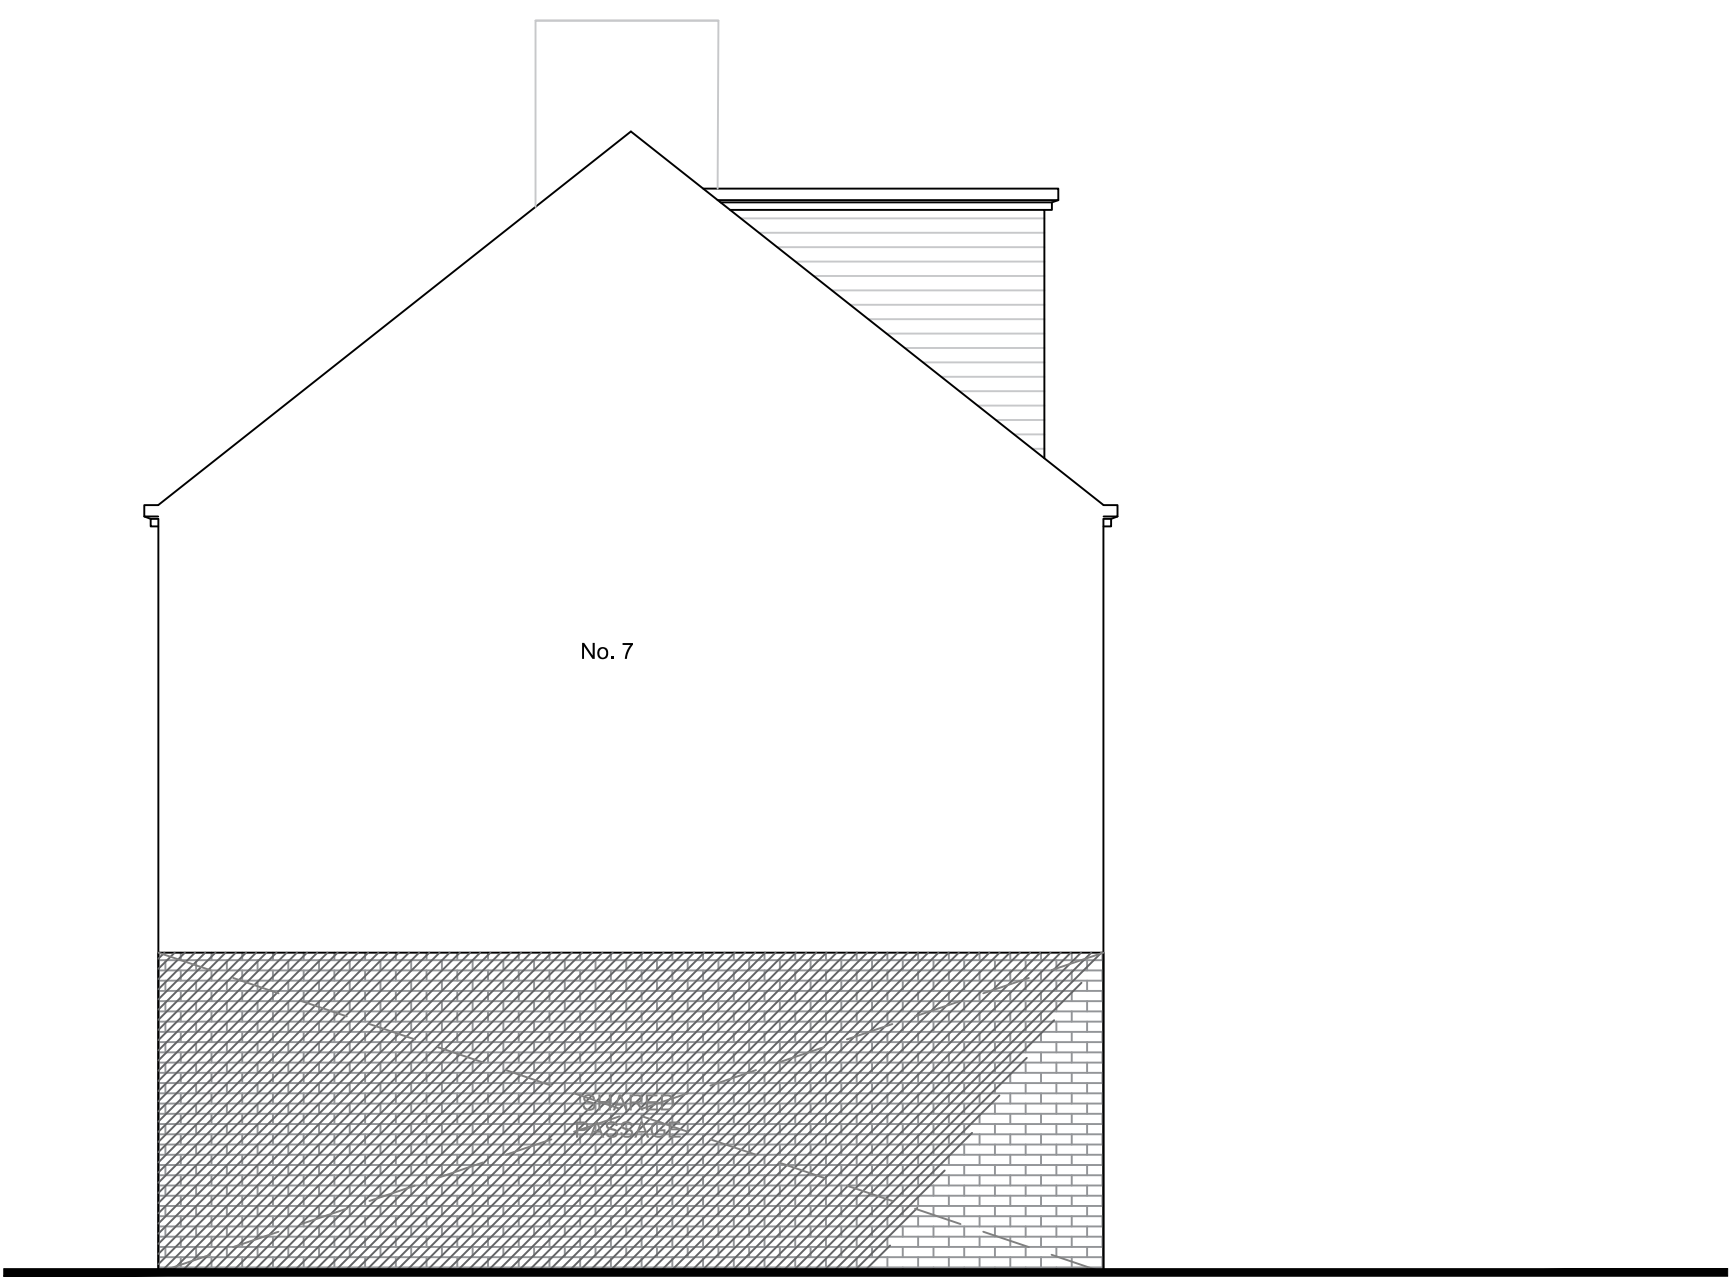

EXISTING SIDE ELEVATION  
Scale 1:50 @ A1

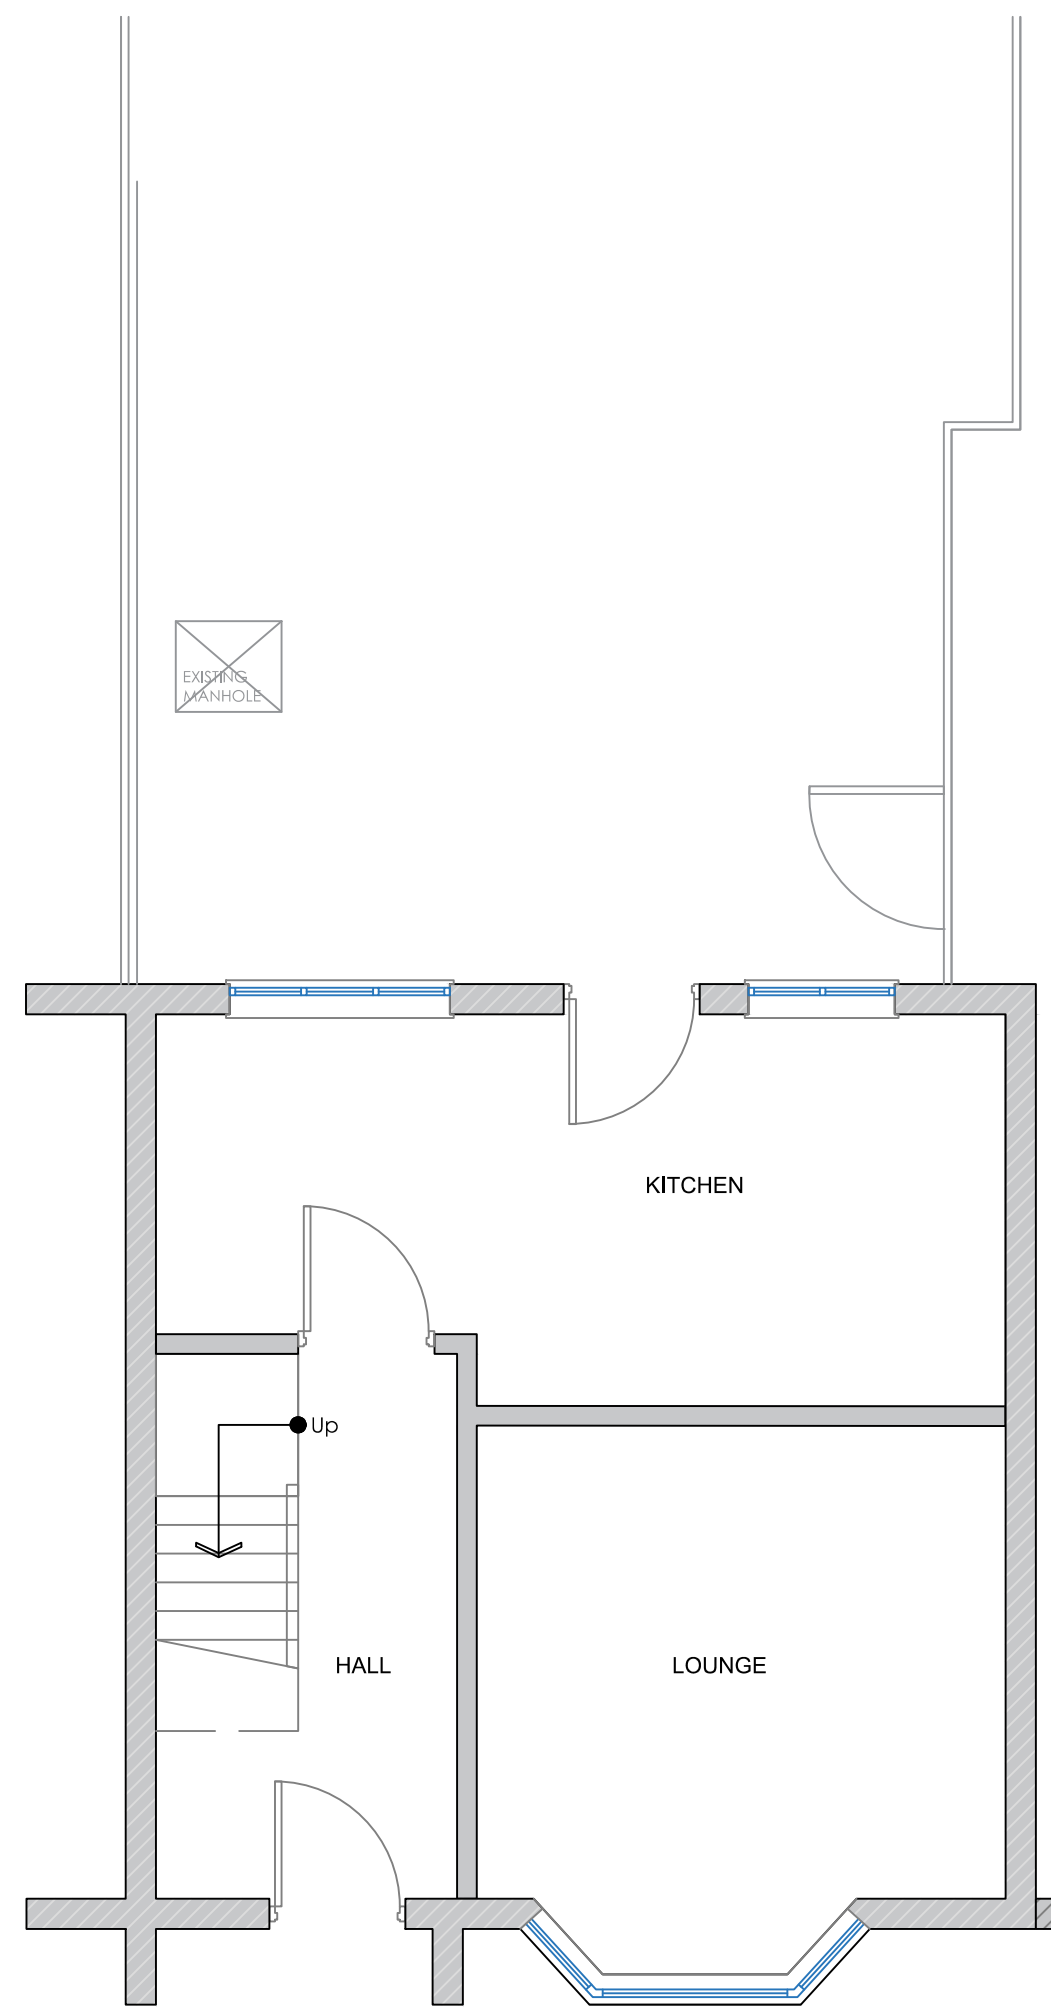

EXISTING GROUND FLOOR  
Scale 1:50 @ A1

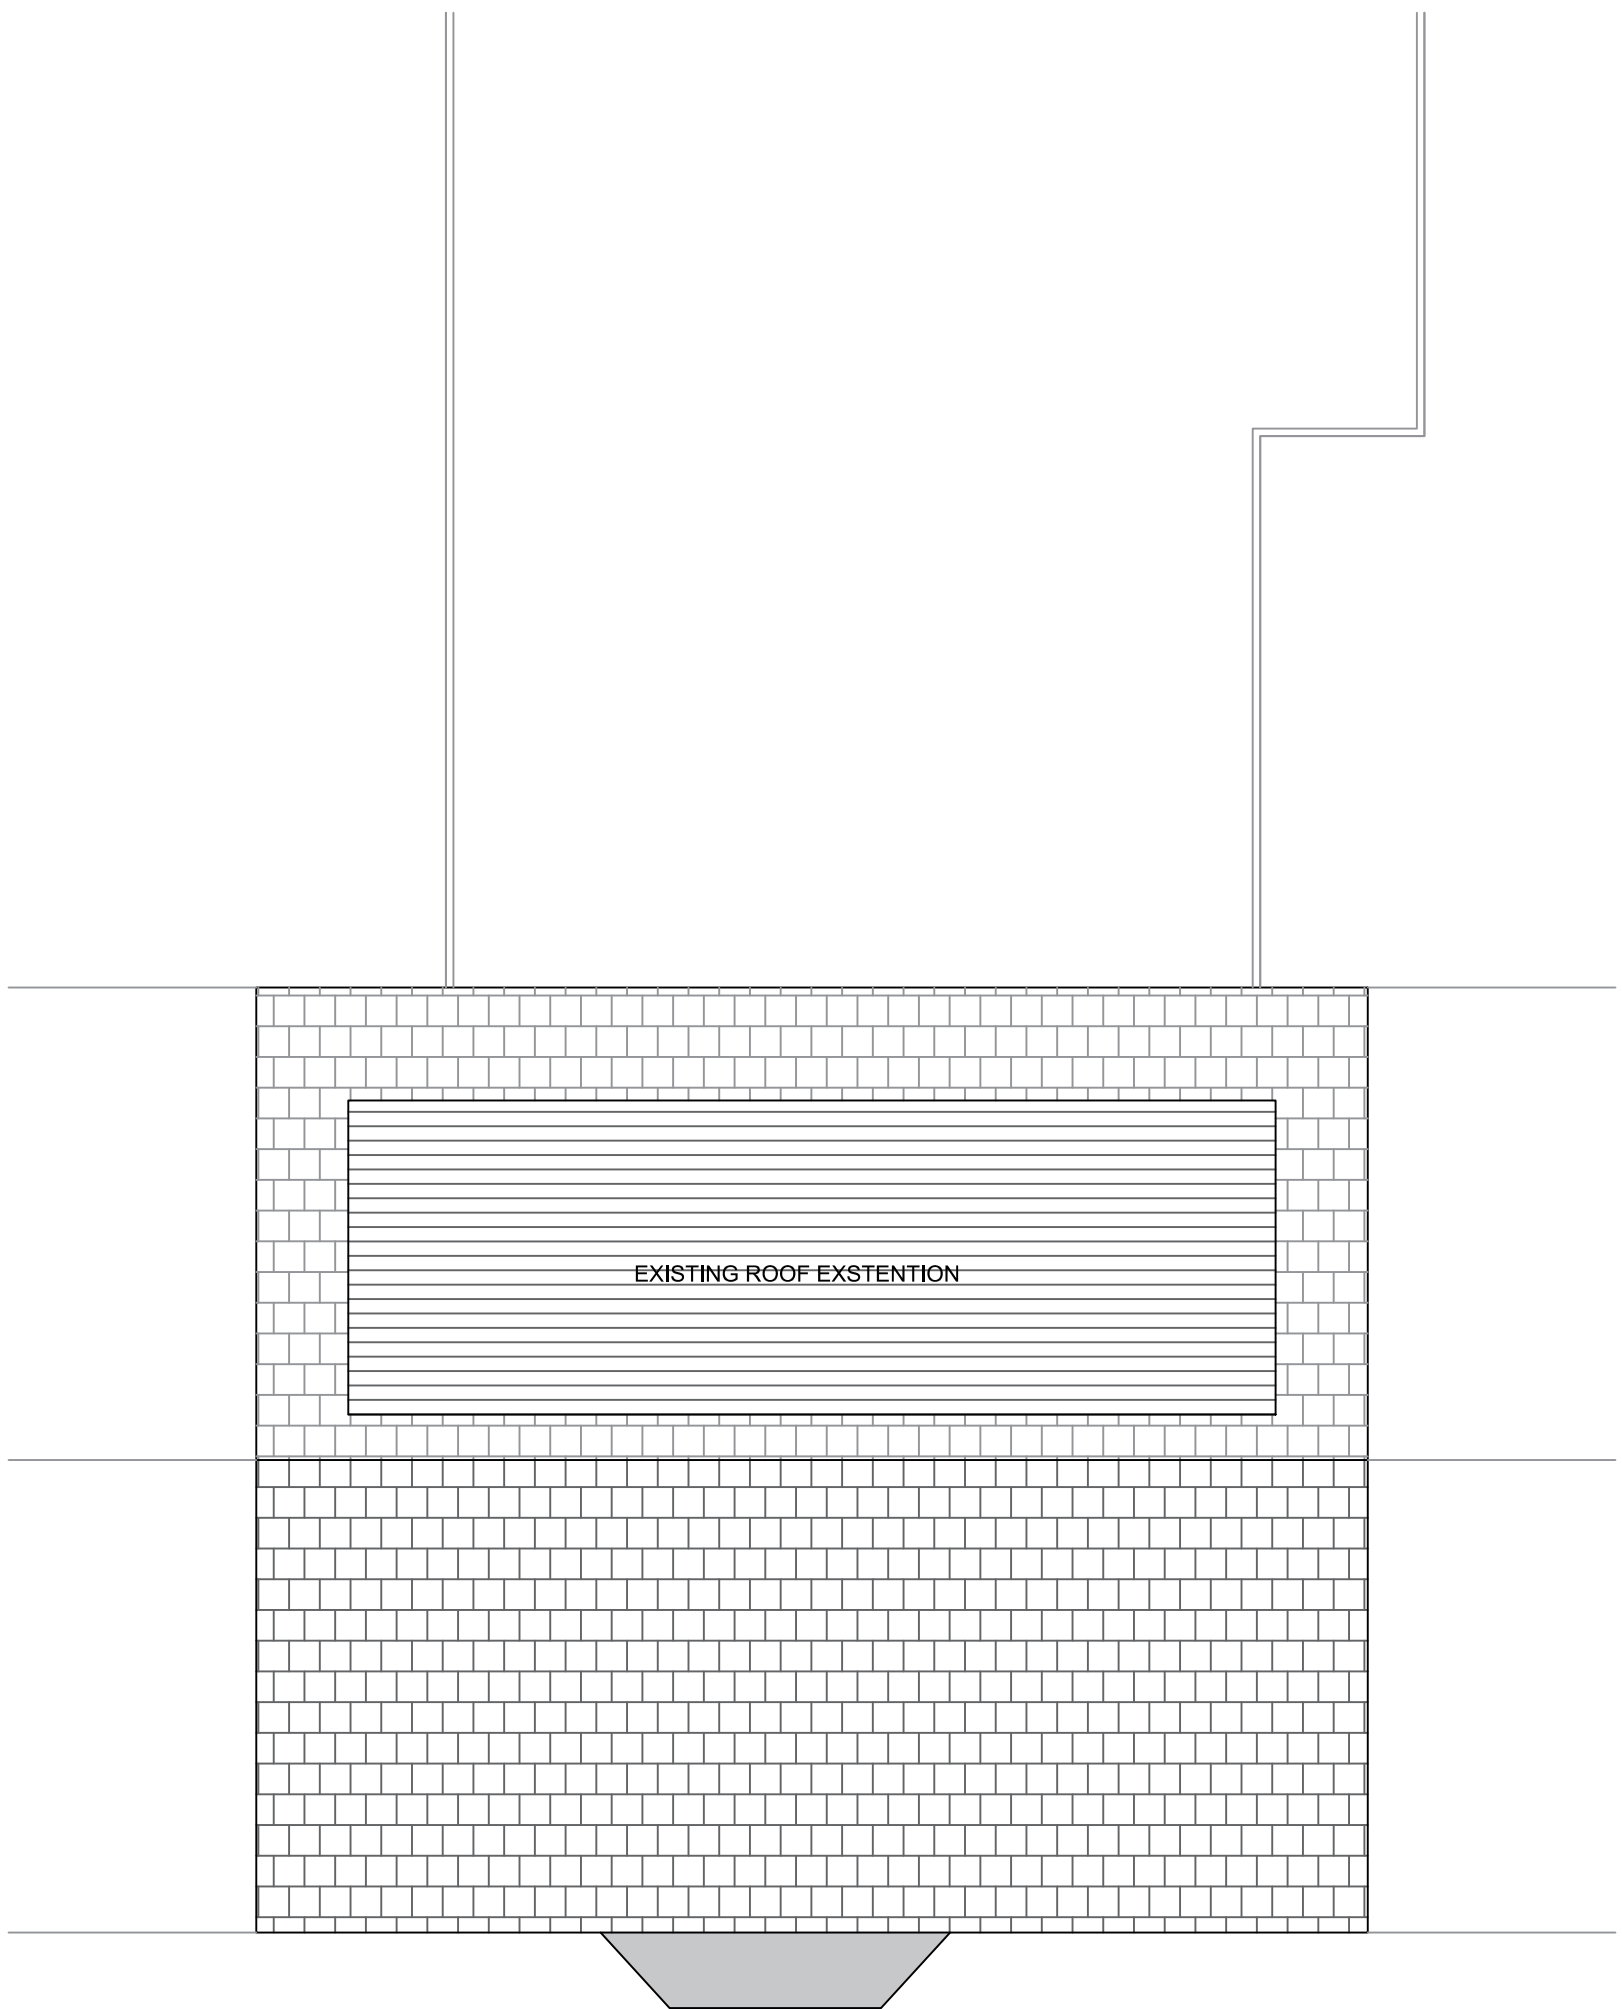

EXISTING ROOF PLAN  
Scale 1:50 @ A1

Information:

This drawing is the copyright © of HRL DESIGN and shall not be copied or reproduced without permission.

This drawing shall not be scaled.

Unless stated otherwise, all dimensions are in millimeters.

Where applicable, all dimensions shall be checked by the contractor onsite, prior to commencement of any works.

This drawing shall be read in conjunction with all other drawings and the services specification document(s).

All materials and workmanship shall conform to the relevant British & European Standards, Local Authority and Statutory Legislation, Codes of Practice, Specifications and Schedules.

Notes:

| 0                                                                                             | First Issue | HL              | 21.09.21 |      |
|-----------------------------------------------------------------------------------------------|-------------|-----------------|----------|------|
| Rev.                                                                                          | Description | Dr'n.           | Rev'd    | Date |
| Client PRIVATE                                                                                |             |                 |          |      |
| Status: PLANNING                                                                              |             |                 |          |      |
| Project: NO.7 BRAMPTON ROAD<br>HILLINGDON UXBRIDGE<br>LONDON                                  |             |                 |          |      |
| Title: ARCHITECTURAL SERVICES:<br>EXISTING GROUND FLOOR, ROOF<br>PLAN REAR AND SIDE ELEVATION |             |                 |          |      |
| Drg.no HRL21111/A/101                                                                         |             | Rev: 0          |          |      |
|                                                                                               |             | Date: SEP 21    |          |      |
|                                                                                               |             | Scale: 1:50 @A1 |          |      |



**HRL Design**

40 Grampian Place,  
Stevenage, SG1 6DR

01920 449 721 | [hrl.design.co.uk](http://hrl.design.co.uk)