






PROPOSED REAR ELEVATION
Scale 1:50 @ A1

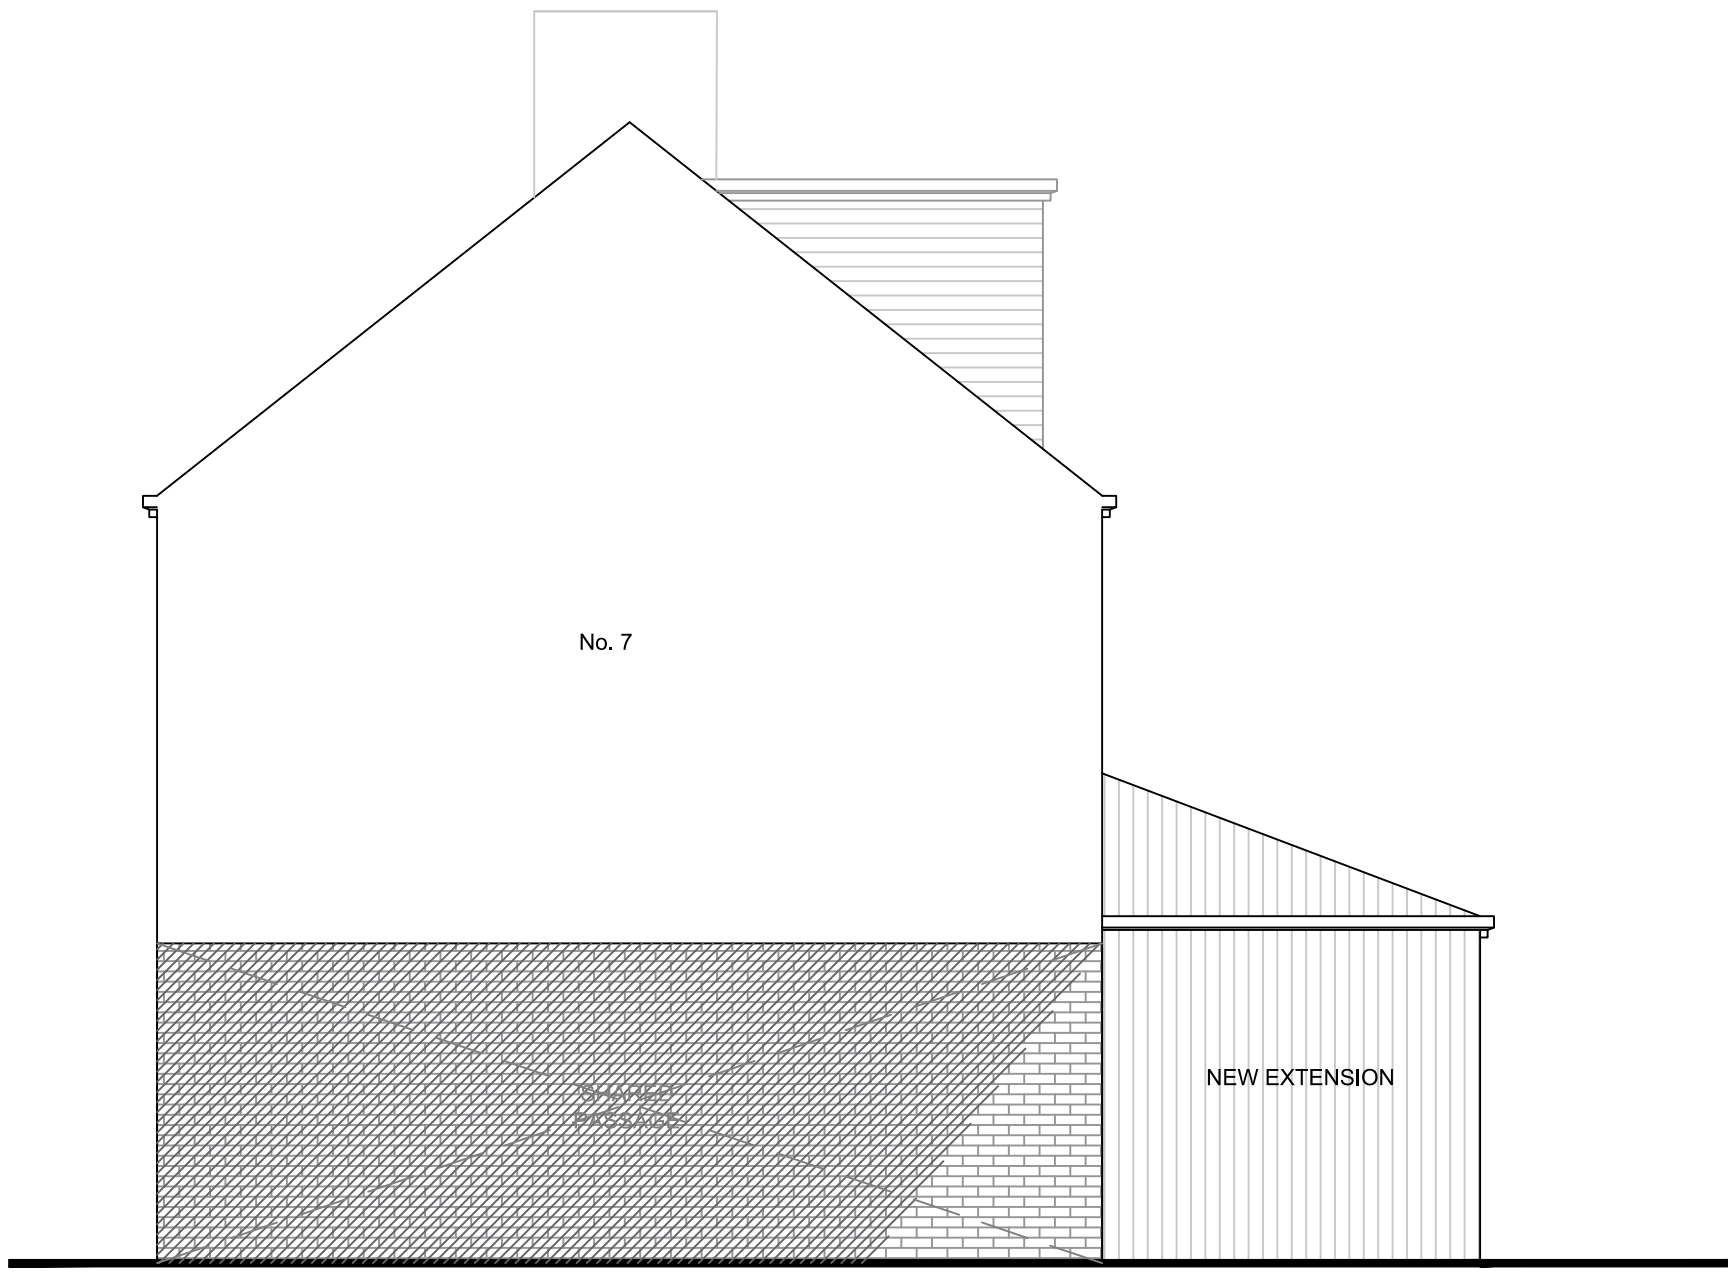


PROPOSED SIDE ELEVATION
Scale 1:50 @ A1

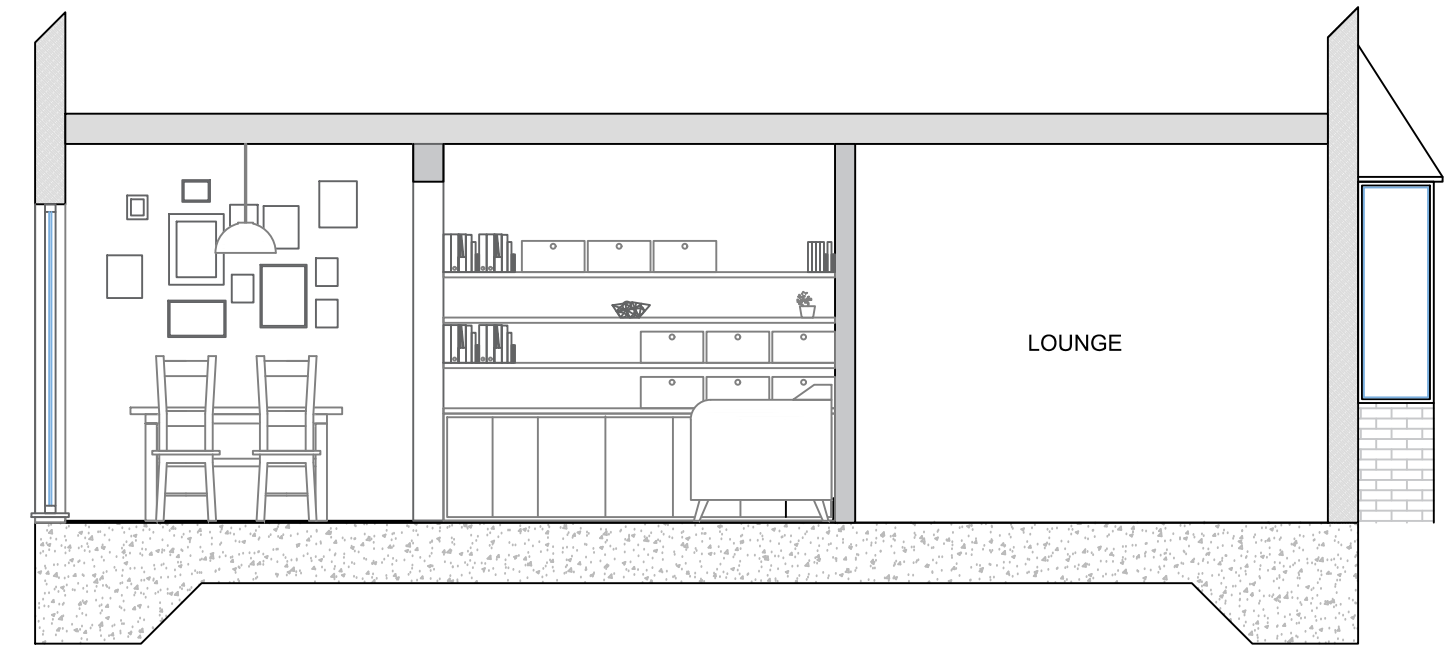


SECTION A-A
Scale (mm)

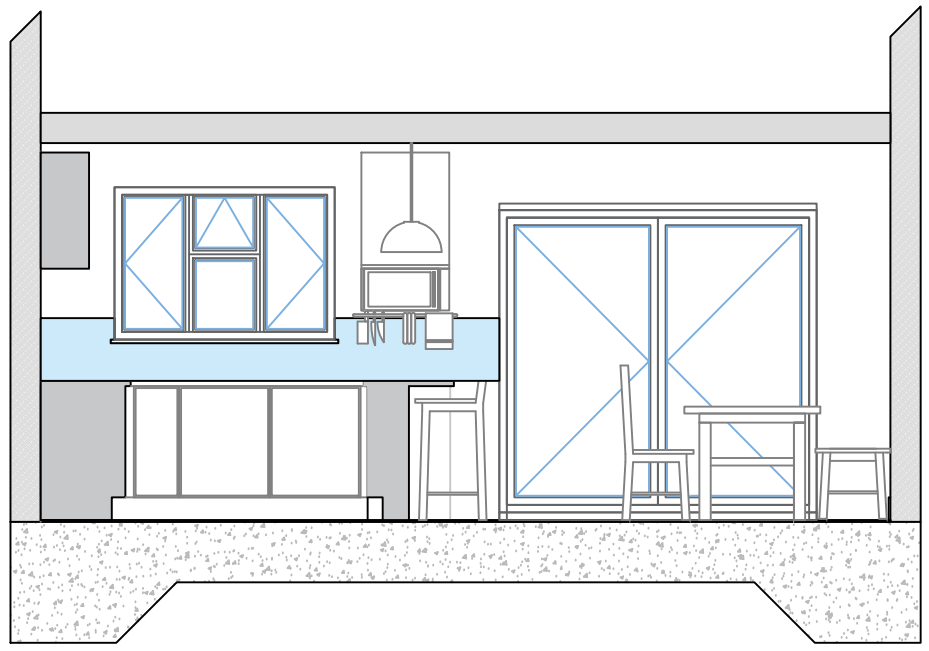

SECTION B-B
Scale (mm)

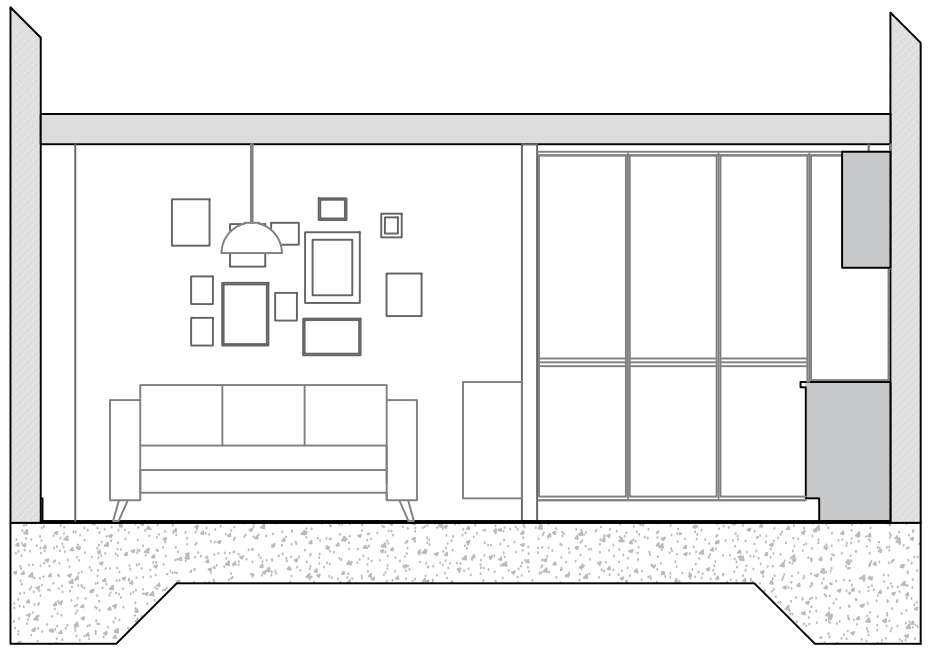

SECTION C-C
Scale (mm)

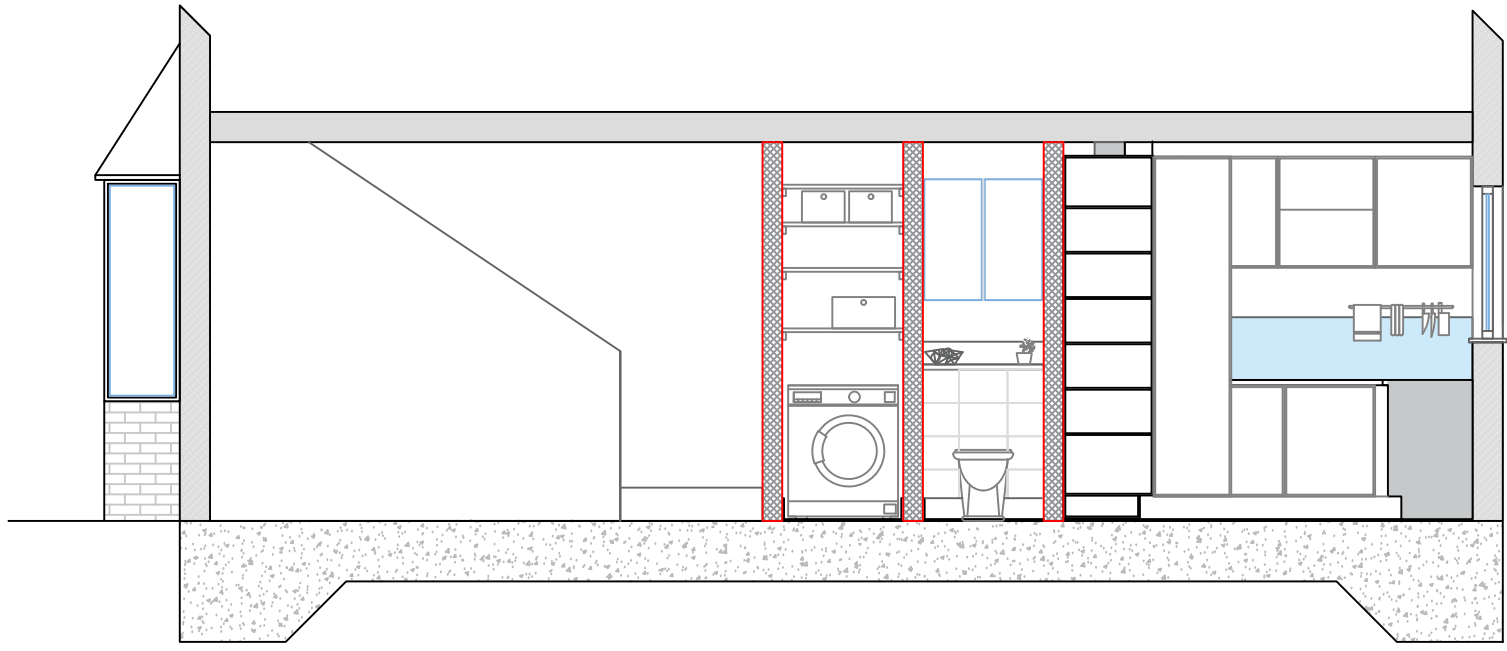

SECTION D-D
Scale (mm)

Information:

This drawing is the copyright © of HRL DESIGN and shall not be copied or reproduced without permission.

This drawing shall not be scaled.



Unless stated otherwise, all dimensions are in millimeters.

Where applicable, all dimensions shall be checked by the contractor onsite, prior to commencement of any works.


This drawing shall be read in conjunction with all other drawings and the services specification document(s).

All materials and workmanship shall conform to the relevant British & European Standards, Local Authority and Statutory Legislation, Codes of Practice, Specifications and Schedules.

Notes:

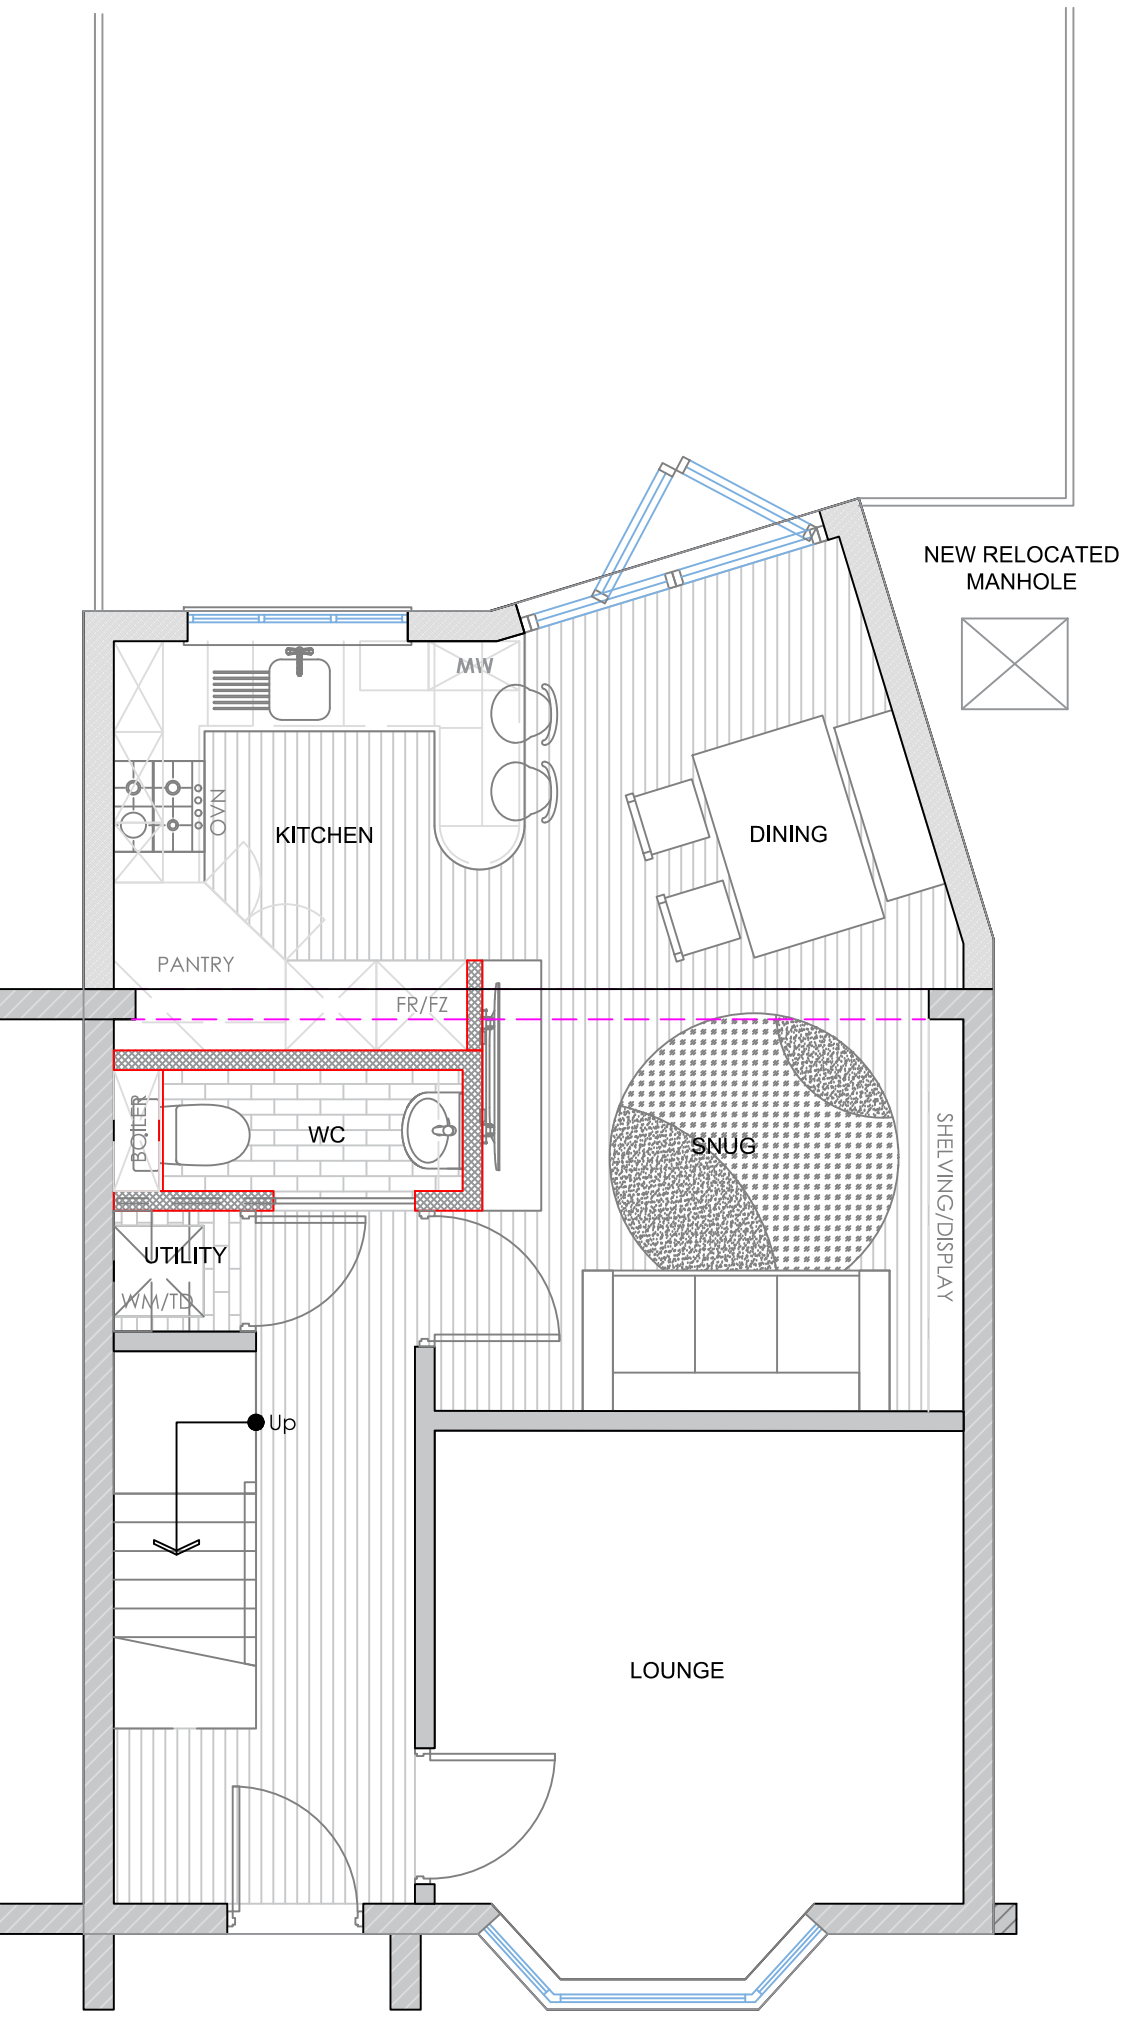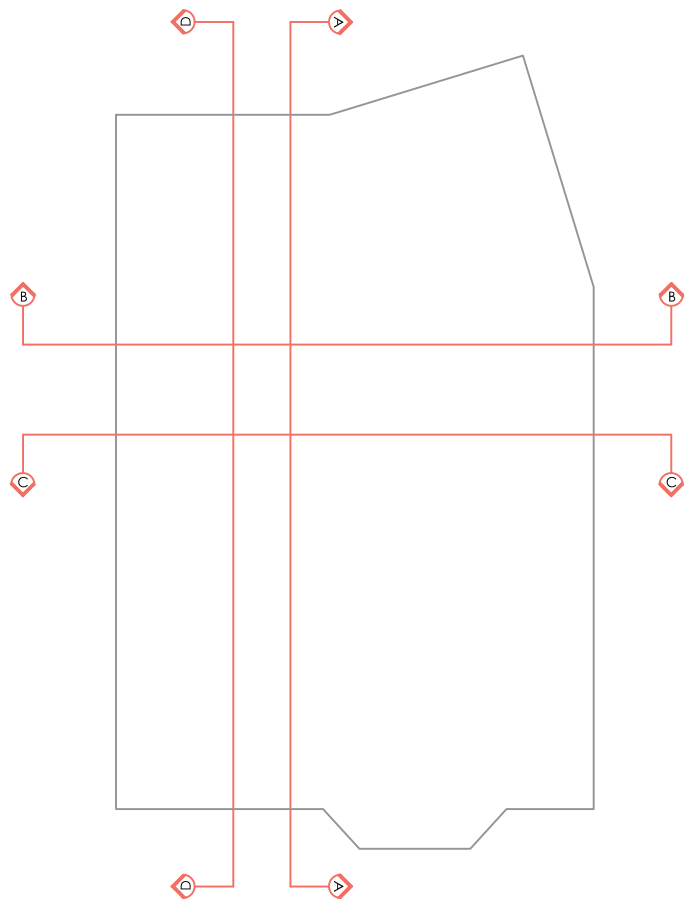

PROPOSED GROUND FLOOR
Scale 1:50 @ A1

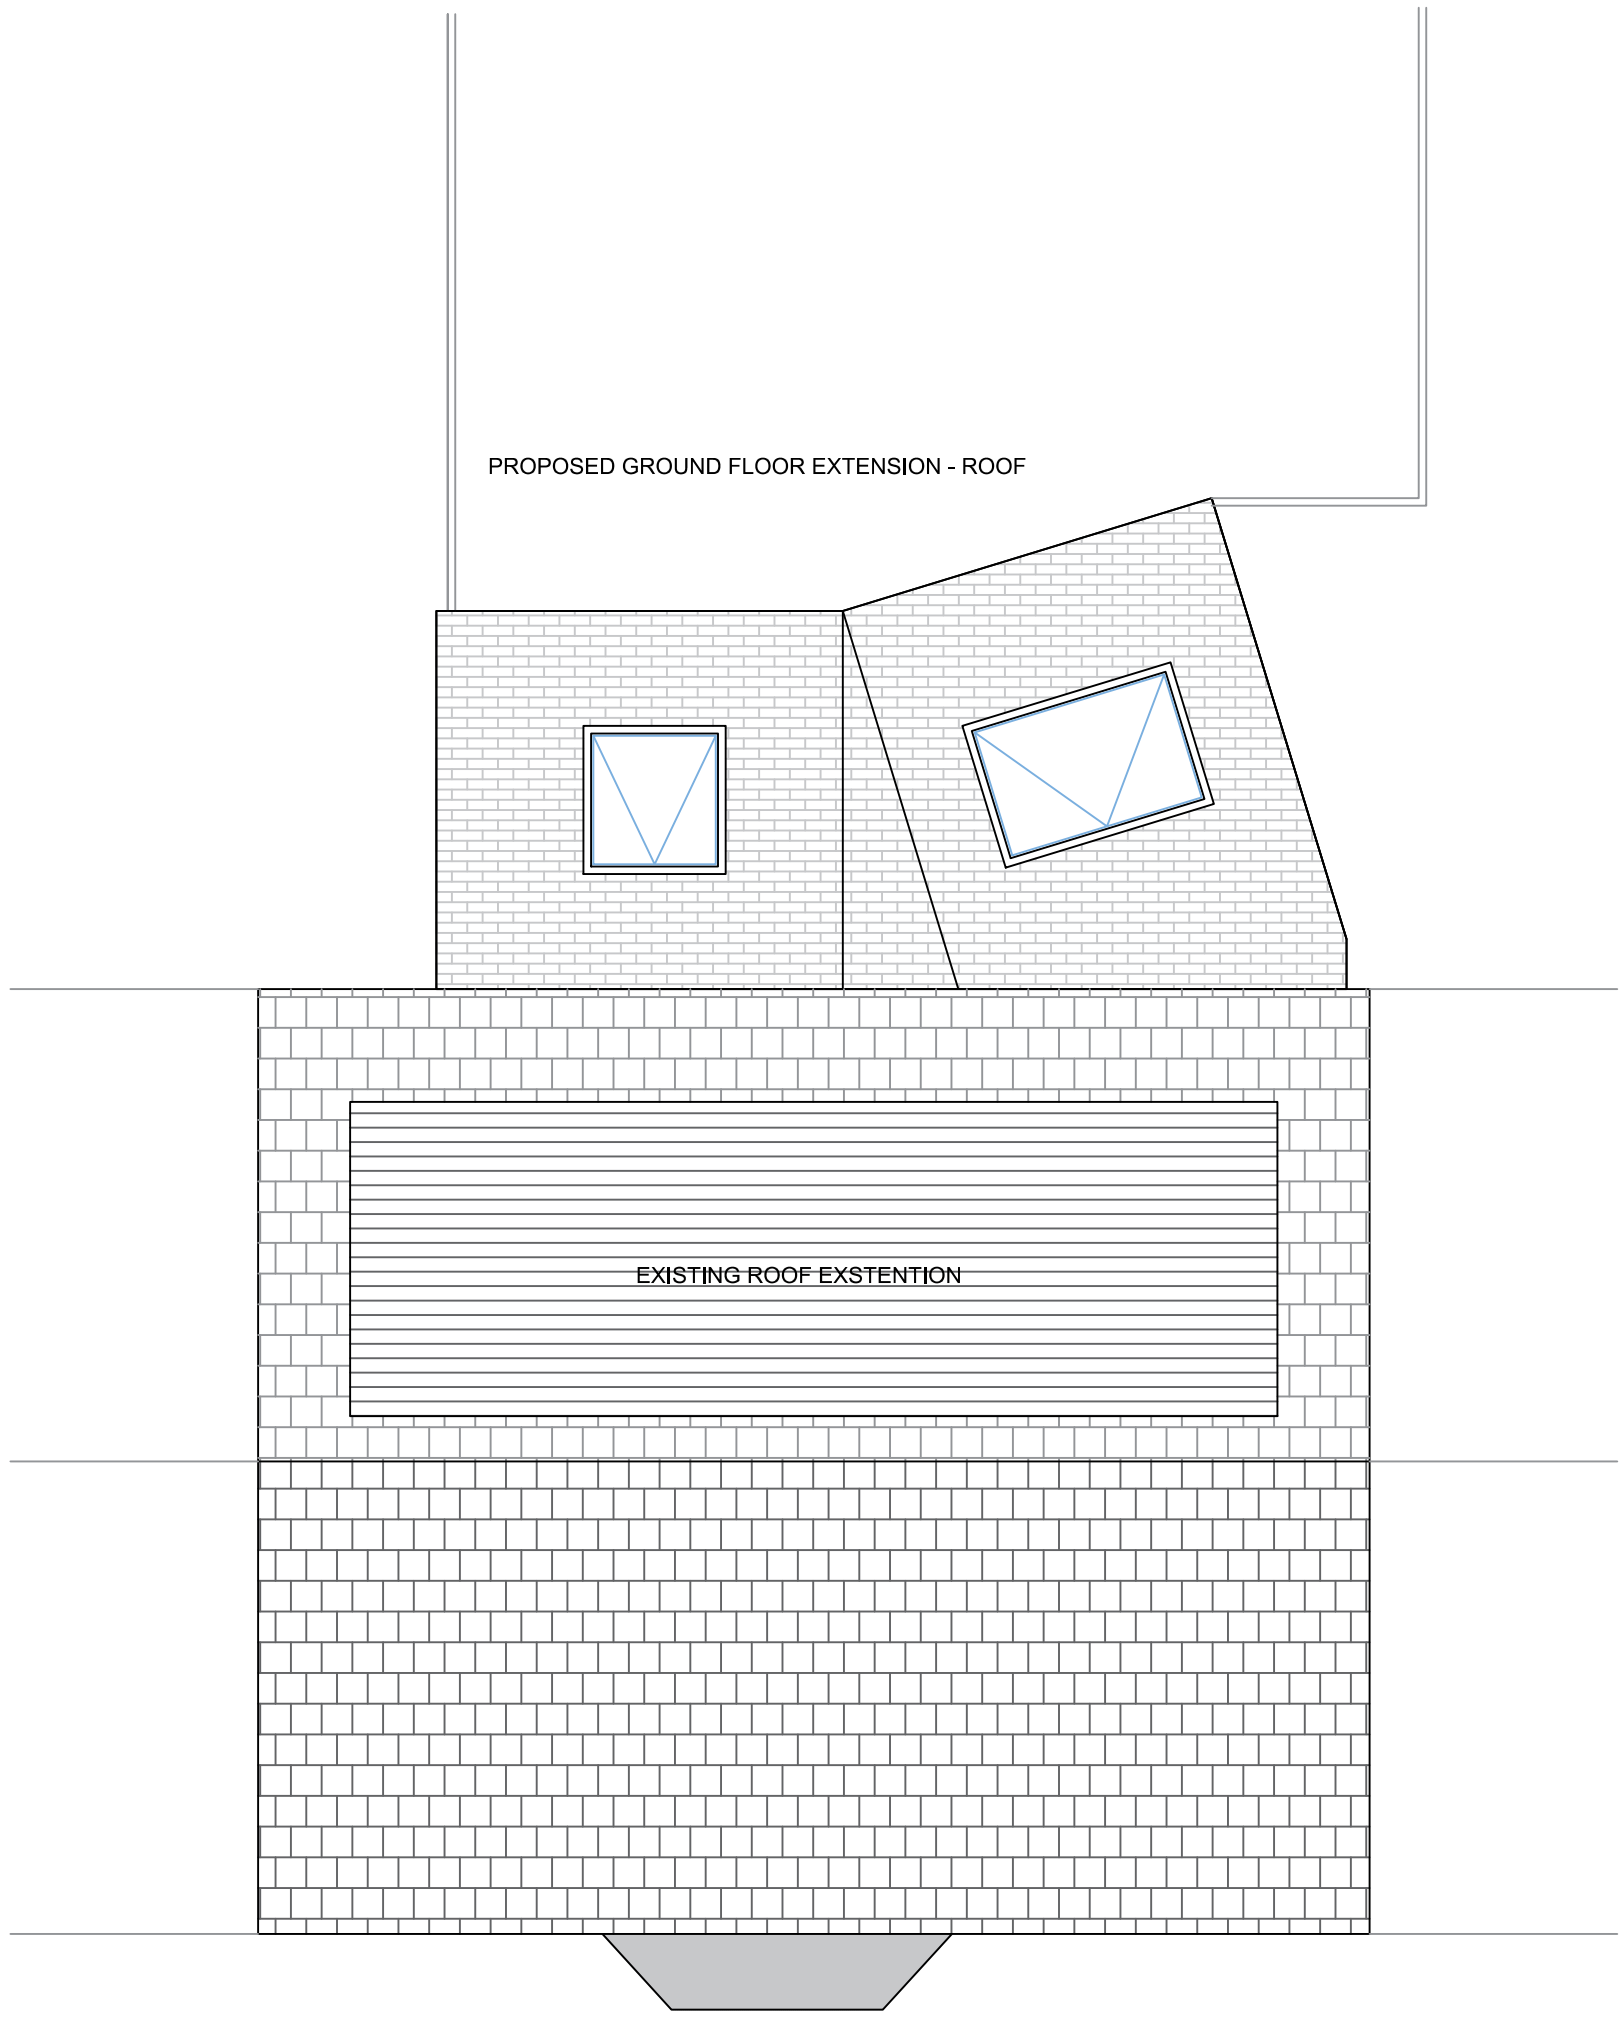

PROPOSED ROOF PLAN
Scale 1:50 @ A1

	First Issue	HL	21.09.21	
Rev.	Description	Dr'n.	Rev'd	Date
Client	PRIVATE			
Status:	PLANNING			
Project:	NO.7 BRAMPTON ROAD HILLINGDON UXBRIDGE LONDON			
Title:	ARCHITECTURAL SERVICES: PROPOSED GROUND FLOOR, ROOF PLAN, ELEVATIONS & SECTIONS			
Drg.no	HRL21111/A/201	Rev: 0		
		Date: SEP 21		
		Scale: 1:50 @A1		



40 Grampian Place,
Stevenage, SG1 6DR

01920 449 721 | hrl@hrl.co.uk