


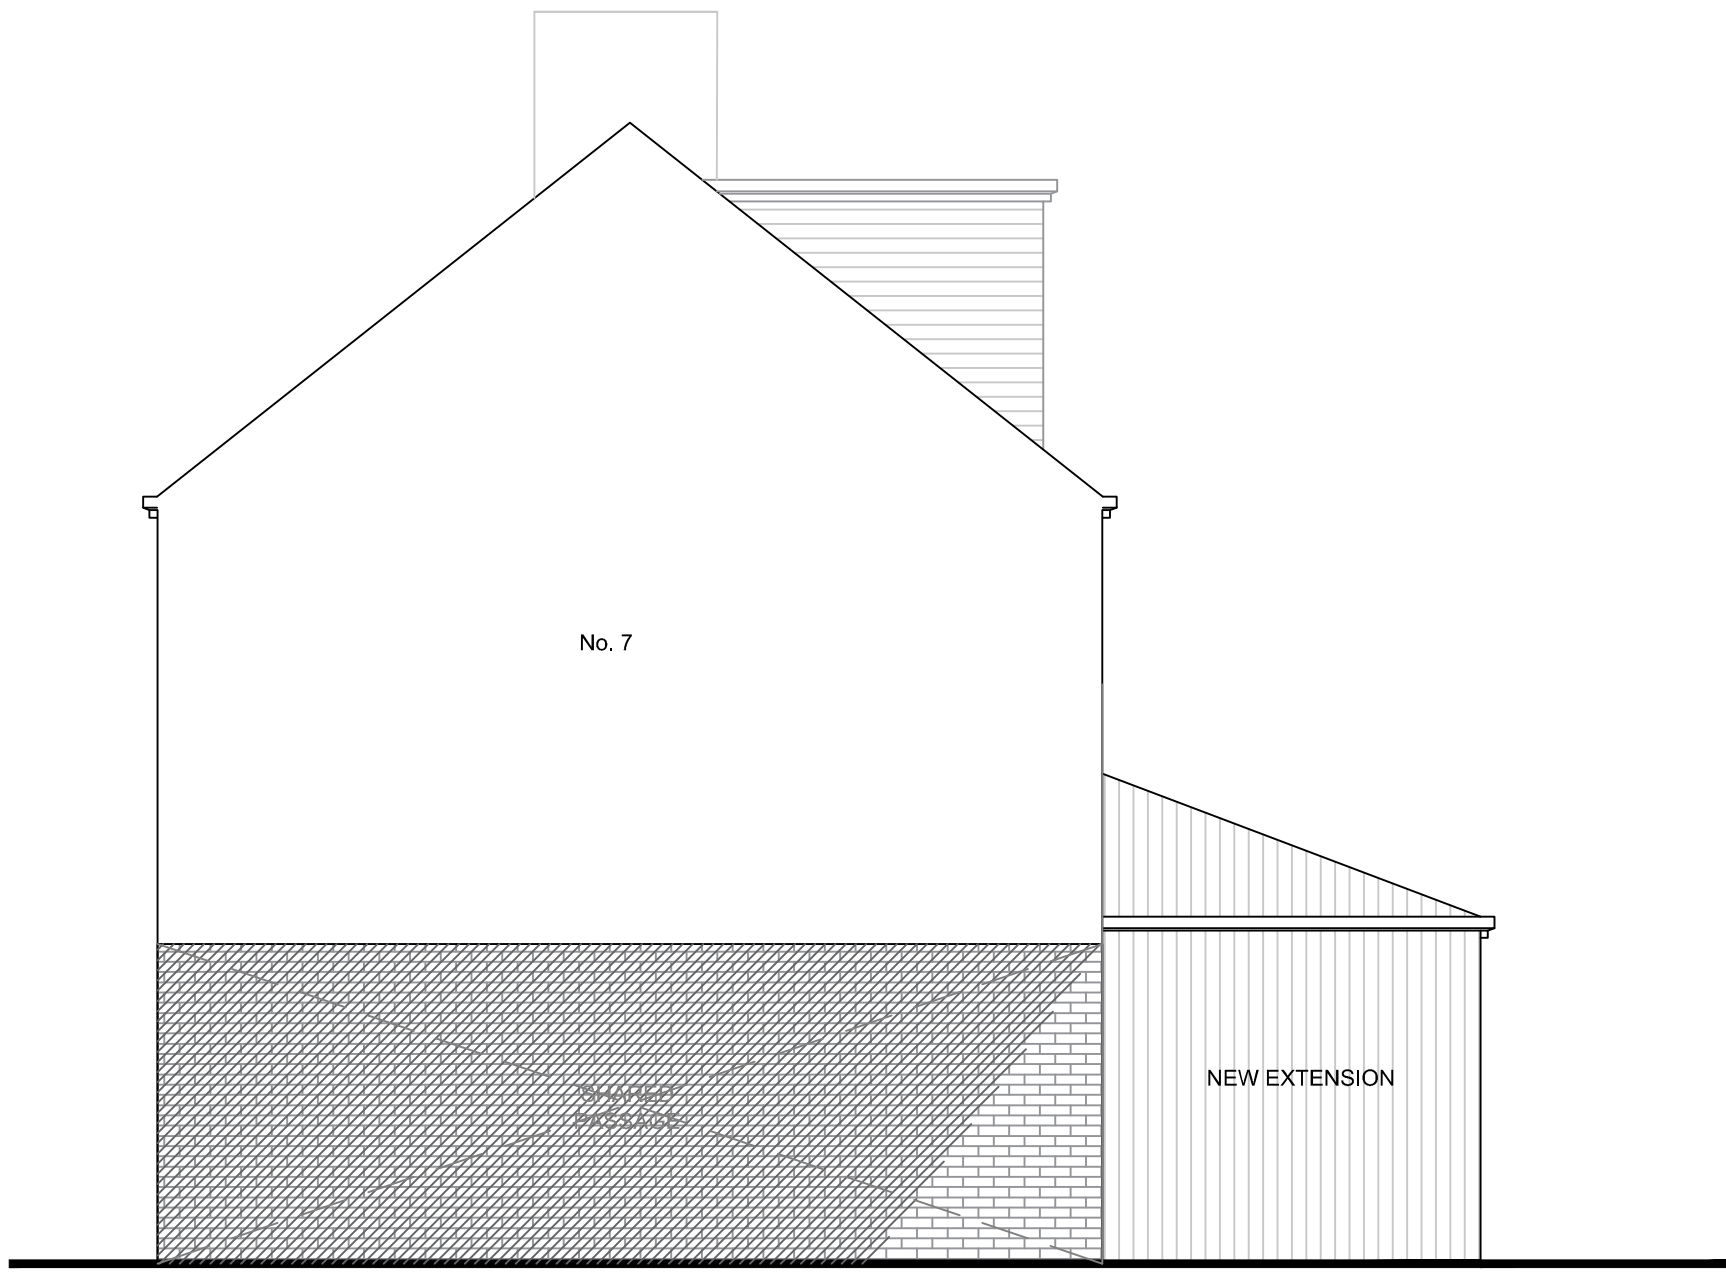


 



PROPOSED REAR ELEVATION
Scale 1:50 @ A1

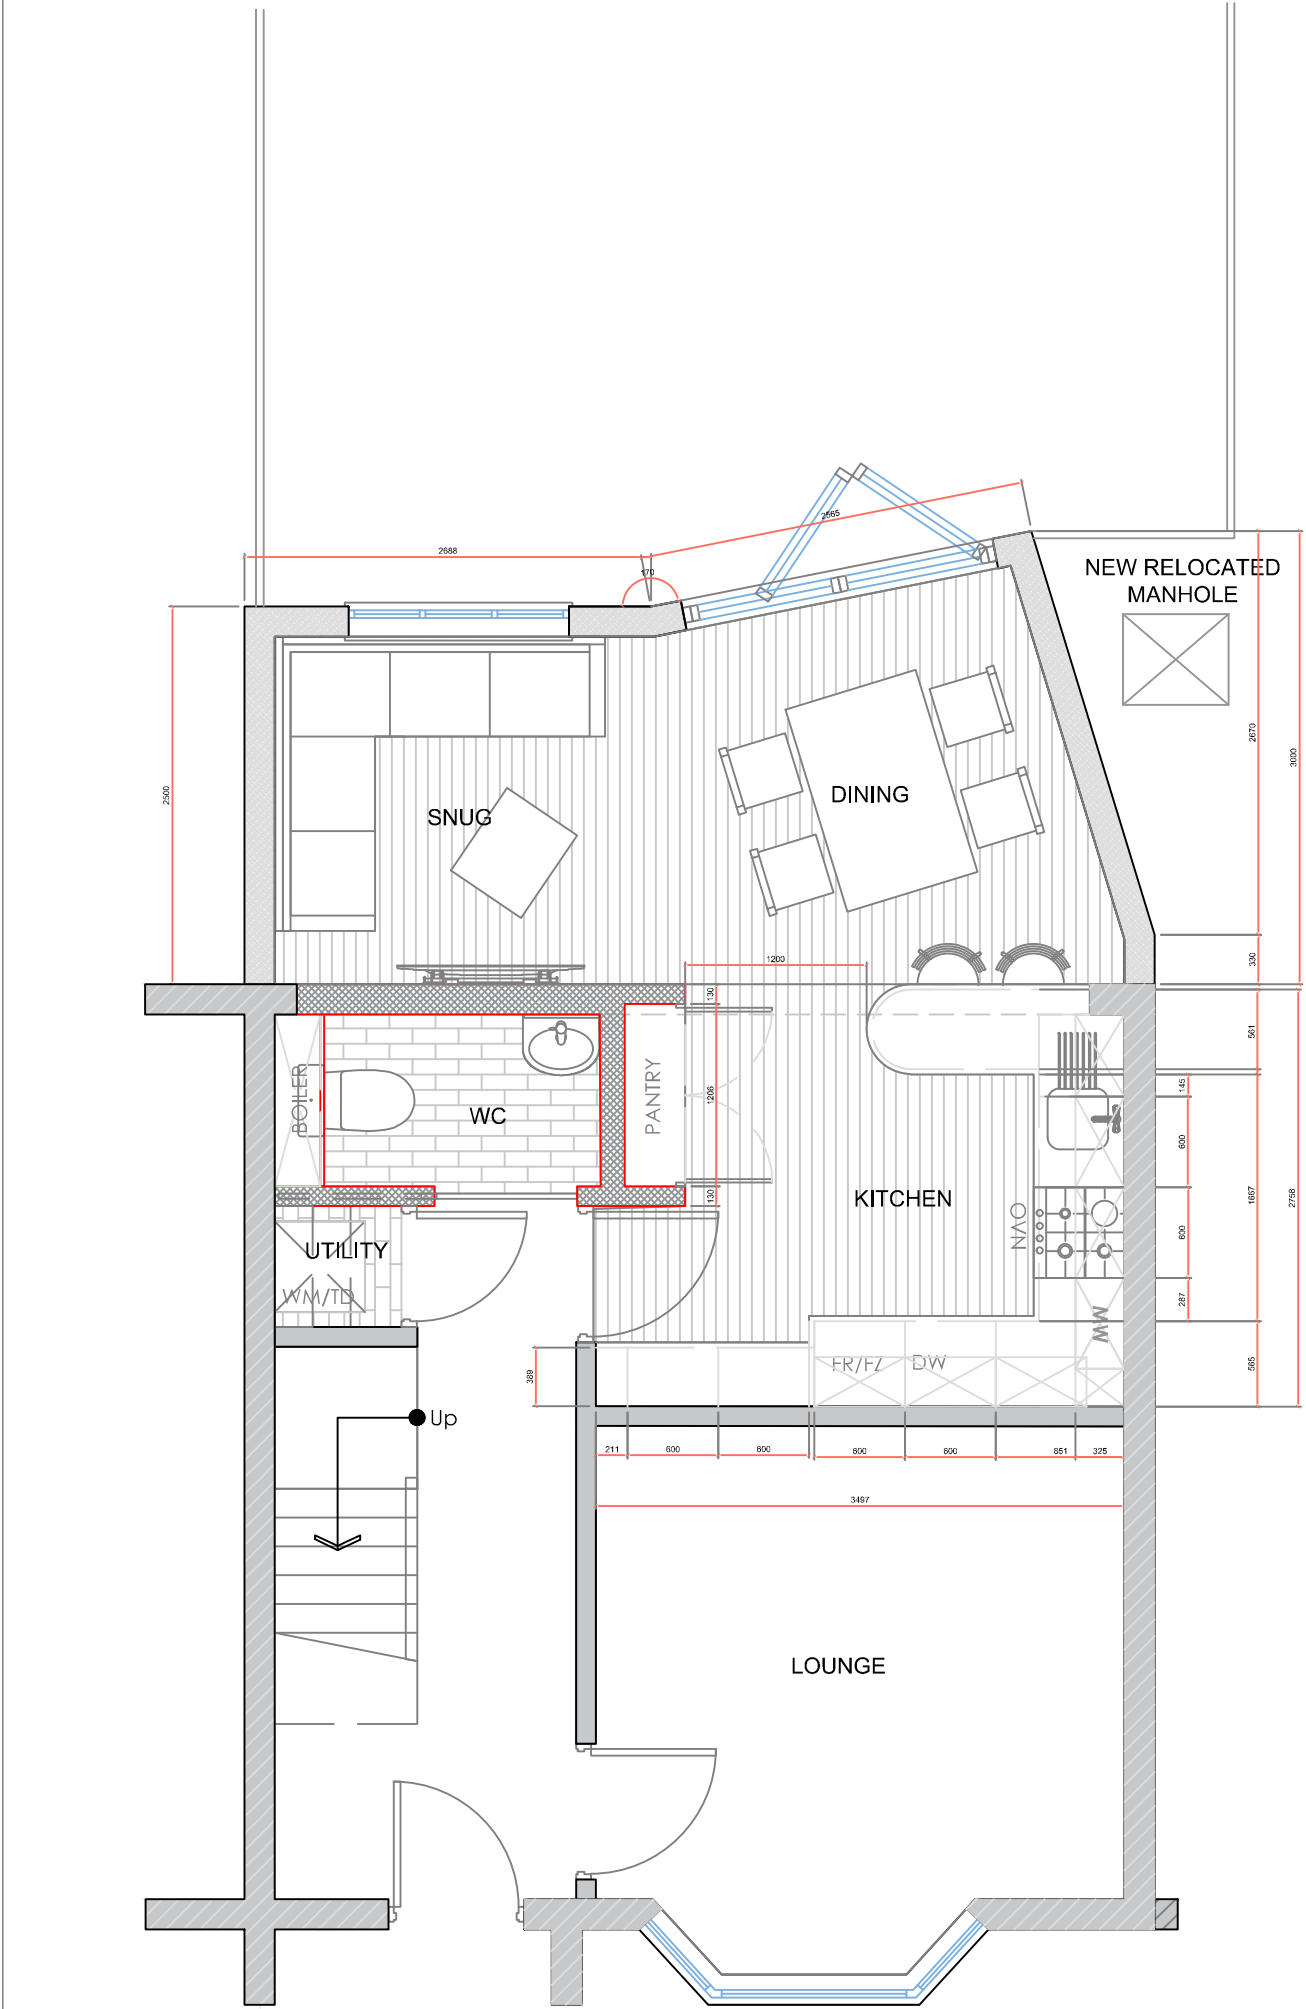



PROPOSED SIDE ELEVATION
Scale 1:50 @ A1

 



PROPOSED GROUND FLOOR
Scale 1:50 @ A1

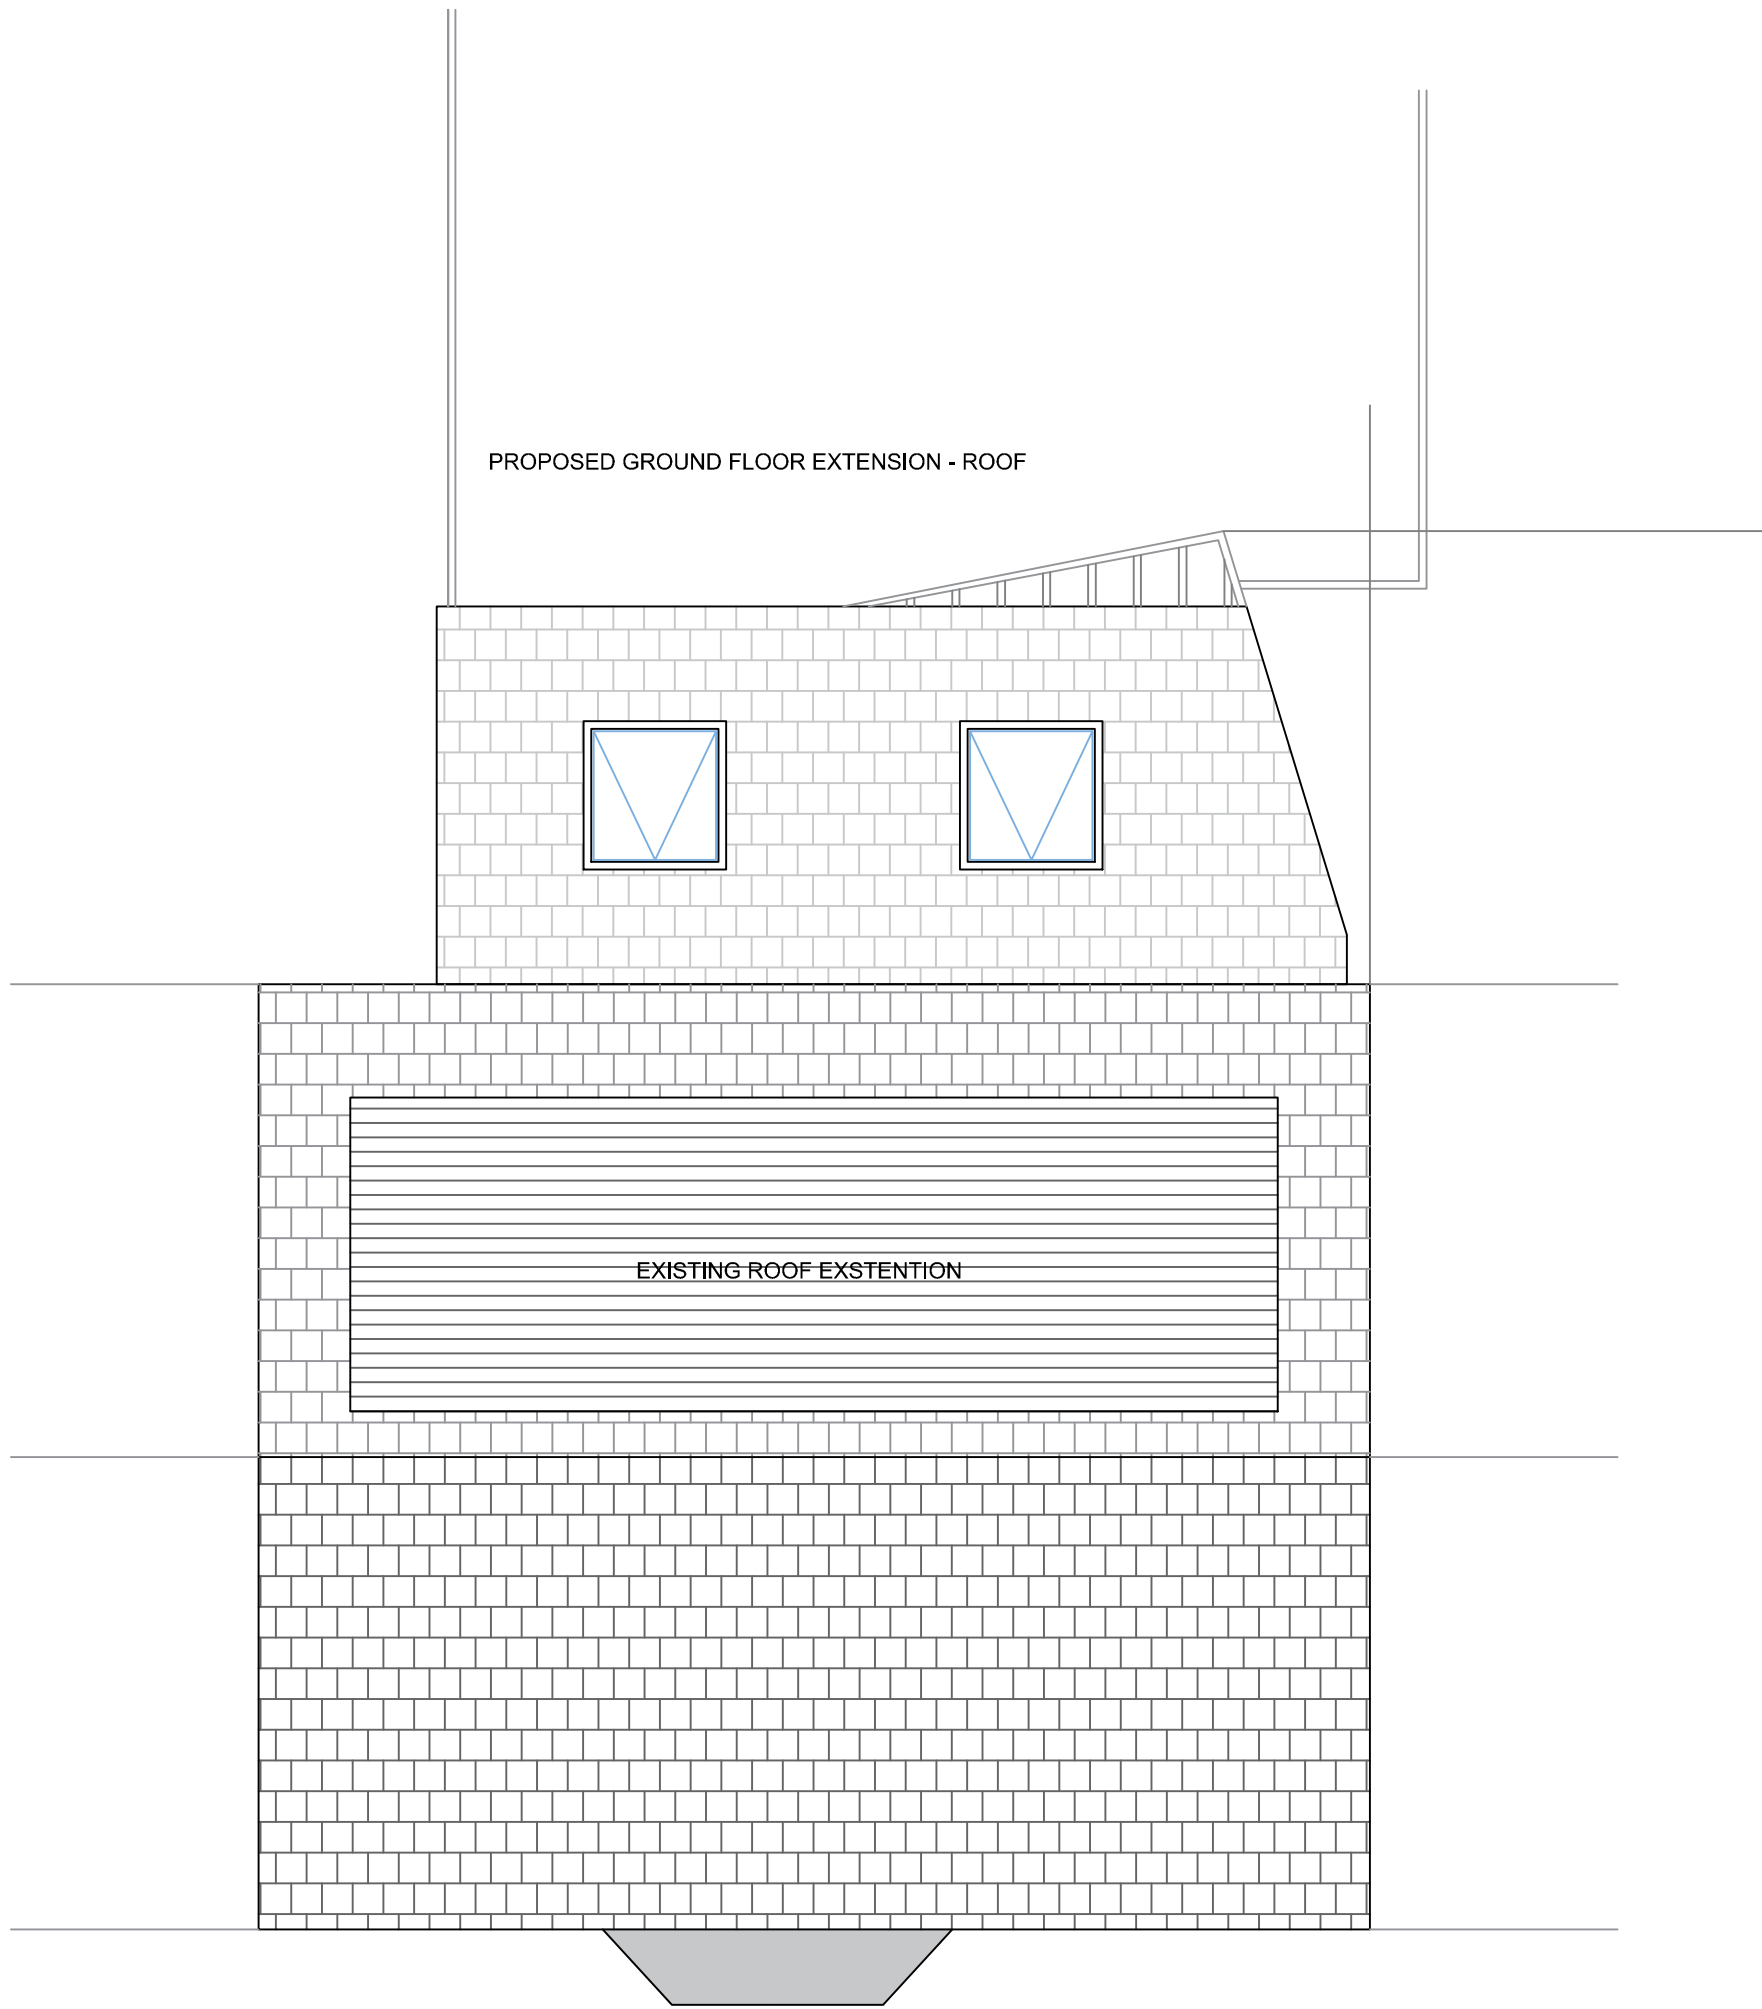 



PROPOSED ROOF PLAN
Scale 1:50 @ A1

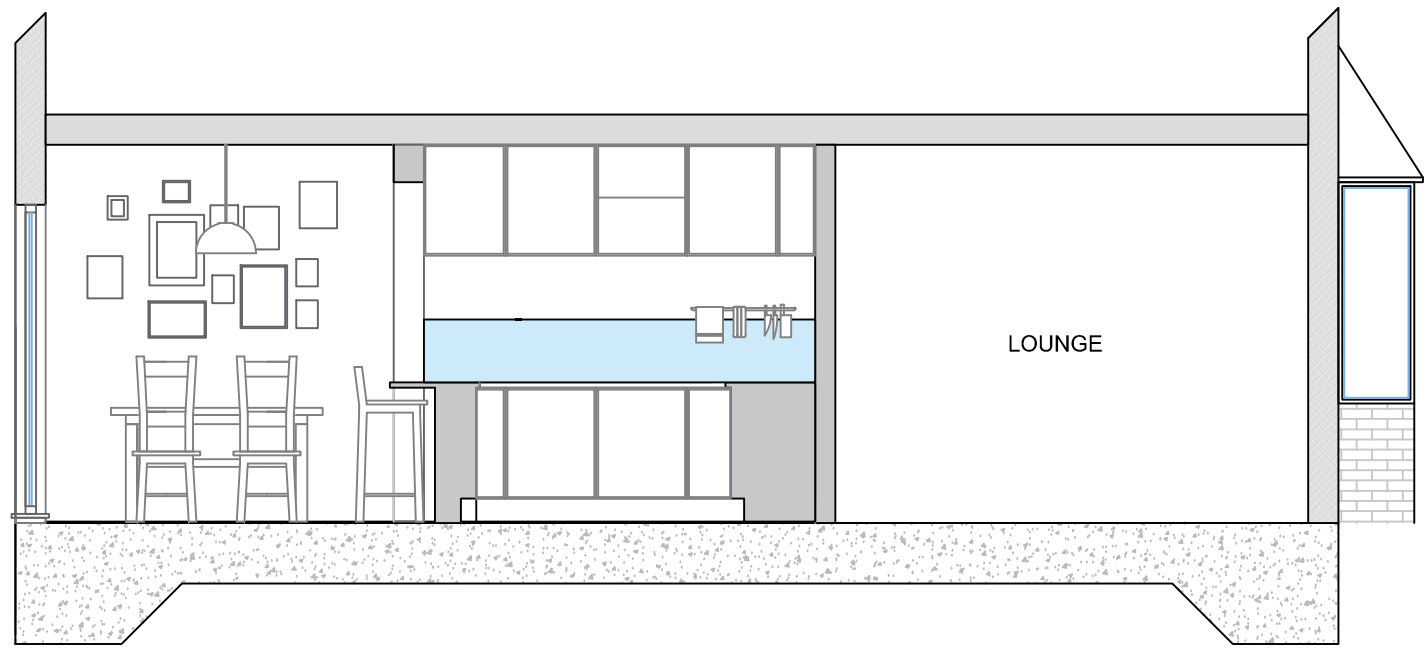 



SECTION A-A

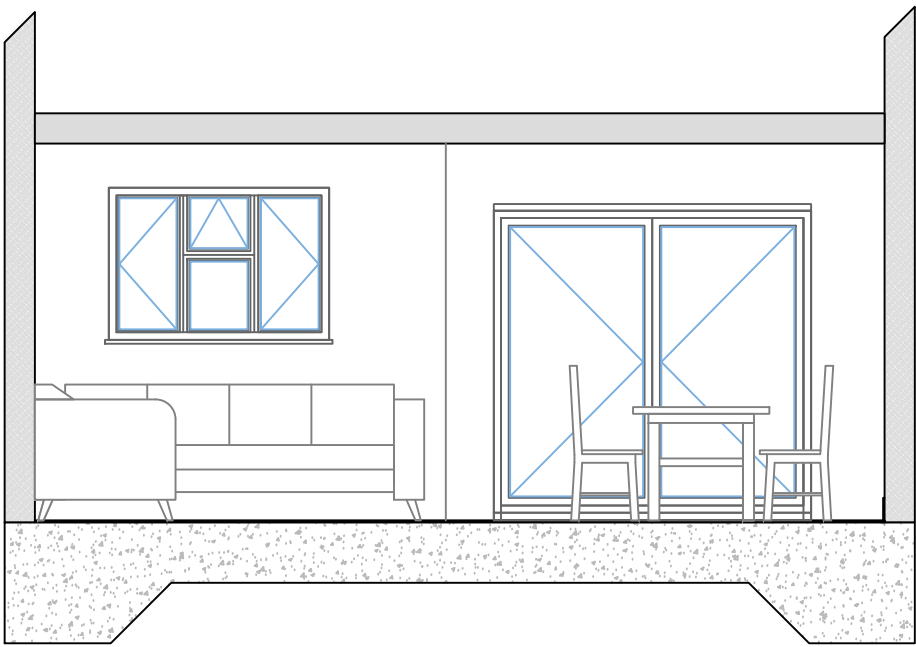 


SECTION B-B

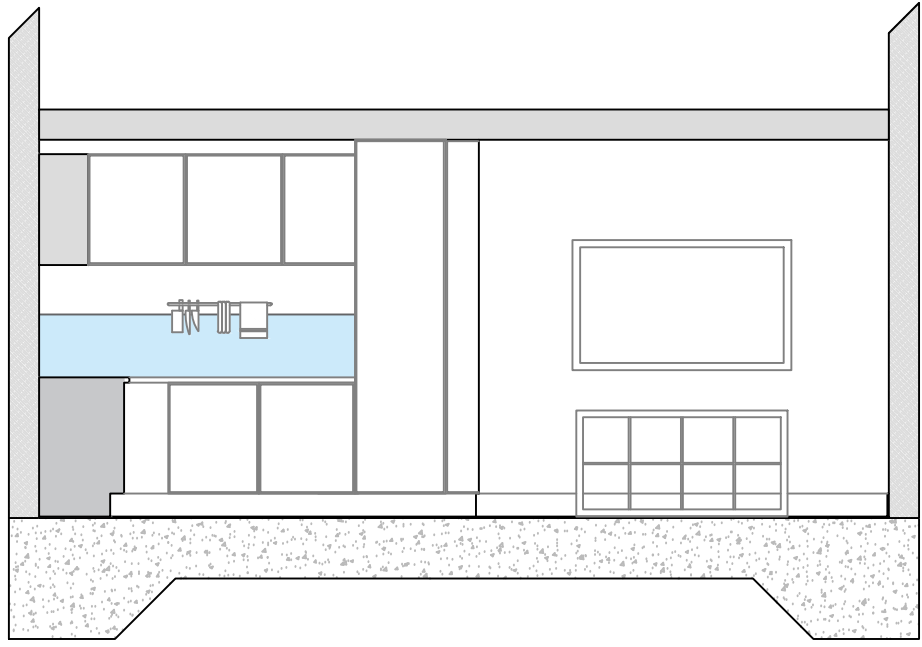 

SECTION C-C

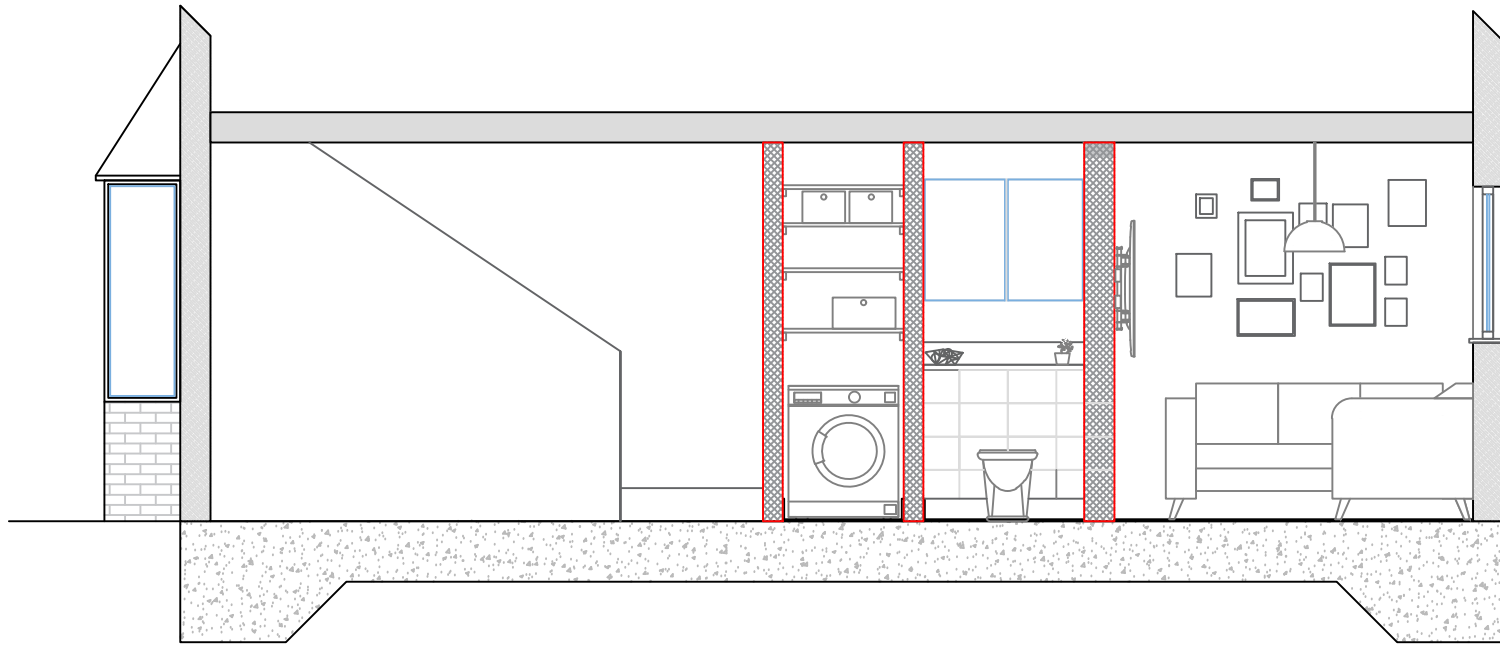 

SECTION D-D

 

Information:

This drawing is the copyright © of HRL DESIGN and shall not be copied or reproduced without permission.

This drawing shall not be scaled.


Unless stated otherwise, all dimensions are in millimeters.

Where applicable, all dimensions shall be checked by the contractor onsite, prior to commencement of any works.

This drawing shall be read in conjunction with all other drawings and the services specification document(s).

All materials and workmanship shall conform to the relevant British & European Standards, Local Authority and Statutory Legislation, Codes of Practice, Specifications and Schedules.

Notes:

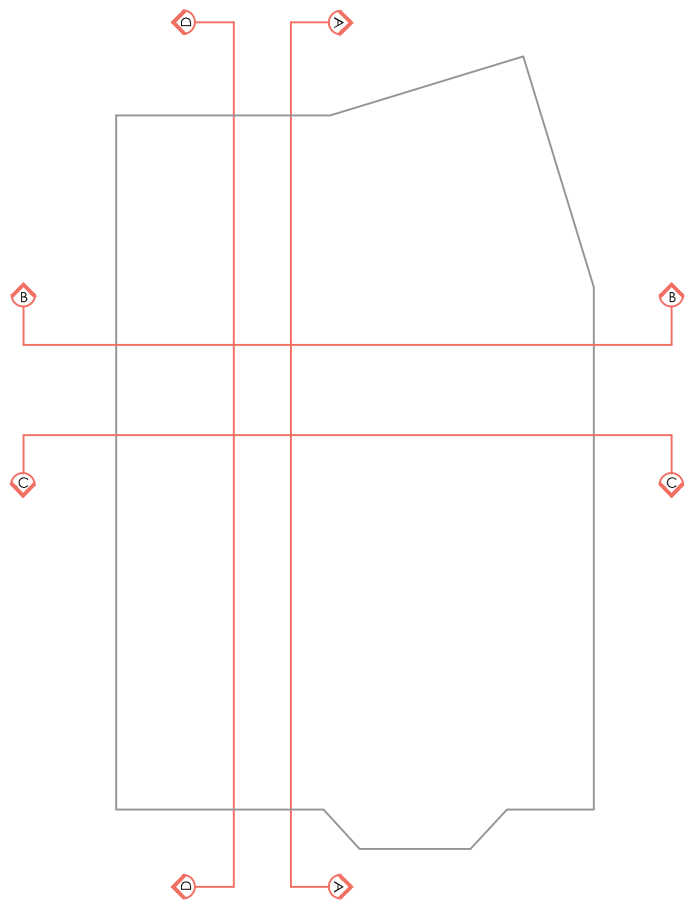

R3	Modifications made to length of extension	HL	AW	21.01.22
R2	Dimensions added to extension	HL	AW	19.01.22
R1	Modifications to layout	HL	AW	25.10.21
0	First Issue	HL	AW	21.09.21

Rev.	Description	Dr'n.	Rev'd	Date
------	-------------	-------	-------	------

Client: PRIVATE

Status: PLANNING

Project: NO.7 BRAMPTON ROAD
HILLINGDON UXBIDGE
LONDON

Title: ARCHITECTURAL SERVICES:
PROPOSED GROUND FLOOR, ROOF
PLAN, ELEVATIONS & SECTIONS

Drg.no	HRL21111/A/201	Rev:	R3
		Date:	SEP 21
		Scale:	1:50 @A1



40 Grampian Place,
Stevenage, SG1 6DR

01920 449 721 | hrl@hrl.co.uk