



All Dimensions to be checked on site. Written dimensions to be followed in preference to scaled dimensions, any discrepancies must be reported to Uxbridge Design prior to undertaking of any relevant works.

PRELIMINARY

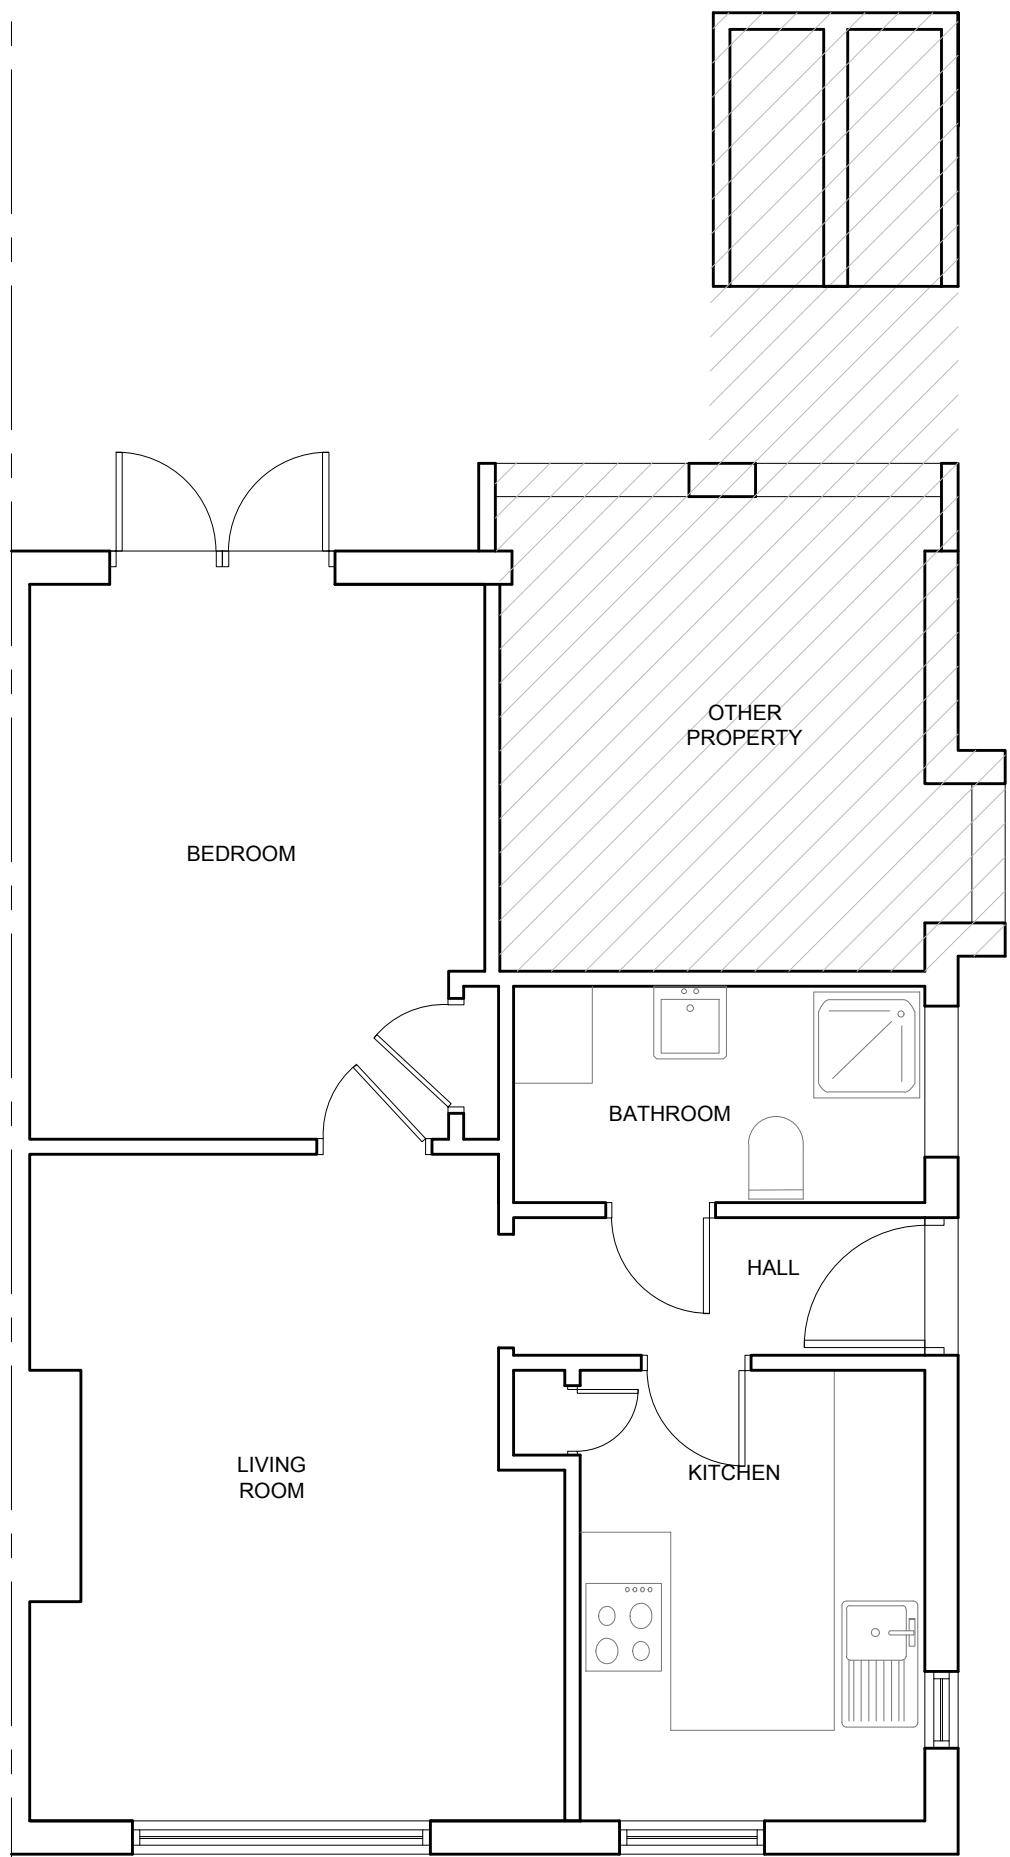

EXISTING GROUND FLOOR PLAN
SCALE: 1:50

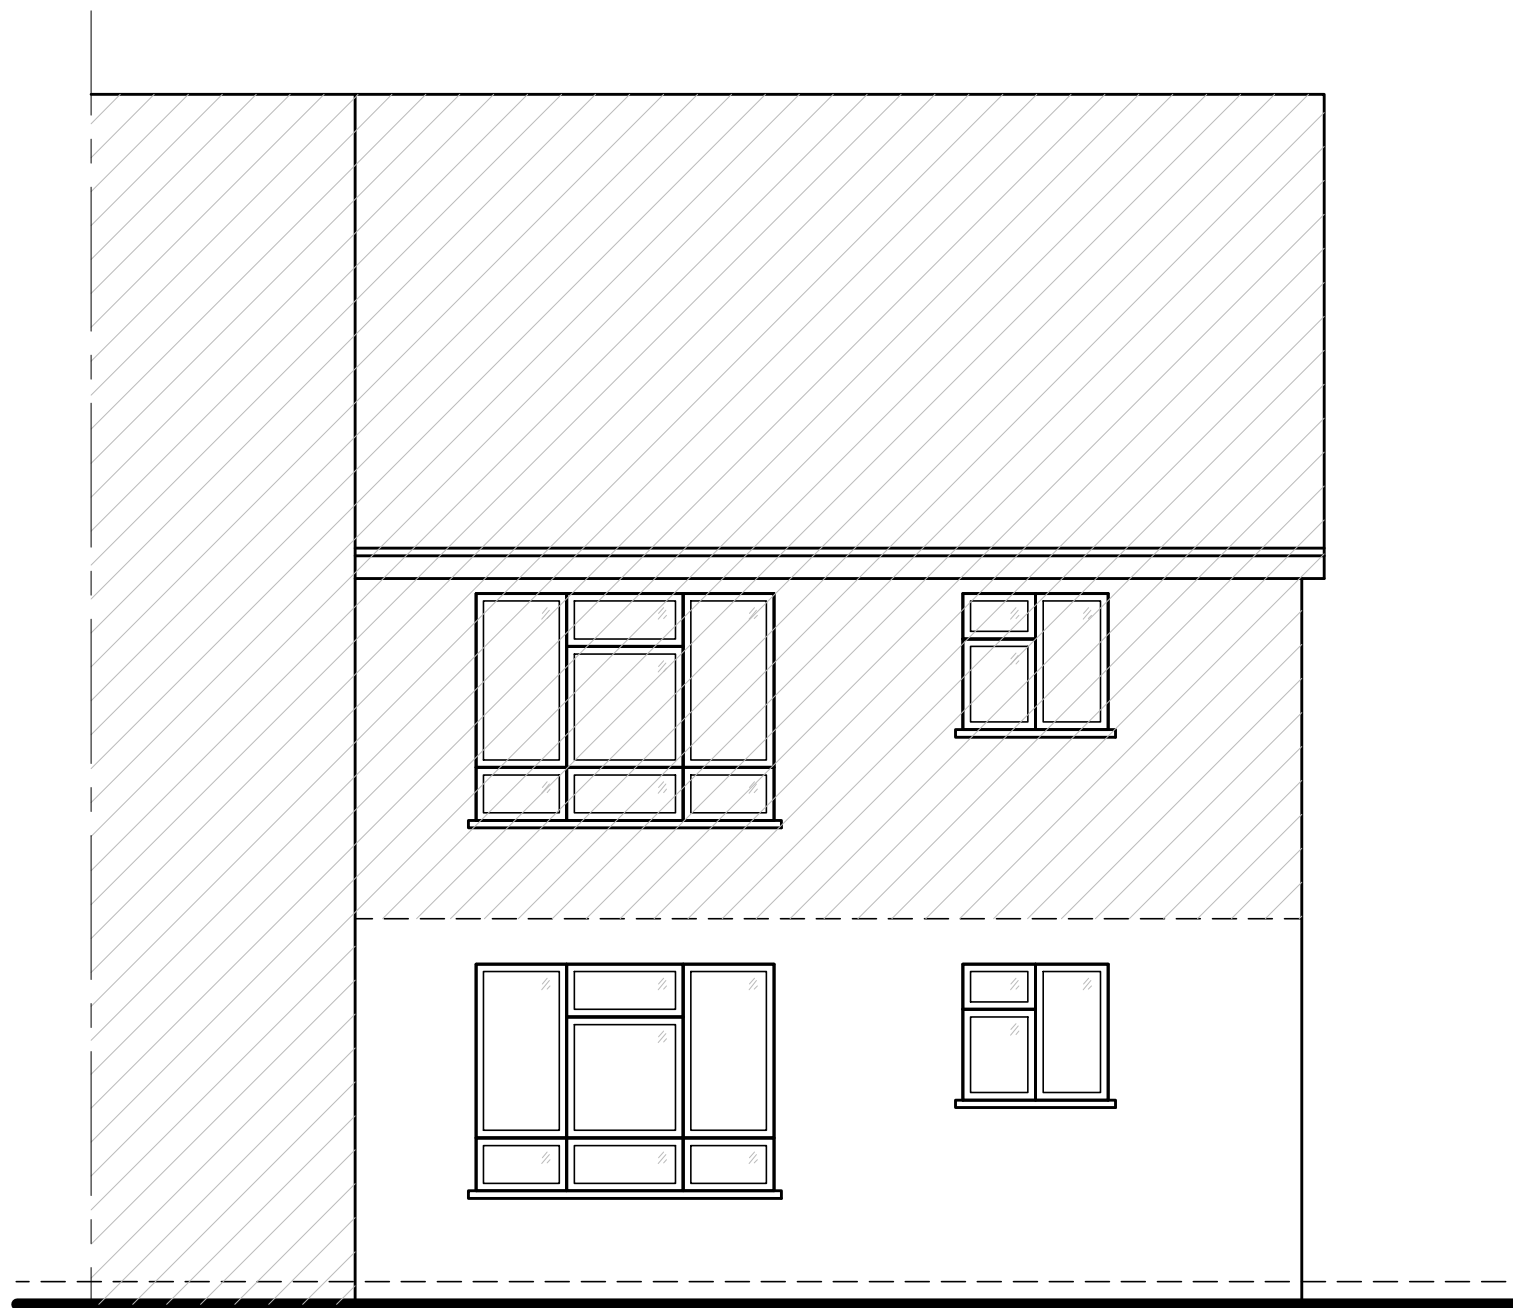


EXISTING FRONT ELEVATION
SCALE: 1:50




EXISTING REAR ELEVATION
SCALE: 1:50



EXISTING RIGHT SIDE ELEVATION
SCALE: 1:50

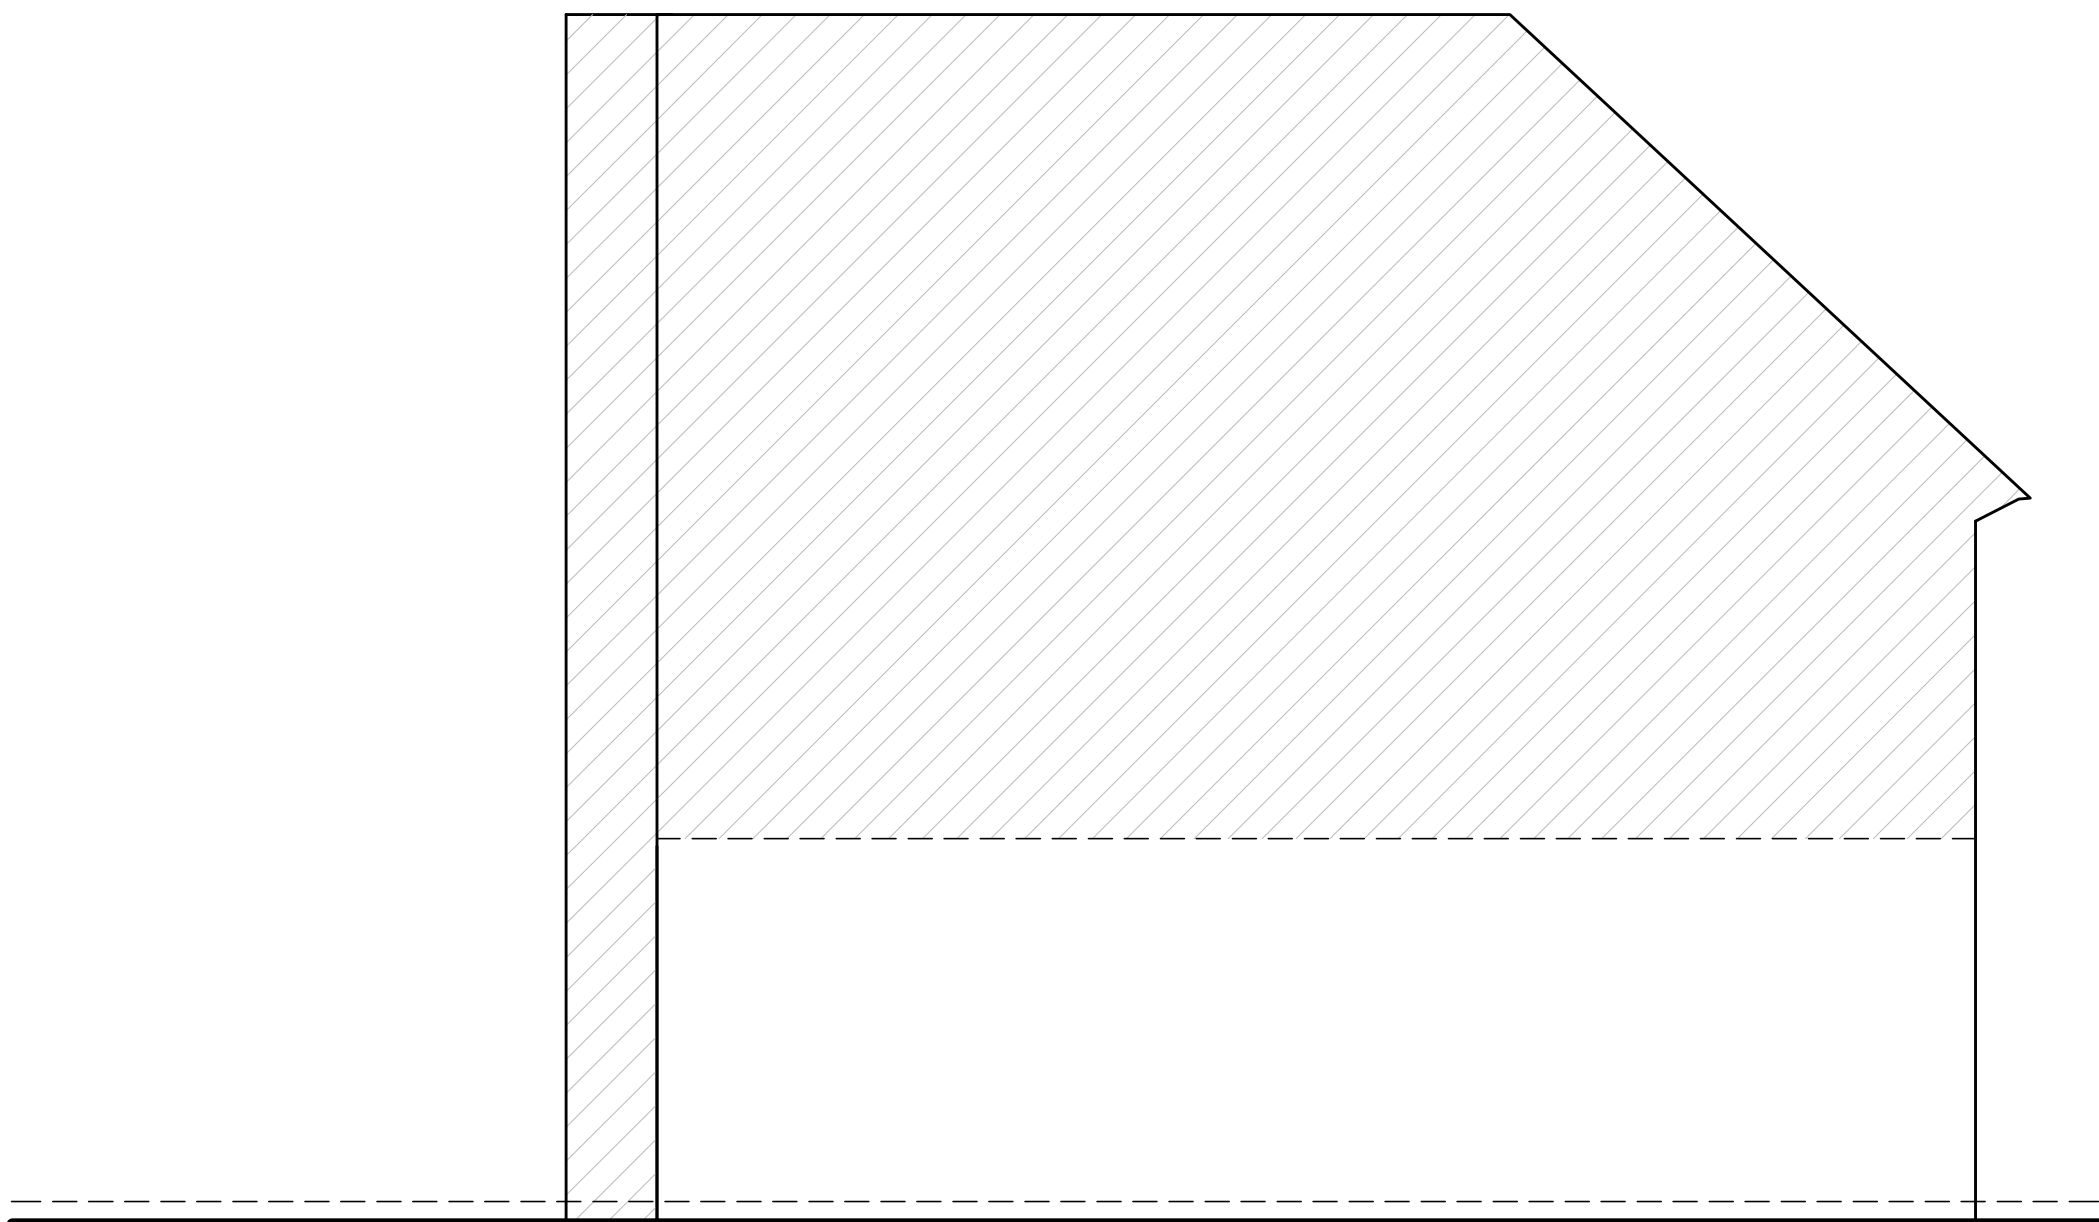

EXISTING LEFT SIDE ELEVATION
SCALE: 1:50

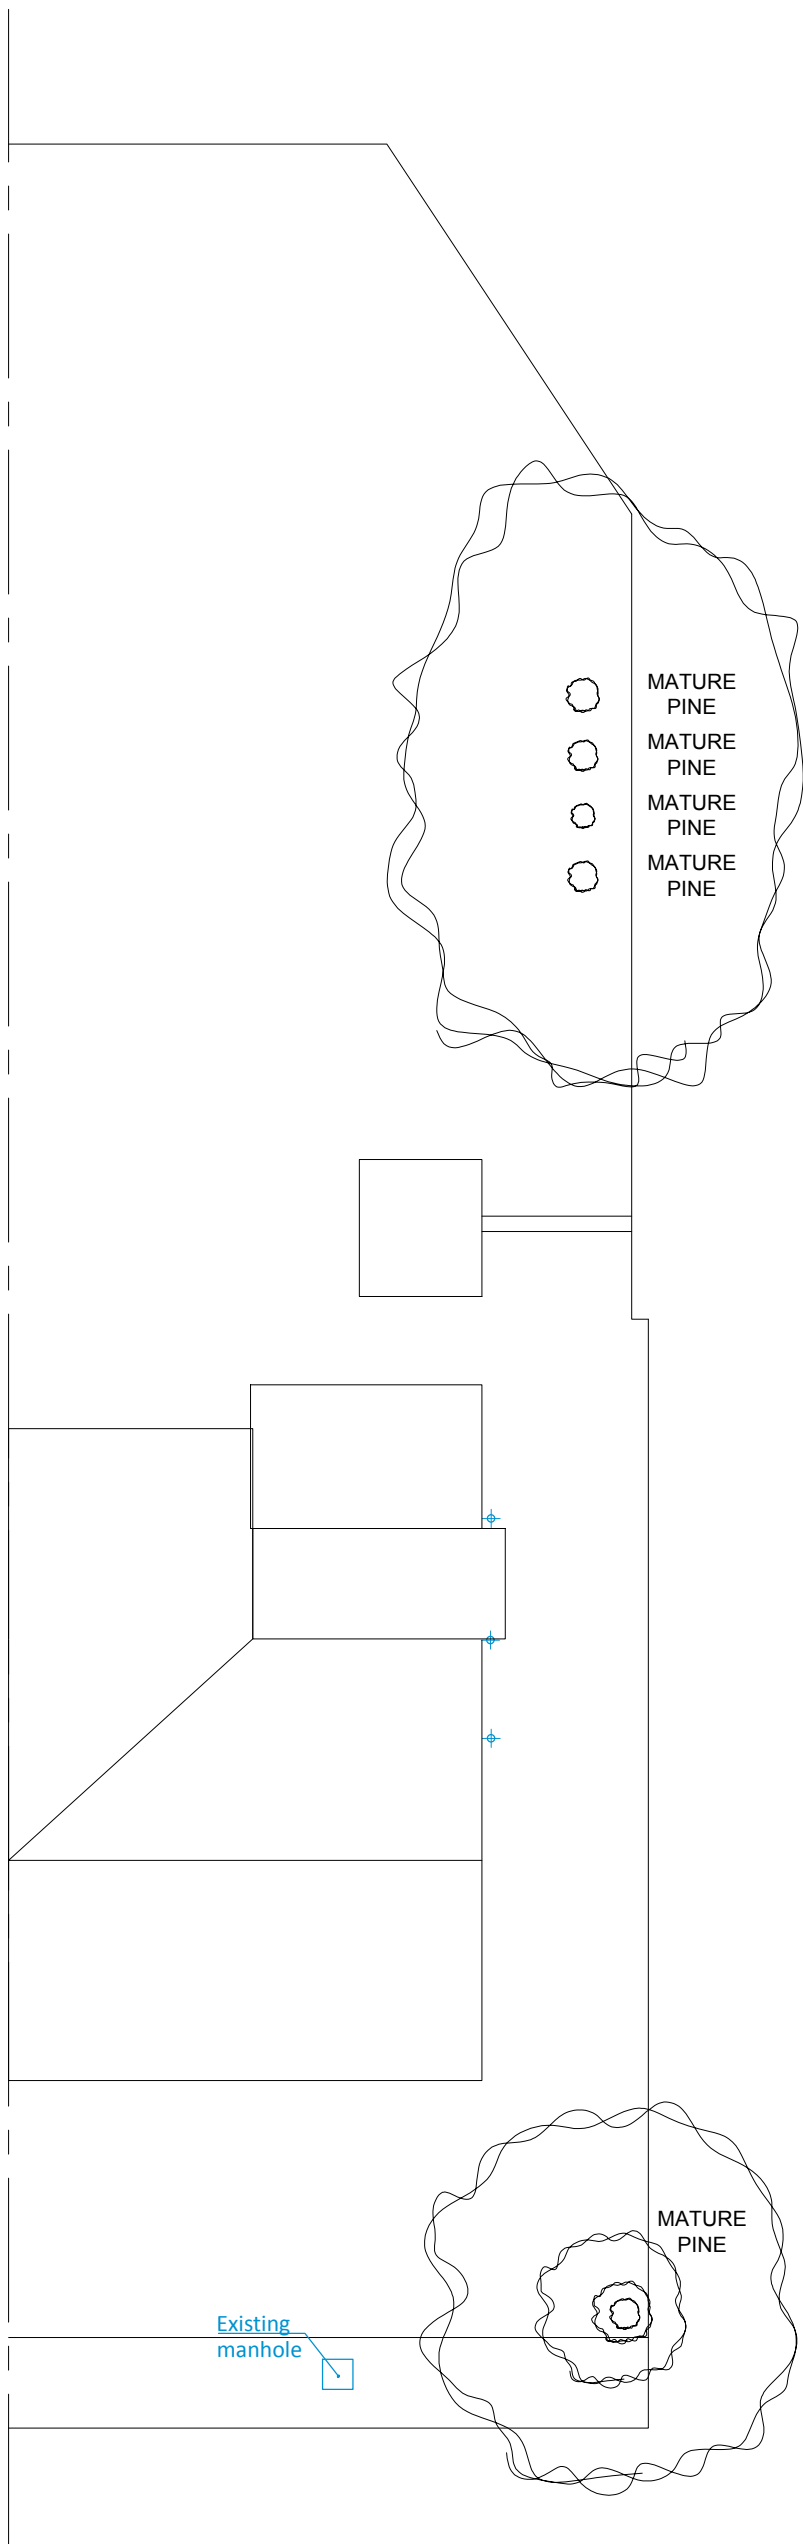

EXISTING SITE PLAN
SCALE: 1:100

A	JUL 2017	CF	AMENDINGS
REV	DATE	DRAWN BY	DESCRIPTION
UXBRIDGE DESIGN  "The Old Bakery", 21B Windsor Street, Uxbridge, Middlesex, UB8 1AB TEL. 01895 255791			
CLIENT: MR J. CLARK			
PROJECT: 61 BARTRAM CLOSE UXBRIDGE – UB8 3AX			
TITLE EXISTING PROPERTY PLANS AND ELEVATIONS			
SCALE: 1:100–1:50	DATE: JULY 2017	DRG NO: 17_90_01	REV: A