





FRONT ELEVATION

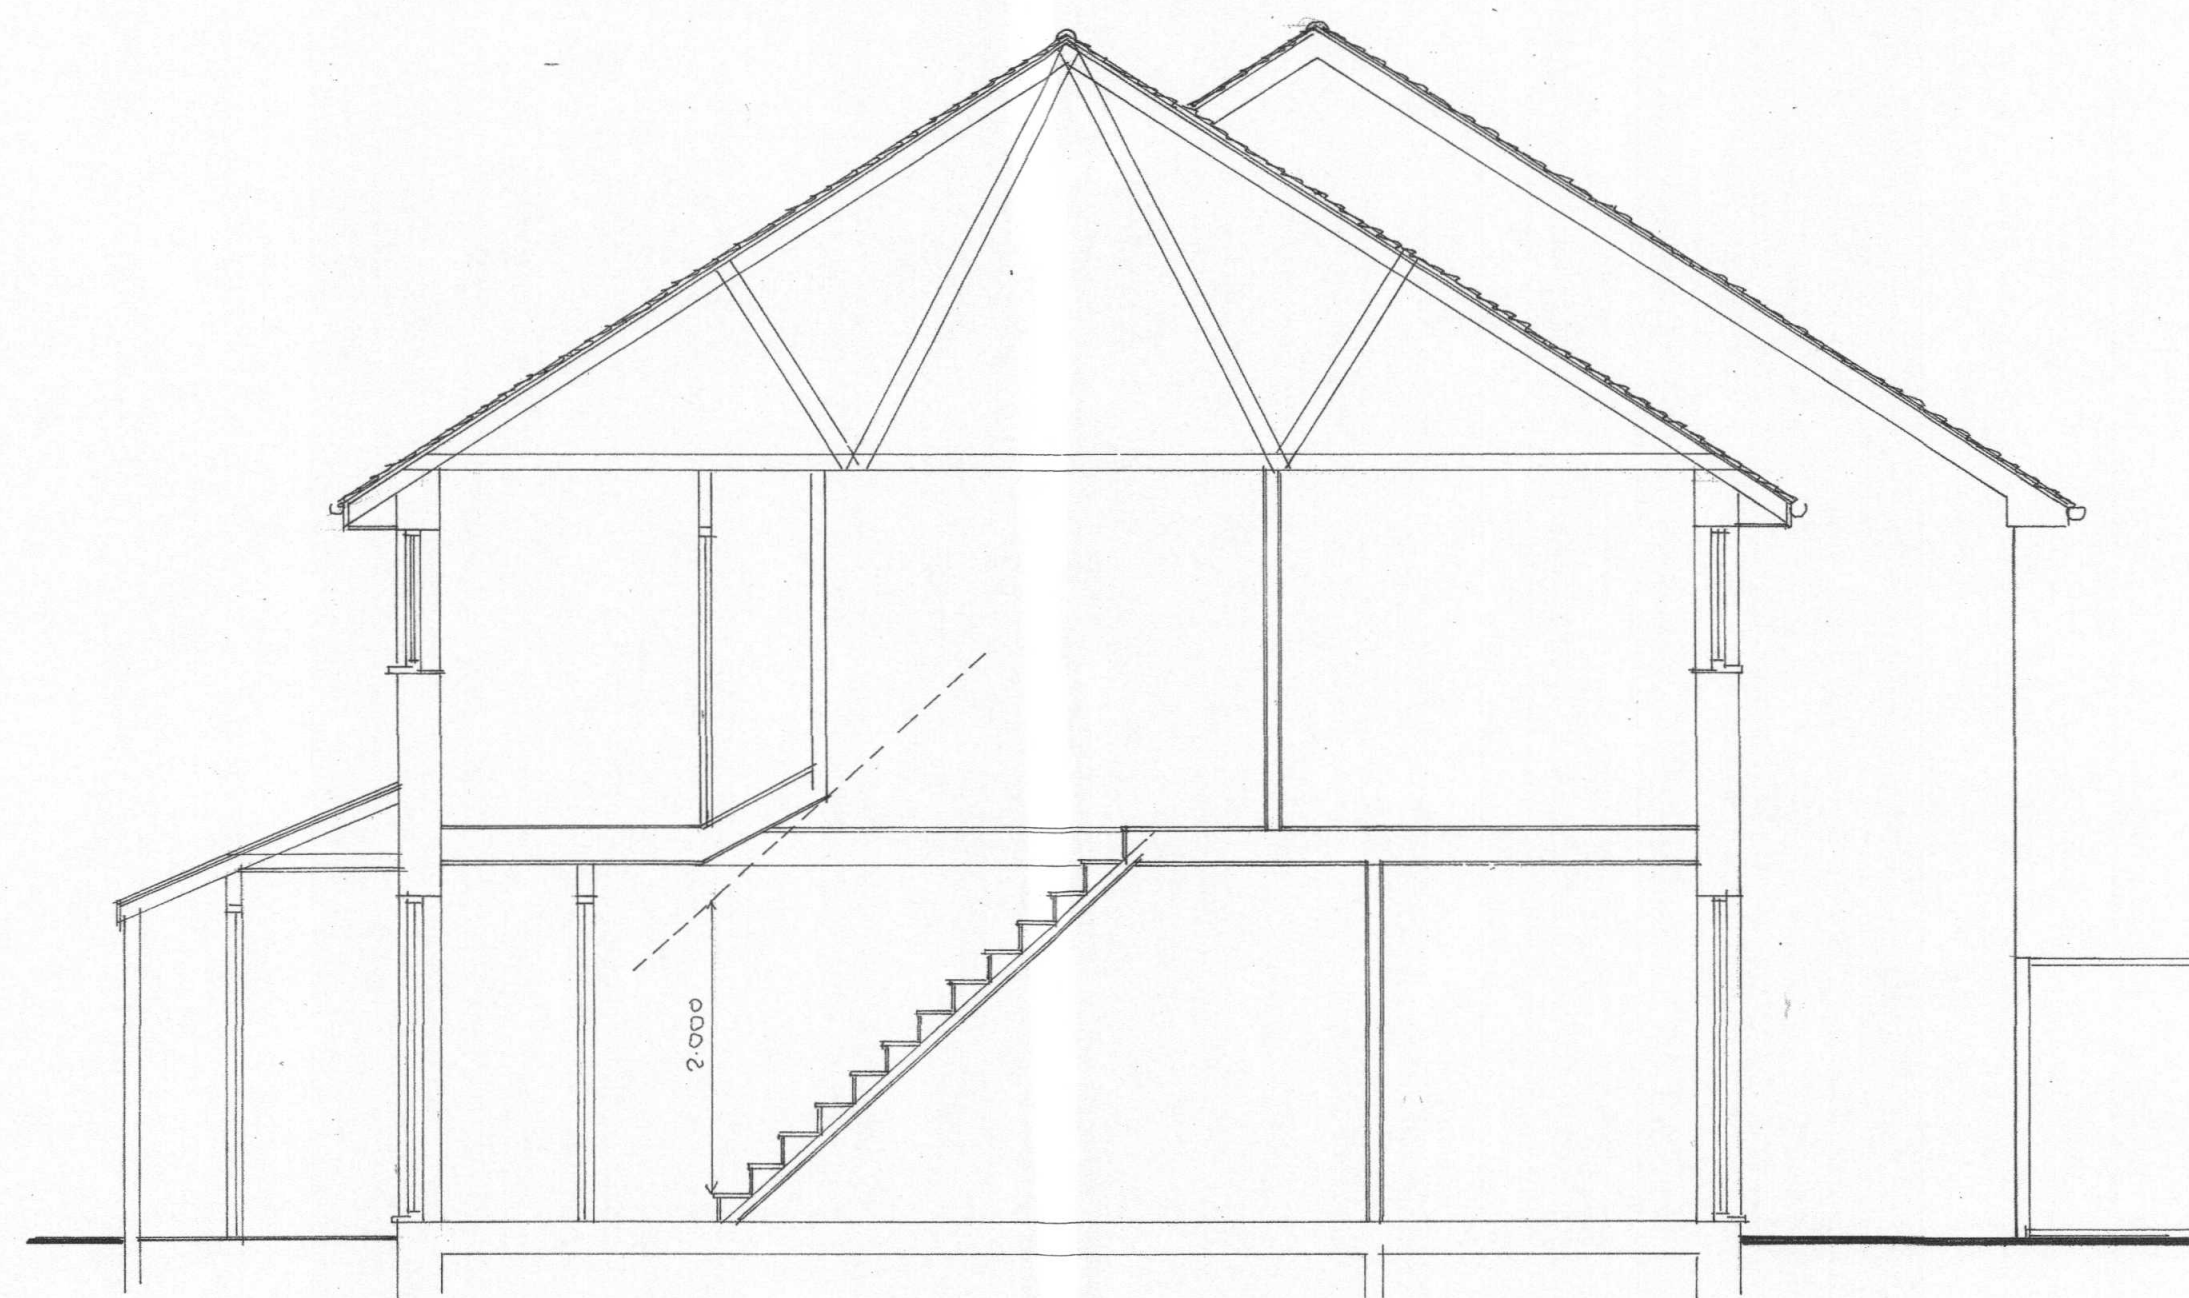


SECTION 'A-A'




REAR ELEVATION

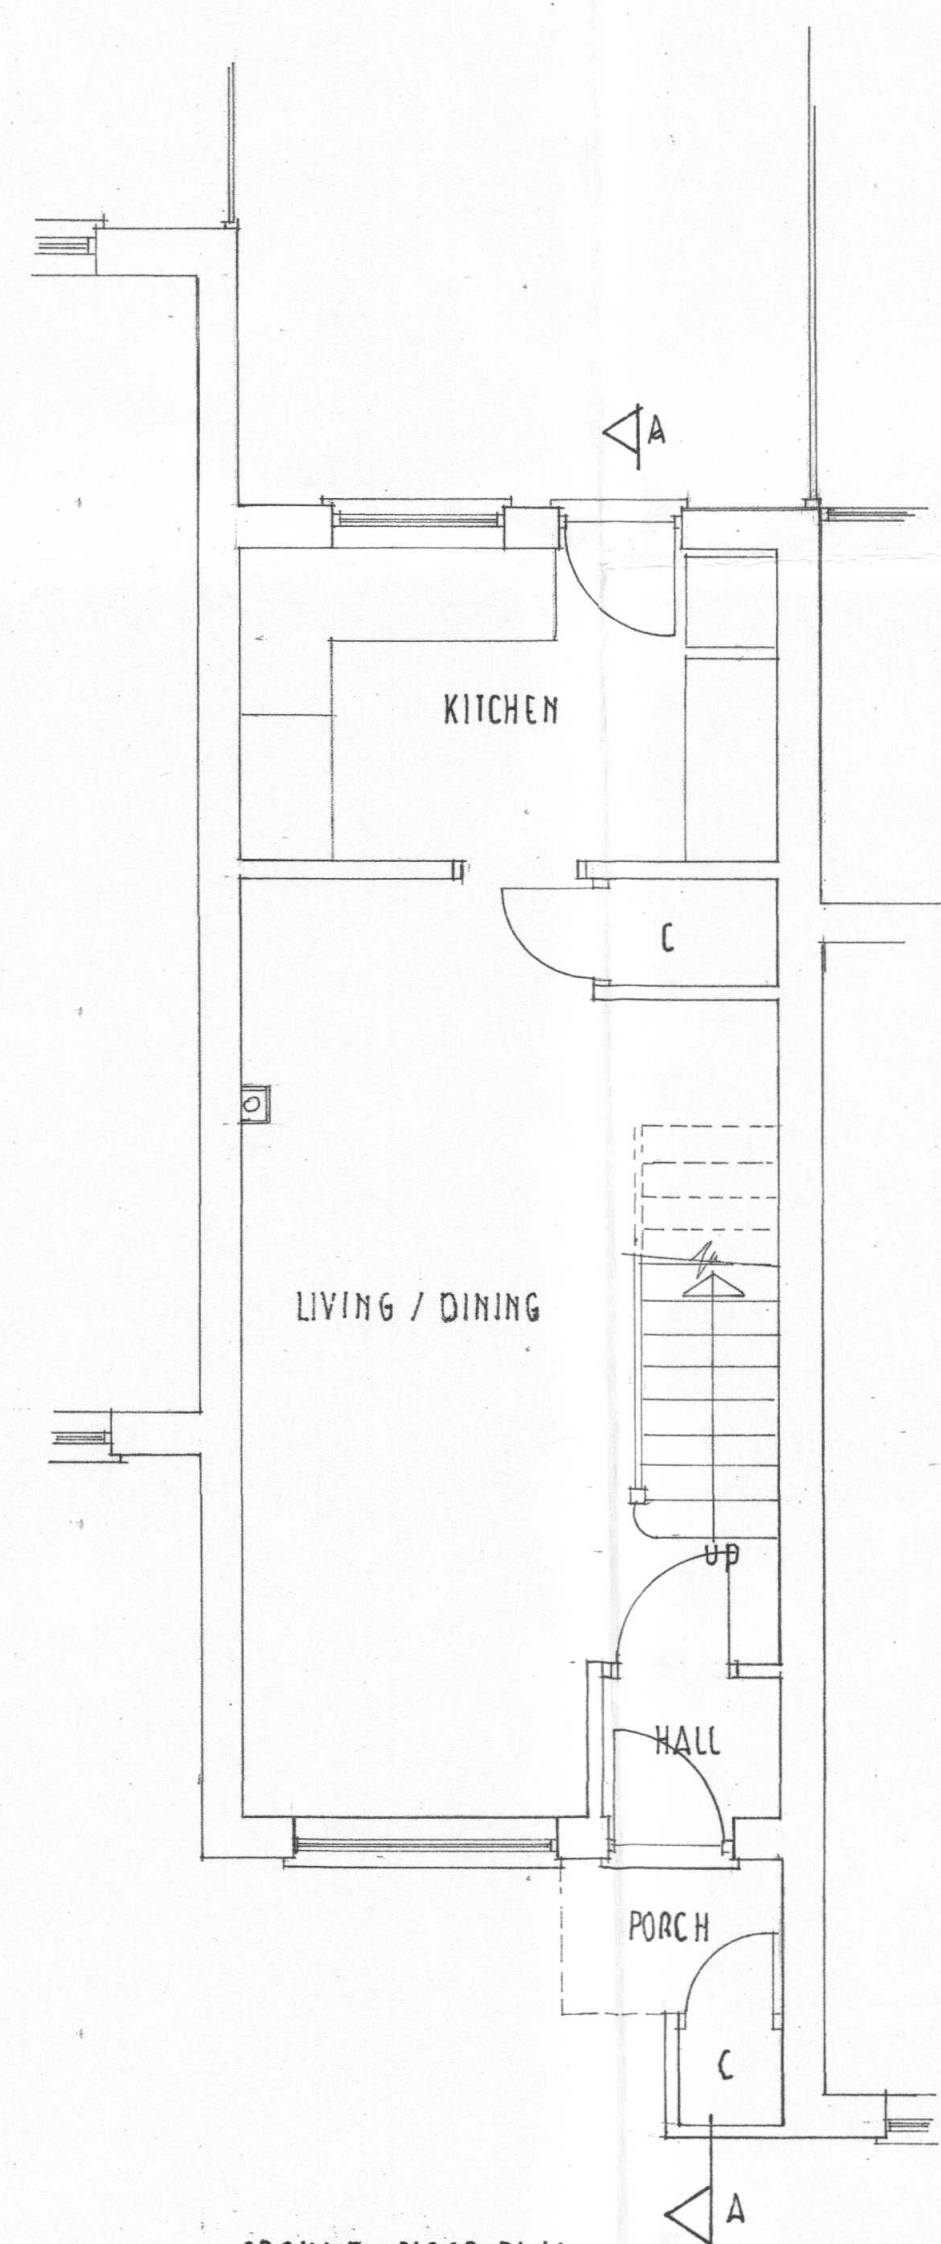


GROUND FLOOR PLAN

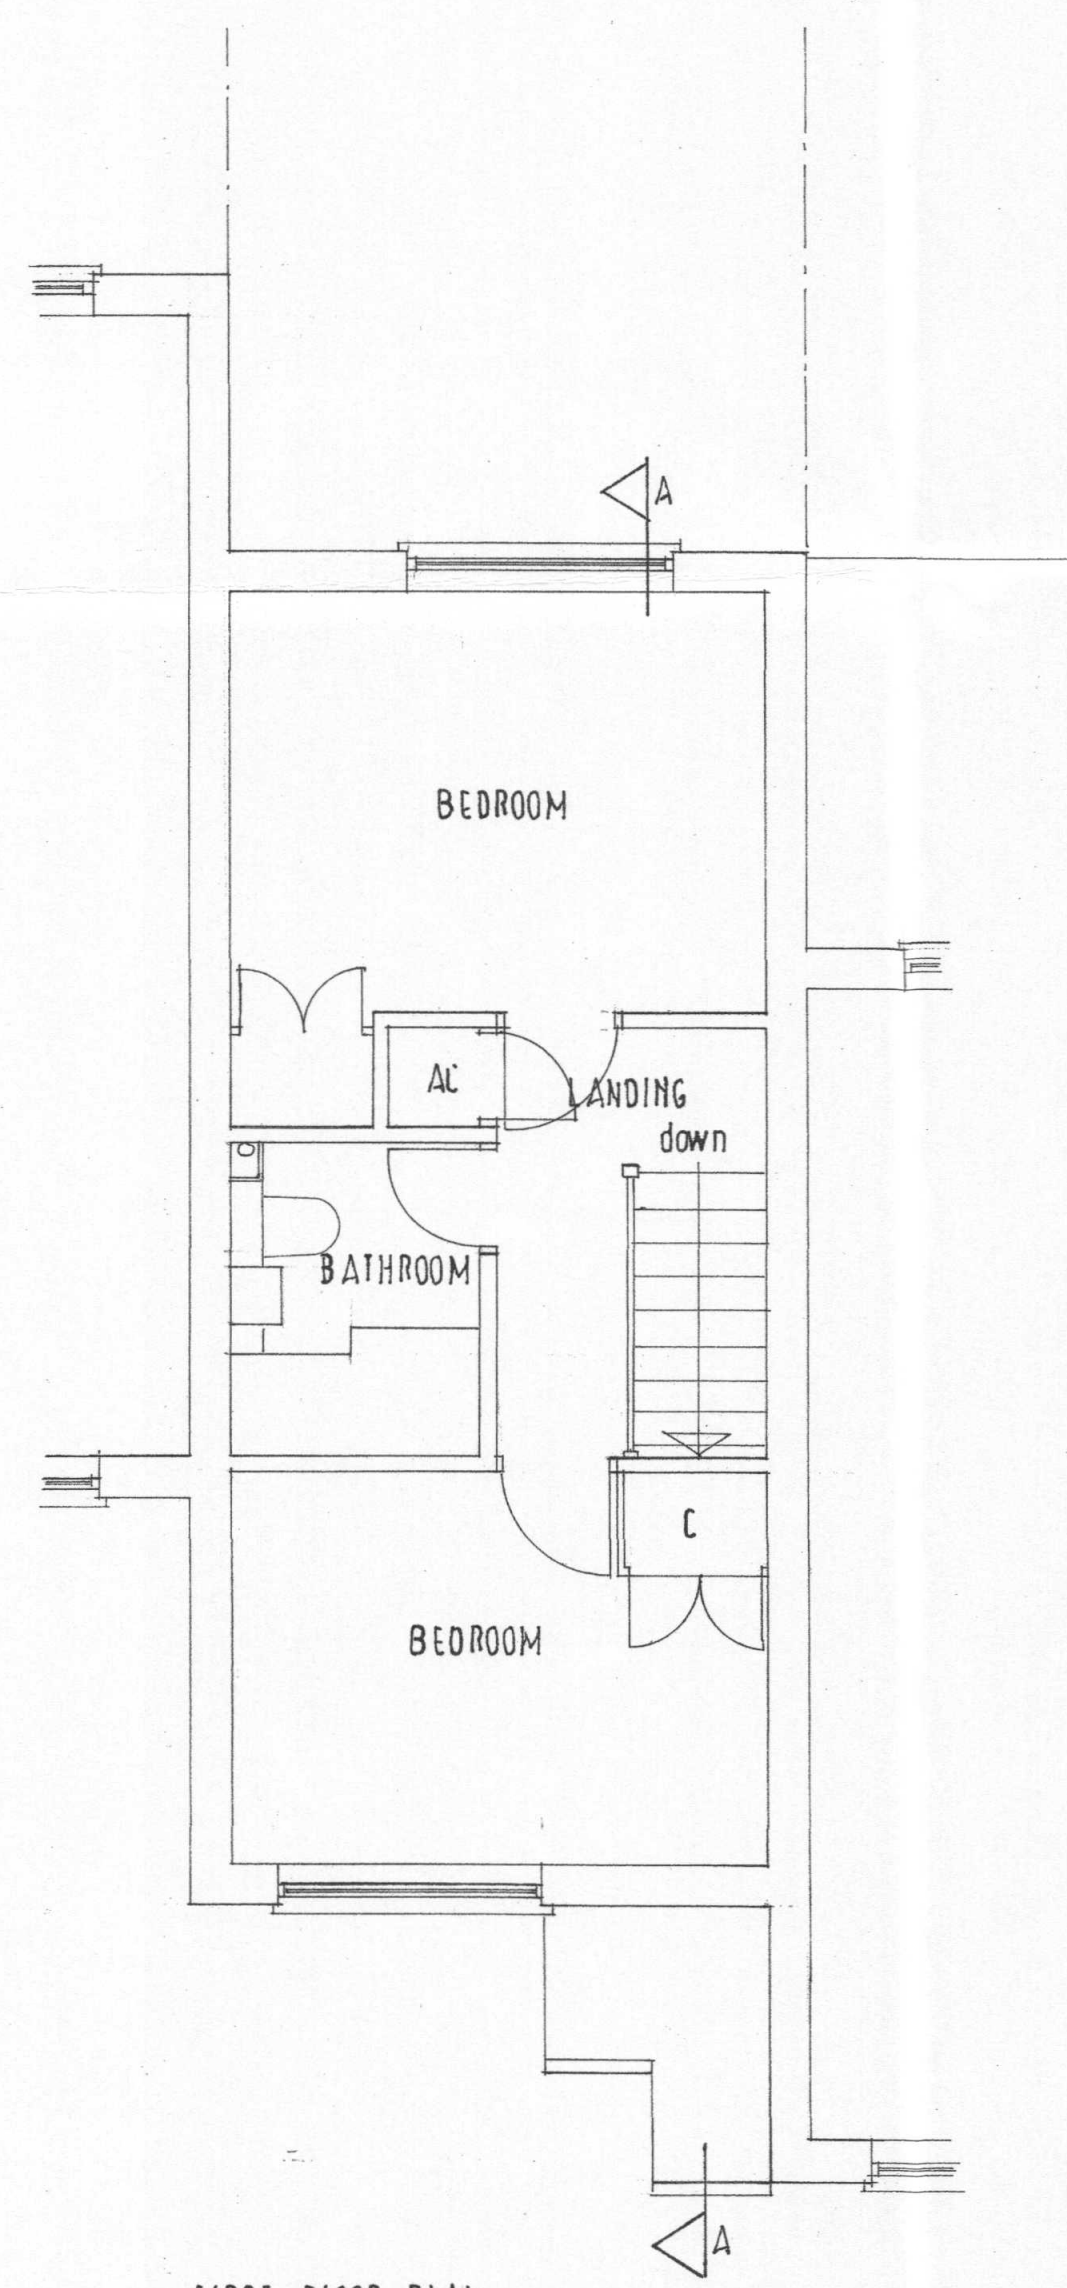

FIRST FLOOR PLAN

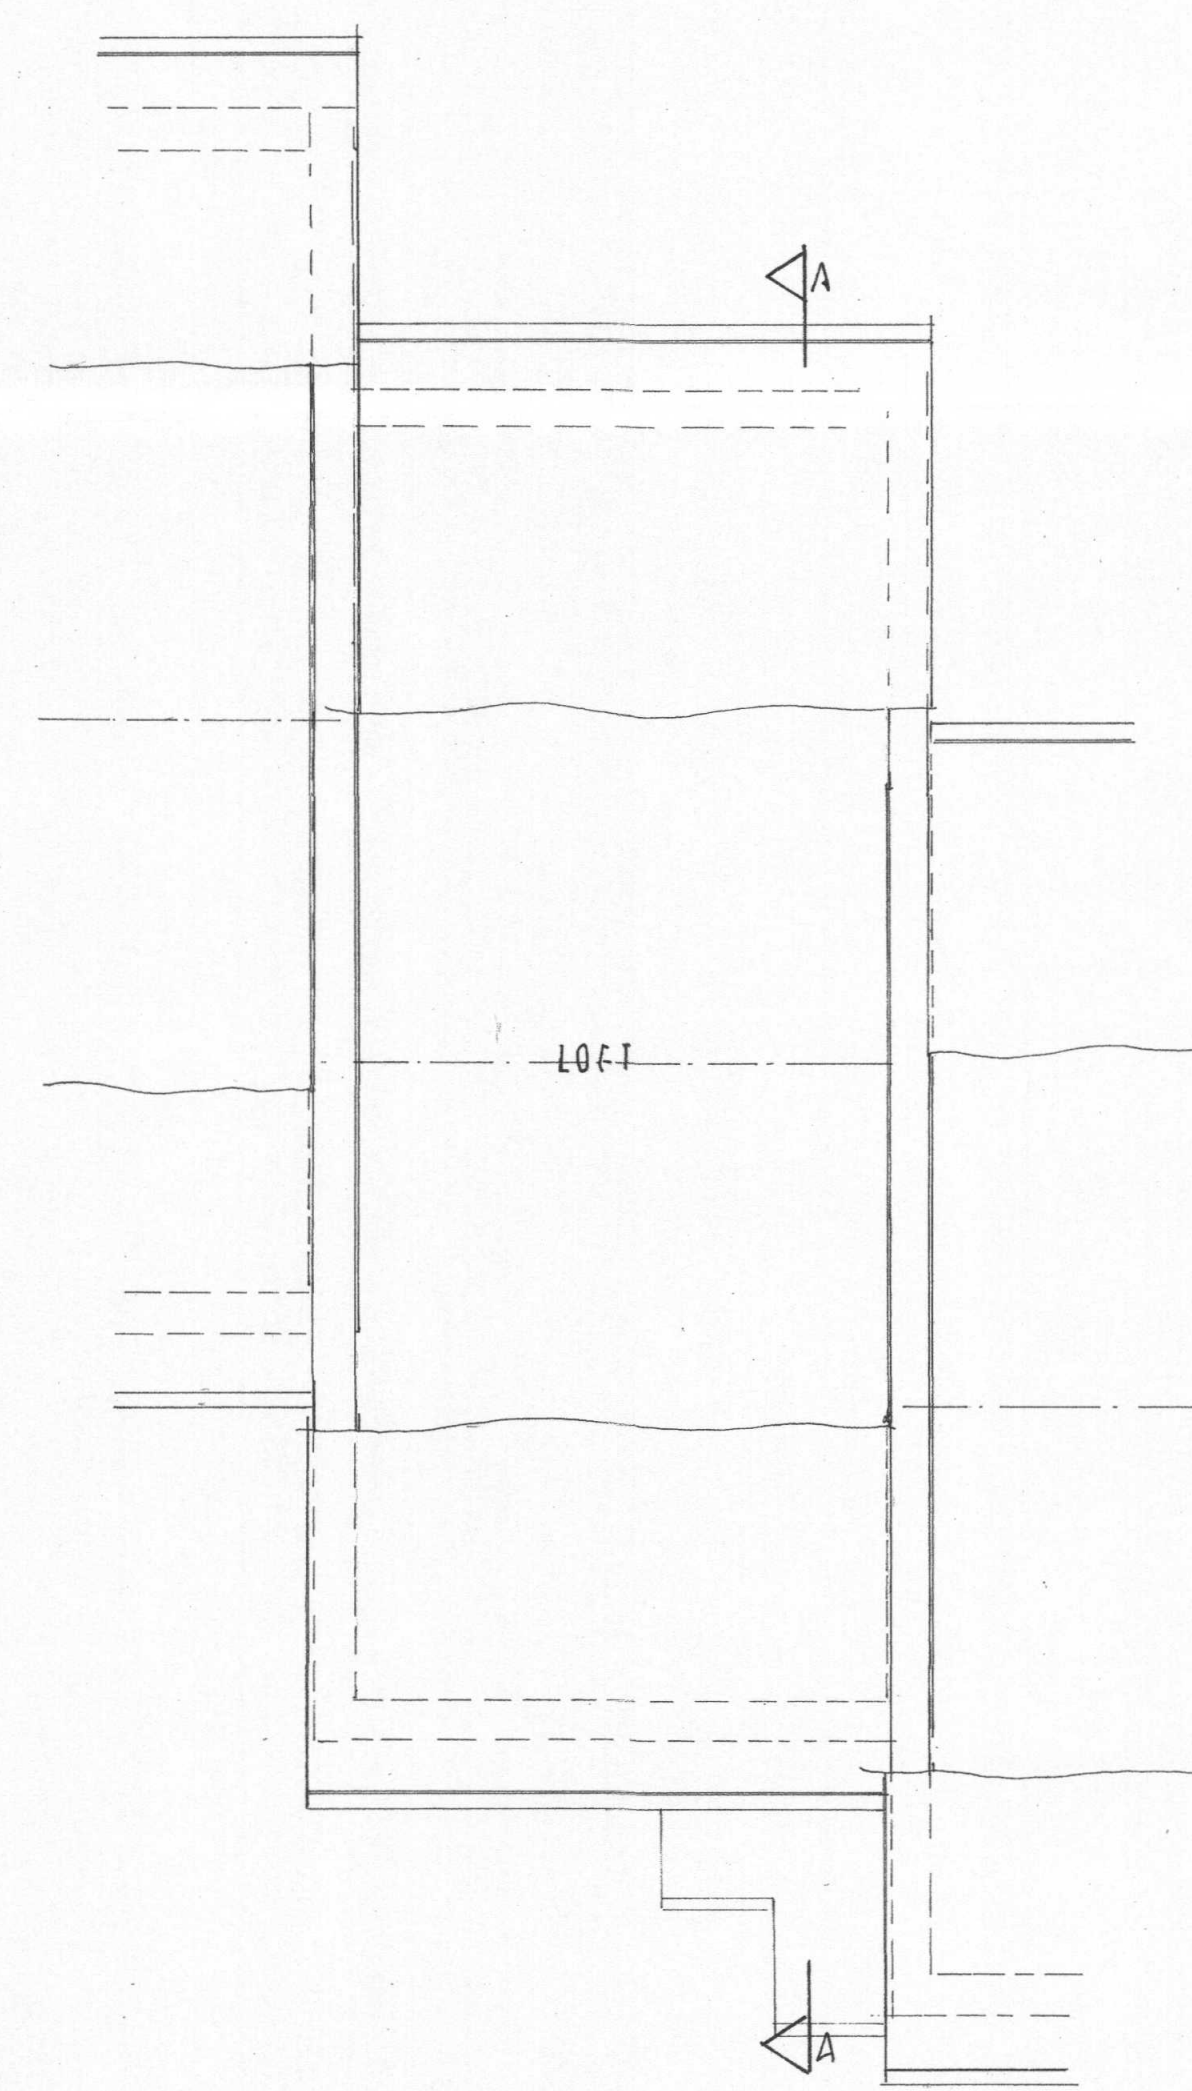

LOFT PLAN

 

19 OCT 2017

|   |                                                               |
|---|---------------------------------------------------------------|
| PROPOSED LOFT CONVERSION INCLUDING REAR DORMER AT 69, TRIANDE WAY, HAYES, MIDDLESEX, UB4 9PD, FOR MR. AND MRS. PAUL TAYLOR. |                                                               |
| EXISTING PLANS/SECTION/ELEVATIONS                                                                                           |                                                               |
| DATE : JULY 2017   | PATRICK MACKRORY Architectural planning & surveying services, |
| SCALE : 1:50   | 17, BISSLEY DRIVE, MAIDENHEAD, BERKS, SL6 3UX.                |
|   | E-MAIL : patrickmackrory@hotmail.co.uk                        |
| DRAWING NO: 17/70/01   | TEL : 01628 824581 : 07899 768750                             |