



DORMER CHEEK ELEVATION
(both sides identical)

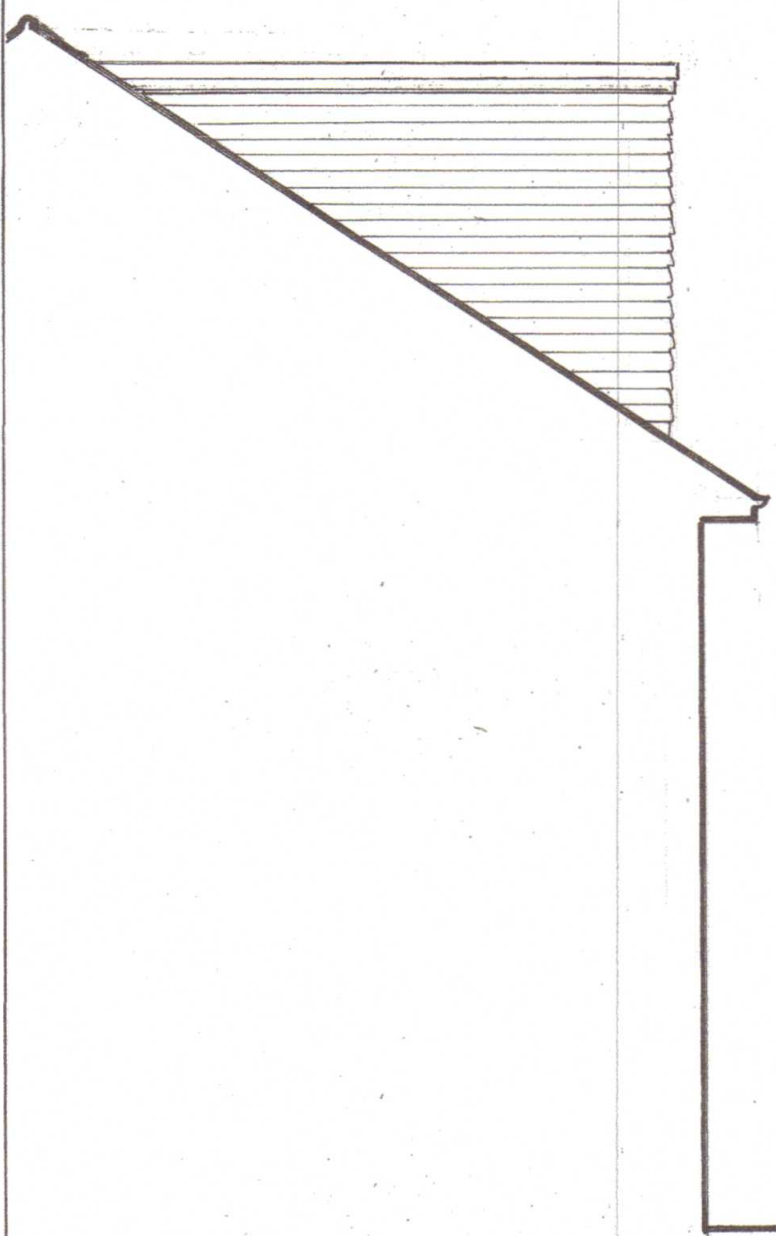


FRONT ELEVATION




SECTION 'A-A'

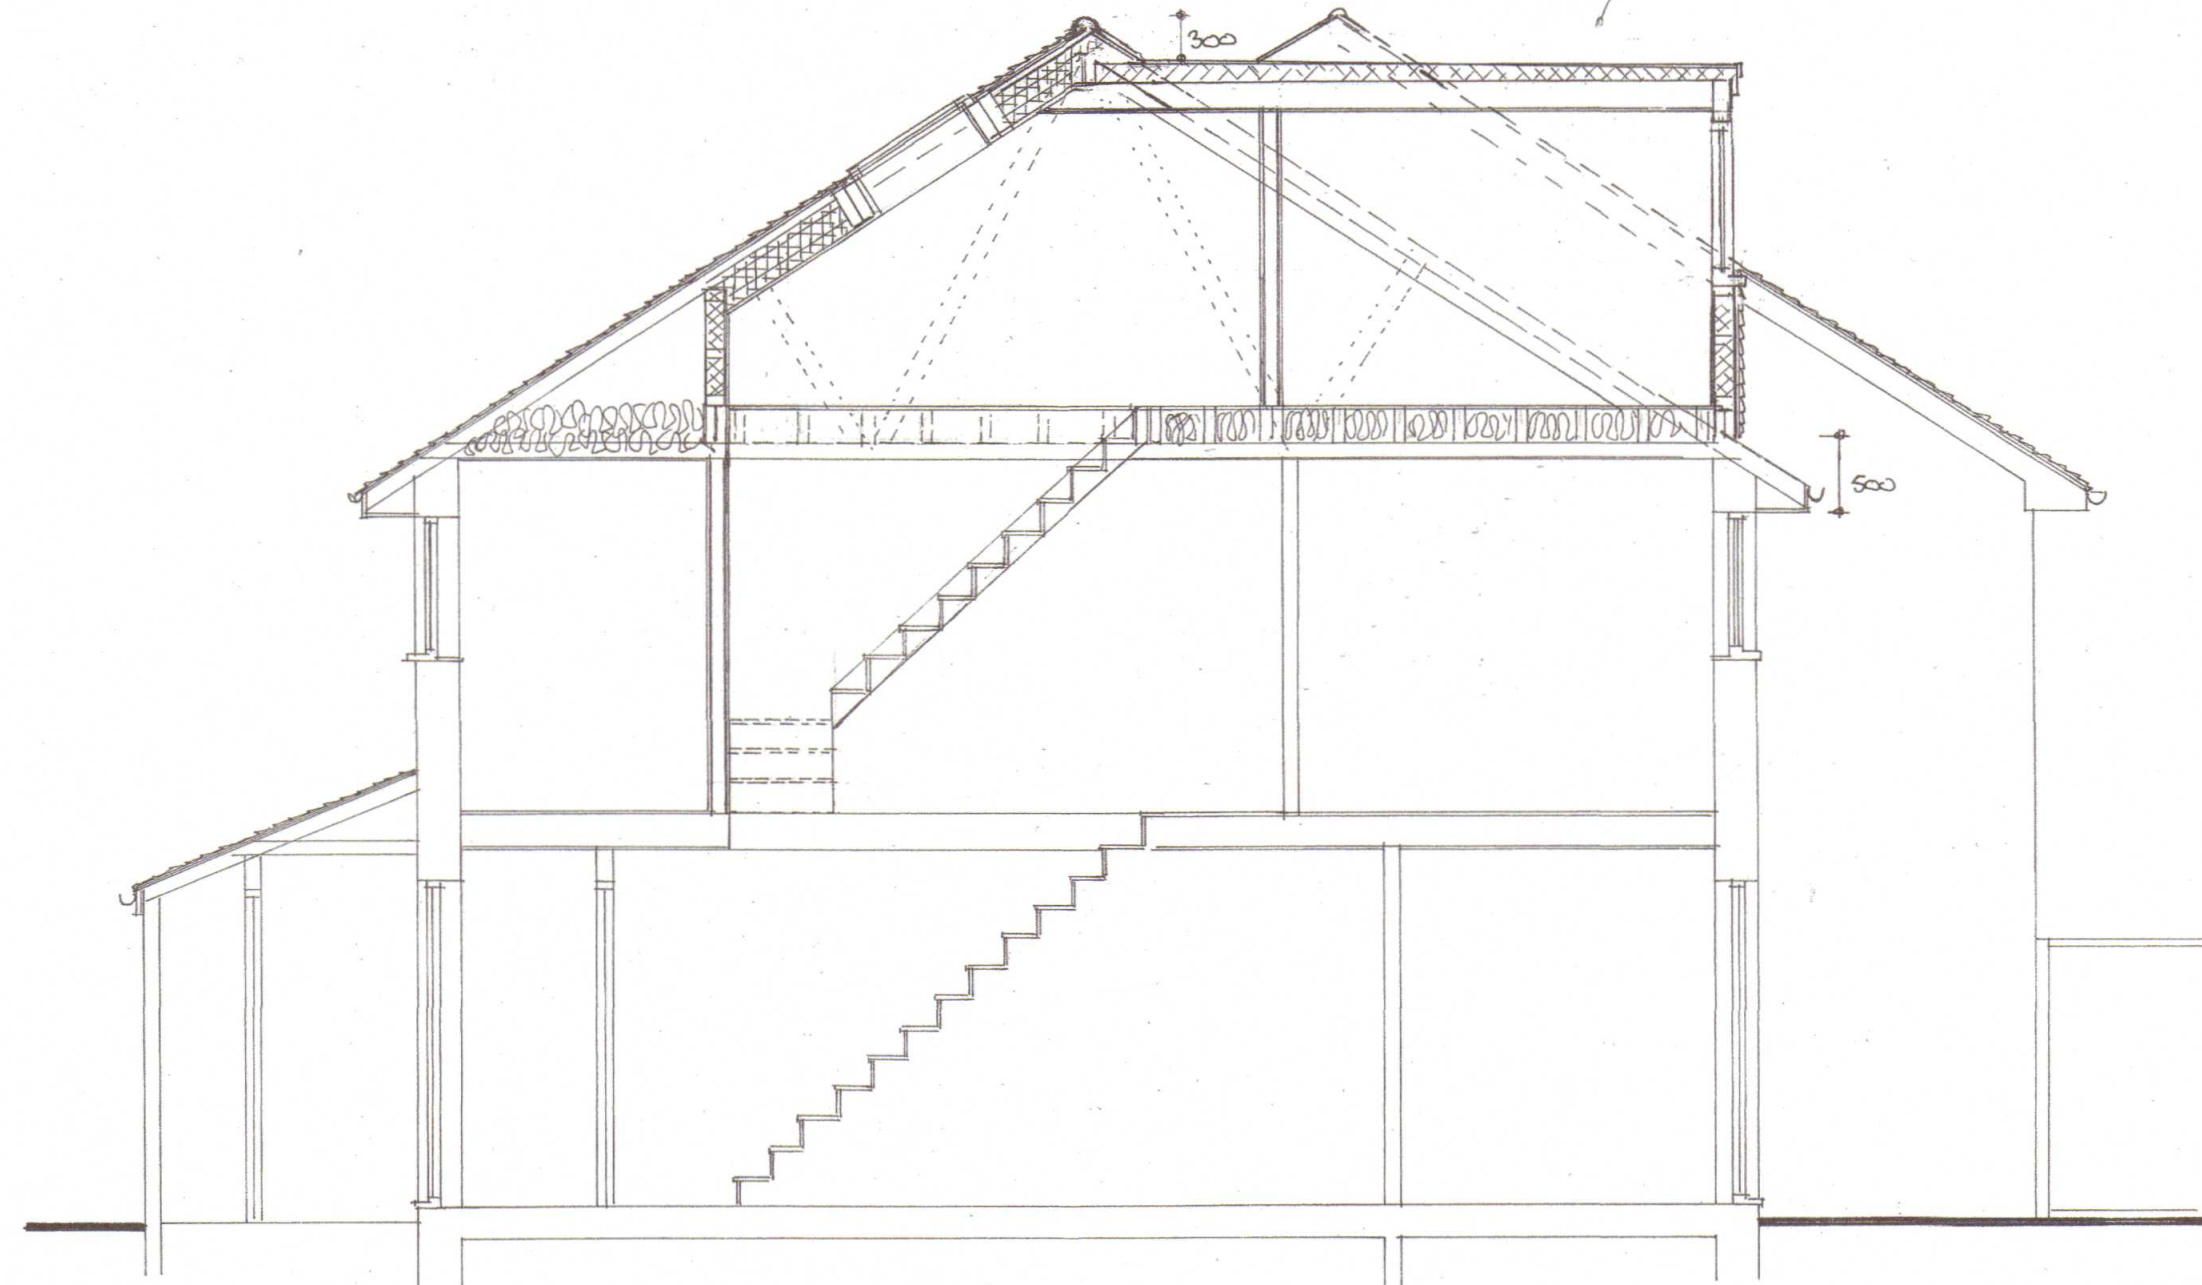


REAR ELEVATION

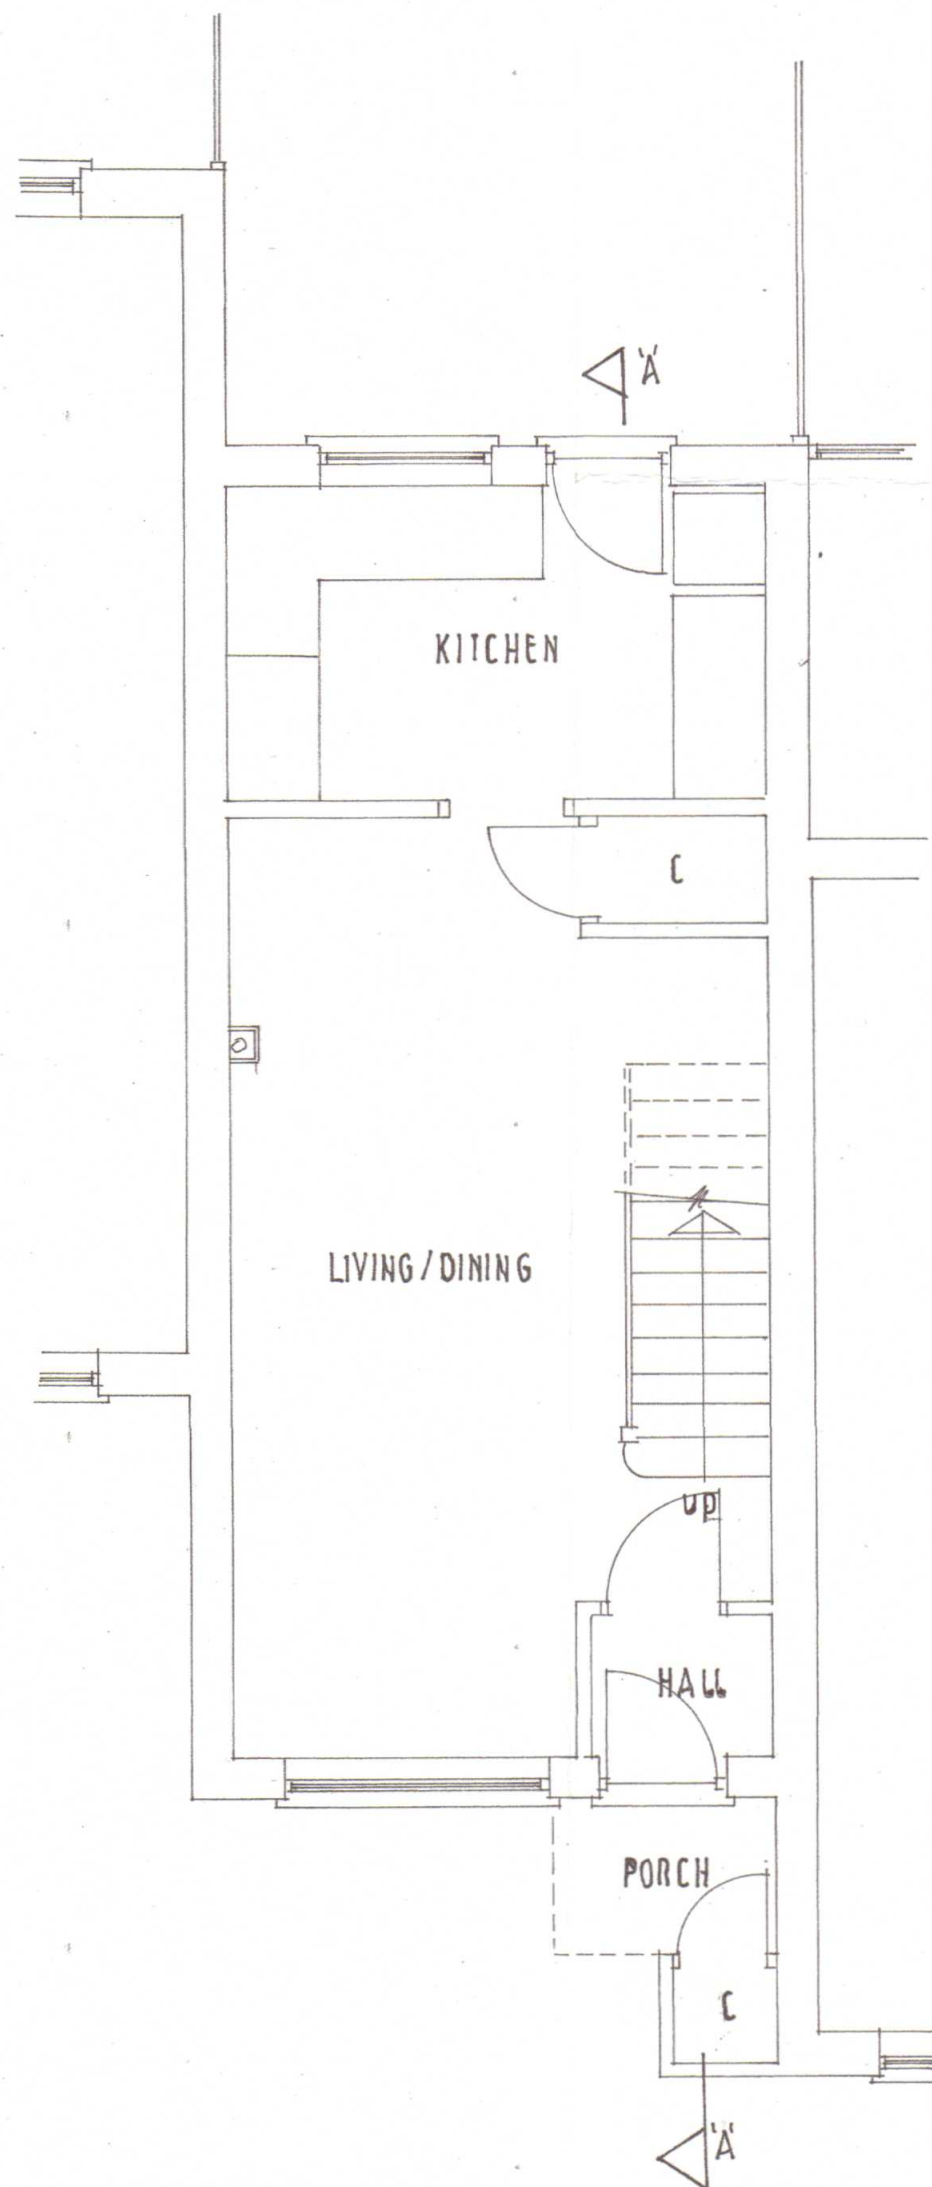


GROUND FLOOR PLAN

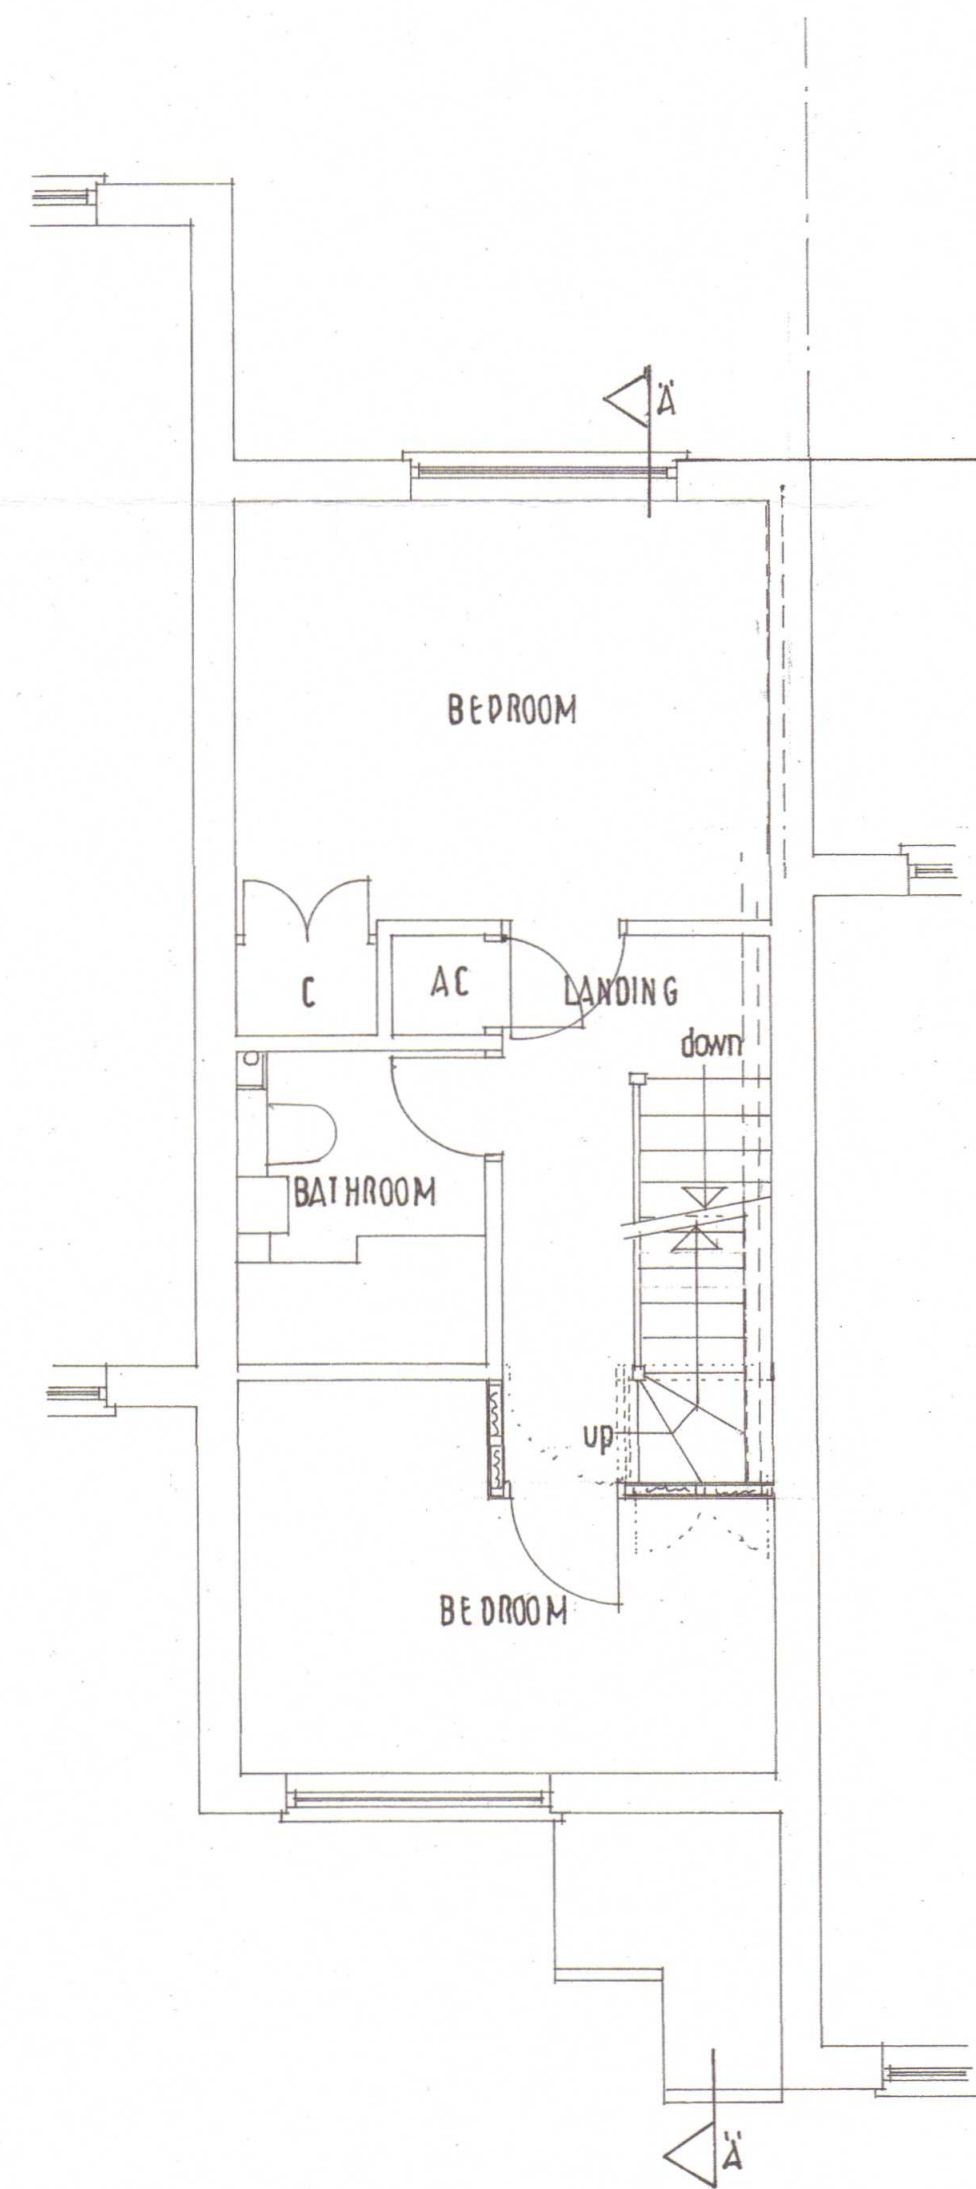

FIRST FLOOR PLAN

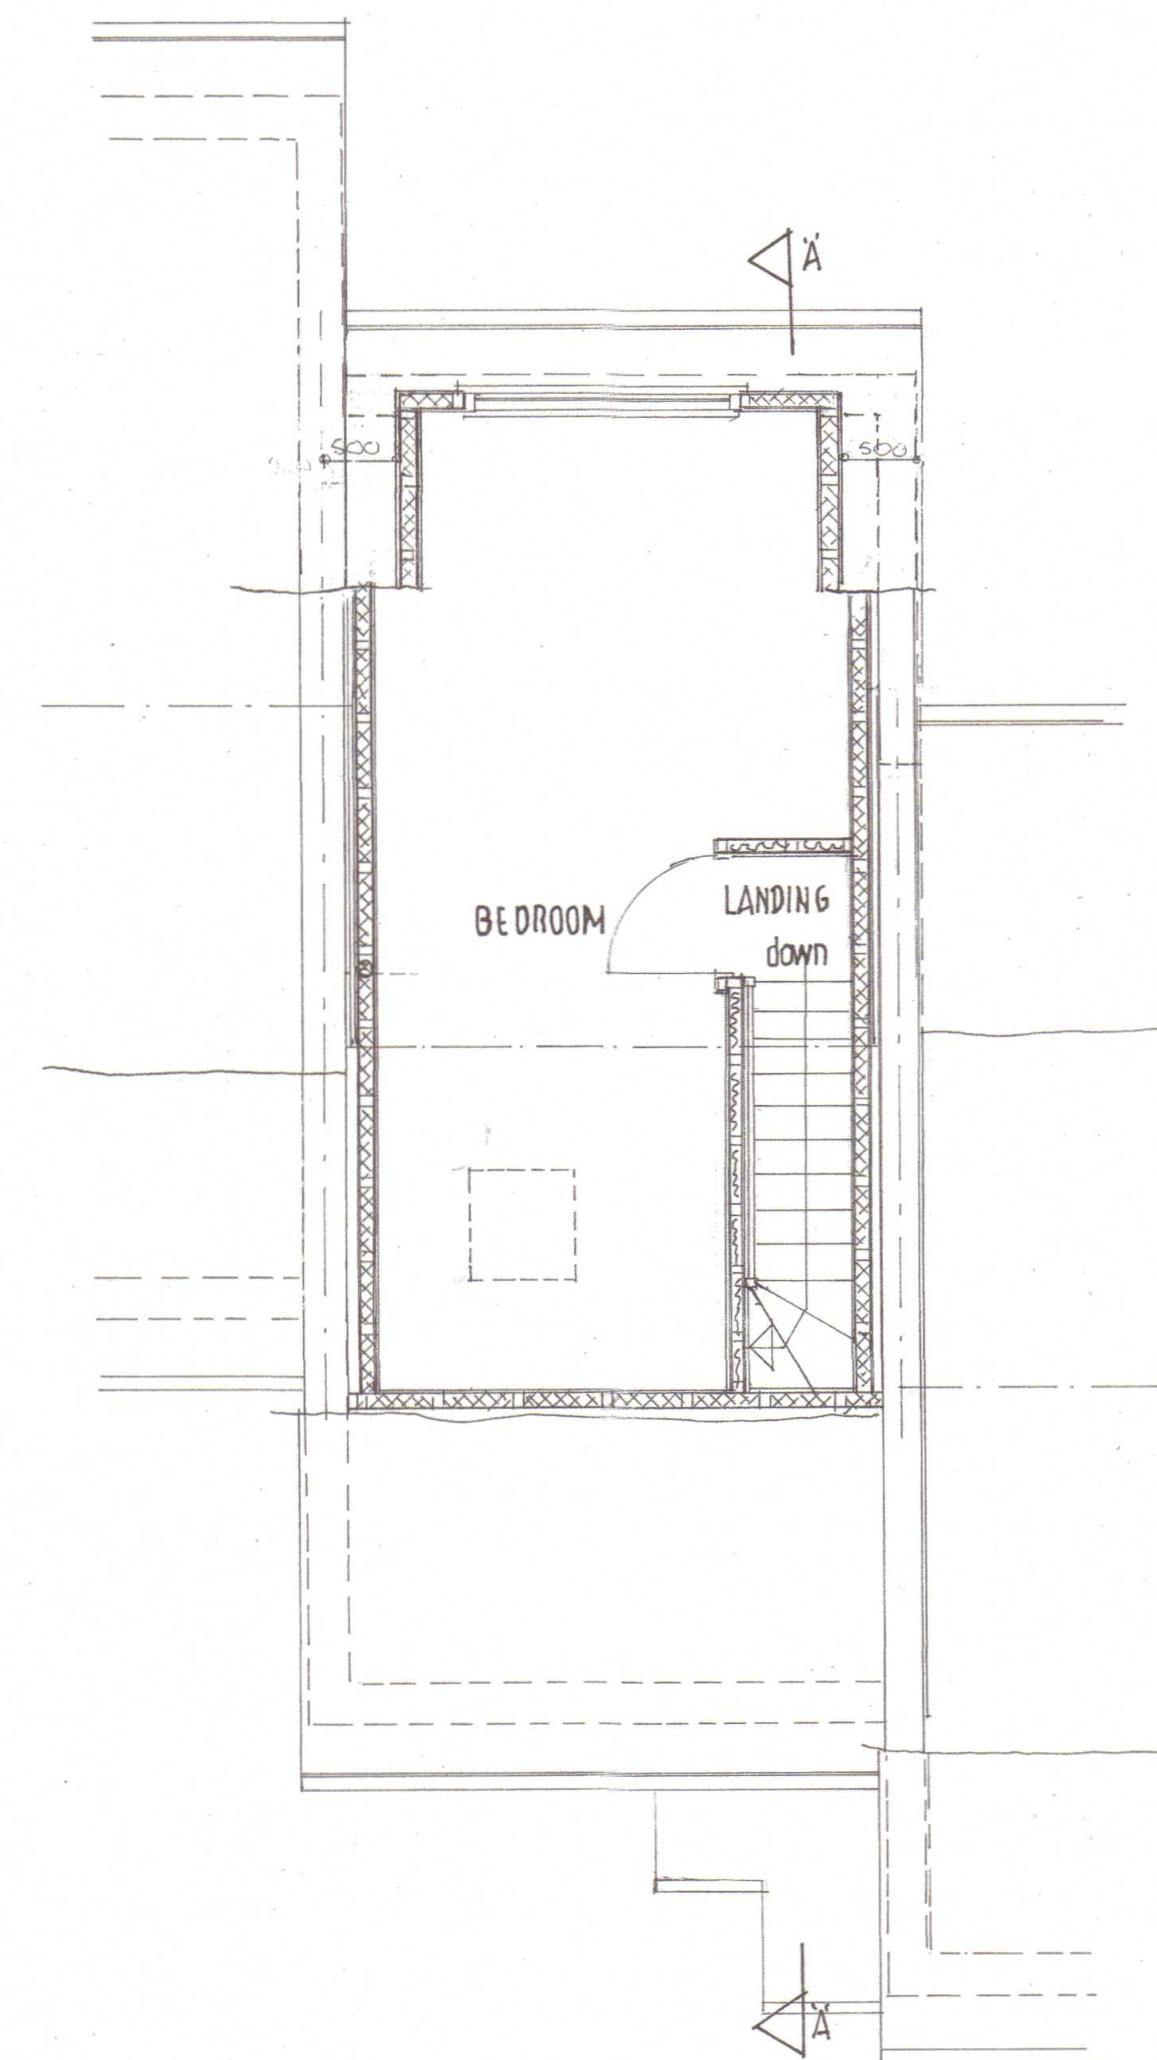

SECOND FLOOR PLAN

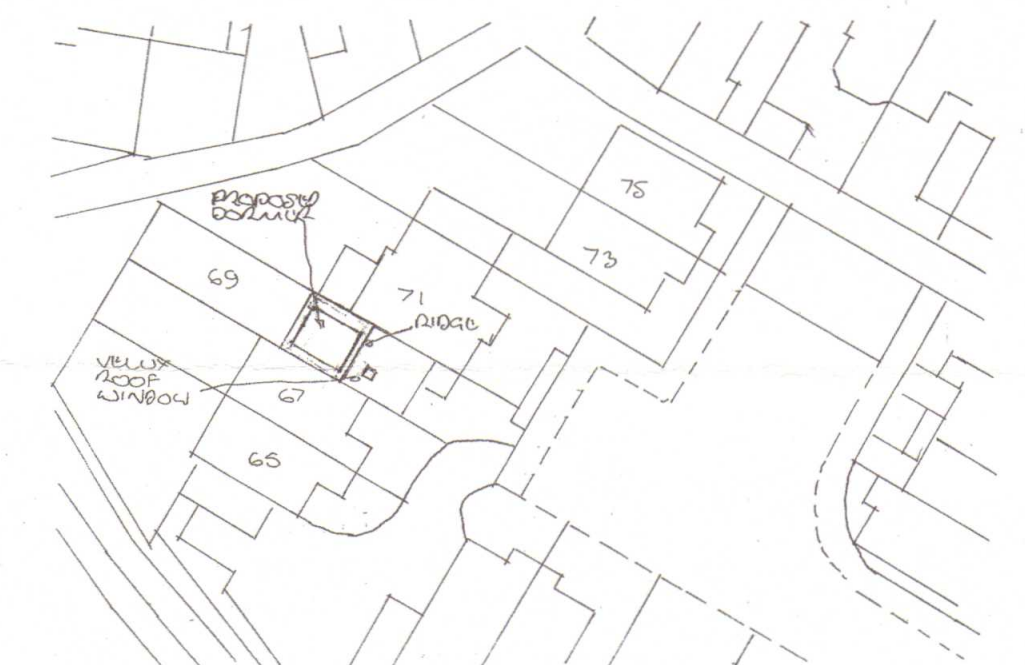

SITE PLAN 1:500



LOCATION PLAN 1:1250

REV A OCT 2017 DORMER & ROOF REV A AUG 2017 ADD STAIRS AND EXTERNAL FINISHES SPECIES	
PROPOSED LOFT CONVERSION INCLUDING REAR DORMER AT 69, TRIANDE WAY, HAYES, MIDDLESEX, UB4 9PD, FOR MR. AND MRS. PAUL TAYLOR.	
PROPOSALS DRAWING 6	
DATE : JULY 2017	PATRICK MACKRORY, Architectural, planning & surveying services, 17, BISSLEY DRIVE, MAIDENHEAD, BERKS., SL6 3UX.
SCALE : 1:50 1:500 1:1250	E-MAIL : patrickmackrory@hotmail.co.uk
DRAWING NO : 17/70/02	TELS 01628 824581 : 07899 768750