


Permitted Development Class A

- Pitched roof height to be no higher than 4m from ground level nearest the dwelling house.
- Extension to extend no further than 3m from the rear of the original dwelling.
- Materials to match existing.

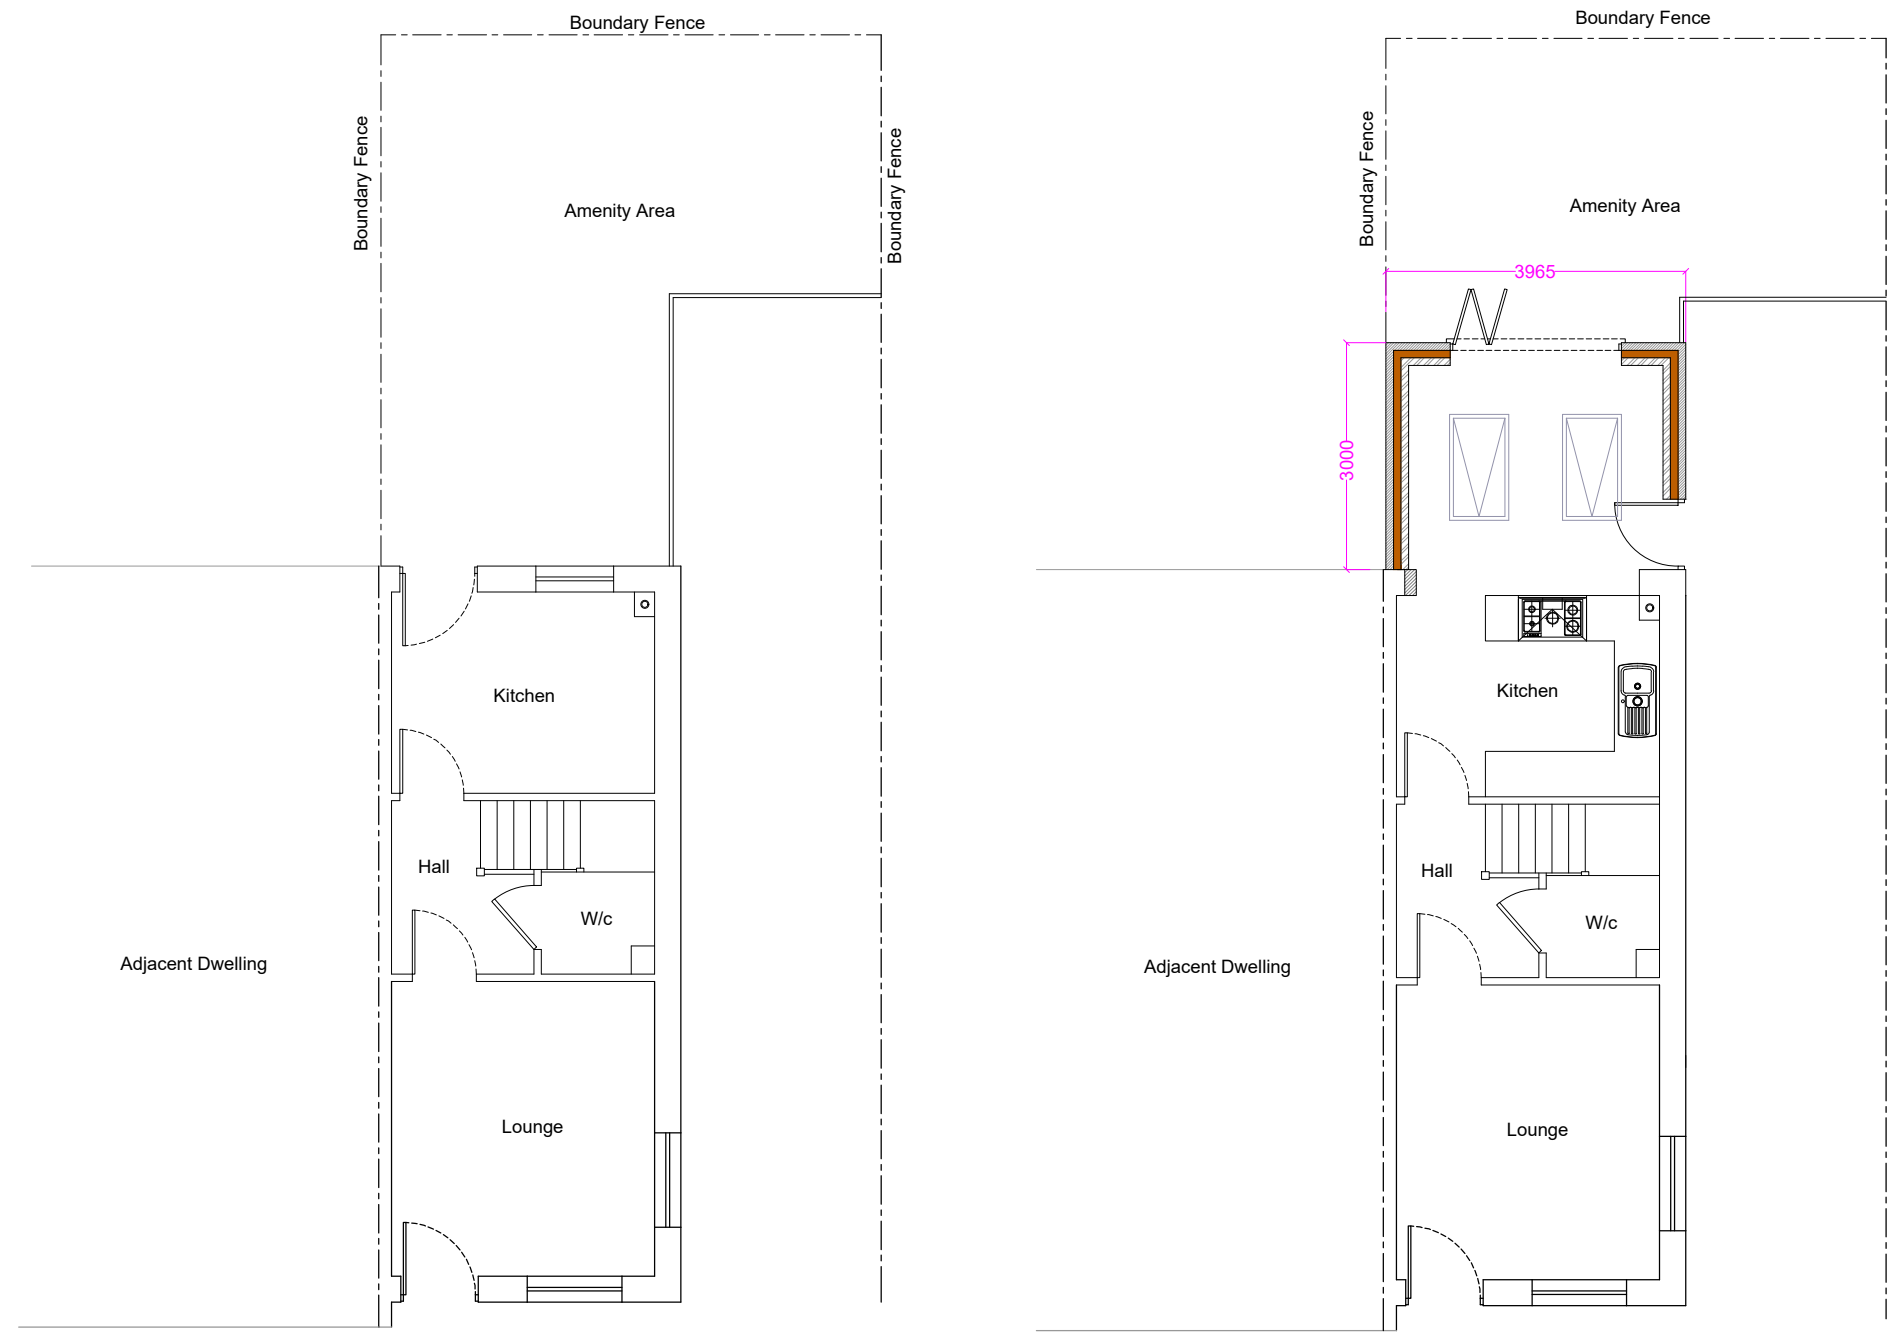

EXISTING GROUND FLOOR

PROPOSED GROUND FLOOR



EXISTING SIDE
ELEVATION

EXISTING REAR
ELEVATION

EXISTING SIDE
ELEVATION



PROPOSED SIDE
ELEVATION

PROPOSED REAR
ELEVATION

PROPOSED SIDE
ELEVATION

Client	Mrs N McBride	Title	Existing and Proposed Floor Plans and Elevations				Drawn By	KL	These drawing have been prepared for the purposes of obtaining planning approval only.
Address	7 Hardy Mews, Uxbridge, UB8 2GN	Scale	A1 @ 1:100						
Project	Single Storey Rear Extension	Dwg No	LPS378	1.1	Rev 00	© COPYRIGHT - LOCAL PLANNING SERVICES			