

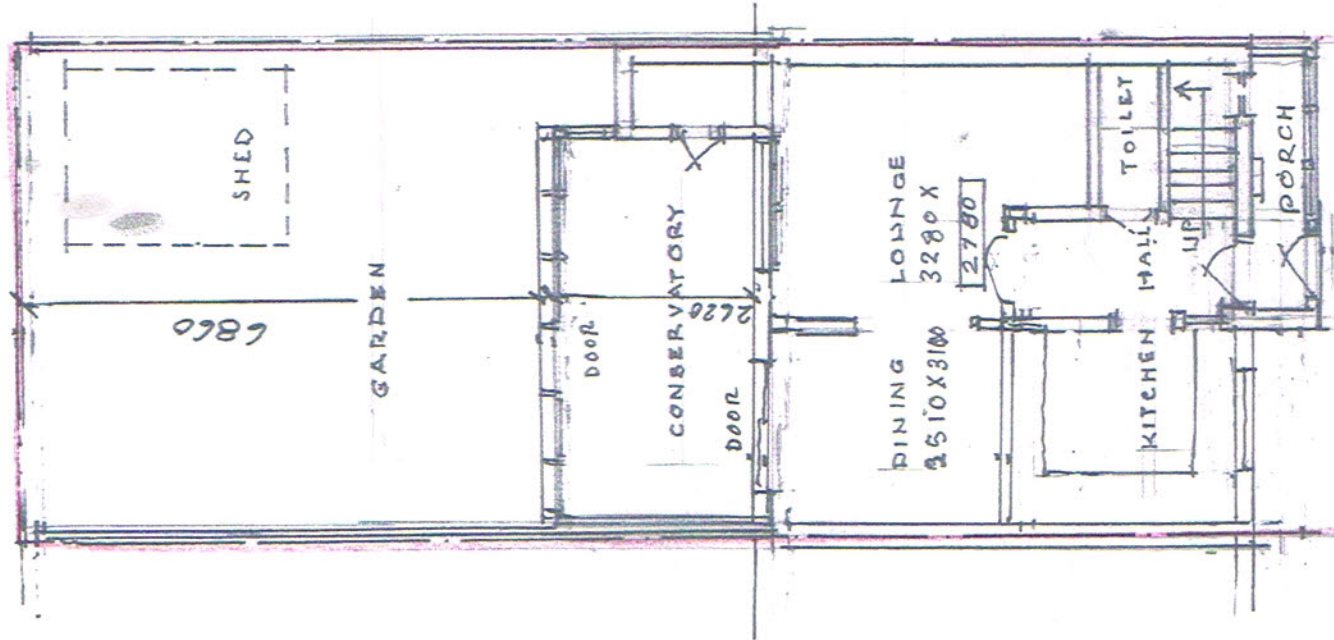


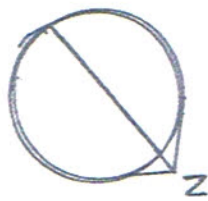


HARD STANDING

GROUND FLOOR PLAN - EXISTING

MENZEN CLOSE

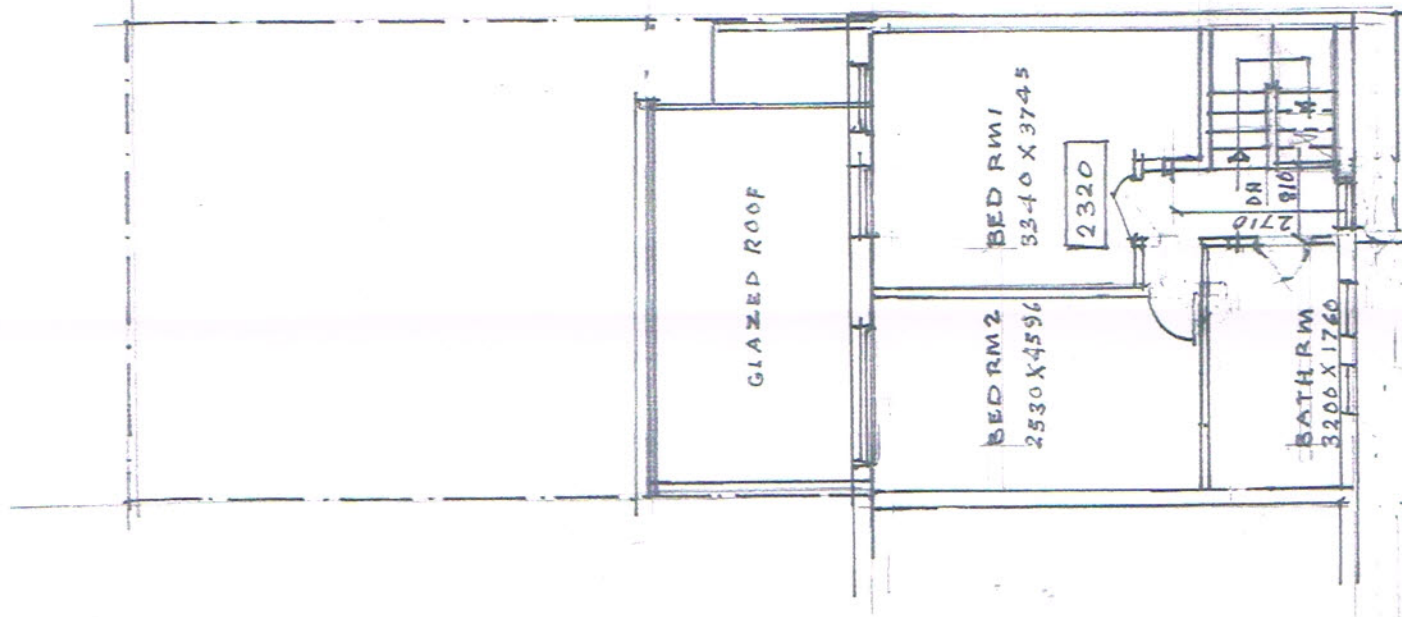

FIRST FLOOR PLAN - EXISTING

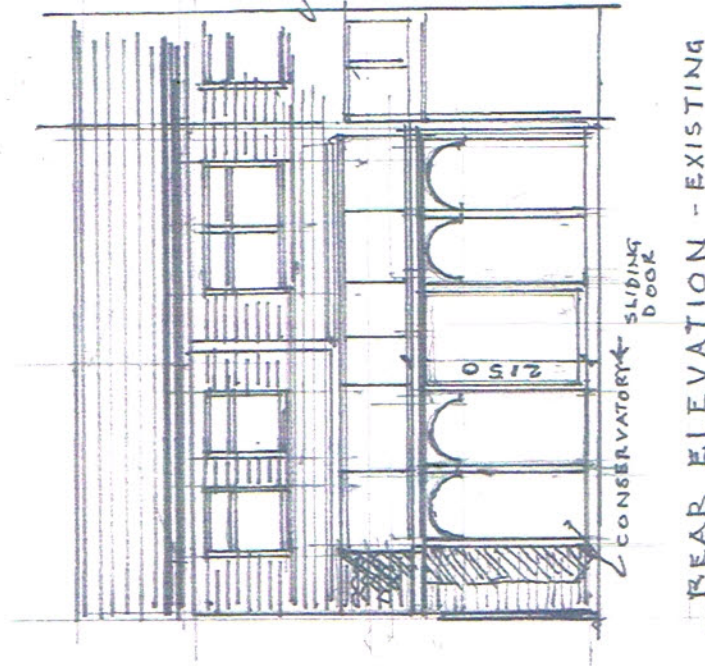

REAR ELEVATION - EXISTING

KUMAR TALPADE CHARTERED ARCHITECT DNT DESIGN SERVICES LTD. 86 ALSBURY DRIVE, PINNER MID. 3RF	NO REVISIONS	DATE	OWNER: MR VIVEK SHARMA	3 MEZEN CLOSE NORTHWOOD, HA6 2DP
			PROPOSED EXTENSION AT REAR & MODIFICATION	PLANS ~ EXISTING GROUND & FIRST FLOOR
				DRG No P/3/100/2