


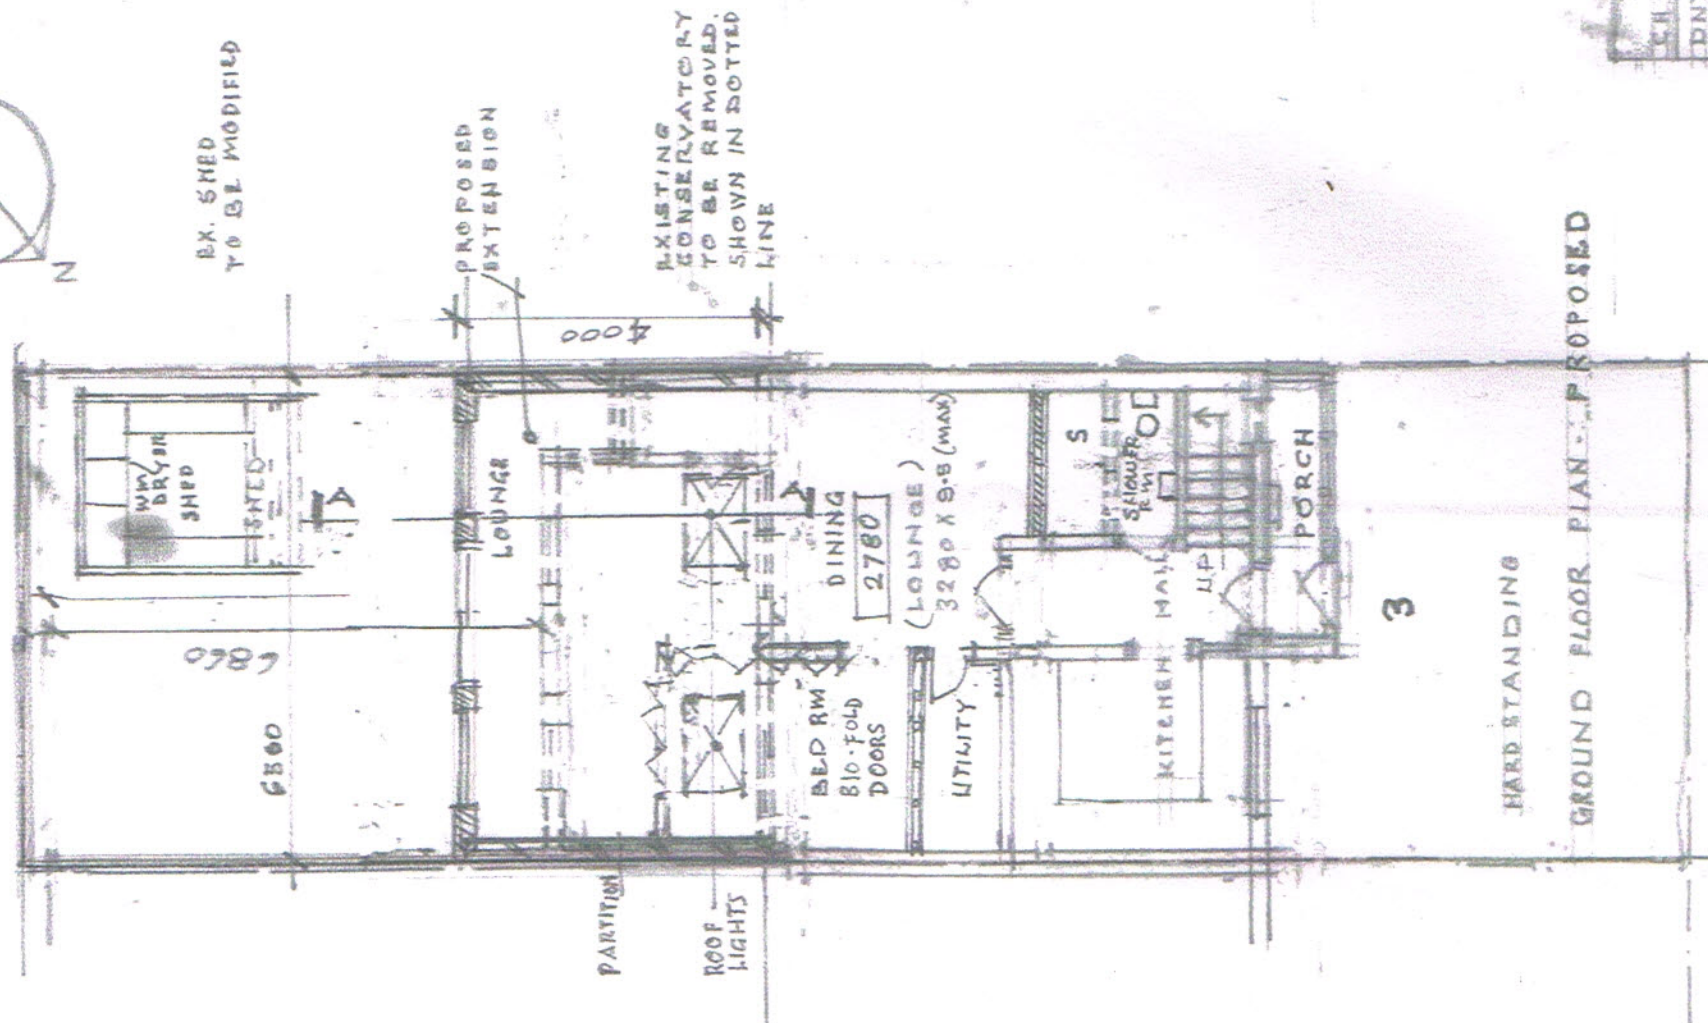

MENZEN CLOSE



FIRST FLOOR PLAN - PROPOSED

MR TALPADE	NO REVISIONS	DATE	OWNER: MR NIVEK SHARMA
CHRYSTED ARCHITECT			3 MEZEN CLOSE NORTHWOOD, HA6 2DP
DNITDESIGN SERVICES LTD.			PLANS - PROPOSED GROUND FLOOR PLAN
BEALISBURY DRIVE, PINNER			DRG No P/3/100/06A
HAS GRP			
			PROPOSED EXTENSION AT REAR & MODIFICATION
			SCALE: 1:100 (A3) DATE: 11.09.17