


* NOTE: THE PLANNING APPROVAL UNDER REF NO 73094/APP/2020/700 DATED 27/04/20, CHANGES MADE AS FOLLOWS:
 * KITCHEN IN FRONT WILL BE USED AS STUDY
 * STUDY AT REAR WILL BE USED AS KITCHEN

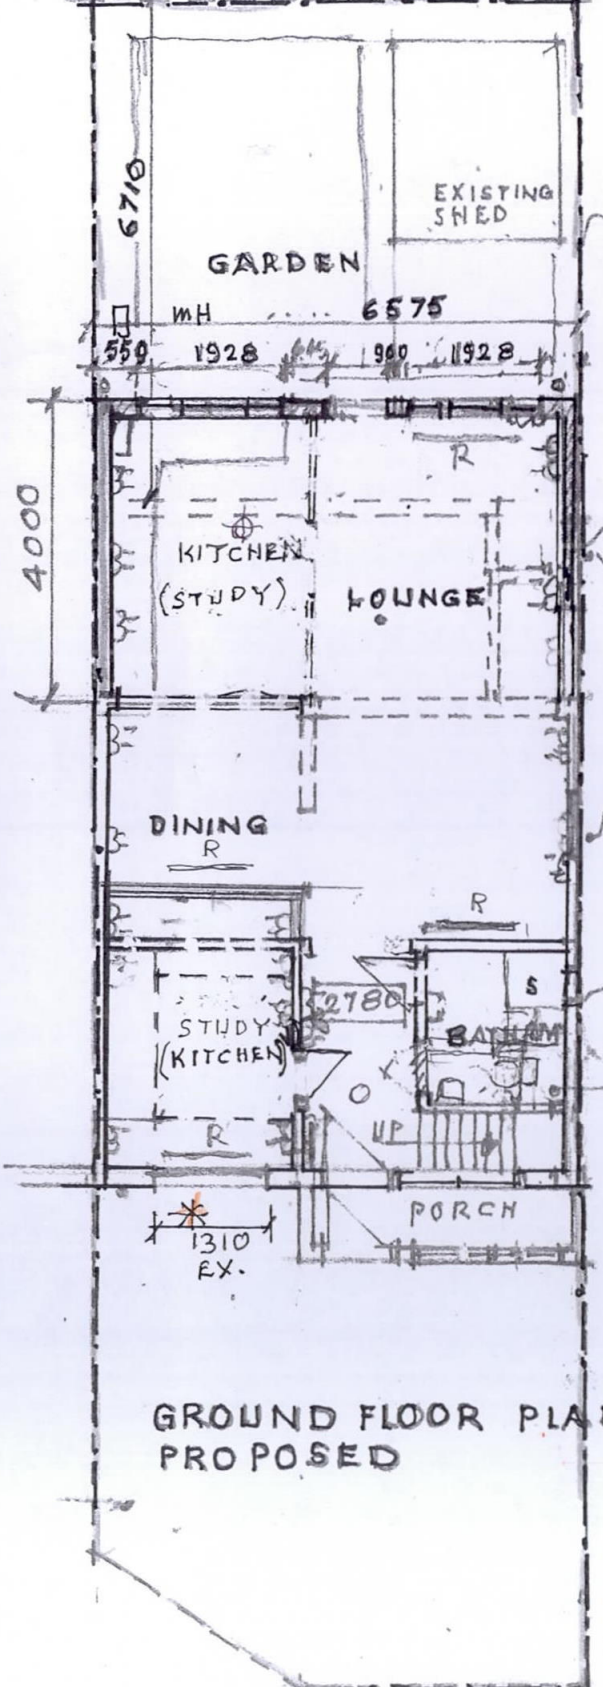

GROUND FLOOR PLAN PROPOSED

MEZEN CLOSE

TOTAL AREA OF EXTENSION 26.30 SQM.

BRICK WORK TO CAVITY WALL

OBSCURED GLAZING TO FANLIGHT 1200 X 450


* EGRESS WINDOWS

EXTRACT FAN
STOP COCK ACCESS

* REVISED HEIGHT OF WINDOW TO STUDY.



FRONT ELEVATION

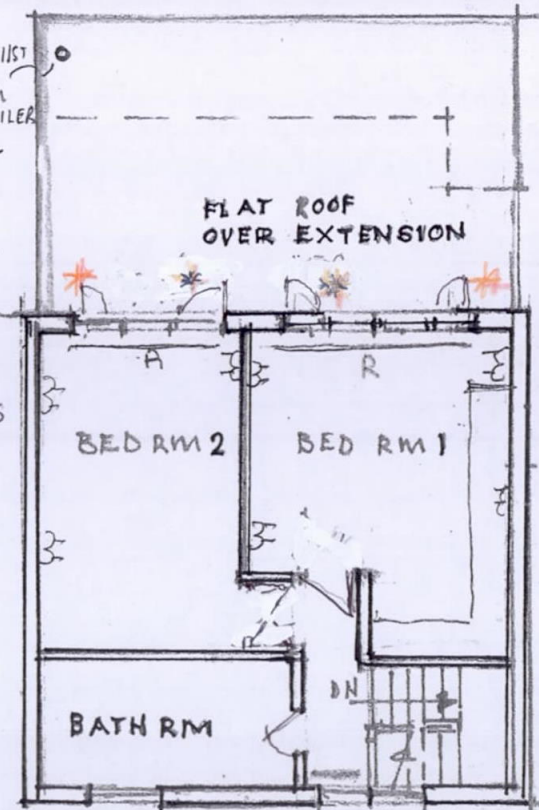

FIRST FLOOR PLAN - EXISTING

* THIS DRAWING SHOULD BE IN CONJUNCTION WITH DRAWING NO P/06C

EX. ROOF
EX. TIMBER CLADDING

BK FACING


EX. ROOF TILES
DOUBLE GLAZED 4 PANEL WINDOWS

EX. TIMBER CLADDING TO BE RETAINED & RE-STAINED TO MATCH EX. COLOUR.
NEW D.G. WINDOWS & DOOR

NEW BRICK WALL TO EXTENSION, THERMALITE BLOCK WALL & PLASTER TO INTERNAL FACE.

EX. TIMBER CLADDING

EX. CONSERVATORY TO BE DEMOLISHED SHOWN IN DOTTED LINE

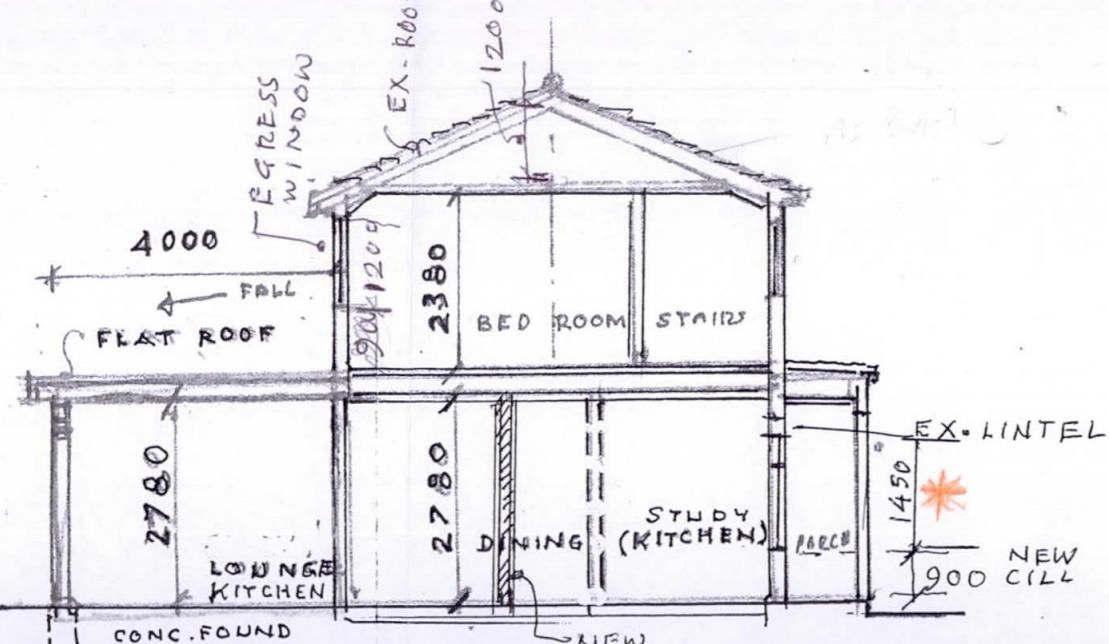


SECTION - AA



REAR ELEVATION - PROPOSED

SIDE ELEVATION - PROPOSED LEFT HAND

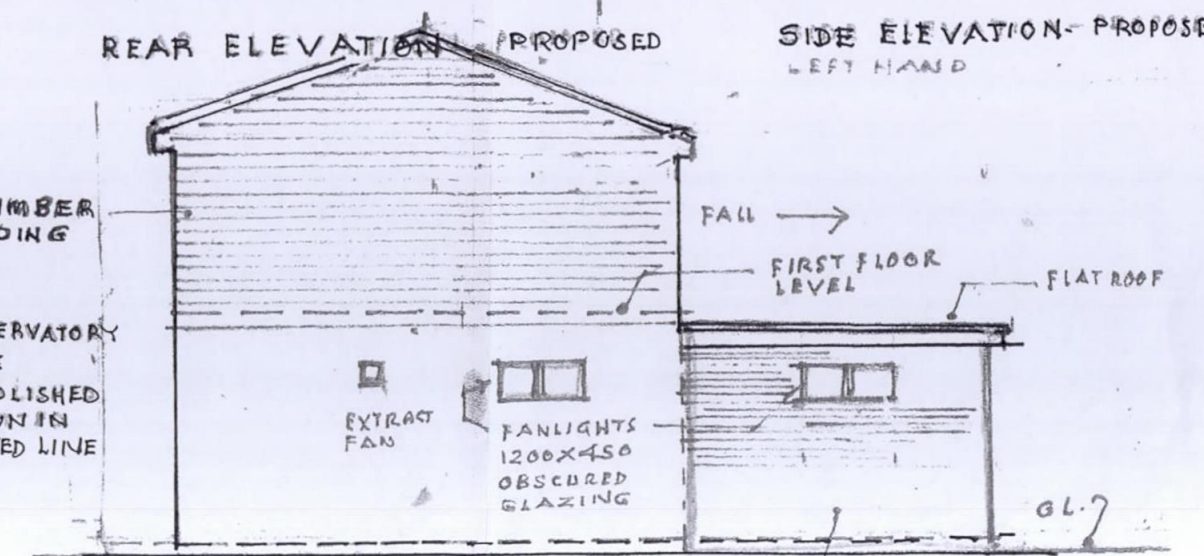

SIDE ELEVATION - PROPOSED RIGHT HAND SIDE

TENDER DRAWING

KUMAR TALPADE CHARTERED ARCHITECT DNT DESIGN SERVICES LTD 86 ALBURY DRIVE PINNER, HA5 3RF	REVISIONS NO. DATE A REDRAFTED PLANS 8/02/20 B REVISED AS SUGGESTED BY THE CLIENT 12/02/20 C REVISED USE OF KIT 4 14/07/20 D WINDOW TO STUDY - HT REVISED 8/8/20	OWNERS: MR. VIVEK SHARMA PLANS AS PROPOSED	3 MEZEN CLOSE NORTHWOOD, HA6 2DP RENEWAL OF PLANNING APPROVAL WITH MODIFICATION SCALE: 1:100 (A3) DT: 8/02/20 DRG NO: DNT/3 MEZ./P/10 B
---	---	---	--