


* NOTE: THE PLANNING APPROVAL
UNDER REF NO 73044/APP/2020/700
DATED 27/04/20, CHANGES MADE
AS FOLLOWS:

- * KITCHEN IN FRONT WILL BE USED AS STUDY
- * STUDY AT REAR WILL BE USED AS KITCHEN

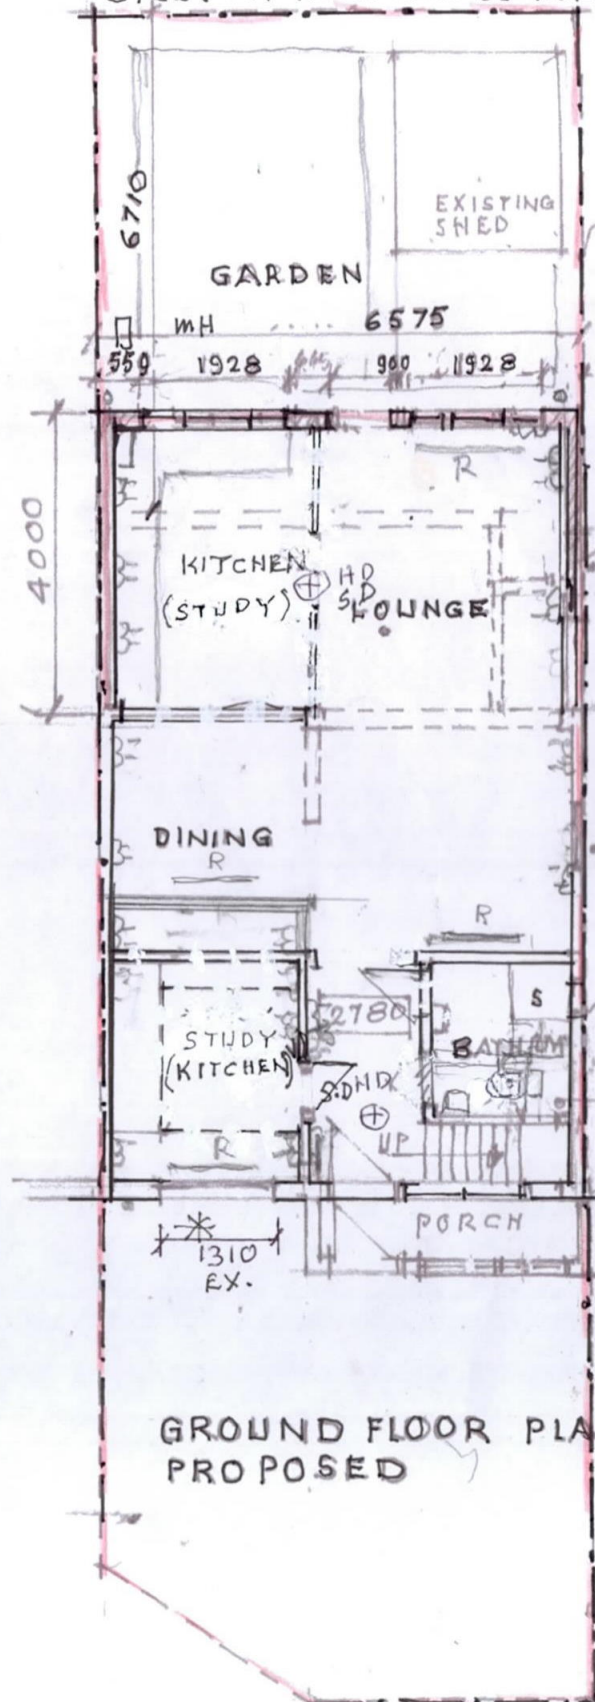

MEZEN CLOSE

TOTAL AREA
OF EXTENSION
26.30 SQM.

BRICK WORK BOILER
TO CAVITY WALL

OBSURED
GLAZING TO
FANLIGHT
1200 X 450


* EGRESS
WINDOW
OPENING 500
CILL 900

EXTRACT
FAN

STOP COCK
ACCESS

* REVISED HEIGHT OF WINDOW
TO STUDY.

FRONT ELEVATION

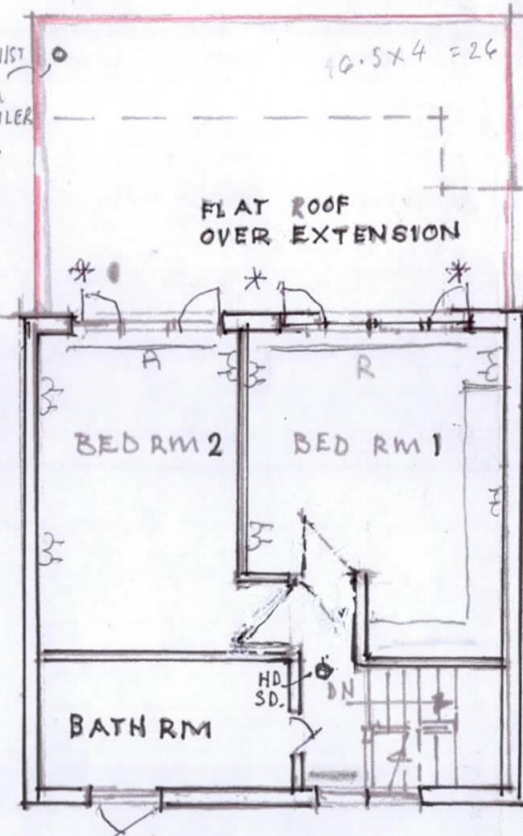

FIRST FLOOR PLAN - EXISTING

* THIS DRAWING SHOULD BE
CONJUNCTION WITH
DRAWING NO P/06



EX. ROOF
EX. TIMBER
CLADDING

BK FACING

EX. ROOF TILES
DOUBLE GLAZED
3 PANEL WINDOWS

EX. TIMBER
CLADDING TO BE
RETAINED &
RE-STAIN TO MATCH
EX. COLOUR
NEW D.G.
WINDOWS & DOOR

NEW BRICK WALL
TO EXTENSION,
THERMALITE BLOCK
WALL & PLASTER
TO INTERNAL
FACE


EX. TIMBER
CLADDING

EX.
CONSERVATORY
TO BE
DEMOLISHED
SHOWN IN
DOTTED LINE

SECTION - AA




REAR ELEVATION - PROPOSED

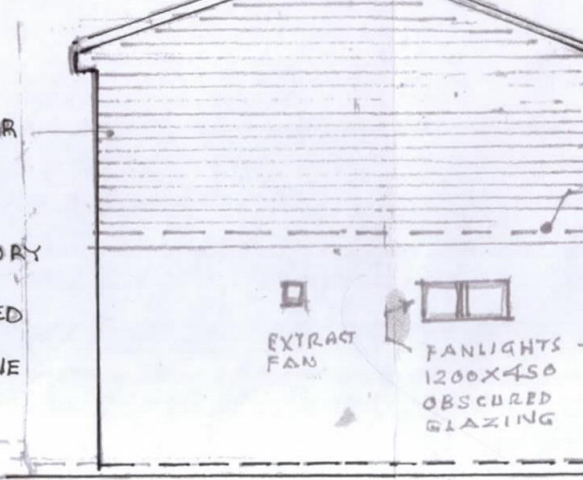


SIDE ELEVATION - PROPOSED
RIGHT HAND SIDE

SIDE ELEVATION - PROPOSED
LEFT HAND

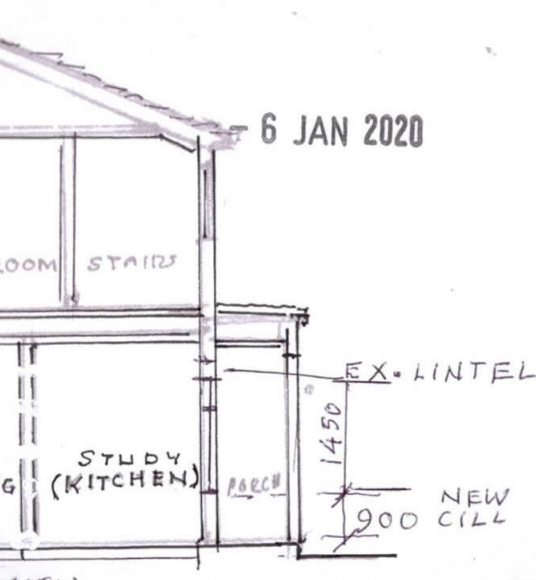

SIDE ELEVATION - PROPOSED
RIGHT HAND SIDE

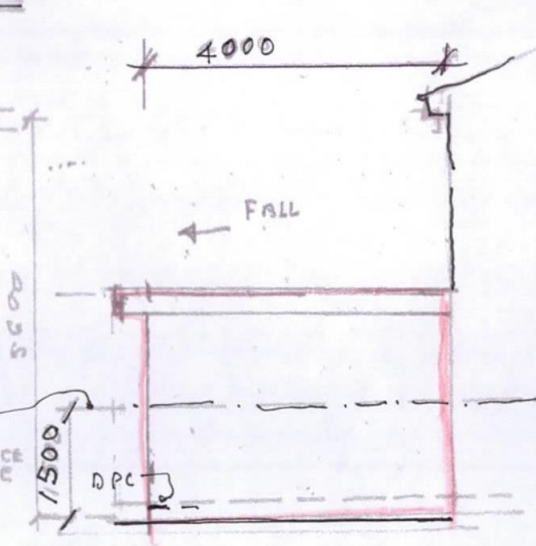

SIDE ELEVATION - PROPOSED
LEFT HAND

SIDE ELEVATION - PROPOSED
RIGHT HAND SIDE

SIDE ELEVATION - PROPOSED
LEFT HAND

SIDE ELEVATION - PROPOSED
RIGHT HAND SIDE

KUMAR TALPADE CHARTERED ARCHITECT DNT DESIGN SERVICES LTD 86 ALBURY DRIVE PINNER, HA5 3RF	REVISIONS		OWNERS : MR. VIVEK SHARMA	3 MEZEN CLOSE NORTHWOOD, HA6 2DP
	NO	DATE	PLANS AS PROPOSED	RENEWAL of PLANNING APPROVAL WITH MODIFICATION
	A	REDRAFTED PLANS 8/02/20		
	B	REVISED AS SUGGESTED BY THE CLIENT 12/02/20	F - ADDED	SCALE : 1:100 (A3) DT: 8/02/20 DRG NO: DNT/3 MEZ./P/10
	C	REVISED USE OF KIT 4 STUDY 14/07/20		
D	WINDOW TO STUDY HT REVISED 8/8/20			
E	NOTES ADDED EGRESS WINDOW 8/11/20			