

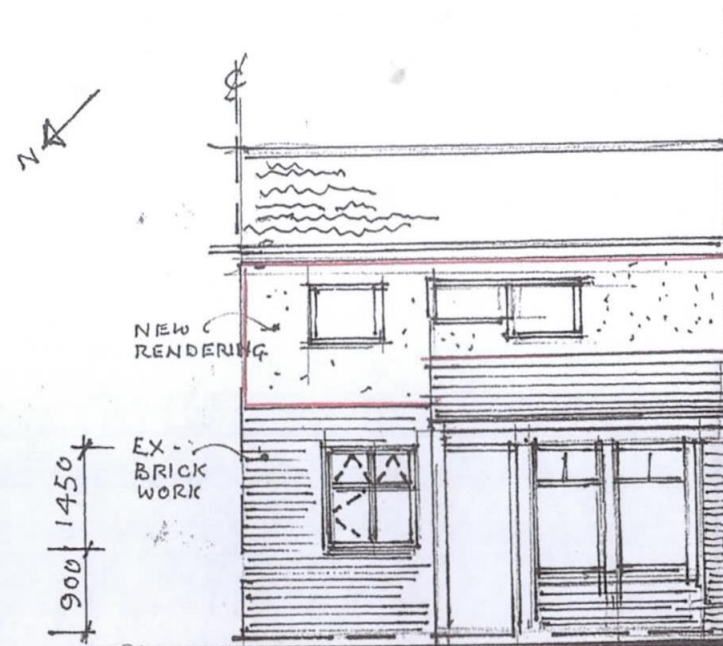


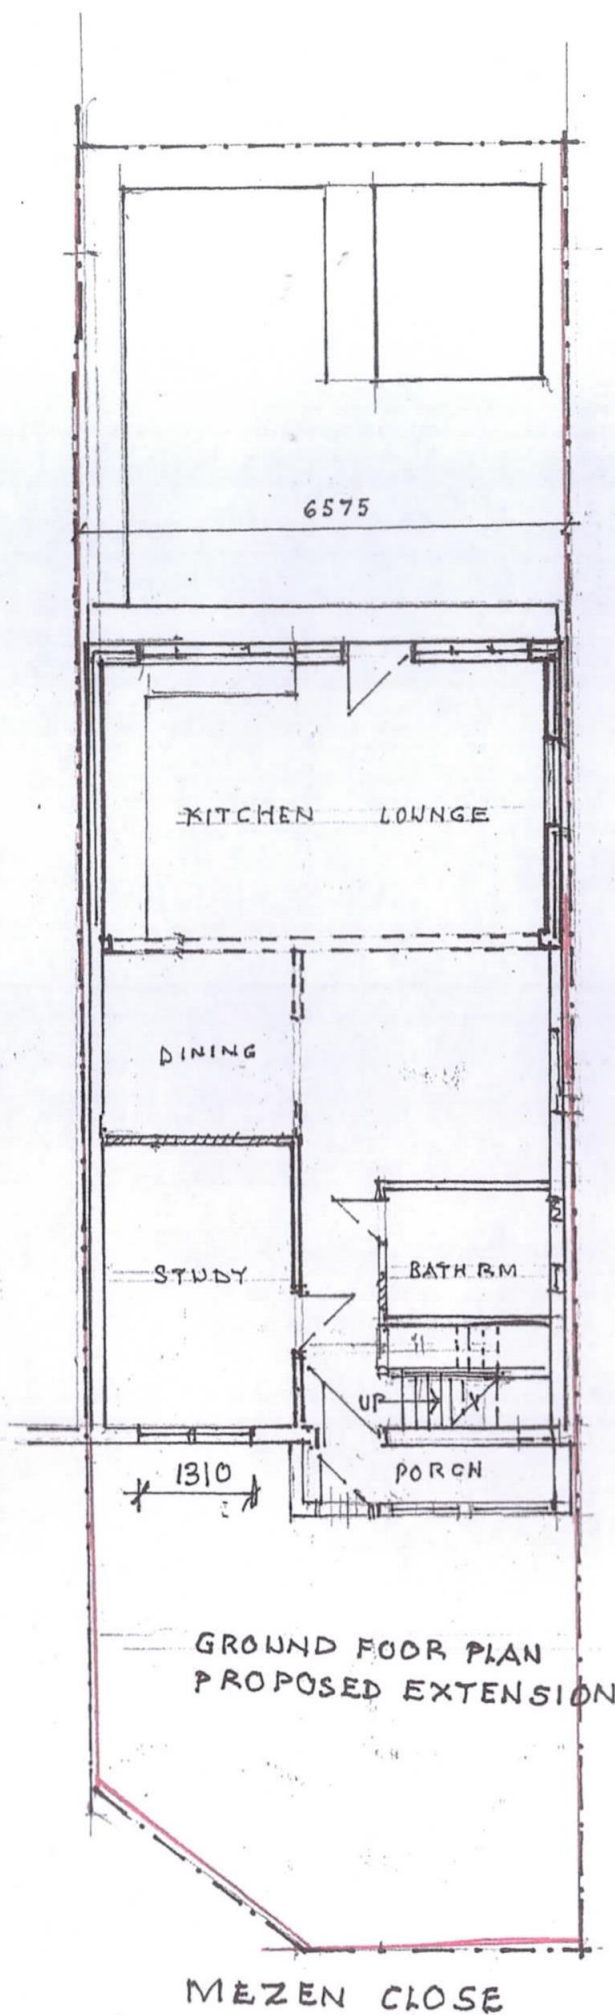


FRONT ELEVATION

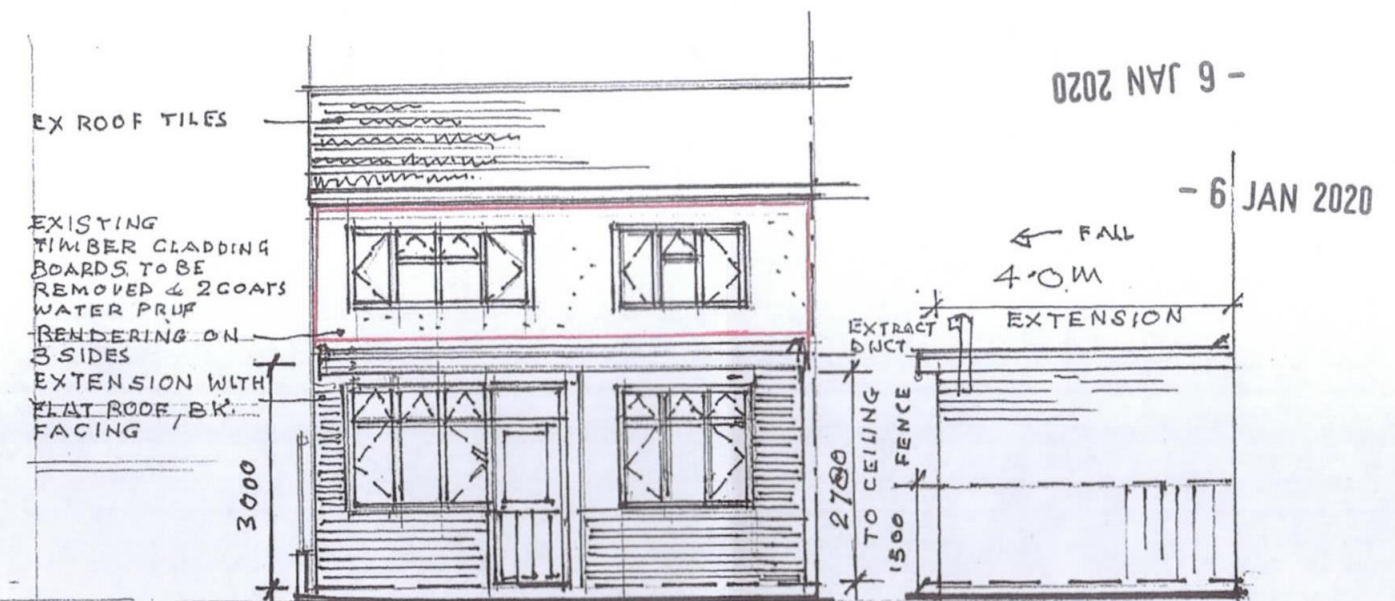


REAR ELEVATION

SIDE ELEVATION

EGRESS OF WINDOWS  
OPENINGS  
500 X 900  
CILL 900

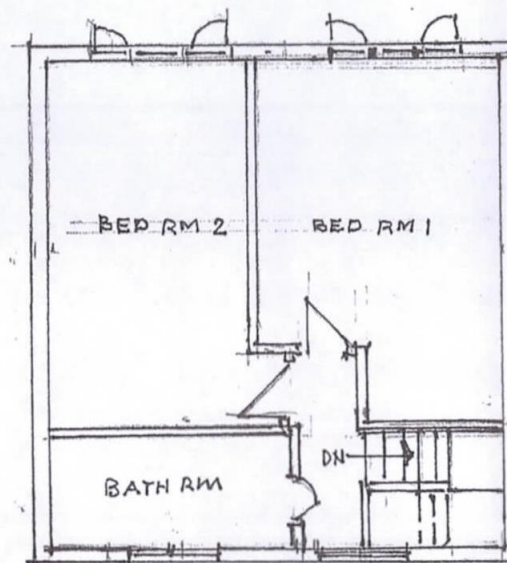

FIRST FLOOR PLAN - EXISTING

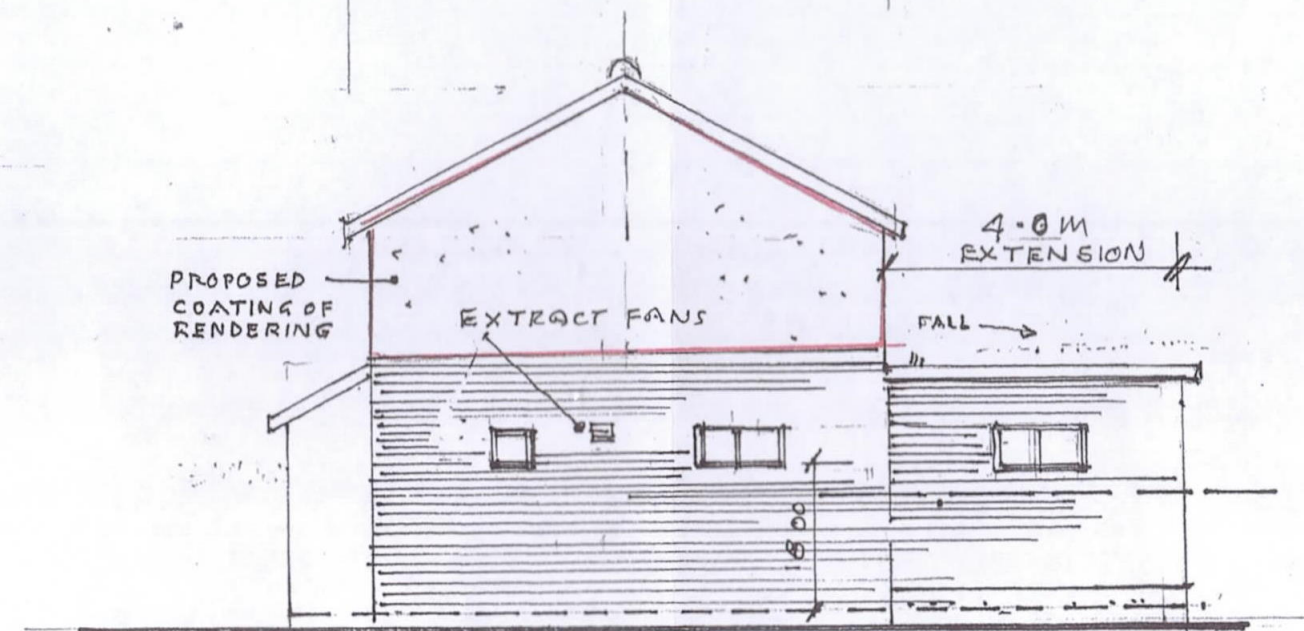

SIDE ELEVATION

FANLIGHTS 2/1200 X 450  
1/450 X 450  
OBSCURED  
GLAZING

REDRAWN

0.5 1M 2 3 4 5  
SCALE BAR: 1:100 (A3)

|                                                               |                                  |                         |                                              |
|---------------------------------------------------------------|----------------------------------|-------------------------|----------------------------------------------|
| KUMAR TALPADE<br>CHARTERED ARCHITECT                          | REVISIONS<br>NO DESCRIPTION DATE | OWNER: MR. VIVEK SHARMA | 3 MEZEN CLOSE, NORTHWOOD<br>HA6 2DP          |
| DNT DESIGN SERVICES LTD<br>86 ALBURY DRIVE, PINNER<br>HA5 3RF | A70 INCLUDED -<br>F DAB P/10     | PLANS, ELEVATIONS       | RENEWAL OF PLANNING PERMISSION<br>& APPROVAL |
|                                                               |                                  |                         | SCALE: 1:100 (A3) DT. 19/12/2026             |
|                                                               |                                  |                         | DRG. NO DNT/3MEZ/P/14                        |