


PLANNING

A 18.07.19 Ownership boundary updated by CR checked MB

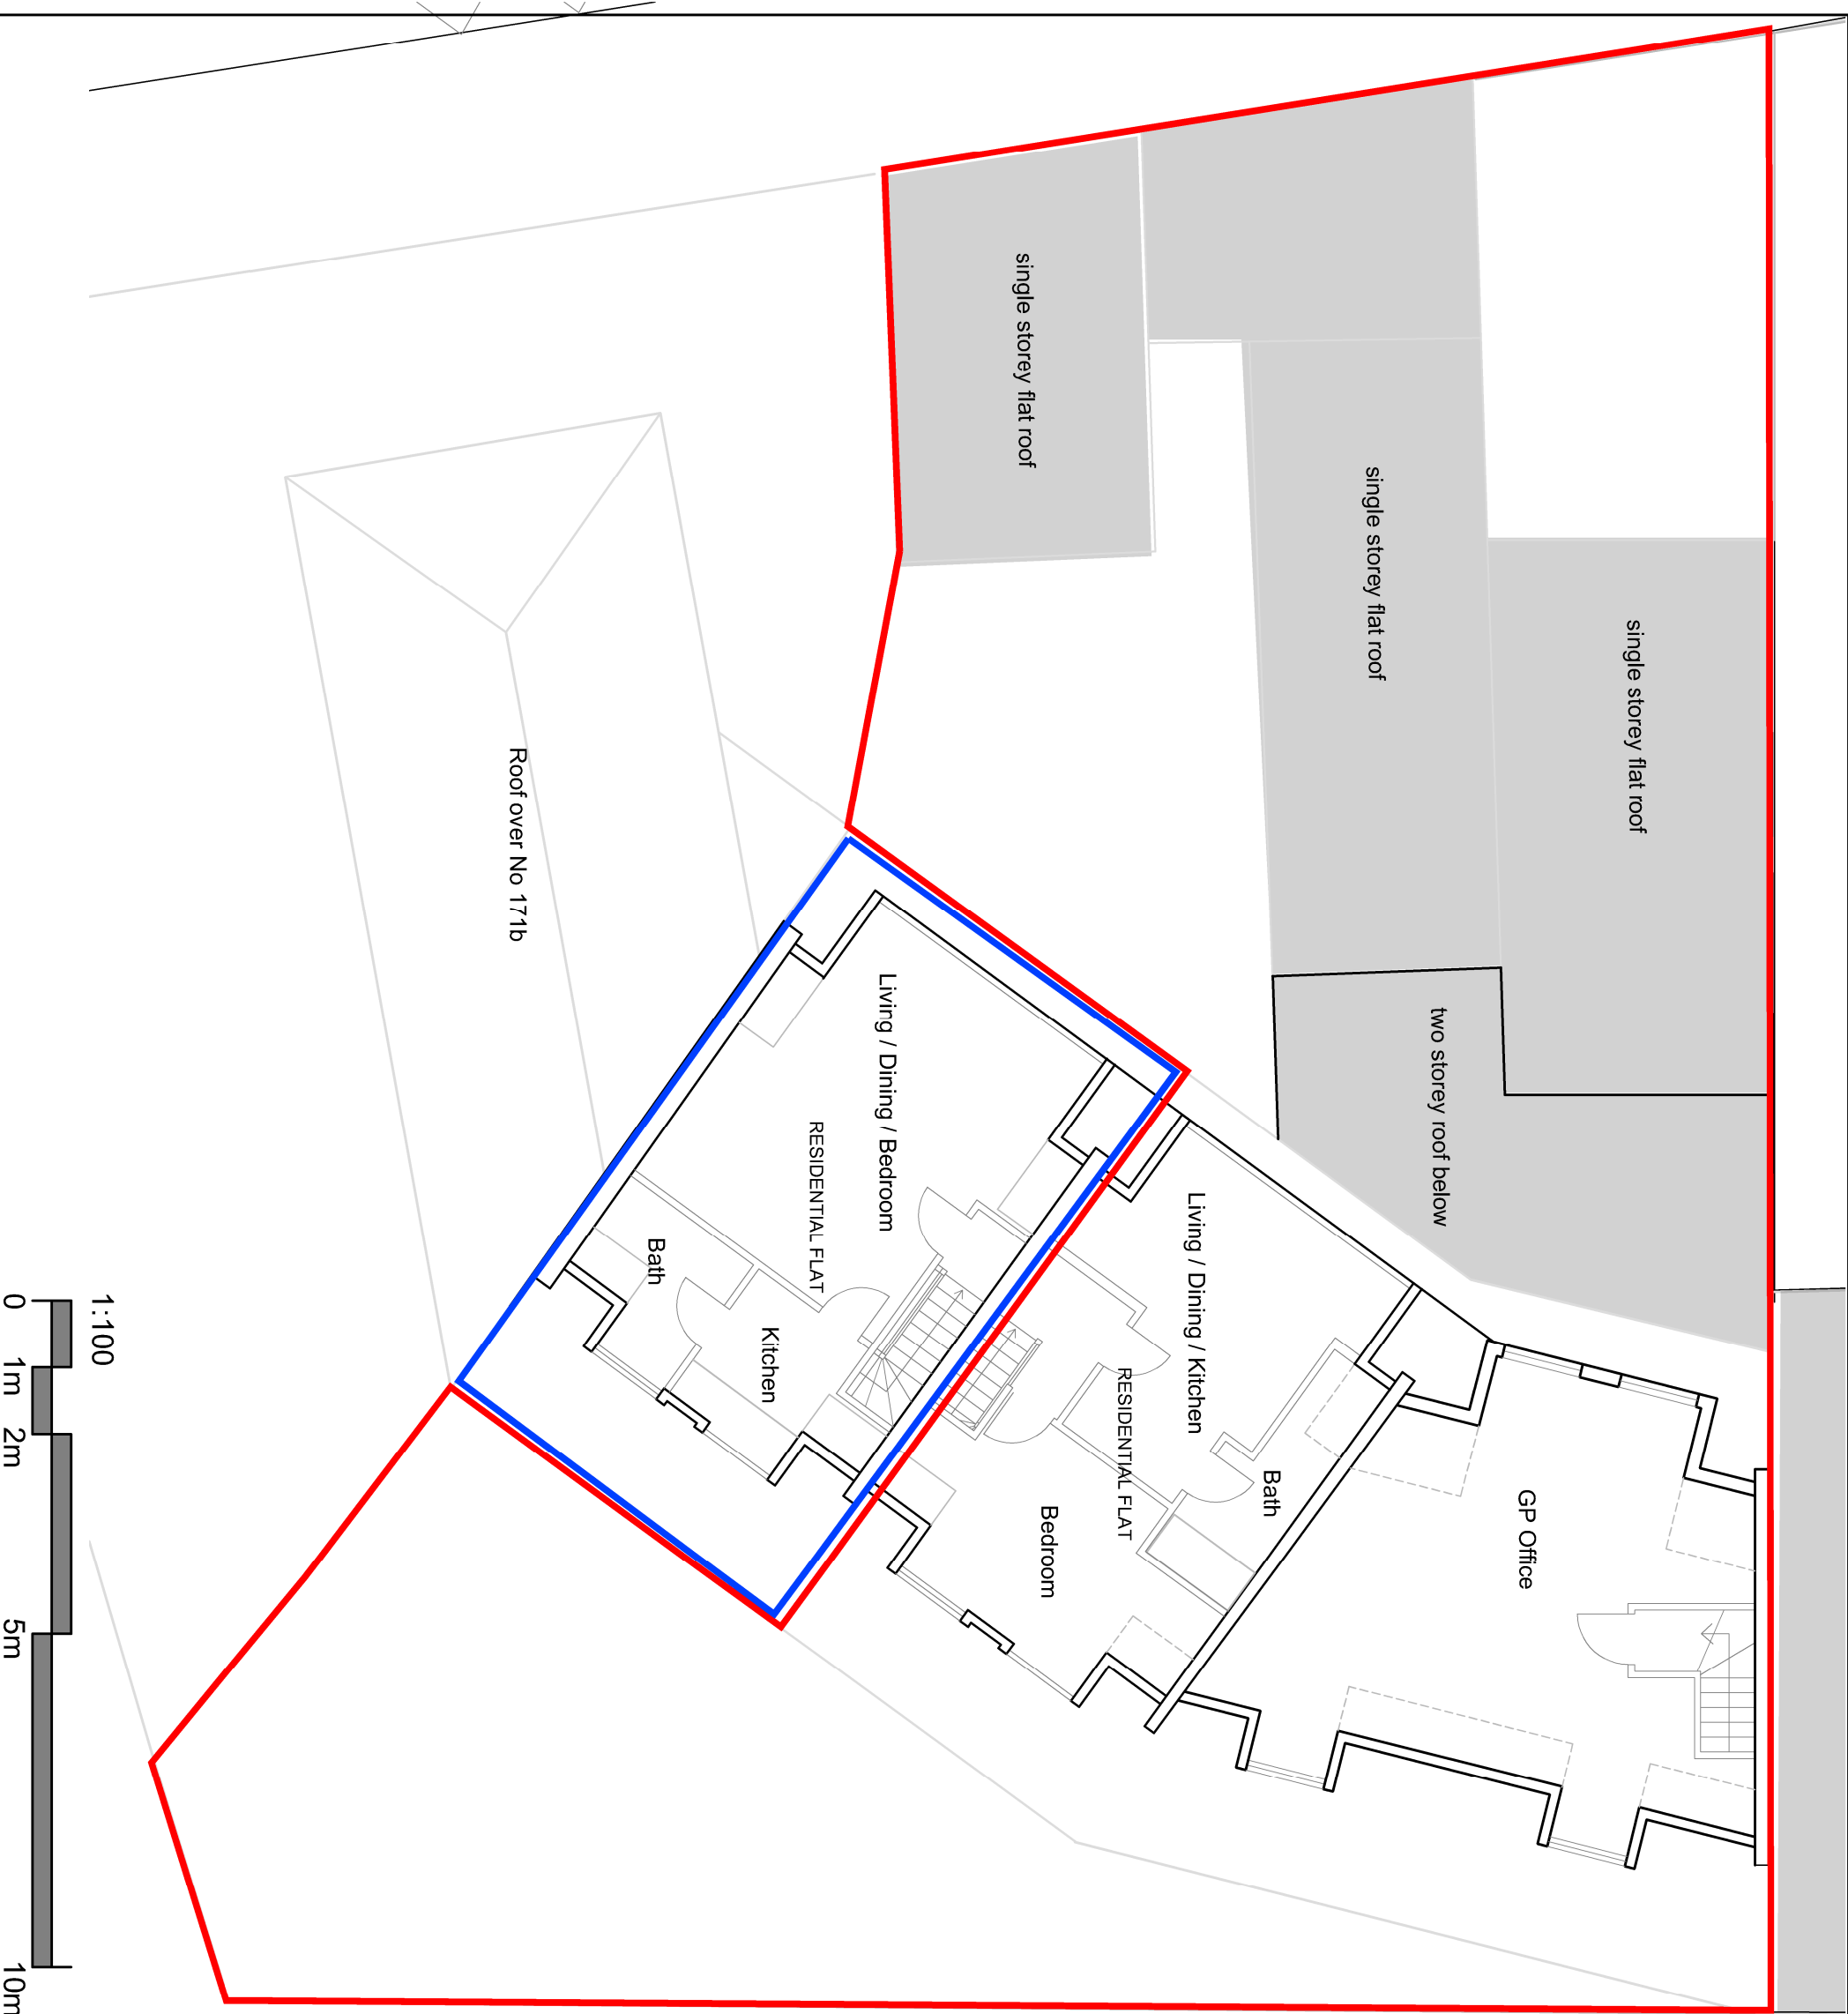

8 Upper High St, Winchester SO23 8UT
01962 820255
winchester@s4architects.co.uk
www.studiofourarchitects.com

client North Hyde Practice

project North Hyde Practice, Hayes,
Middlesex

title Existing Second Floor Plan
(subject to survey)

date	scale	paper	drawn	checked
Mar 19	1:100	A3	She	MB

job no.	dwg no.	revision
39043	04	A

file 39043 01, 02, 03, 04, 05 & 06 Existing