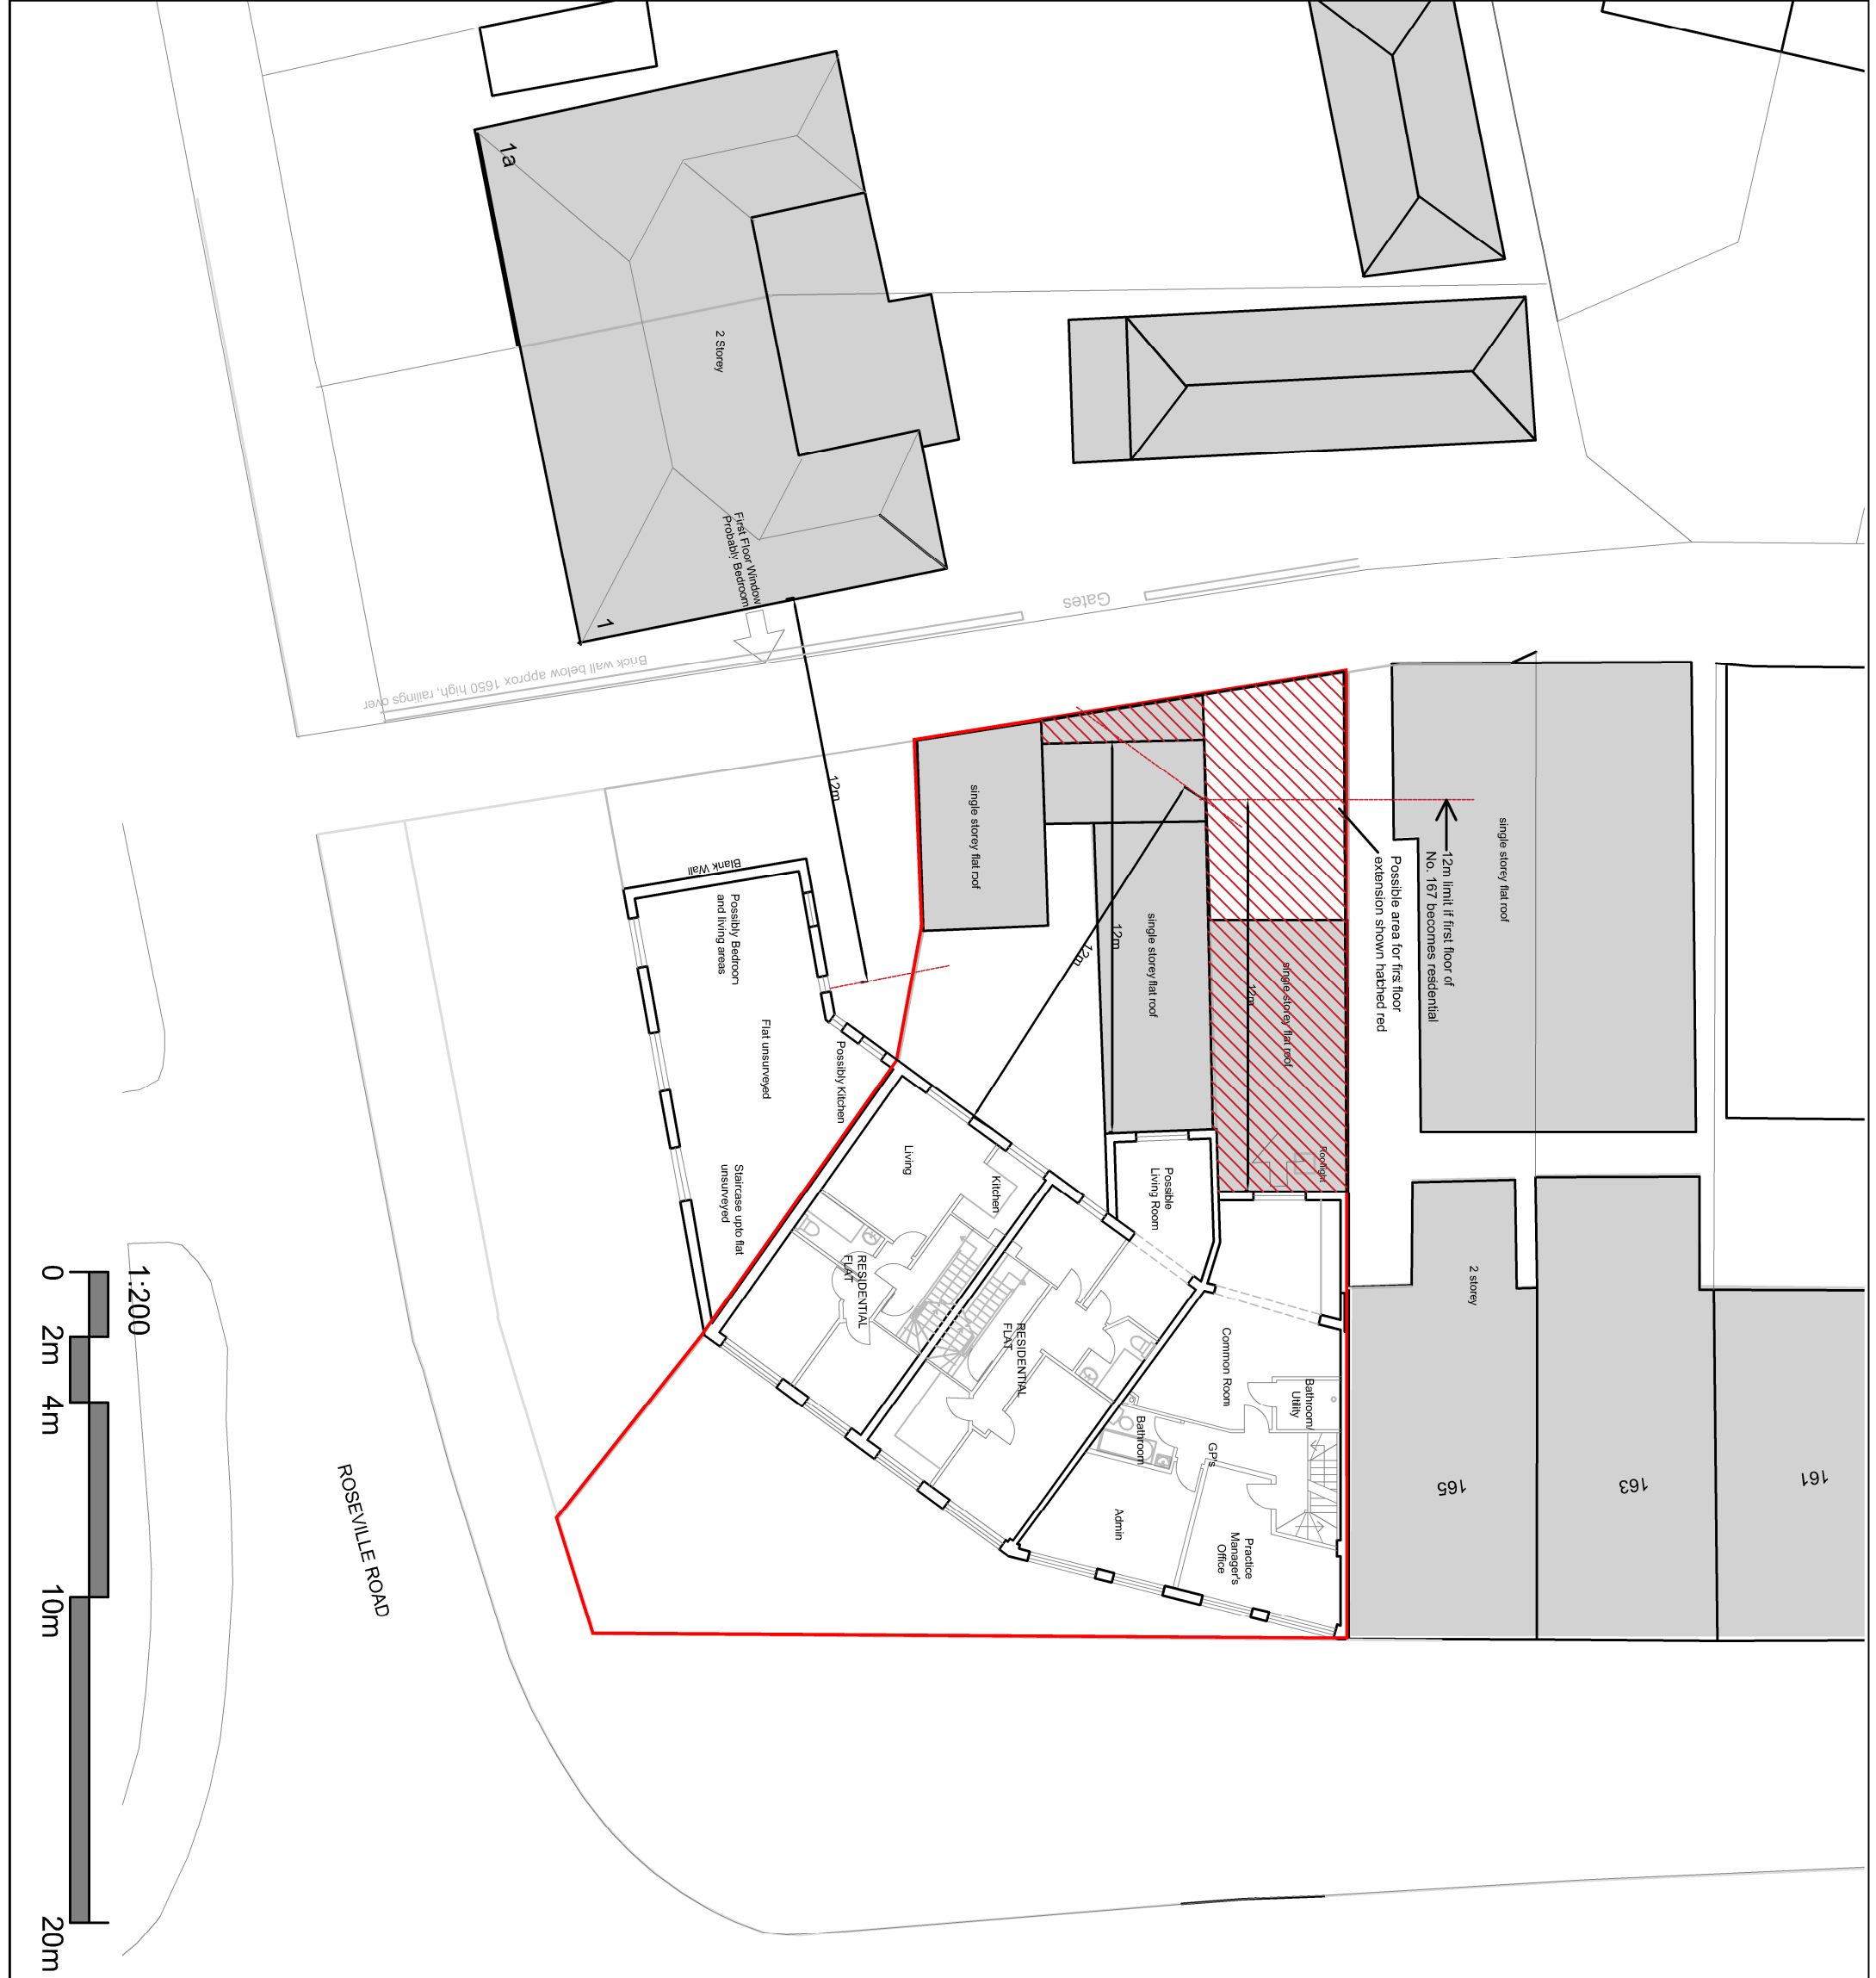


8 Upper High St, Winchester SO23 8UT
01962 820255
winchester@s4architects.co.uk
www.studiofourarchitects.com

client North Hyde Practice

project North Hyde Practice, Hayes,
Middlesex

title Existing First Floor Plan & Constraints

date	scale	paper	drawn	checked
Mar 19	1:200	A3	CRI	MB
job no. 39043	dwg no. 05	revision		

file 39043 01, 02, 03, 04, 05 & 06 Existing