

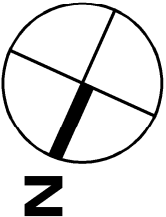
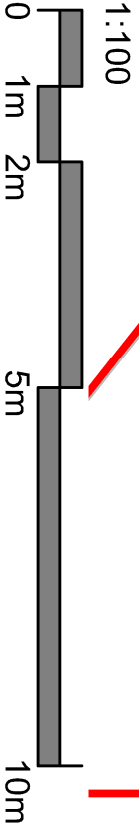


65

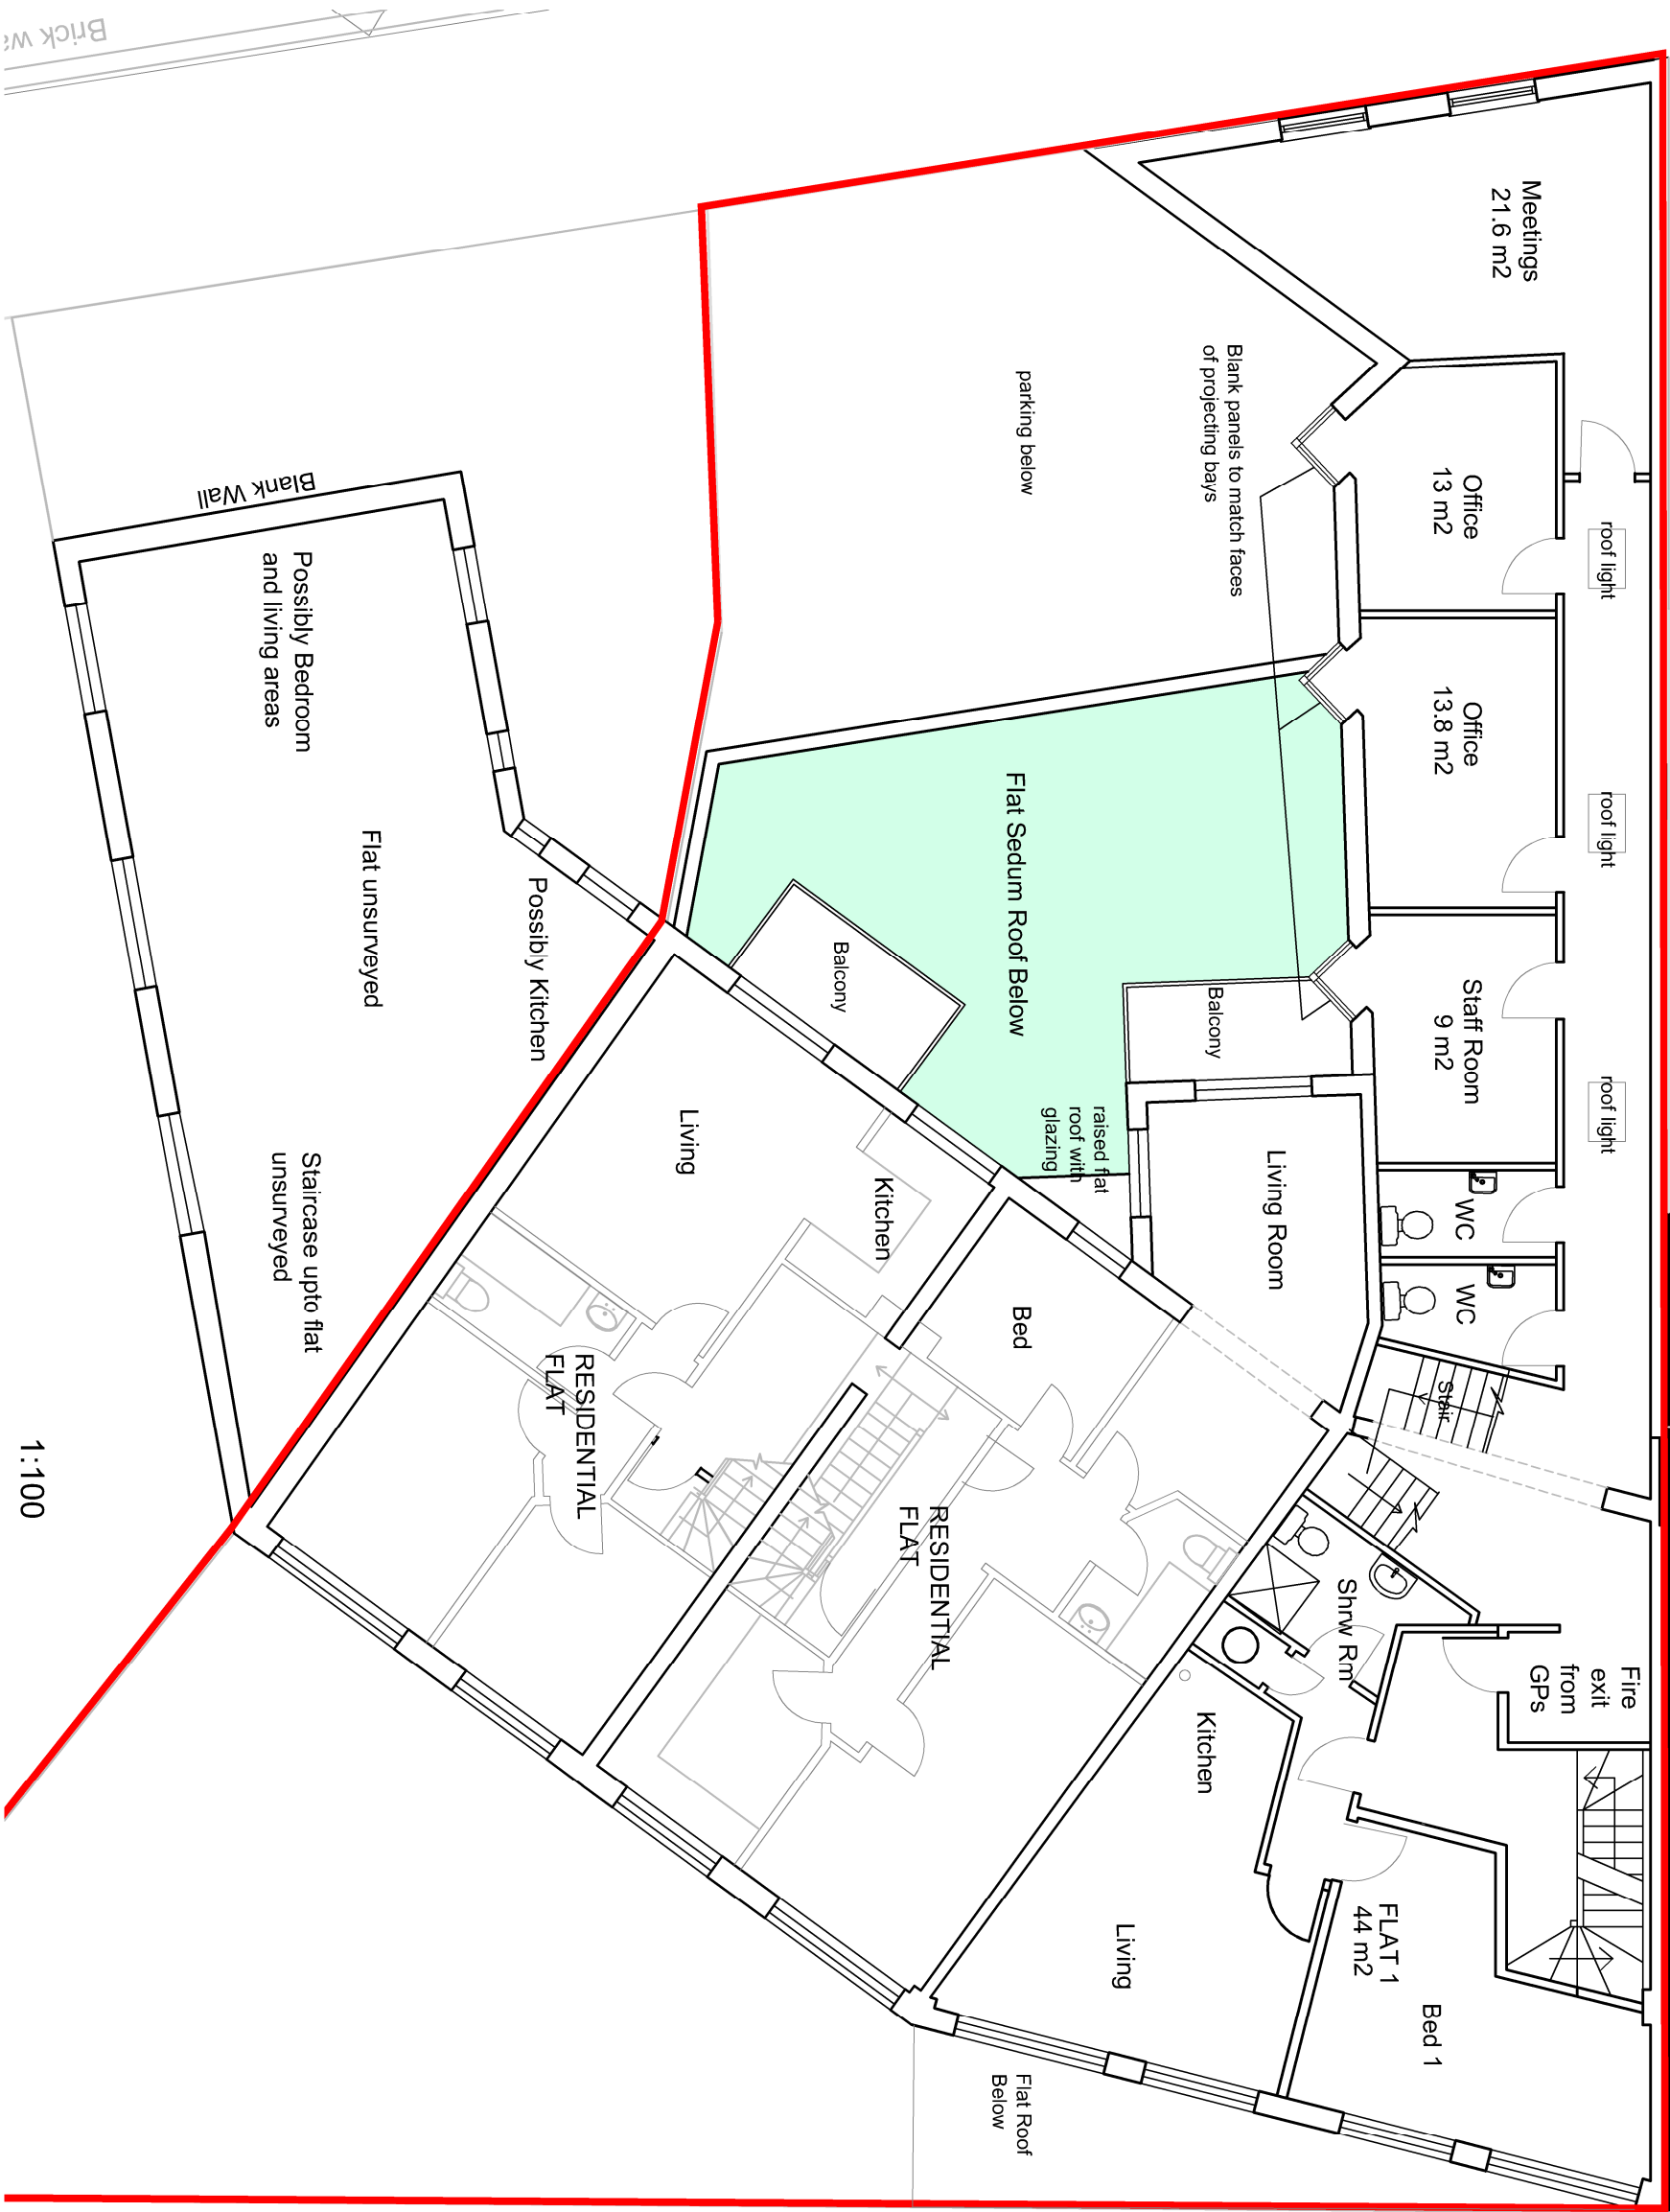

PLANNING

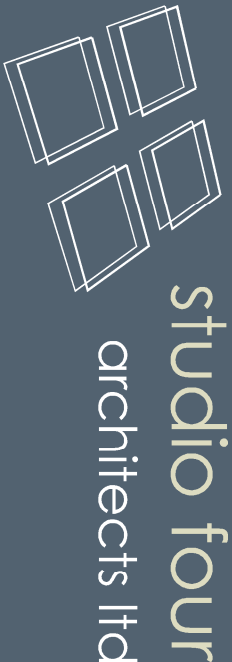

8 Upper High St, Winchester SO23 8UT
01962 820255
winchester@s4architects.co.uk
www.studiofourarchitects.com

client North Hyde Practice
project North Hyde Practice, Hayes,
Middlesex
title Proposed First Floor Plan

date	scale	paper	drawn	checked
Apr 19	1:100	A3	SH	MB

job no.	dwg no.	revision
39043	14	