


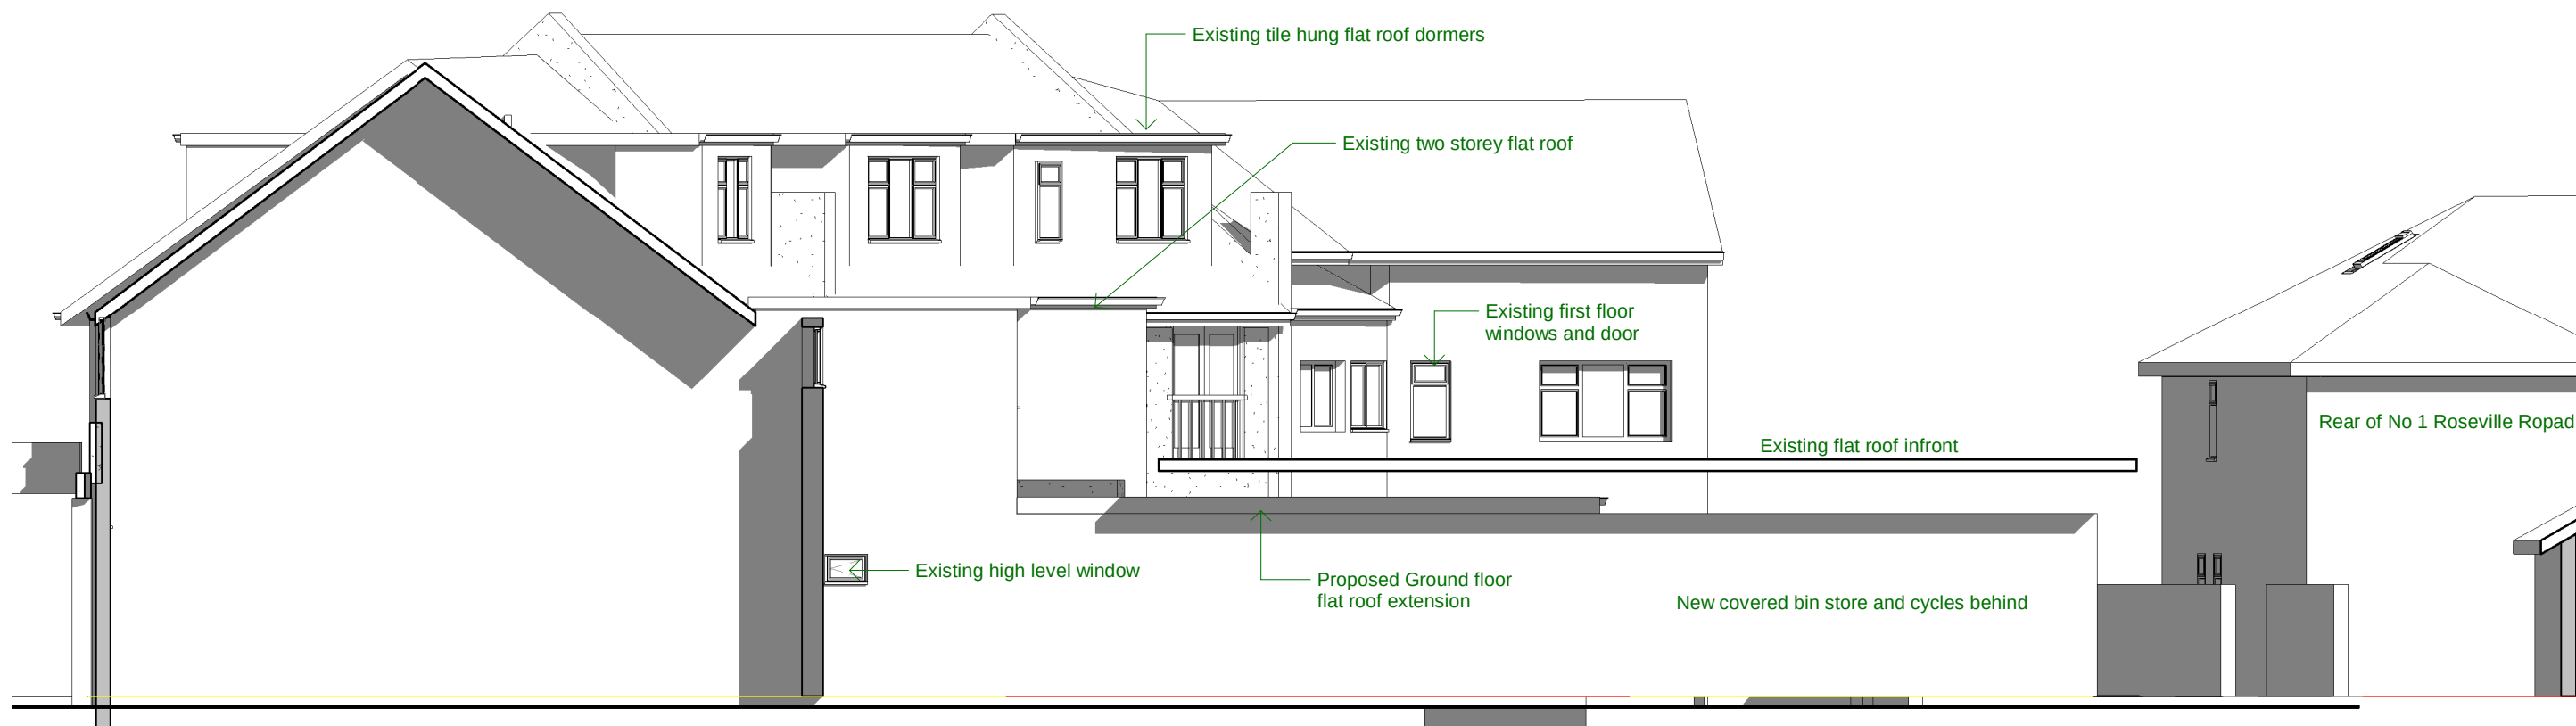

1 South west Elevation
1 : 100

A CR Drawing updated

20.06.19



2 North East Elevation
1 : 100

Planning



8 Upper High Street, Winchester SO23 8UT
winchester@s4architects.co.uk
t: 01962 820255 www.studiofourarchitects.com

client North Hyde Practice

project North Hyde Practice, Hayes
Middlesex

title Proposed SE and SW elevation

date scale paper drawn checked

Feb 2019 1 : 100 A3 SHe MB

job no.	dwg. no.	rev. no.
39043	18	A