




Scale 1:1250



Scale 1:500

NOTES DO NOT SCALE. WORK TO FIGURED DIMENSIONS ONLY. CONTRACTOR TO CHECK ALL DIMENSIONS. ALL ERRORS AND OMISSIONS TO BE REPORTED TO THE ARCHITECT.		
Revision		
 Integer Consultants Ltd Architectural Services and Structural Engineers a : No 05, Unit 11, Rockware Business Centre, Rockware Avenue UB6 0AA m : 07771392495 e : info@integerconsultants.com w : www.integerconsultants.com		
ADDRESS 06 Diamond Rd, HA4 0PG		
PROJECT Single Storey Rear Extension		
TITLE OS Map		
Scale @A3	Date Aug 2017	Drawn by TK
Job Number 608	Drawing Number 000	Revision

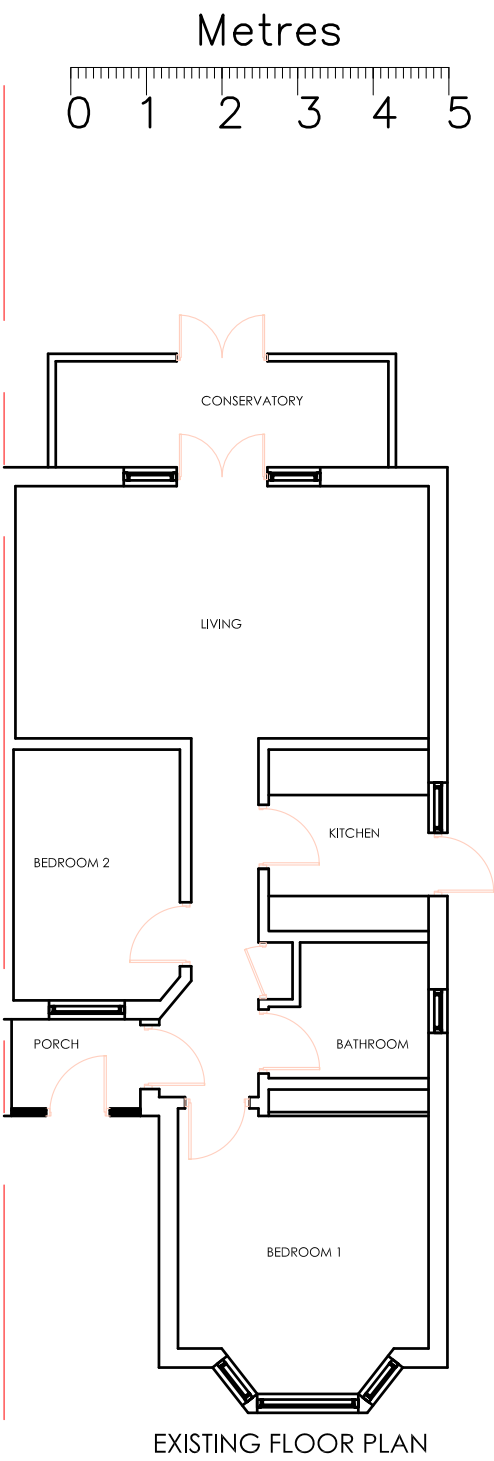

NOTES
DO NOT SCALE. WORK TO FIGURED DIMENSIONS ONLY.
CONTRACTOR TO CHECK ALL DIMENSIONS.
ALL ERRORS AND OMISSIONS TO BE REPORTED TO THE ARCHITECT.

Revision



Integer Consultants Ltd
Architectural Services and Structural Engineers
a : No 05, Unit 11, Rockware Business
Centre, Rockware Avenue UB6 0AA
m : 07771392495
e : info@integerconsultants.com
w : www.integerconsultants.com


ADDRESS
06 Diamond Rd, HA4 0PG

PROJECT
Single Storey Rear Extension

TITLE
Ground floor plan

Scale 1:100@A3	Date Aug 2017	Drawn by TK
Job Number 608	Drawing Number 001	Revision

NOTES
DO NOT SCALE. WORK TO FIGURED DIMENSIONS ONLY.
CONTRACTOR TO CHECK ALL DIMENSIONS.
ALL ERRORS AND OMISSIONS TO BE REPORTED TO THE ARCHITECT.

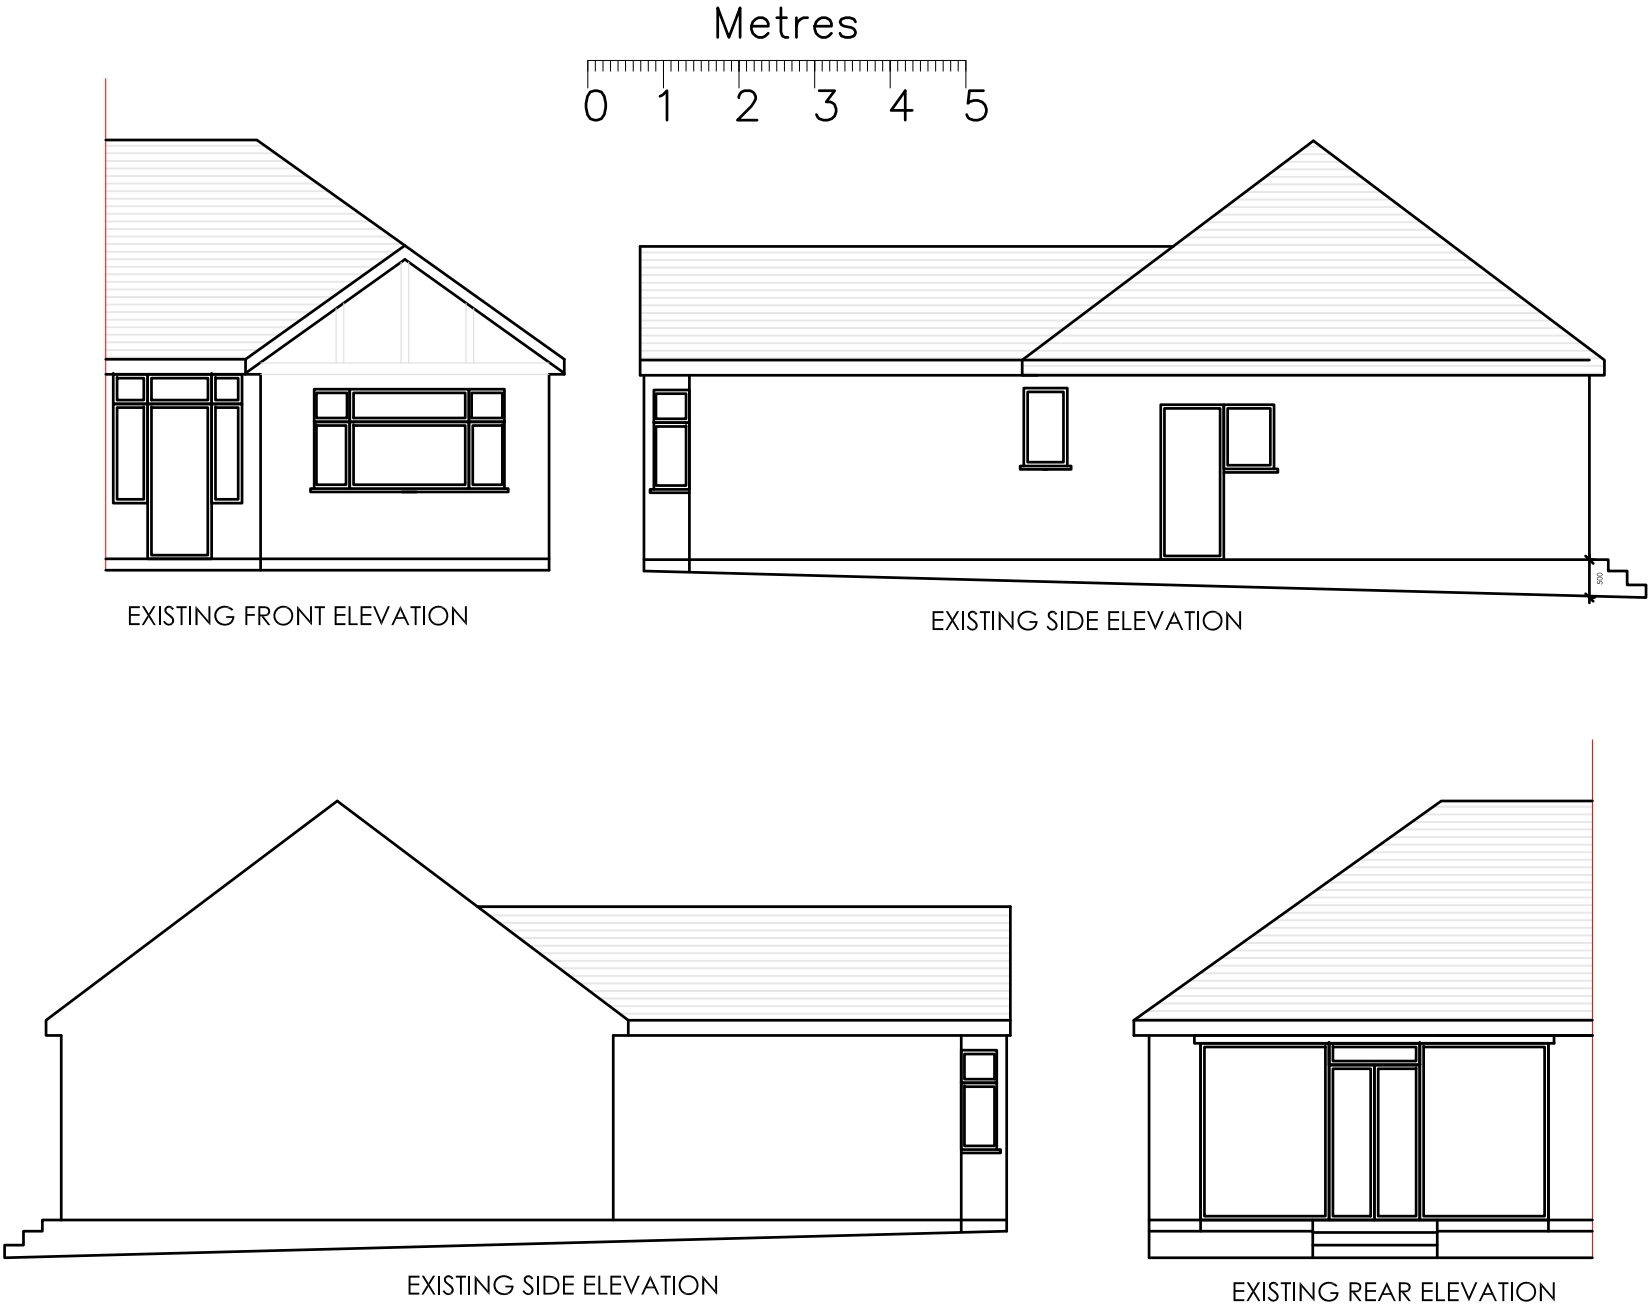

Revision



Integer Consultants Ltd


Architectural Services and Structural Engineers
a : No 05, Unit 11, Rockware Business
Centre, Rockware Avenue UB6 0AA
m : 07771392495
e : info@integerconsultants.com
w : www.integerconsultants.com

ADDRESS
06 Diamond Rd, HA4 0PG

PROJECT
Single Storey Rear Extension

TITLE
Existing Elevations

Scale 1:100@A3	Date Aug 2017	Drawn by TK
Job Number 608	Drawing Number 002	Revision

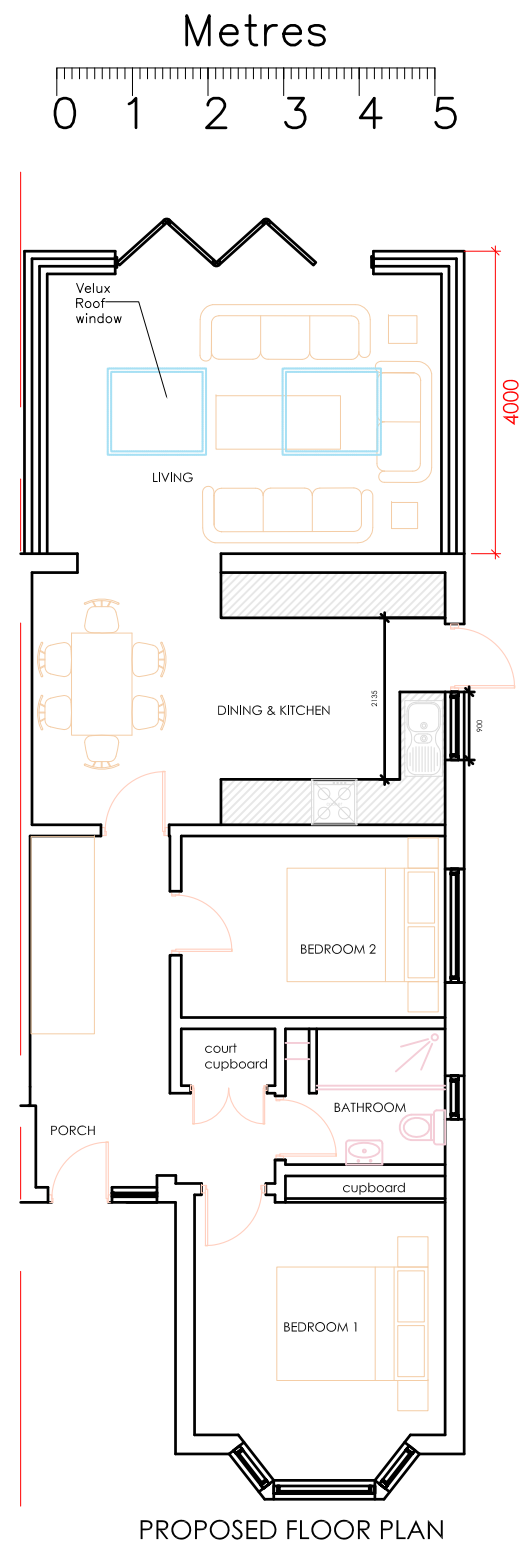

NOTES
DO NOT SCALE. WORK TO FIGURED DIMENSIONS ONLY.
CONTRACTOR TO CHECK ALL DIMENSIONS.
ALL ERRORS AND OMISSIONS TO BE REPORTED TO THE ARCHITECT.

Revision



Integer Consultants Ltd
Architectural Services and Structural Engineers
a : No 05, Unit 11, Rockware Business
Centre, Rockware Avenue UB6 0AA
m : 07771392495
e : info@integerconsultants.com
w : www.integerconsultants.com


ADDRESS
06 Diamond Rd, HA4 0PG

PROJECT
Single Storey Rear Extension

TITLE
Proposed Floor plan

Scale 1:100@A3	Date Aug 2017	Drawn by TK
Job Number 608	Drawing Number 003	Revision

NOTES
DO NOT SCALE. WORK TO FIGURED DIMENSIONS ONLY.
CONTRACTOR TO CHECK ALL DIMENSIONS.
ALL ERRORS AND OMISSIONS TO BE REPORTED TO THE ARCHITECT.

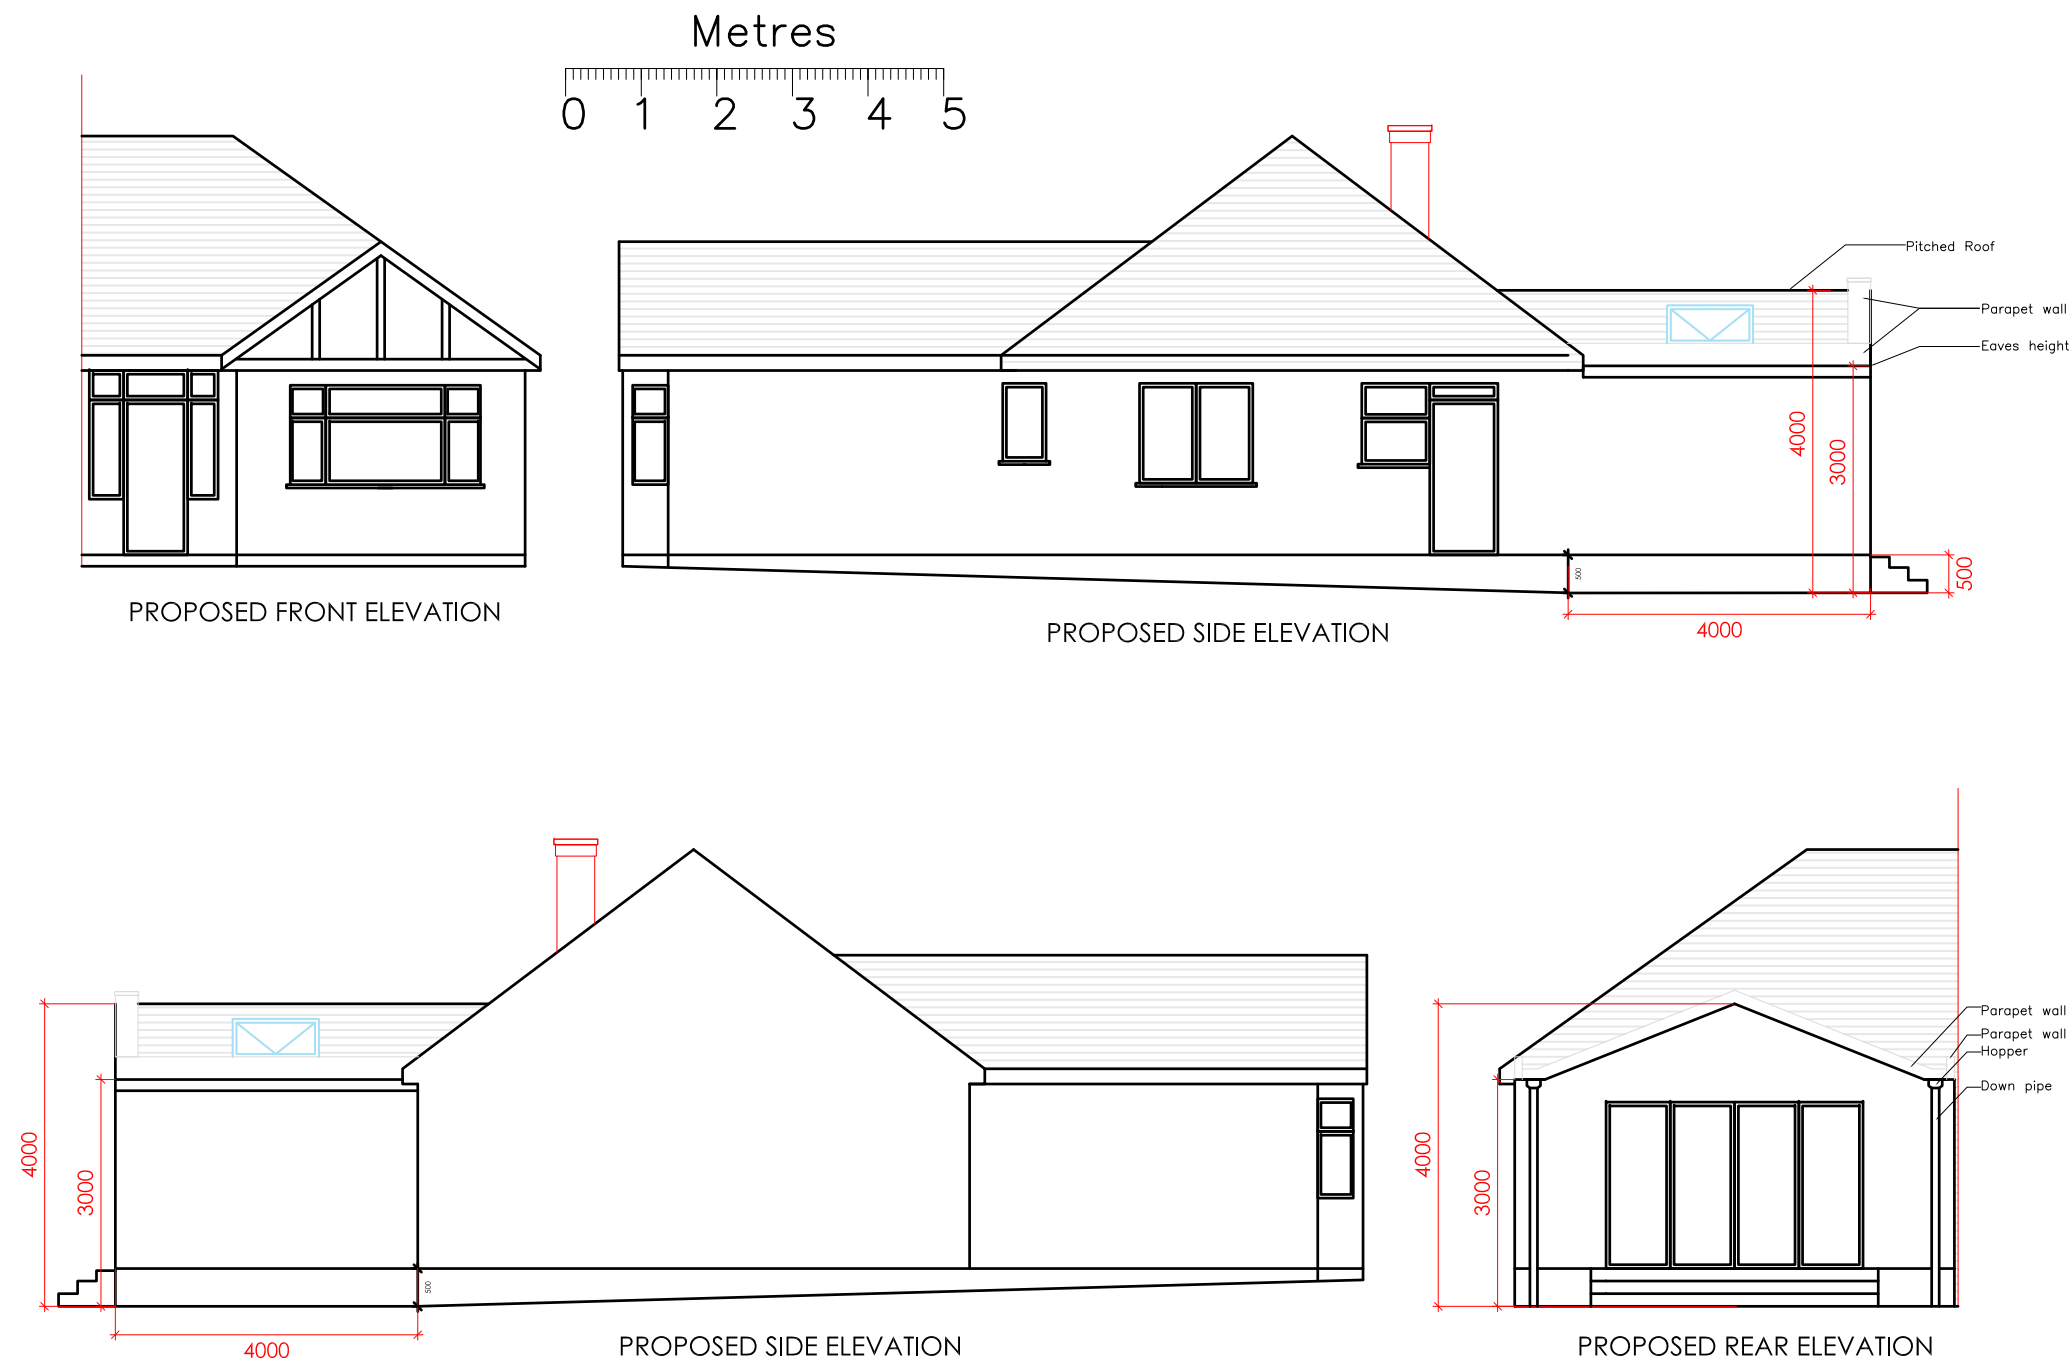

Note: Original submission there was a parapet 161mm wall but its been increased to 180

- Revision
- A) 25/08/17-roof light at side elevation
- B) 21/03/18-Change in parapet Wall



Integer Consultants Ltd

Architectural Services and Structural Engineers

a : No 05, Unit 11, Rockware Business
Centre, Rockware Avenue UB6 0AA

m : 07771392495

e : info@integerconsultants.com

w : www.integerconsultants.com

ADDRESS

06 Diamond Rd, HA4 0PG

PROJECT

Single Storey Rear Extension

TITLE

Proposed Elevations

Scale 1:100@A3	Date Mar 2018	Drawn by TK
Job Number 608	Drawing Number 004	Revision B