

NOTES
DO NOT SCALE. WORK TO REAR DIMENSIONS ONLY.
CONSTRUCTION OF PROPOSED WORKS TO BE IN ACCORDANCE WITH THE ARCHITECT'S DRAWINGS.
ALL ERRORS AND OMISSIONS TO BE REPORTED TO THE ARCHITECT.

Revision



Integer Consultants Ltd
Architectural Services and Structural Engineers
a : No 05, Unit 11, Rockware Business
Centre, Rockware Avenue UB6 0AA
m : 07771392495
e : info@integerconsultants.com
w : www.integerconsultants.com




ADDRESS
06 Diamond Rd, HA4 0PG

PROJECT
Single Storey Rear Extension, Loft
Conversion and Porch

TITLE
OS Map

Scale	Date	Drawn by
@A3	May 2018	TK
Job Number	Drawing Number	Revision
608	000	

Proposed hatched

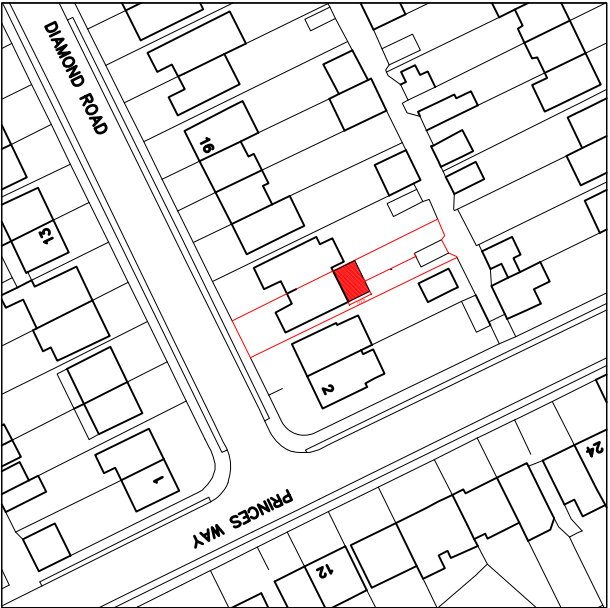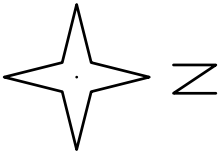
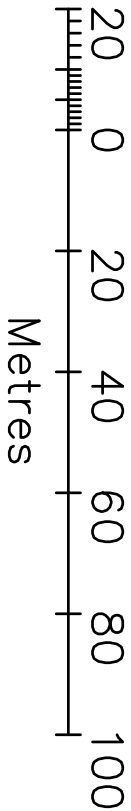


Scale 1:1250



Scale 1:500

NOTES
DO NOT SCALE. WORK TO REARED DIMENSIONS ONLY.
CONSTRUCTION OF THIS DRAWING IS BASED ON THE INFORMATION PROVIDED.
ALL ERRORS AND OMISSIONS TO BE REPORTED TO THE ARCHITECT.

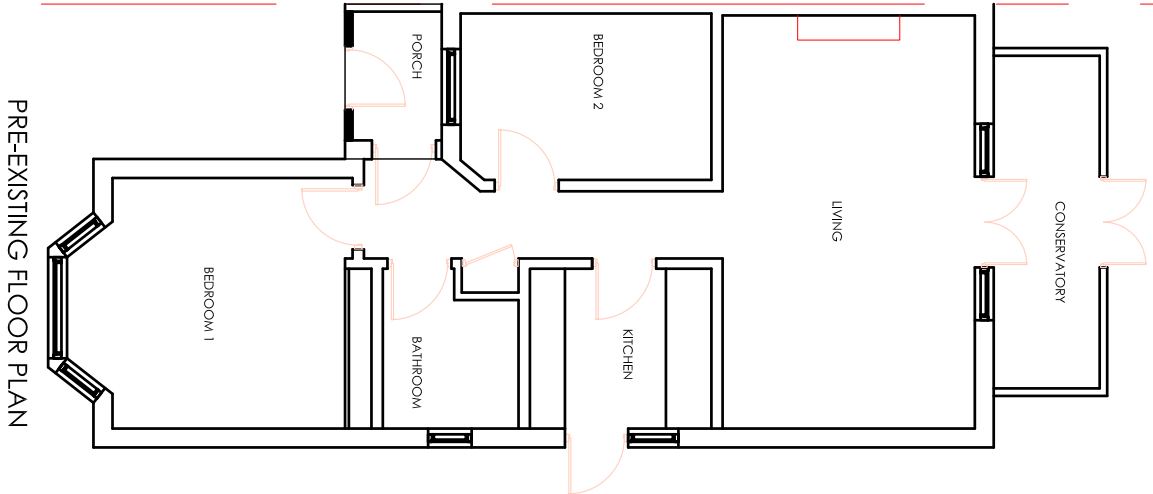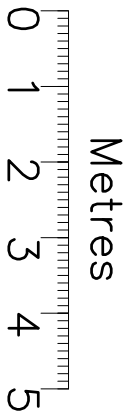

Integer Consultants Ltd
Architectural Services and Structural Engineers
a : No 05, Unit 11, Rockware Business
Centre, Rockware Avenue UB6 0AA
m : 07771392495
e : info@integerconsultants.com
w : www.integerconsultants.com

ADDRESS
06 Diamond Rd, HA4 0PG


PROJECT
Single Storey Rear Extension, Loft
Conversion and Porch

TITLE
Pre-Existing Ground Floor Plan


Scale	Date	Drawn by
1:100@A3	May 2018	TK
Job Number	Drawing Number	Revision
608	001	

NOTES
DO NOT SCALE. WORK TO REQUIRED DIMENSIONS ONLY.
CONSTRUCTION OF THE PROPOSED WORKS
ALL ERRORS AND OMISSIONS TO BE REPORTED TO THE ARCHITECT.


Metres

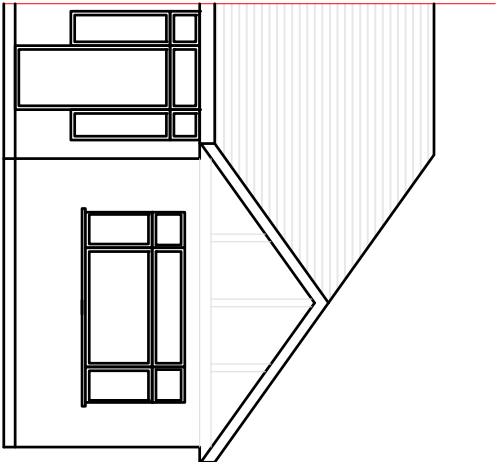


PRE-EXISTING FRONT ELEVATION

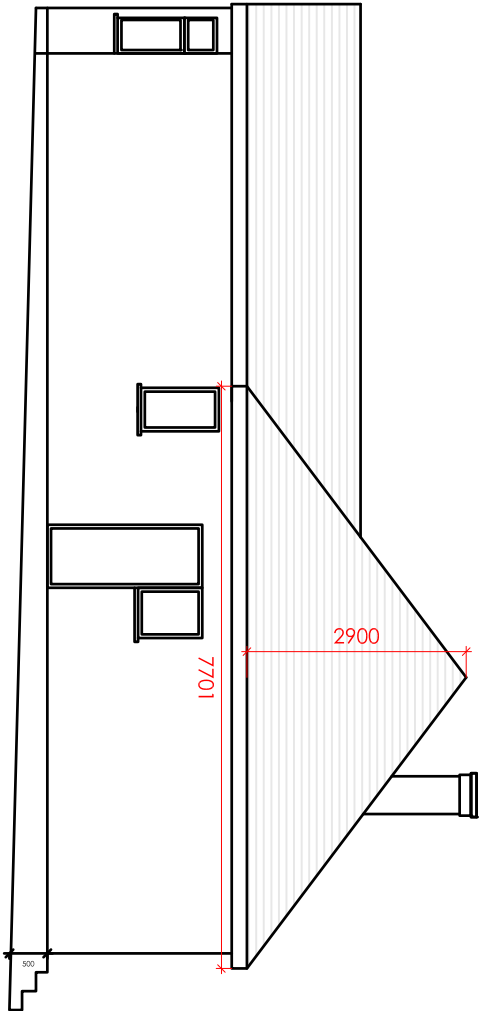

PRE-EXISTING SIDE ELEVATION

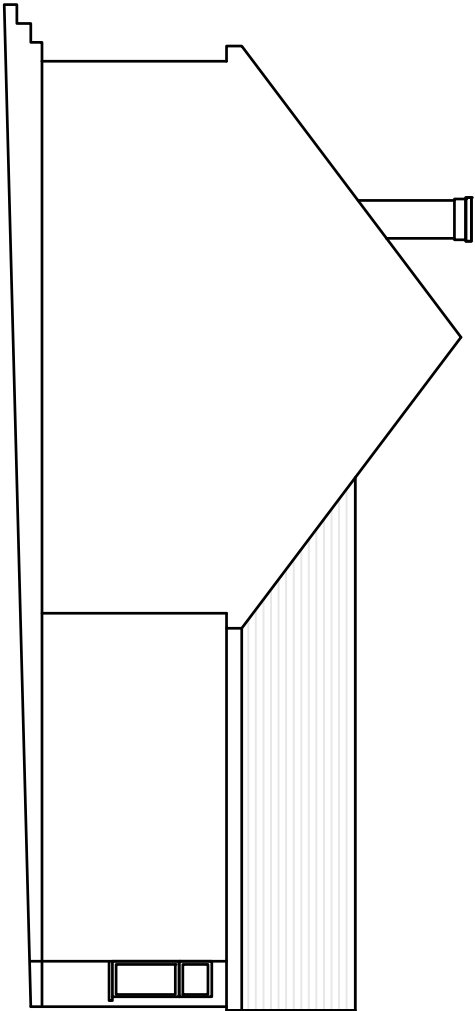

PRE-EXISTING SIDE ELEVATION

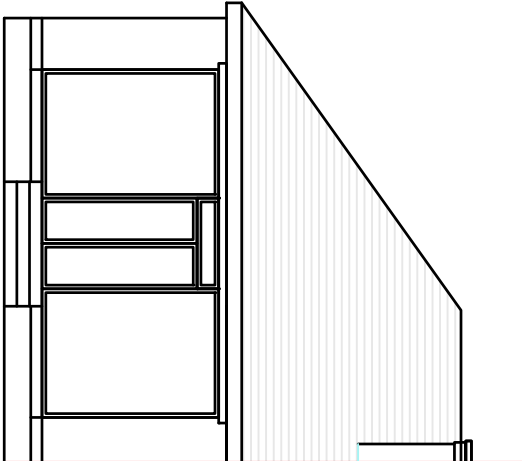

PRE-EXISTING REAR ELEVATION



Integer Consultants Ltd
Architectural Services and Structural Engineers
a : No 05, Unit 11, Rockware Business
Centre, Rockware Avenue UB6 0AA
m : 07771392495
e : info@integerconsultants.com
w : www.integerconsultants.com



ADDRESS
06 Diamond Rd, HA4 0PG

PROJECT
Single Storey Rear Extension, Loft
Conversion and Porch

TITLE
Pre-Existing Elevations

Scale	Date	Drawn by
1:100@A3	May 2018	TK
Job Number	Drawing Number	Revision
608	002	

NOTES
DO NOT SCALE. WORK TO REQUIRED DIMENSIONS ONLY.
CONSTRUCTION OF THE PROPOSED WORKS SHALL BE IN ACCORDANCE WITH THE BUILDING REGULATIONS.
ALL ERRORS AND OMISSIONS TO BE REPORTED TO THE ARCHITECT.

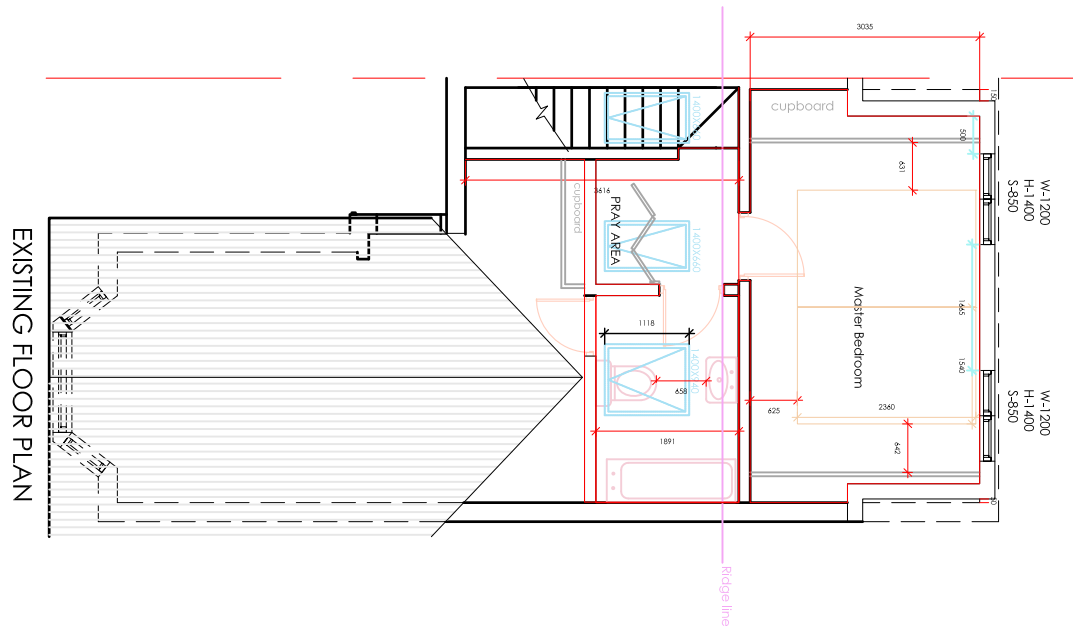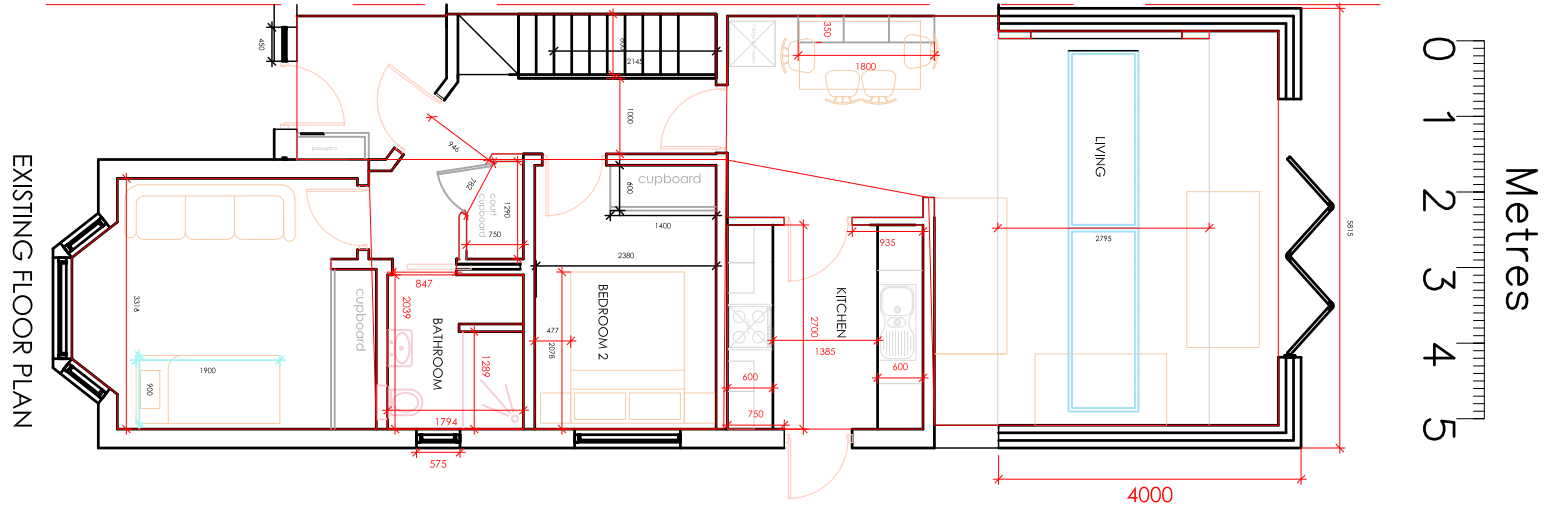

Revision



Integer Consultants Ltd
Architectural Services and Structural Engineers
a : No 05, Unit 11, Rockware Business
Centre, Rockware Avenue UB6 0AA
m : 07771392495
e : info@integerconsultants.com
w : www.integerconsultants.com


ADDRESS
06 Diamond Rd, HA4 0PG

PROJECT
Single Storey Rear Extension, Loft
Conversion and Porch


TITLE
Existing Floor plan

Scale	Date	Drawn by
1:100@A3	May 2018	TK
Job Number	Drawing Number	Revision
608	003	


NOTES
DO NOT SCALE. WORK TO REQUIRED DIMENSIONS ONLY.
ALL DIMENSIONS ARE TO FACE UNLESS OTHERWISE SPECIFIED.
ALL ERRORS AND OMISSIONS TO BE REPORTED TO THE ARCHITECT.

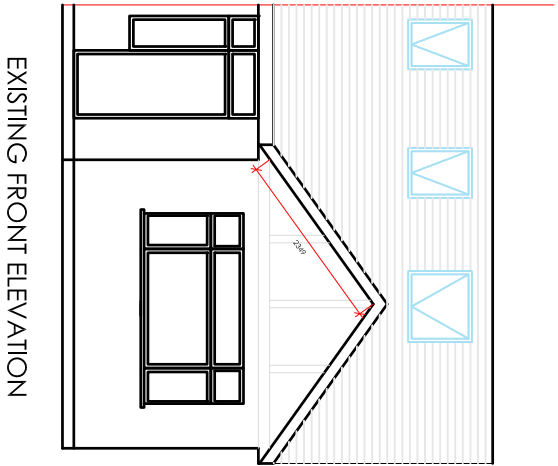


EXISTING FRONT ELEVATION

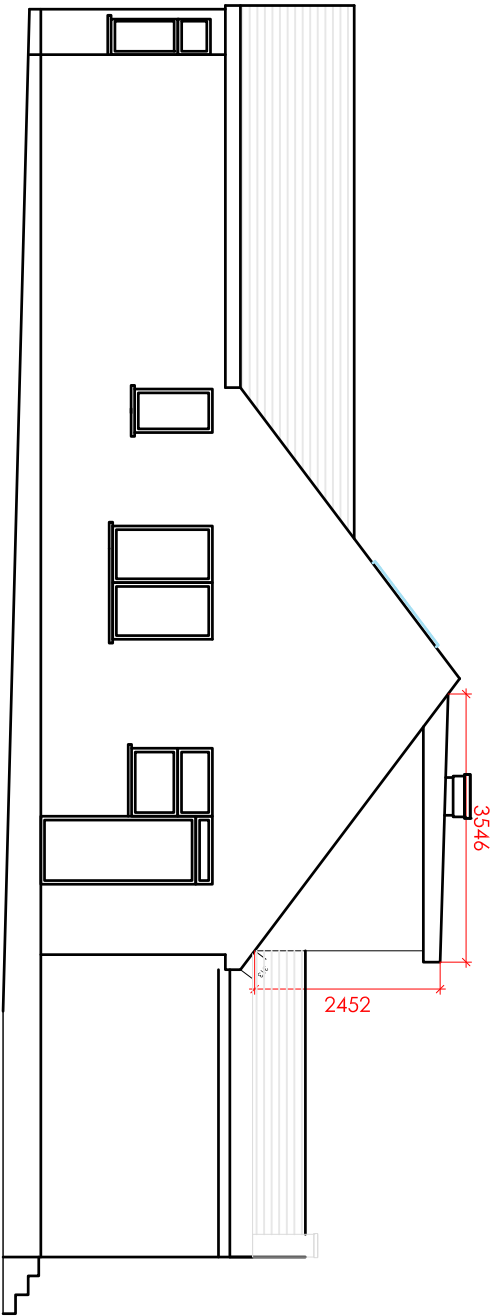

EXISTING SIDE ELEVATION

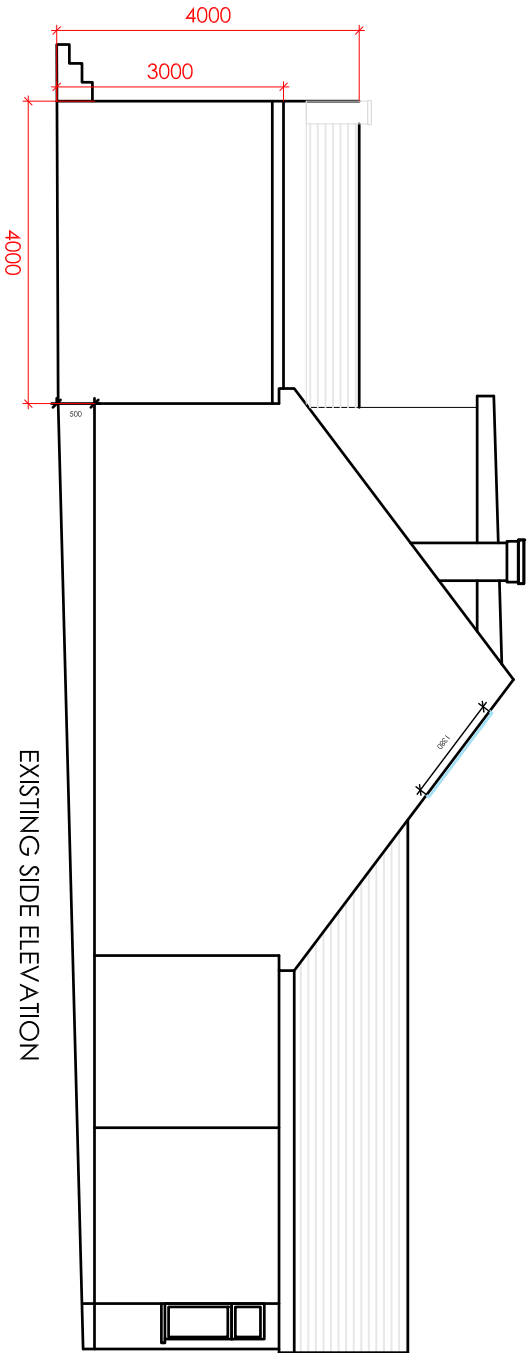

EXISTING SIDE ELEVATION

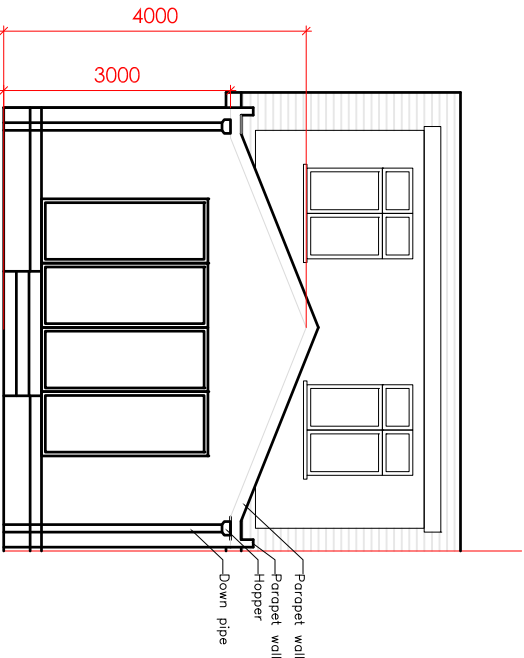

EXISTING REAR ELEVATION

Note: Original submission there was a parapet 161mm wall but its been increased to 180



Integer Consultants Ltd
Architectural Services and Structural Engineers
a : No 05, Unit 11, Rockware Business
Centre, Rockware Avenue UB6 0AA
m : 07771392495
e : info@integerconsultants.com
w : www.integerconsultants.com

ADDRESS
06 Diamond Rd, HA4 0PG

PROJECT
Single Storey Rear Extension, Loft
Conversion and Porch

TITLE
Existing Elevations

Scale	Date	Drawn by
1:100@A3	May 2018	TK
Job Number	Drawing Number	Revision
608	004	B