


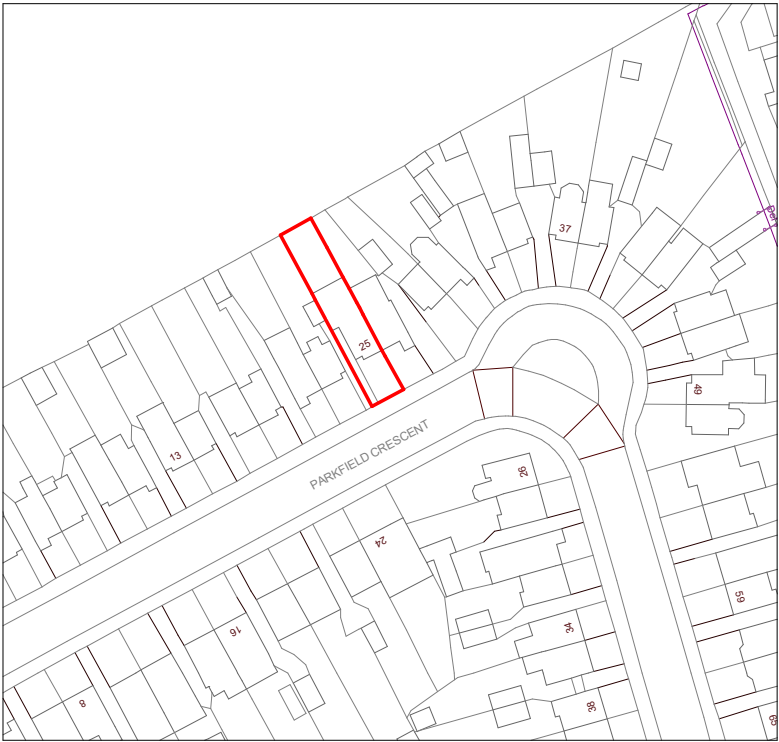


 


Location Map
1 : 1250

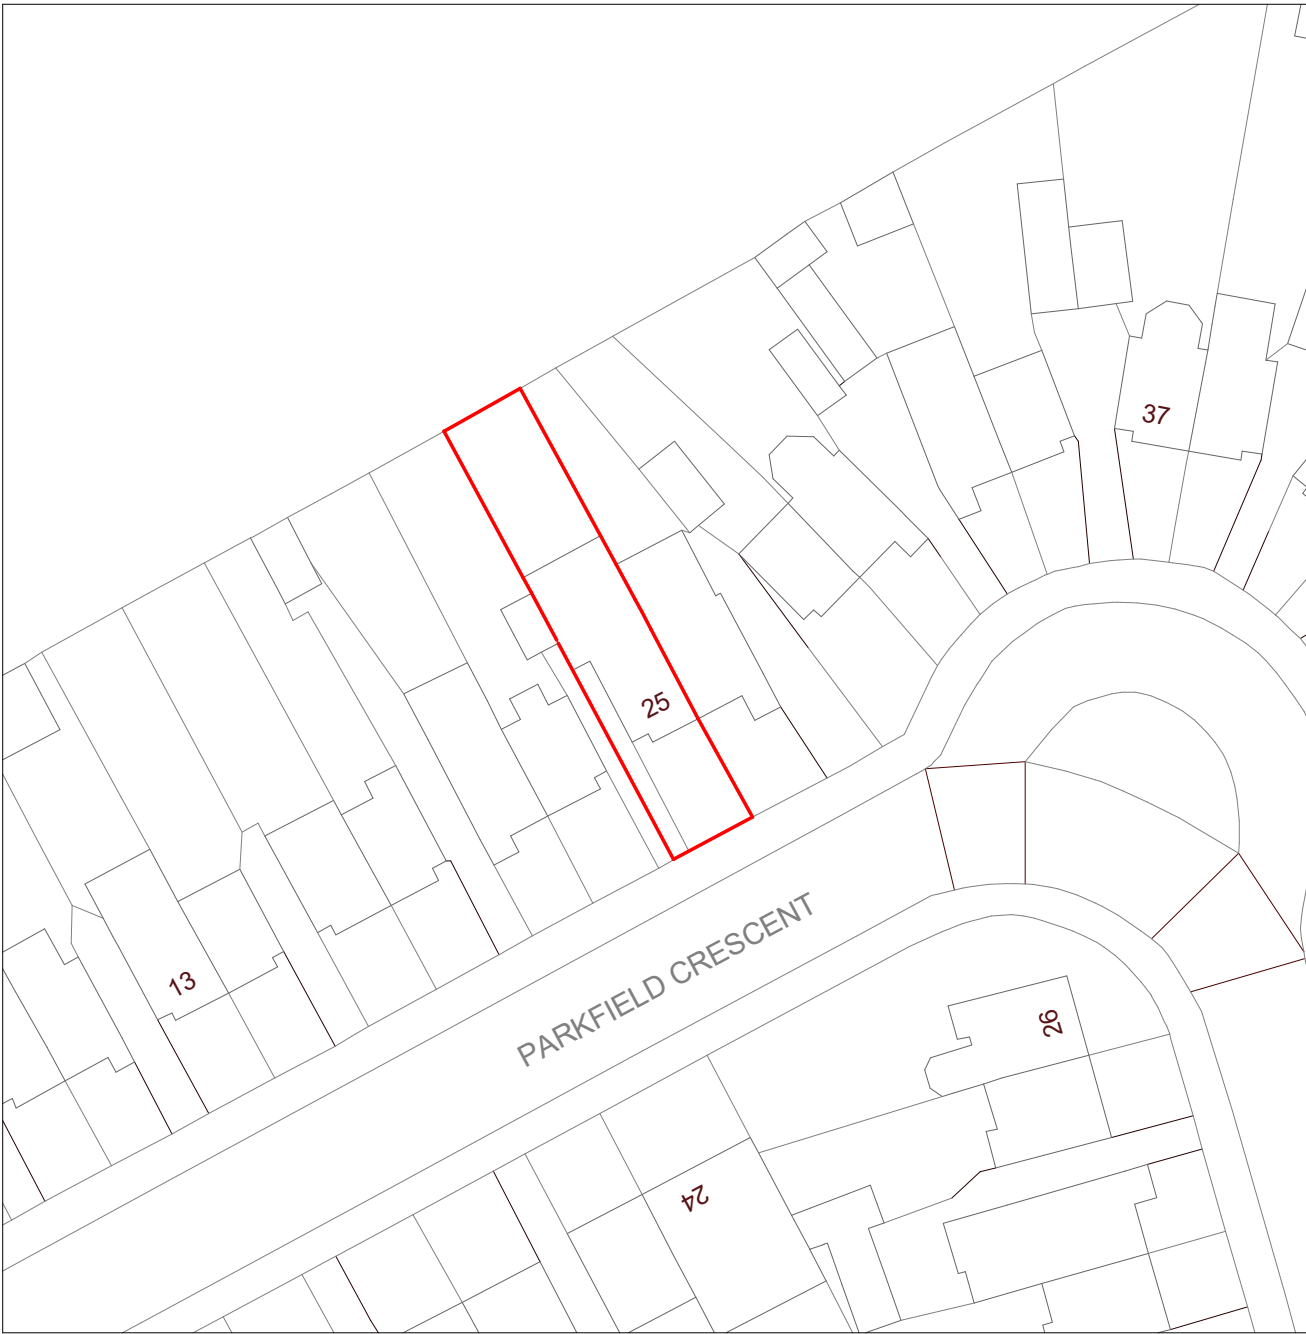


Block Plan
1 : 500

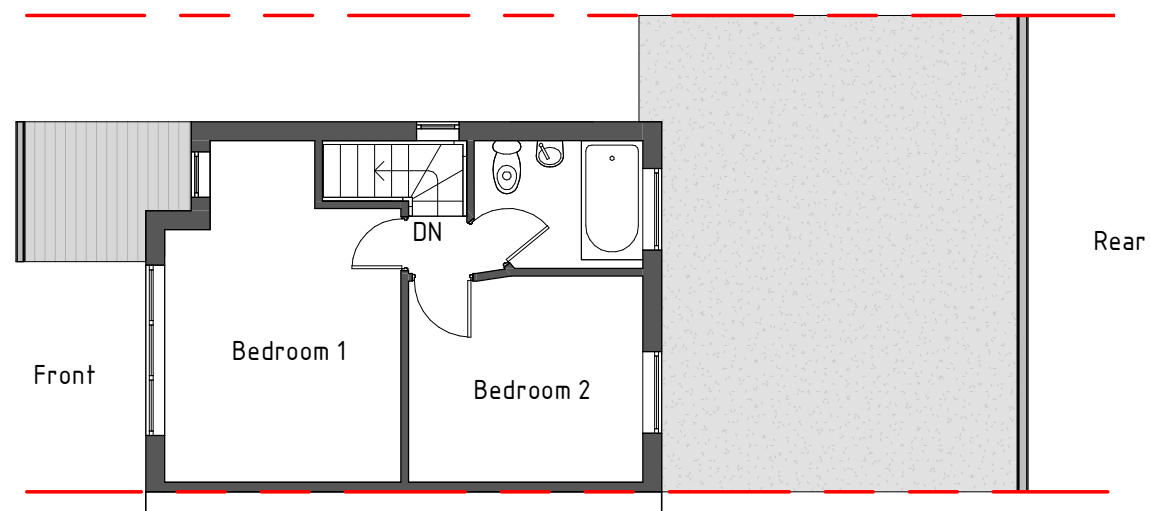


Existing First Floor
1 : 100

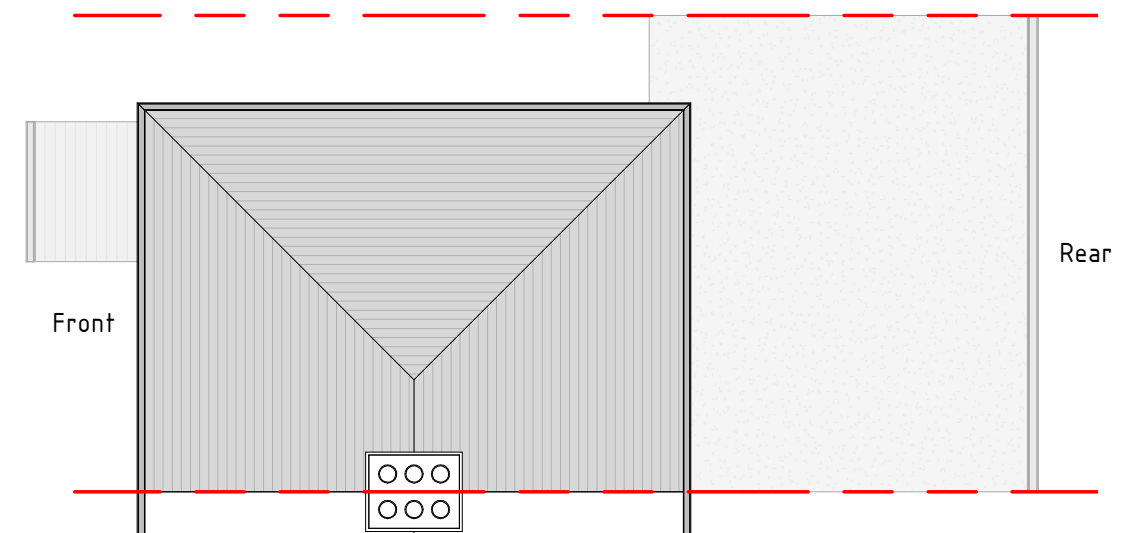


Existing Roof Plan
1 : 100

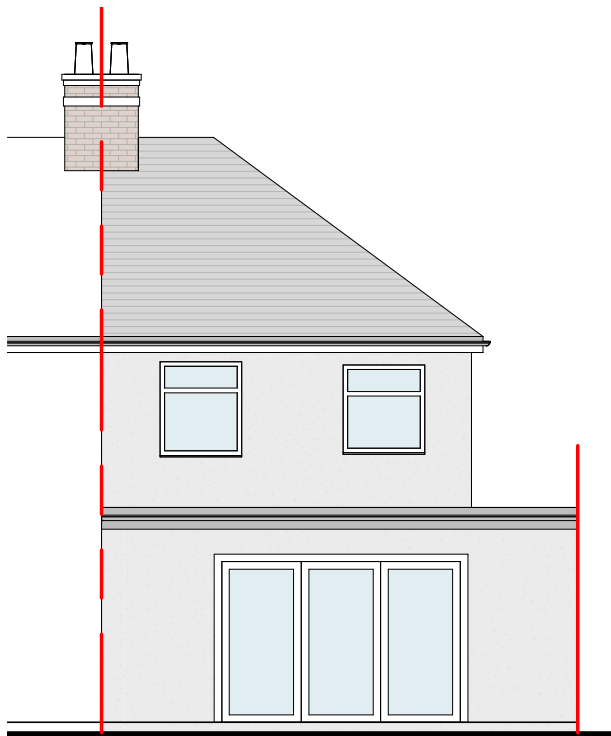


Existing Rear Elevation
1 : 100

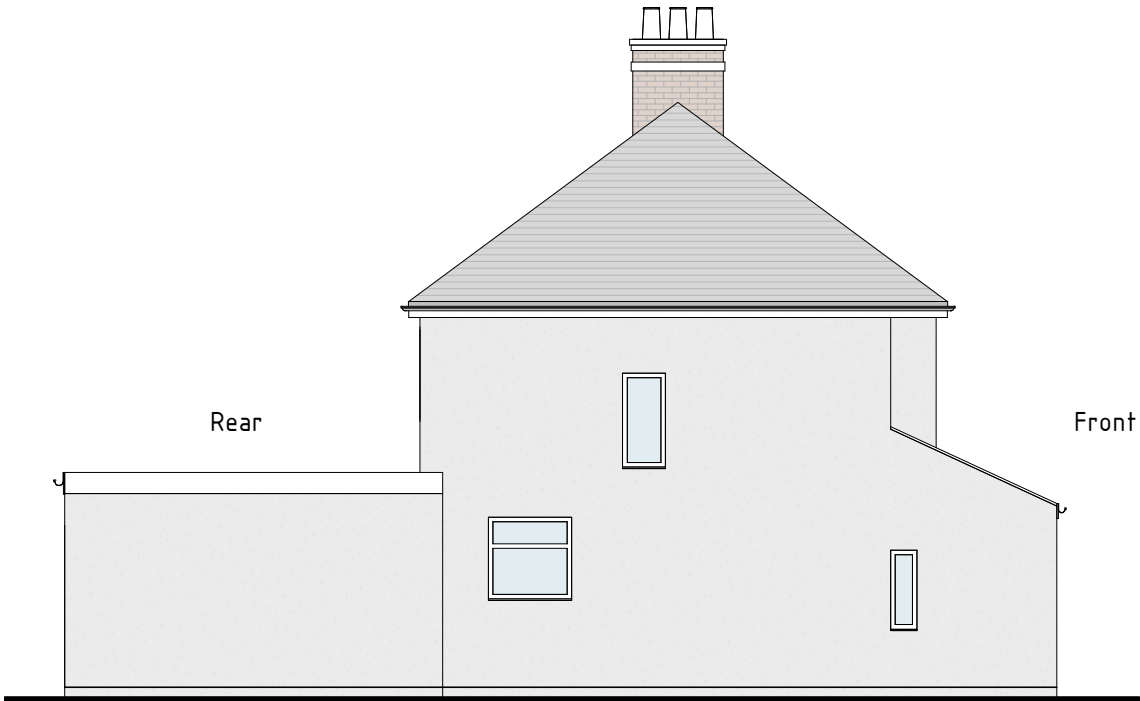


Existing Side Elevation
1 : 100

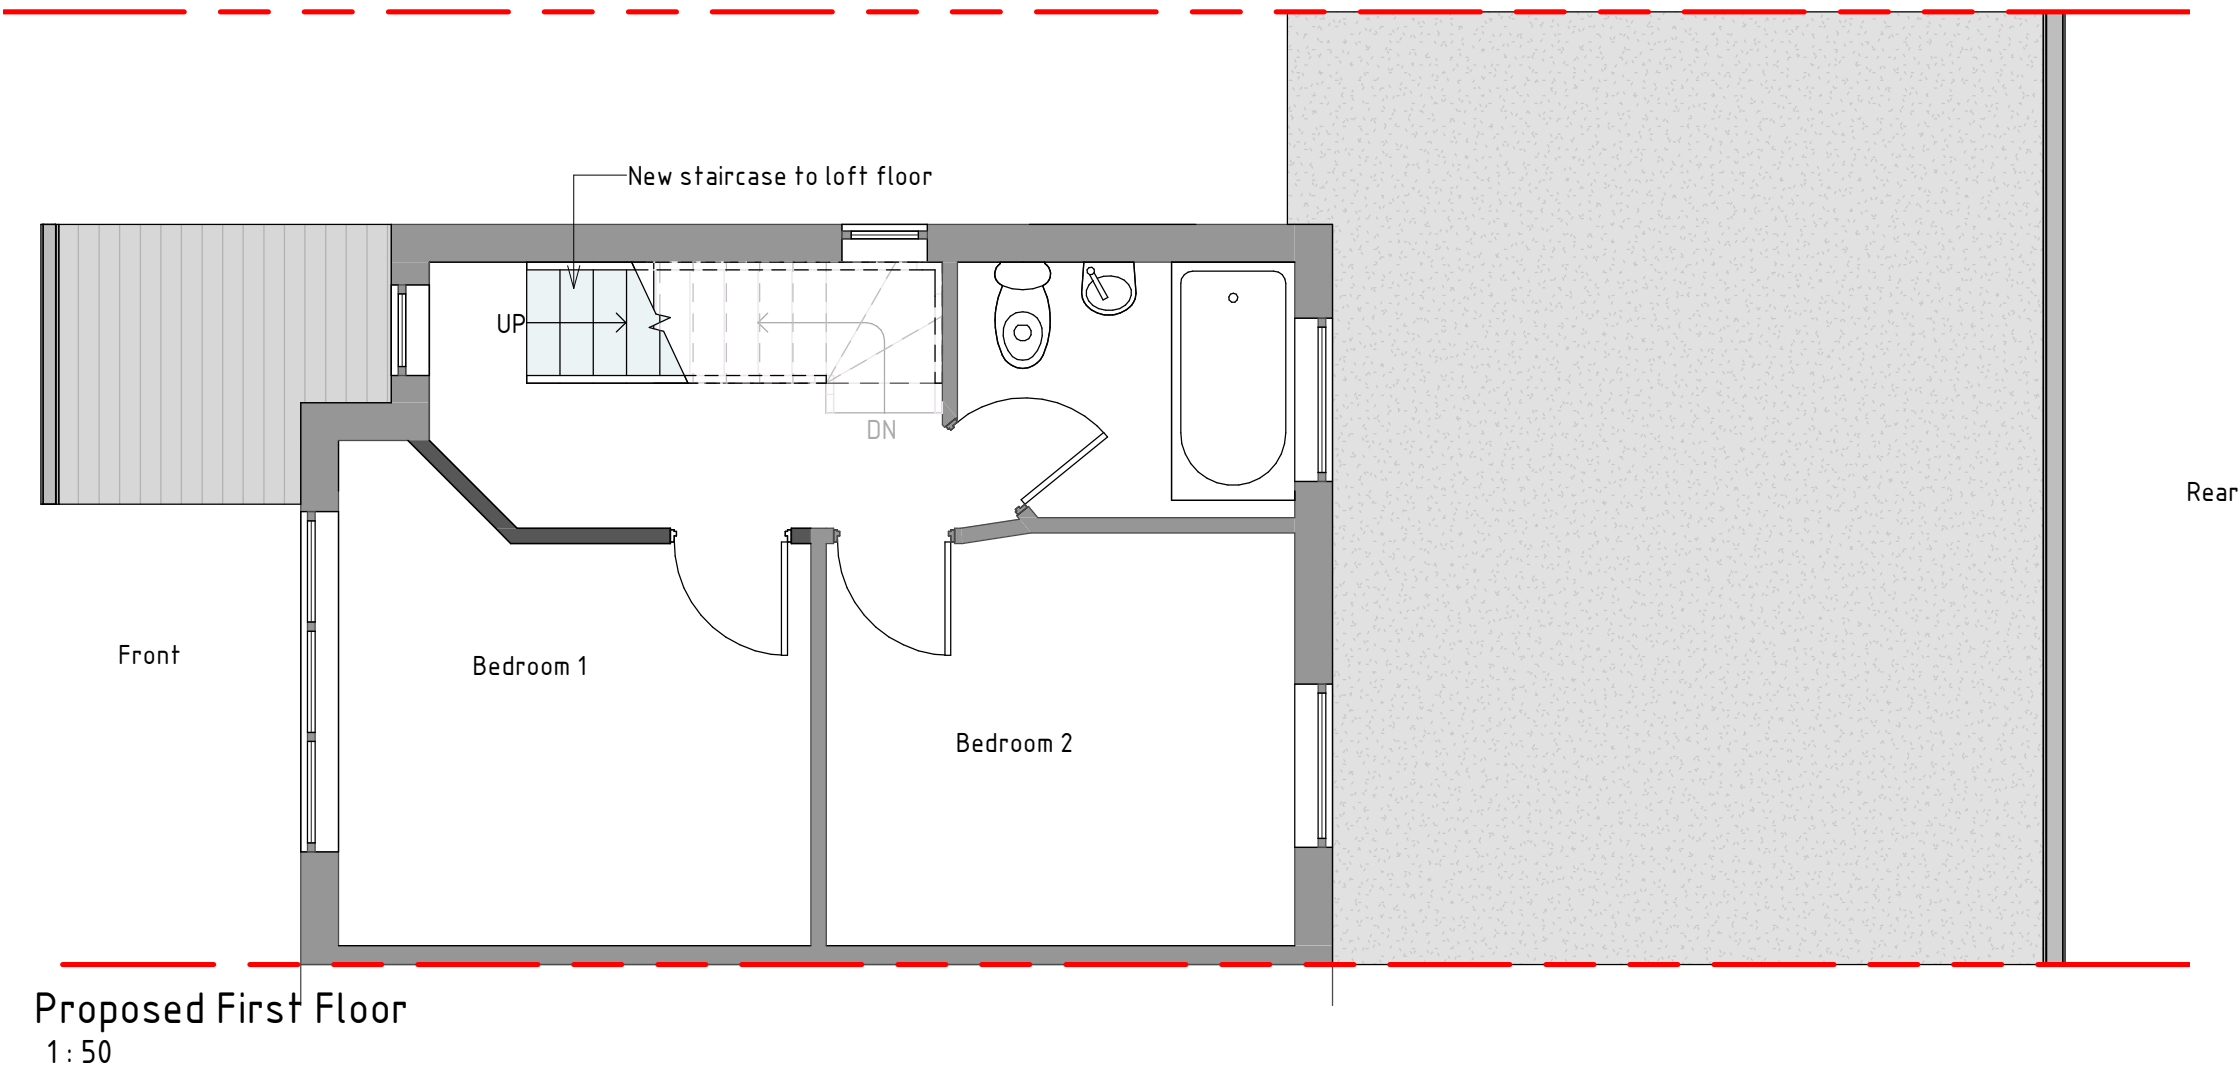

		Purpose: Planning	Description	Sheet Name	Project No:	Sheet No:	Contact info:
			Proposed rear dormer loft extension at 25 Parkfield Close, HA4 0RB	Proposed Plan	21359	PL04	e-mail: info@divi-design.co.uk tel: 0203 488 2828 web: www.divi-design.co.uk Kemp House, 152 City Road London, EC1V 2NX
			Scale: 1 : 50 @A3 Date: Apr 2022			Revision: 1	

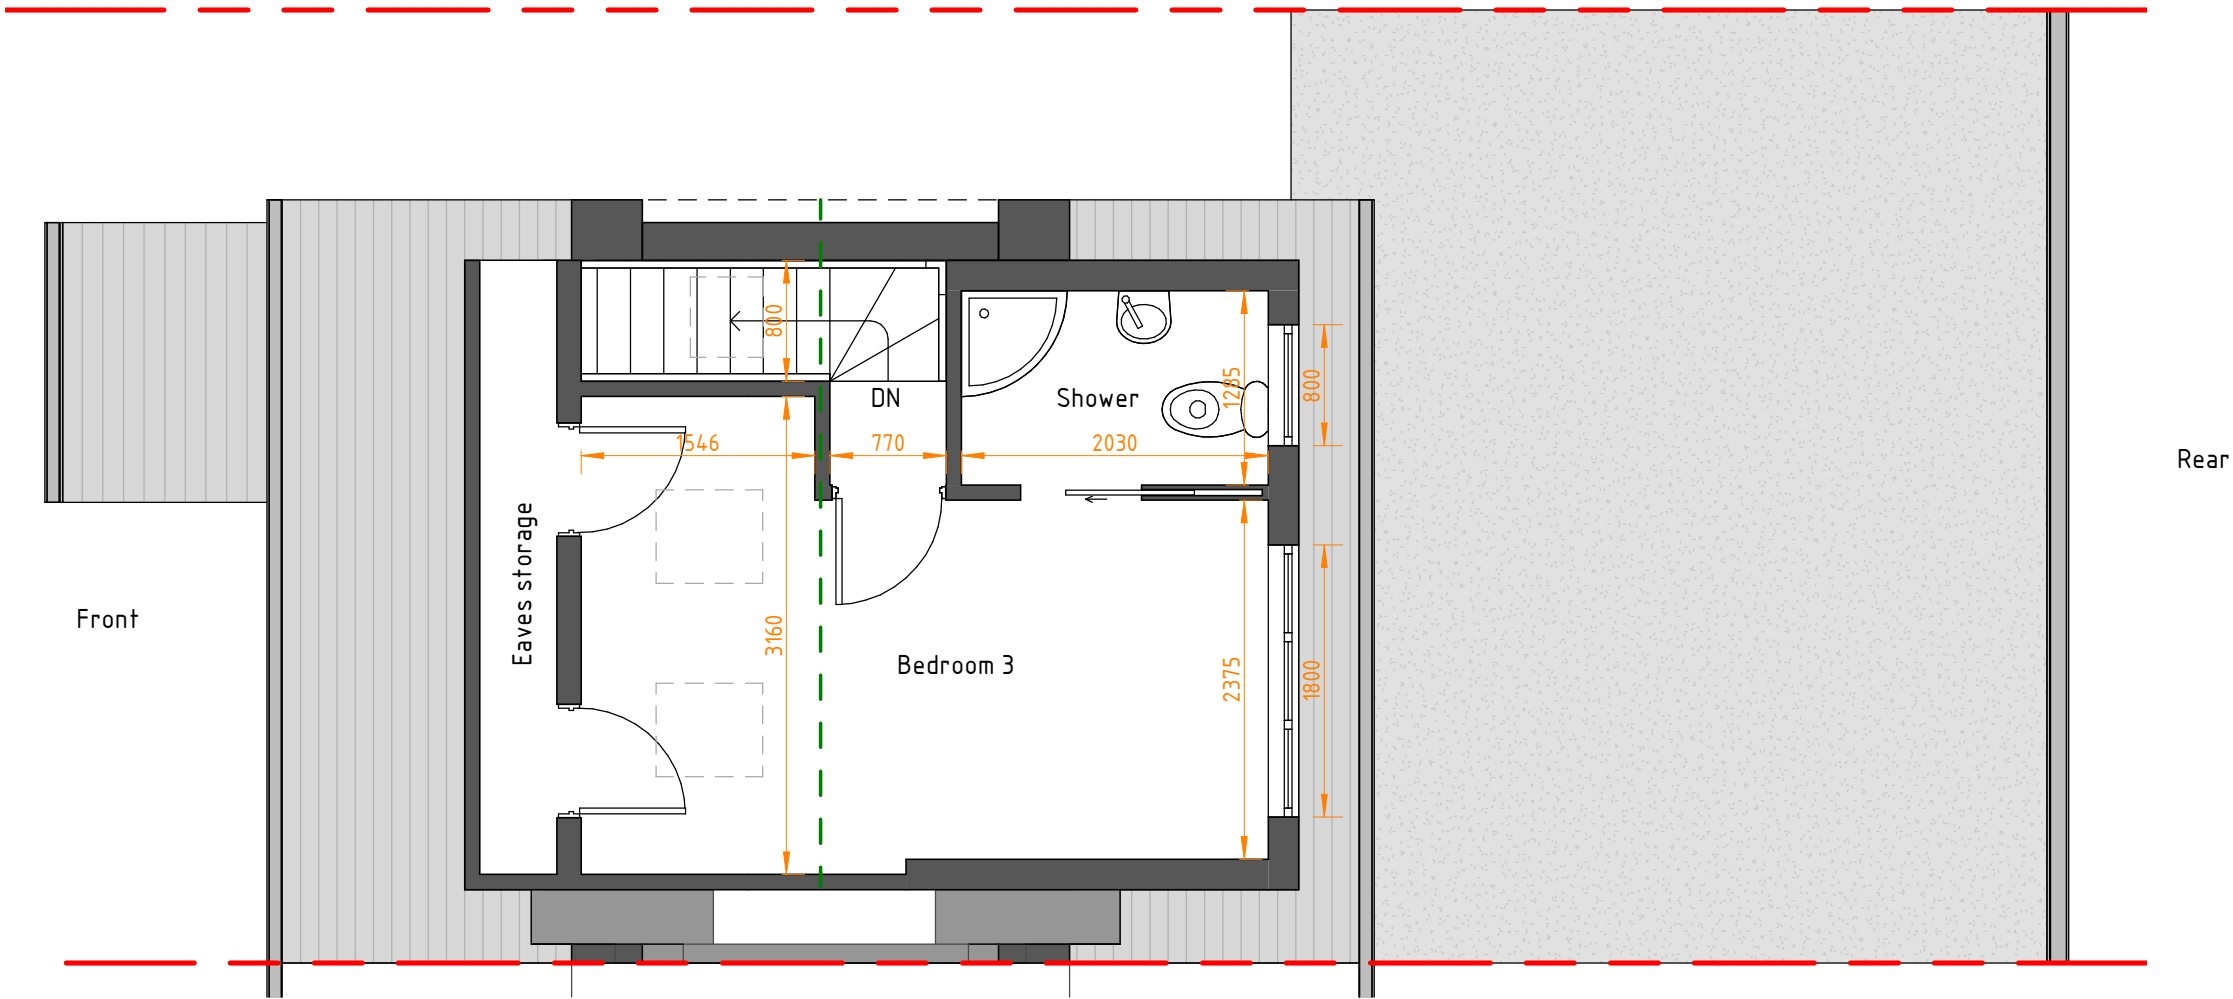


Proposed Second Floor
1 : 50

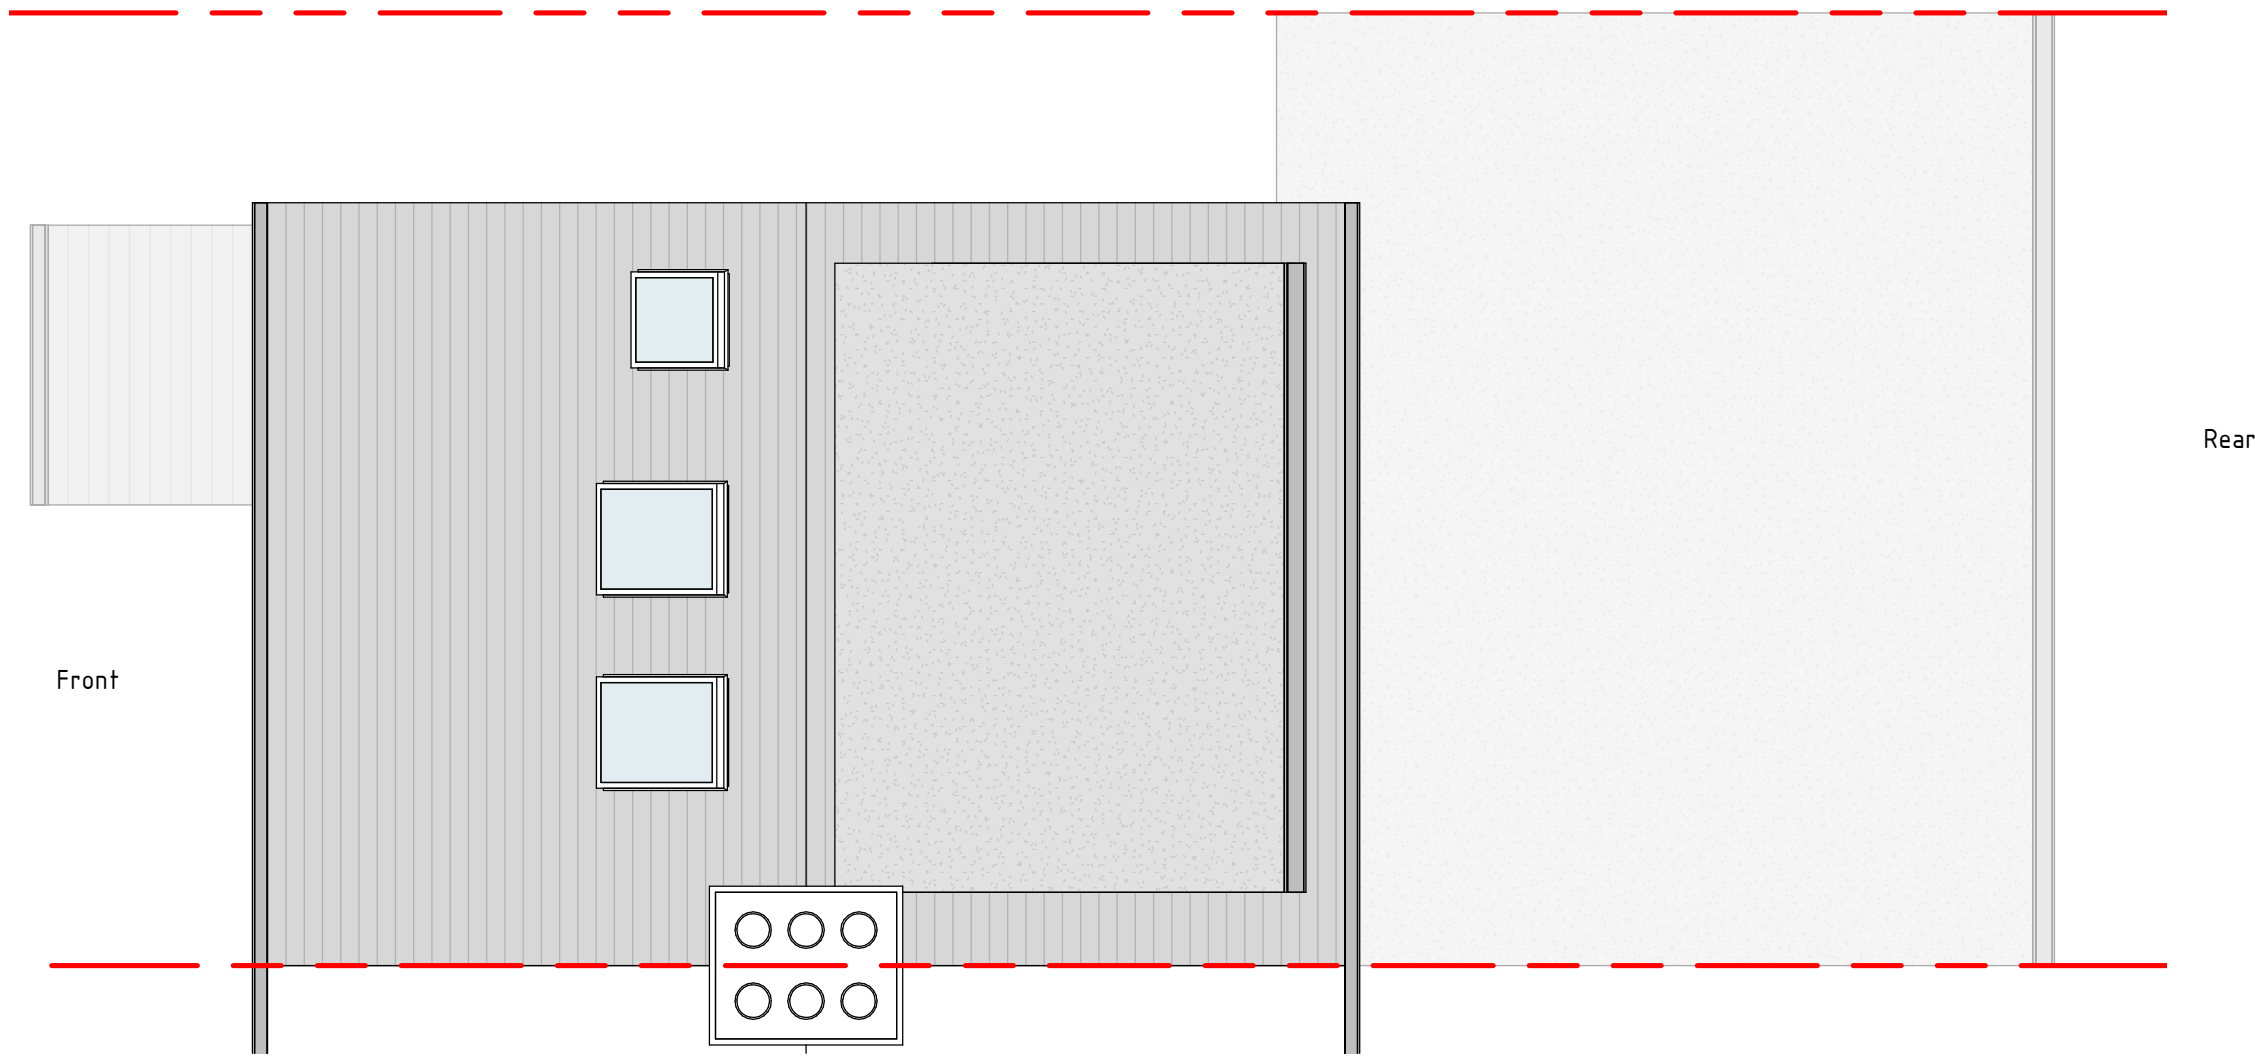

Proposed Roof Plan
1 : 50

Purpose: Planning	Description	Sheet Name	Project No:	Sheet No:	Contact info:
Scale: 1 : 50 @A3 Date: Apr 2022	Proposed rear dormer loft extension at 25 Parkfield Close, HA4 0RB	Proposed Plan	21359	PL06 Revision: 1	e-mail: info@divi-design.co.uk tel: 0203 488 2828 web: www.divi-design.co.uk Kemp House, 152 City Road London, EC1V 2NX



*Proposed external material to match existing
*any window inserted on a wall or roof slope forming a side elevation of the dwellinghouse shall be -
(i) obscure-glazed, and
(ii) non-opening unless the parts of the window which can be opened are more than 1.7 metres above the floor of the room in which the window is installed
*Roof lights would not protrude by more than 0.15 metres beyond the plane of the slope

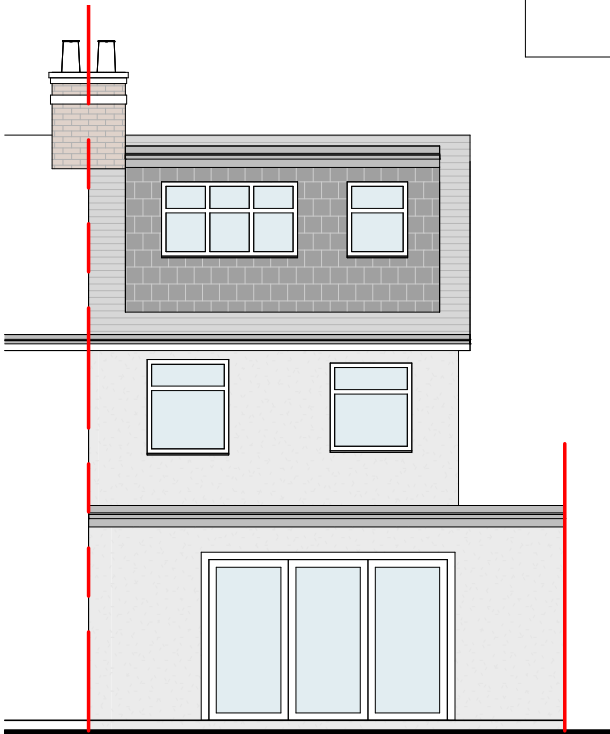

Proposed Rear Elevation
1 : 100



Proposed Side Elevation
1 : 100

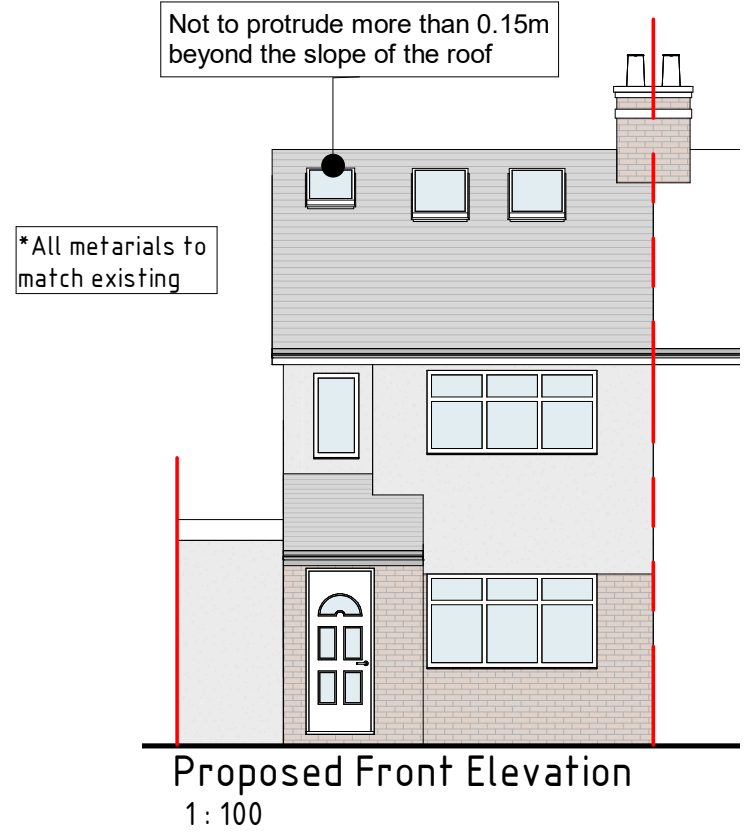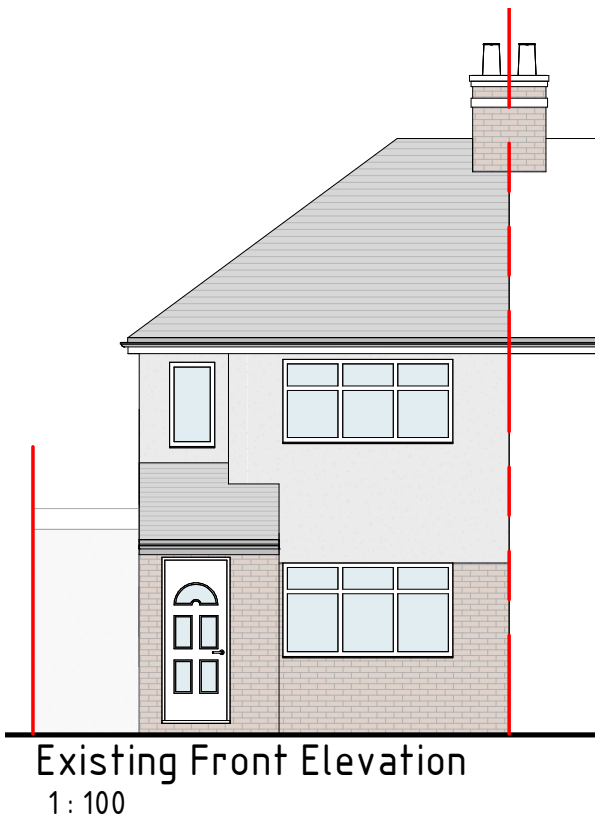

Purpose: Planning	Description	Sheet Name	Project No:	Sheet No:	Contact info:
Scale: 1 : 100 @A3 Date: Apr 2022	Proposed rear dormer loft extension at 25 Parkfield Close, HA4 0RB	Existing + Proposed Front Elevations	21359	PL08 Revision: 1	e-mail: info@divi-design.co.uk tel: 0203 488 2828 web: www.divi-design.co.uk Kemp House, 152 City Road London, EC1V 2NX