



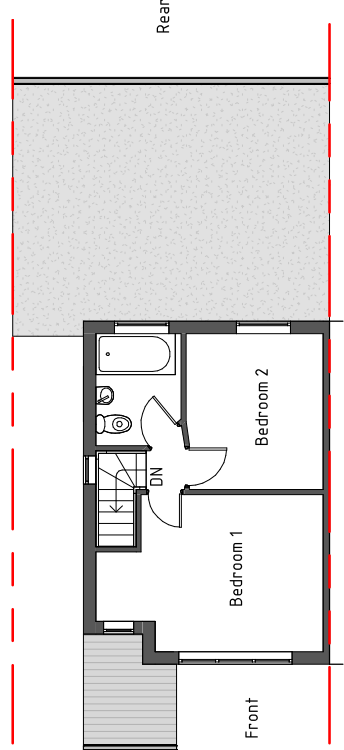

Existing First Floor
1 : 100

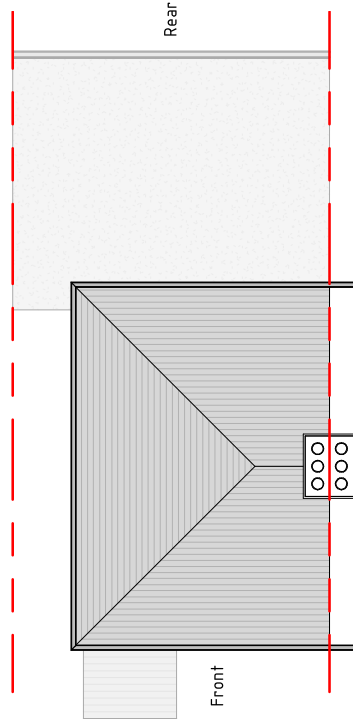

Existing Roof Plan
1 : 100

Drawings to be read in conjunction with all relevant documentation. Do not scale from this drawing. All written dimensions to be checked on site before work commences. Discrepancies, where identified, must be reported to DNP-Design.

This drawing may be copied by an authorised officer of the Local Authority with the sole purpose to assist in the determination of Planning or Building Regulations application and may not be used for any other purpose unless otherwise agreed in writing.

Purpose: Planning
Scale: 1 : 100 @A3
Date: Feb 2022

Description
Proposed rear dormer loft extension at 25 Parkfield Close, HA4 9RB

Sheet Name
Existing Plans

Project No.
21359

Sheet No.
PL02

Contact info:
e-mail: info@divi-design.co.uk
tel: 0203 488 2828
web: www.divi-design.co.uk
Kemp House, 152 City Road
London, EC1V 2NX