


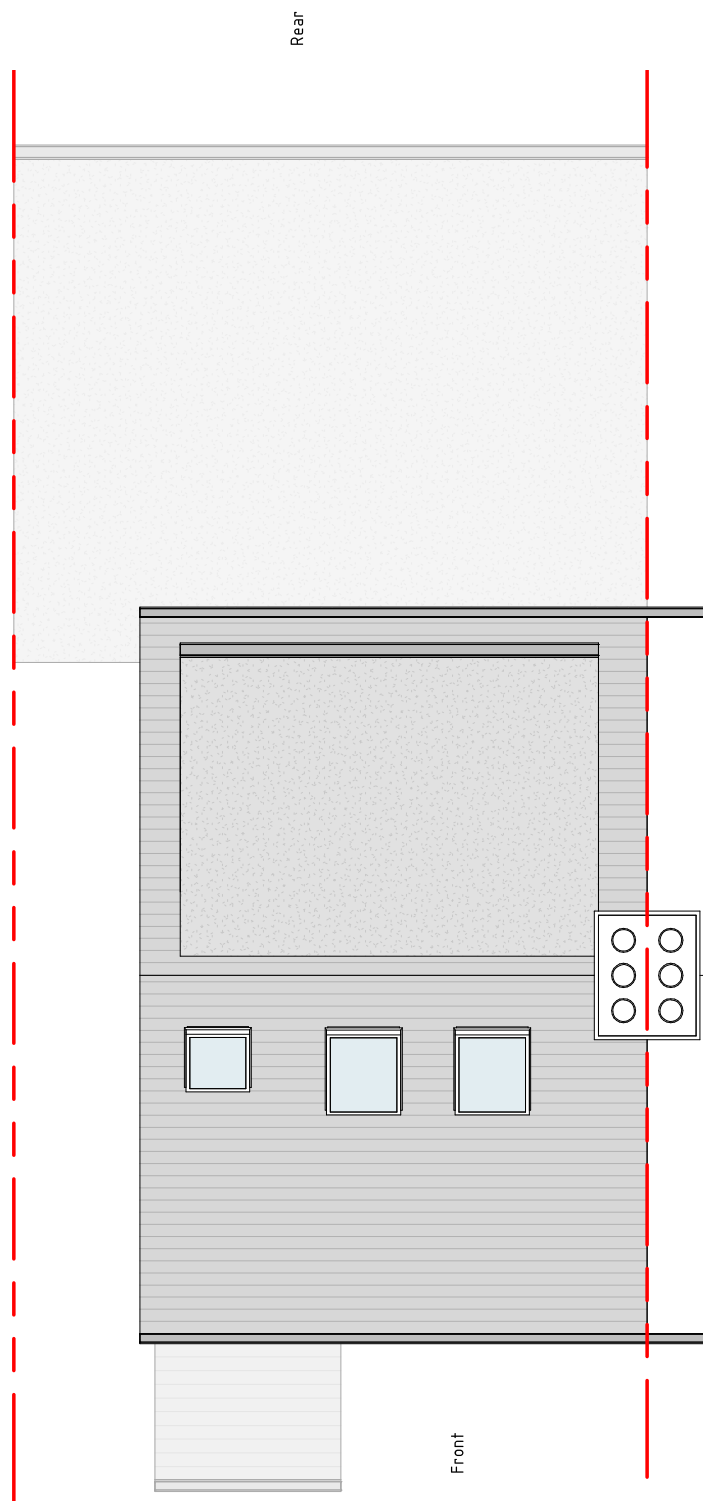

Proposed Roof Plan
1:50

Purpose: Planning	Description	Sheet Name	Project No:	Sheet No:	Contact info:
Scale: 1:50 @A3 Date: Feb 2022	Proposed rear dormer loft extension at 25 Parkfield Close, HA4 0RB	Proposed Plan	21359	PL06	e-mail: info@divi-design.co.uk tel: 0203 488 2828 web: www.divi-design.co.uk Kemp House, 152 City Road London, EC1V 2NX