



27 SEP 2017

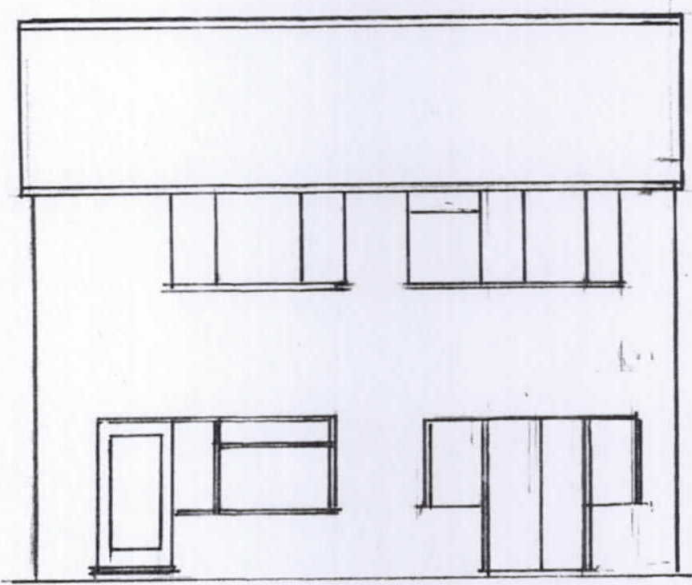


Rear Elevation (Existing)

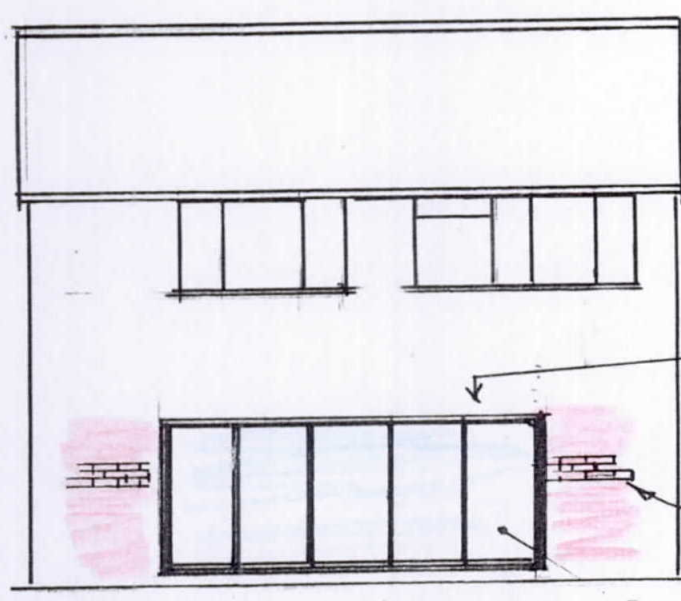

Rear Elevation (Proposed)

Provide 203x203 x 52 UC WITH 2mm TOP PLATE OVER BI FOLD DOOR CONVEY 152x 83 LITE BRICK UP OPENING TO SKY EACH SIDE BRICKS TO MATCH

5m WIDE BI FOLD DOOR

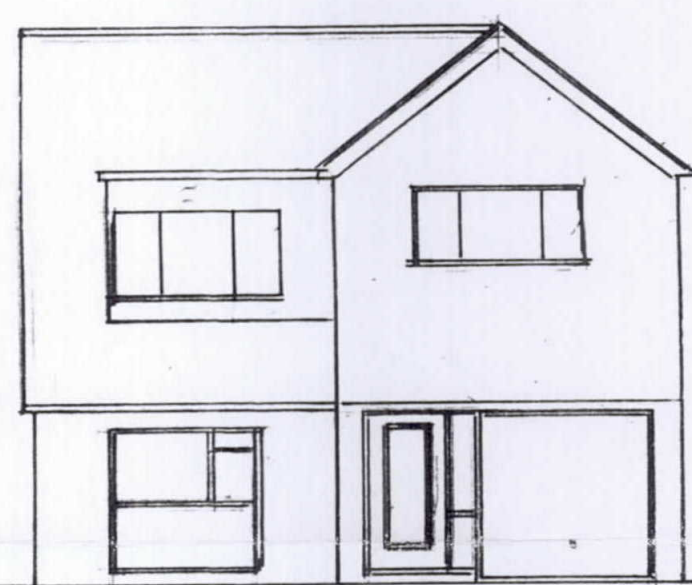


Front Elevation (Existing)




Front Elevation (Proposed)

Remove Garage Door & Frame BRICK UP OPENING & FIT WINDOW (Stock Bricks)

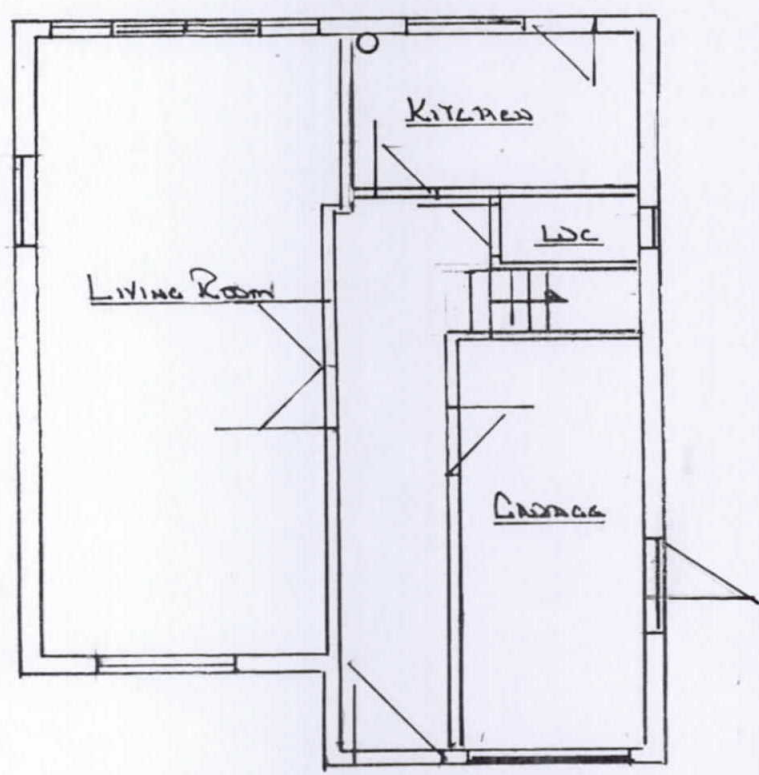

Ground Floor Plan (Existing)

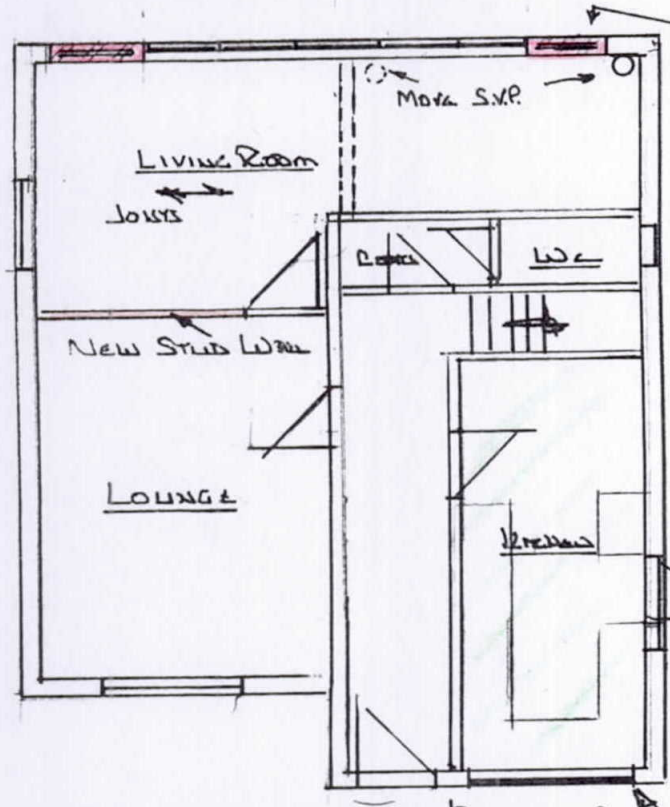

Ground Floor Plan (Proposed)


New Foundation 600 x 1.2m DP Mass Concrete to G/L Each Side

Remove Lintel Support 152 x 83 x 16 UB


To Rear Garage

3/LINE

IF NO FOUNDATIONS UNDER DOOR PROVIDE 203x203 x 46 UC WITH 2mm TOP PLATE

 

Scale Bar 1:100

 

Scale Bar 1:50

This drawing is the Copyright of JOHN - W - EVANS and may not be reproduced or copied, in whole or in part, without express permission.

JW EVANS ARCHITECTURAL DRAWINGS 298 Woodlands Ave. Eastcote, Ruislip, Middx. HA4 9QZ 020 8868 7593 jojevans@btinternet.com	Scale 1:100 Drawing No 2467/1 PROPOSED CONVERSION OF GARAGE TO KITCHEN & BI FOLD DOOR TO REAR ELEVATION T NICHOLLS 60 FORECAST RUISLIP MIDD 1246 2411 TEL 07740 356 673
--	---