


NOTES:
ALL DIMENSIONS MUST BE CHECKED ON SITE AND
NOT SCALED FROM THIS DRAWING

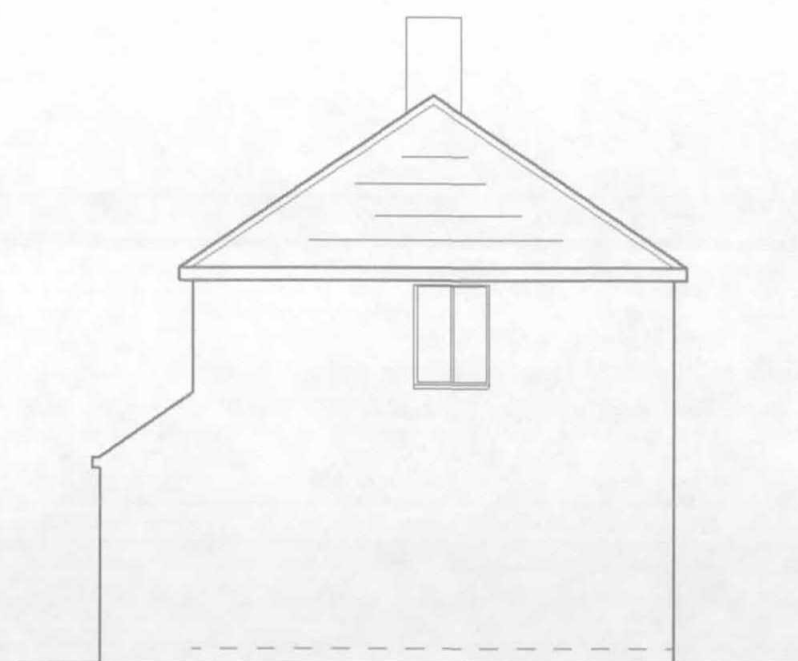


FLANK WALL ELEVATION



REAR ELEVATION

27 DEC 2017

 

SCALE BAR

COPYRIGHT:

R.P.ARCHITECTURAL SERVICES
39A NORWICH ROAD
NORTHWOOD
MIDDLESEX
HA6 1ND
Tel: 07753 659794

CLIENT:

JOB TITLE:

74 SWANAGE WAYE
HAYES
UB4 0NZ

DRAWING TITLE:

EXISTING ELEVATIONS

SCALE : 1:100

DATE: DEC/2017

DRAWN: RPA

DRG. NO.

RPA/74/SW/205

REV.