



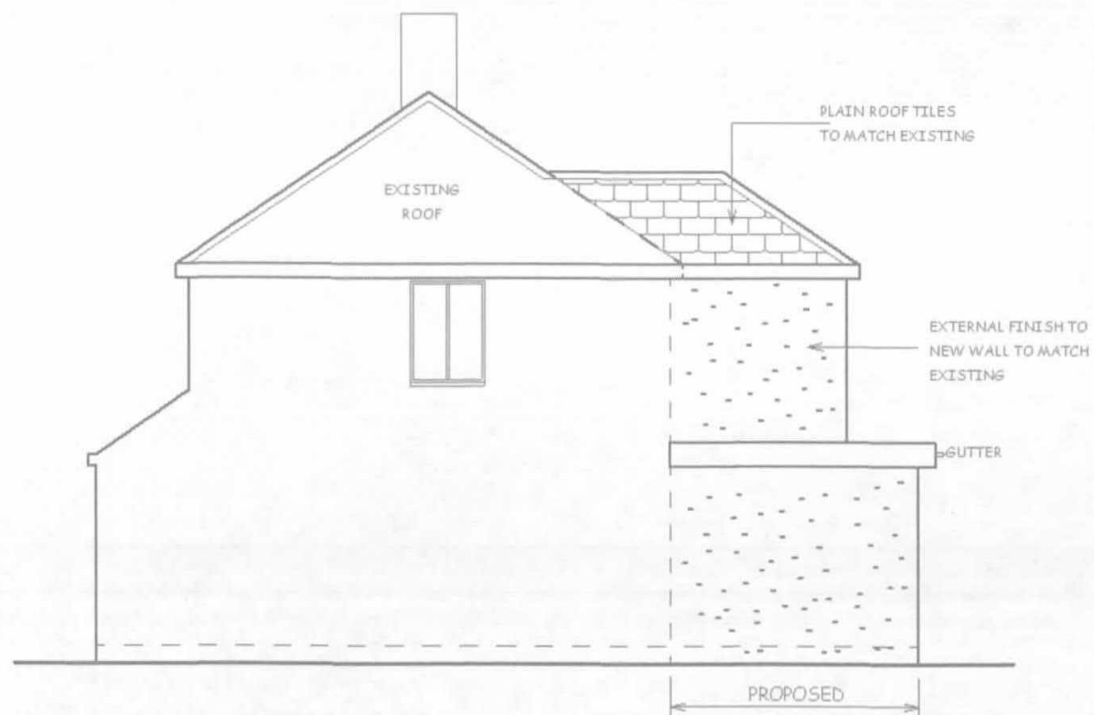


FLANK WALL ELEVATION

NEW WINDOWS AND DOOR TO BE DOUBLE GLAZED TO MATCH EXISTING

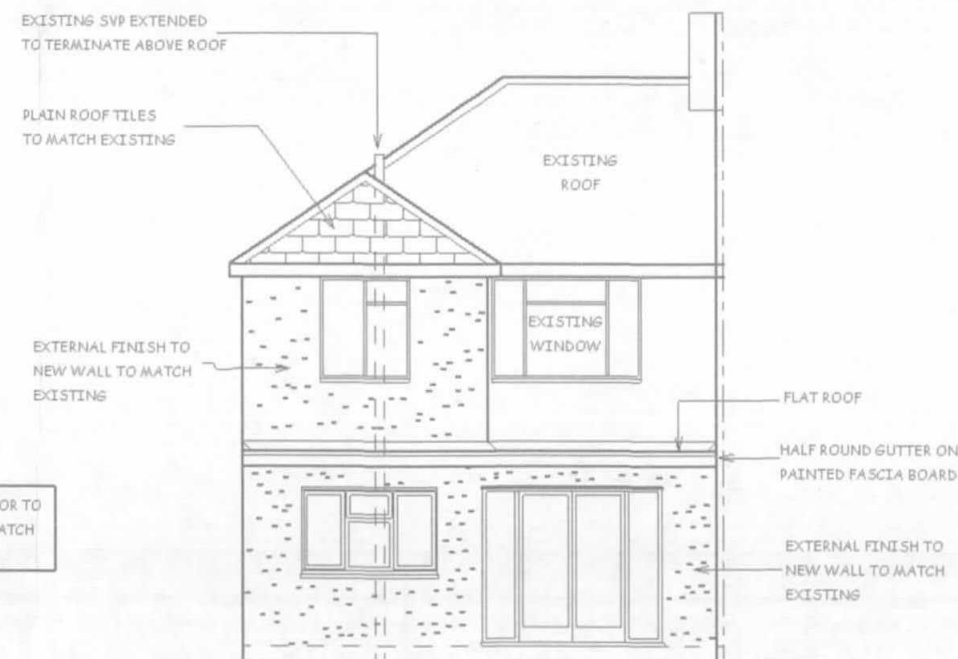

REAR ELEVATION

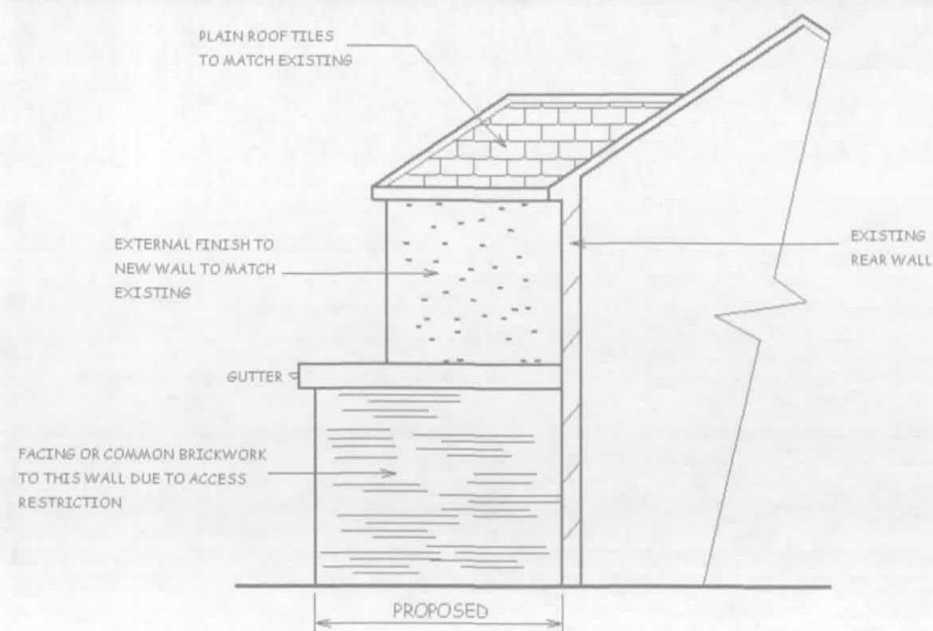

OPPOSITE FLANK WALL ELEVATION



SCALE BAR

NOTES:
ALL DIMENSIONS MUST BE CHECKED ON SITE AND NOT SCALED FROM THIS DRAWING

A	DATE	REVISION
---	------	----------

COPYRIGHT:

R.P.ARCHITECTURAL SERVICES
39A NORWICH ROAD
NORTHWOOD
MIDDLESEX
HA6 1ND
Tel: 07753 659794

CLIENT:

JOB TITLE:

74 SWANAGE WAYE
HAYES
UB4 0NZ

DRAWING TITLE:

PROPOSED ELEVATIONS

SCALE : 1:100

DATE: DEC/2017

DRAWN: RPA

DRG. NO.

RPA/74/SW/206

REV.

27 DEC 2017