



LOCATION PLAN.

SUPPLIED BY CENTREMAPS.
C.C. LICENCE NUMBER 100019980.
CENTRE COORDINATES 506726E 182137N.


SCHEDULE:

TWO, TWO AND A HALF STOREY DWELLINGS AS REPLACEMENT FOR EXISTING.
NEW PARKING SPACES ACCESSED DIRECTLY FROM GROVE LANE.
EXISTING BOUNDARY TREATMENTS TO REMAIN.

ALL FW. DRAINAGE AS EXISTING.
ALL SW. DRAINAGE AS EXISTING.

TRADITIONAL CONSTRUCTION WITH RENDER AND FACING BRICKWORK TO WALLS TO LPA APPROVAL.
BROWN ROOF TILES TO LPA APPROVAL.

WHITE PVCu DOUBLE GLAZED WINDOWS AND DOORS.
BLACK PVCu RAINWATER DOWNPIPES AND GUTTERS.

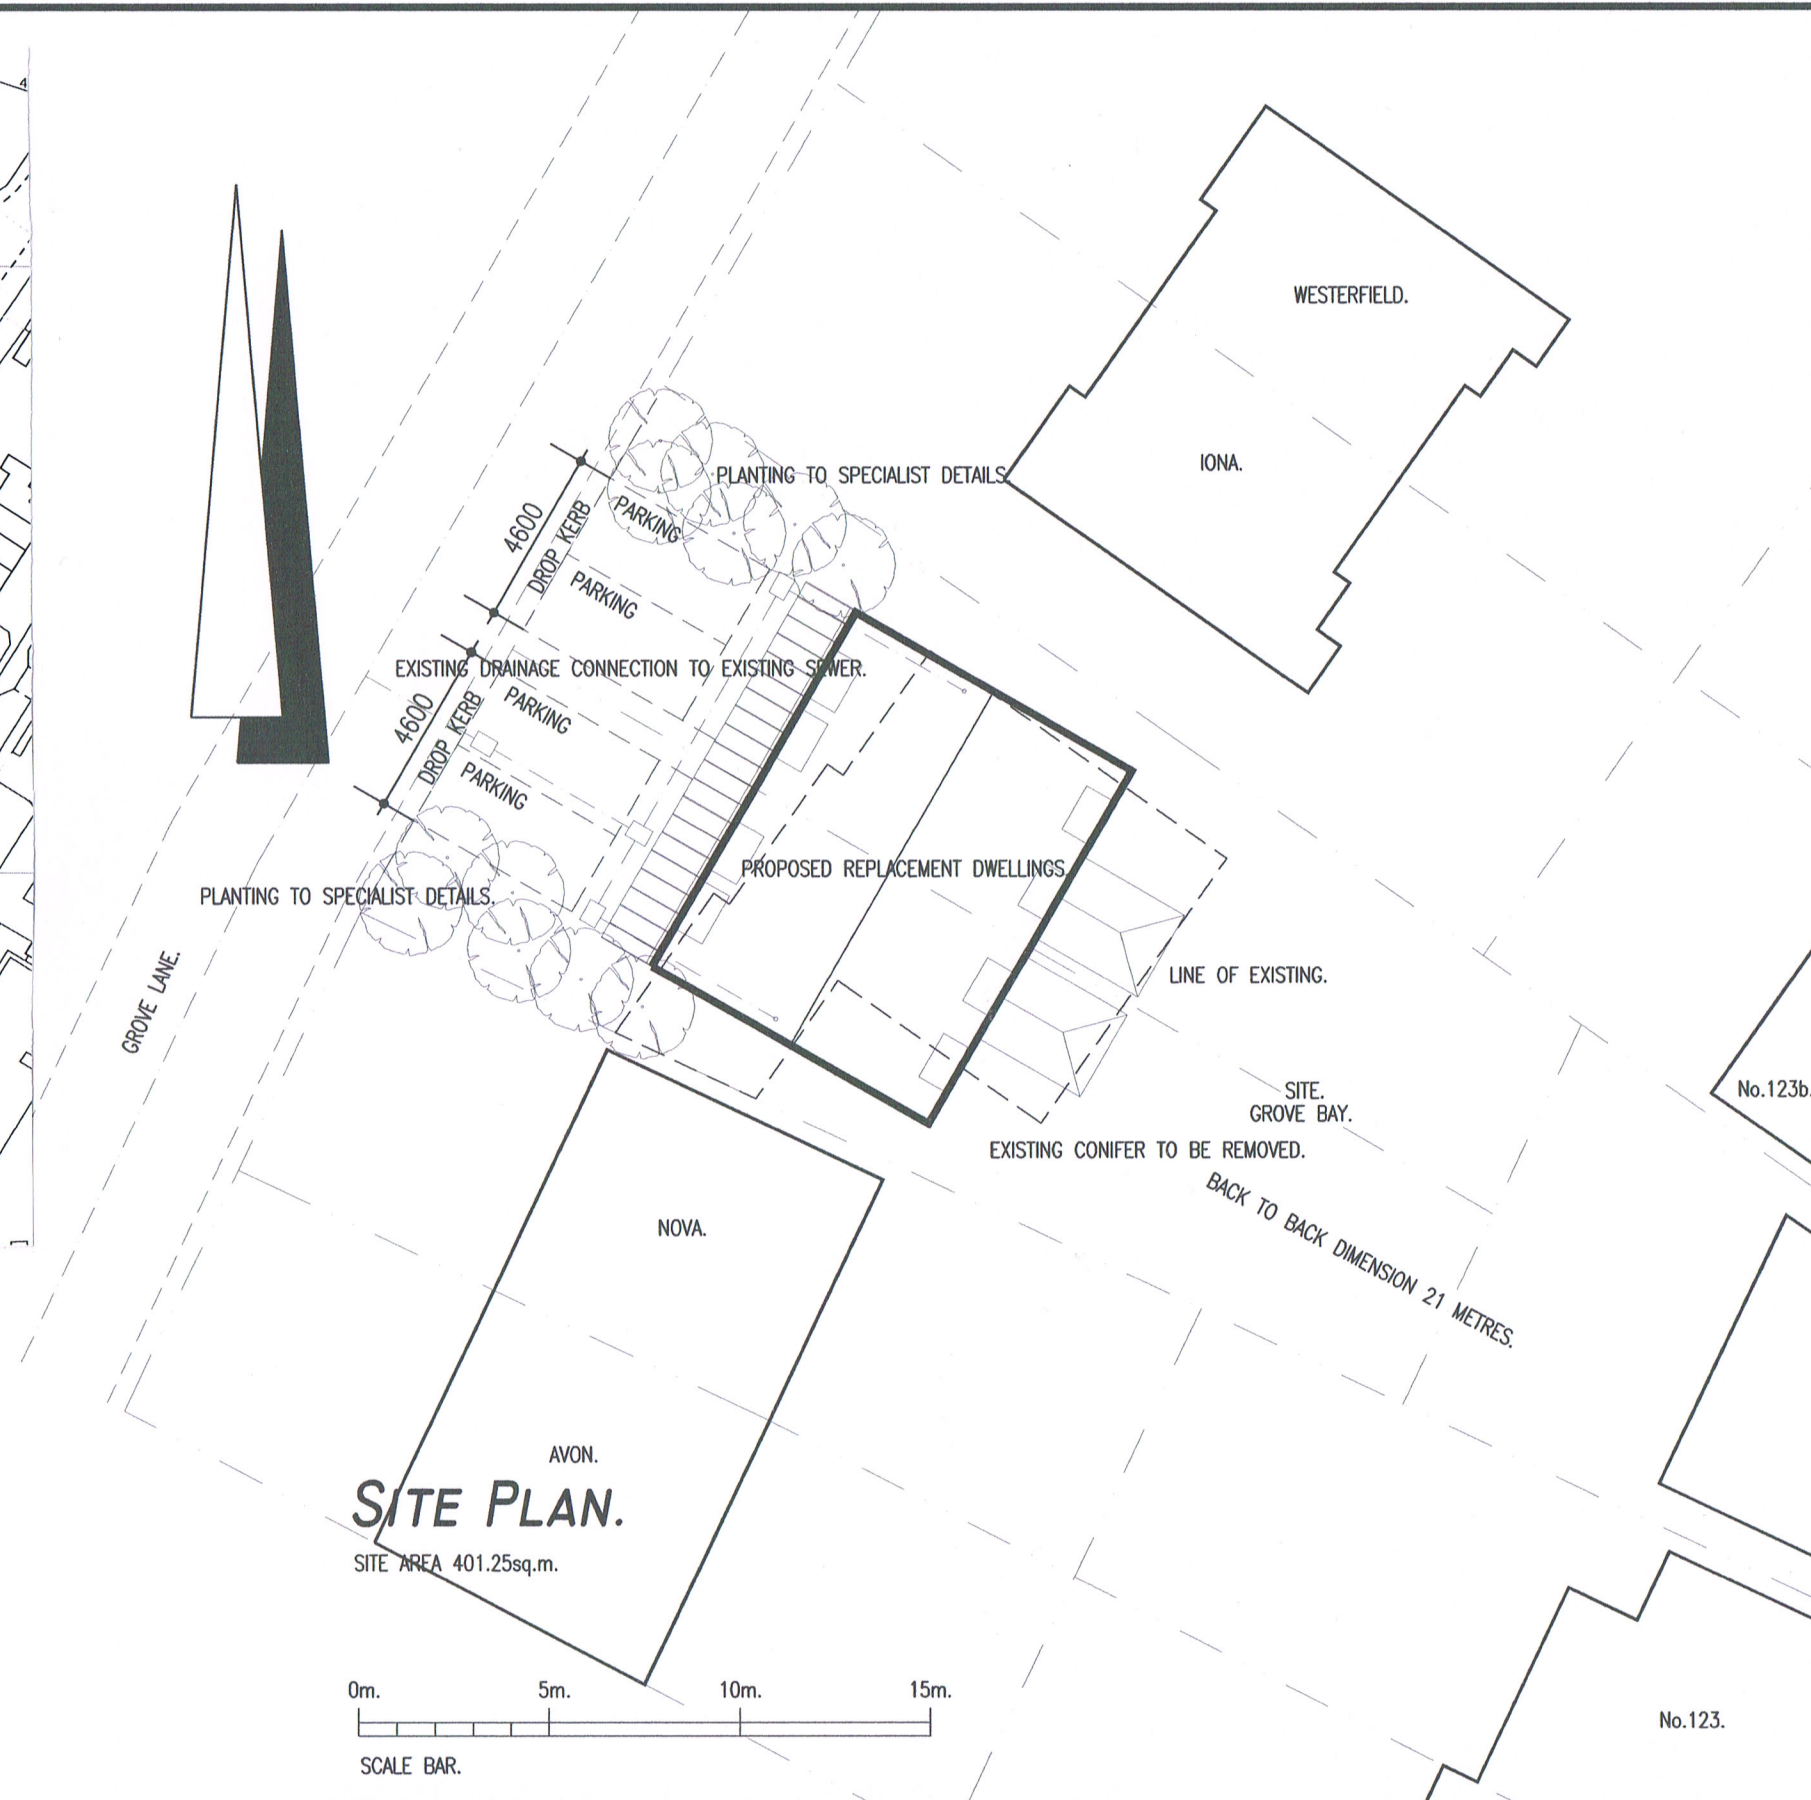

SITE PLAN.

SITE AREA 401.25sq.m.



Drawing: **PROPOSED SITE PLAN.**

Client: **MR. C. GILL.**

Project: **PROPOSED REPLACEMENT DWELLINGS,
GROVE BAY, GROVE LANE, HILLINGDON,
MIDDLESEX. UB8 3RG.**

Scale: **1:1250&1:200.**

Drawn by:

File name: **HN/083.**

Set up size: **A3.**

Checked by:

Date: **05.02.18.**

HANA & COMPANY LIMITED.

DEMENTIA SPACES AND ARCHITECTURE.

**16 BELVOIR ROAD, BOTTESFORD,
NOTTINGHAM. NG13 0BG.**

TEL. 01949 843287. E.MAIL HANA.CO@BTINTERNET.COM

Drawing Number:

HN/083/101.