


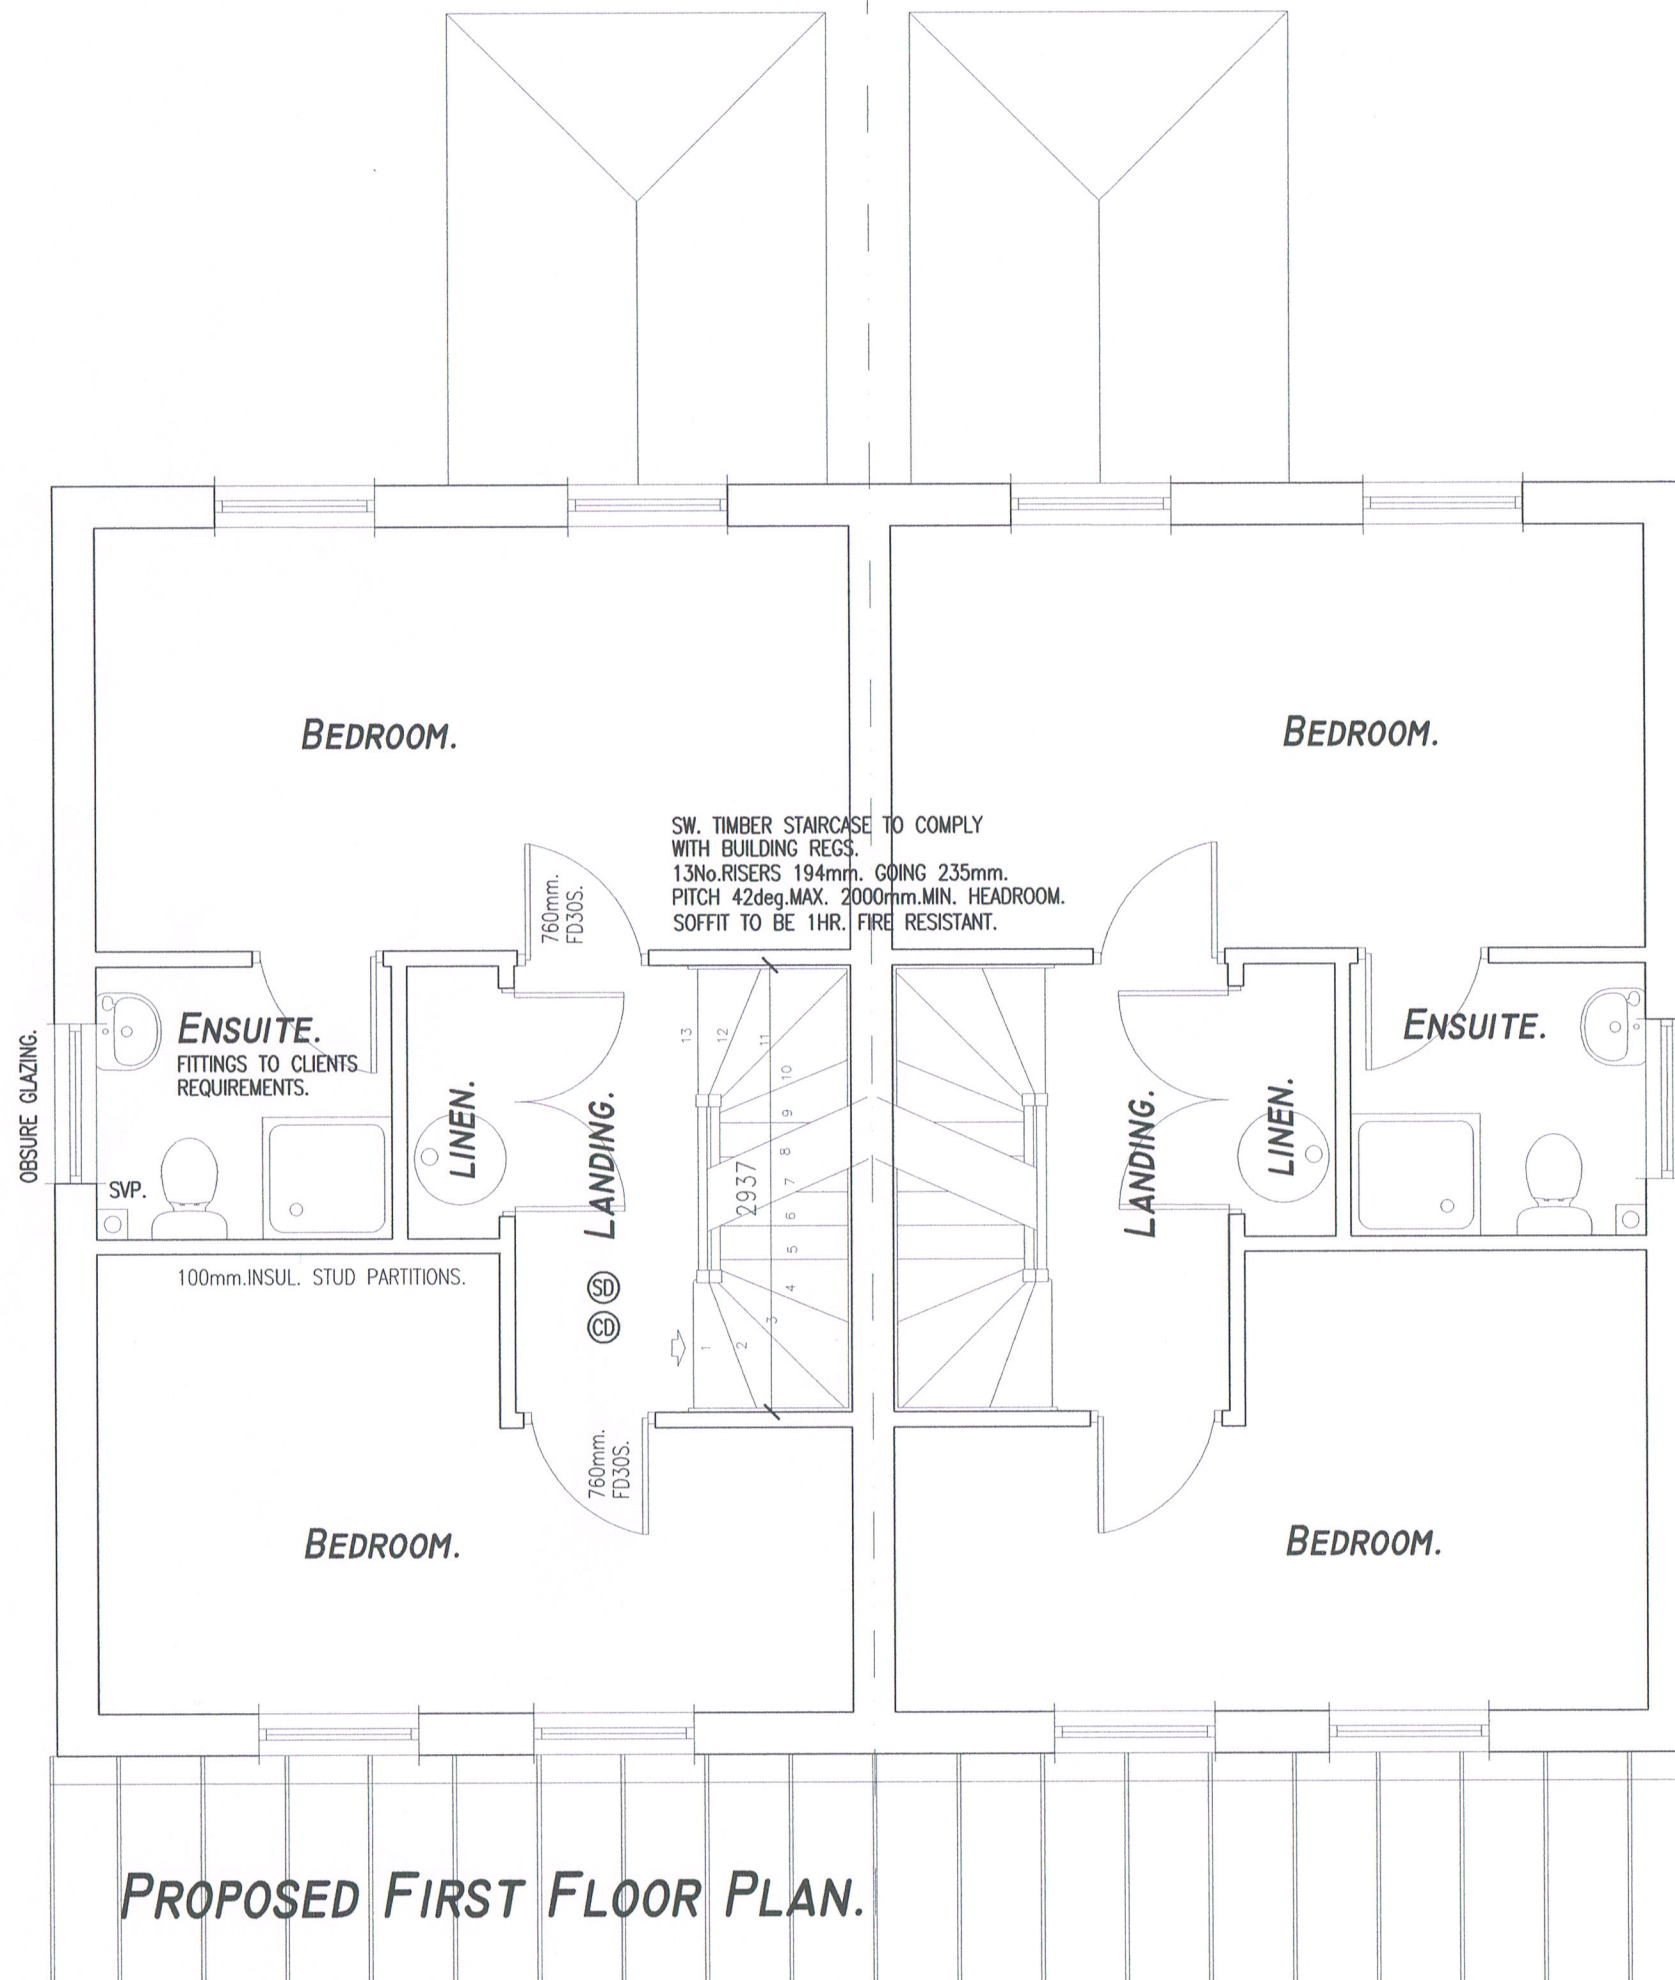


U VALUE FOR ROOF CONSTRUCTION 0.16.
 U VALUE FOR LOW E GLAZING IN PVC WINDOWS 1.6.
 U VALUE FOR WALL CONSTRUCTION 0.28.
 U VALUE FOR FLOOR CONSTRUCTION 0.22.

ALL ELECTRICAL WORK TO COMPLY WITH BLD. REGS. PART P/BS.7671-2001
 AND BE CARRIED OUT BY A COMPETENT PERSON UNDER THE SELF
 CERTIFICATION SCHEME.

AUTOMATIC FIRE DETECTION AND ALARM SYSTEM TO BE
 INSTALLED IN ACCORDANCE WITH BS.5839 PART 6 AND
 LABC APPROVAL.

ELECTRICAL AND INTERNAL FINISHES
 SPECIFICATION TO CLIENTS REQUIREMENTS.

HIGH EFF. LOW E LIGHT FITTINGS TO BLD REG.
 APPROVAL TO 43-46 APP. DOC.L1B. AND TO
 CLIENTS REQUIREMENTS.

 

Drawing: PROPOSED FIRST FLOOR PLAN.		
Client: MR. C. GILL.		
Project: PROPOSED REPLACEMENT DWELLINGS, GROVE BAY, GROVE LANE, HILLINGDON, MIDDLESEX. UB8 3RG.		
Scale: 1:50.	Drawn by:	File name: HN/083.
Set up size: A3.	Checked by:	Date: 05.02.18.
HANA & COMPANY LIMITED. DEMENTIA SPACES AND ARCHITECTURE. 16 BELVOIR ROAD, BOTTESFORD, NOTTINGHAM. NG13 0BG. TEL. 01949 843287. E.MAIL HANA.CO@BTINTERNET.COM		
Drawing Number: HN/083/103.		