


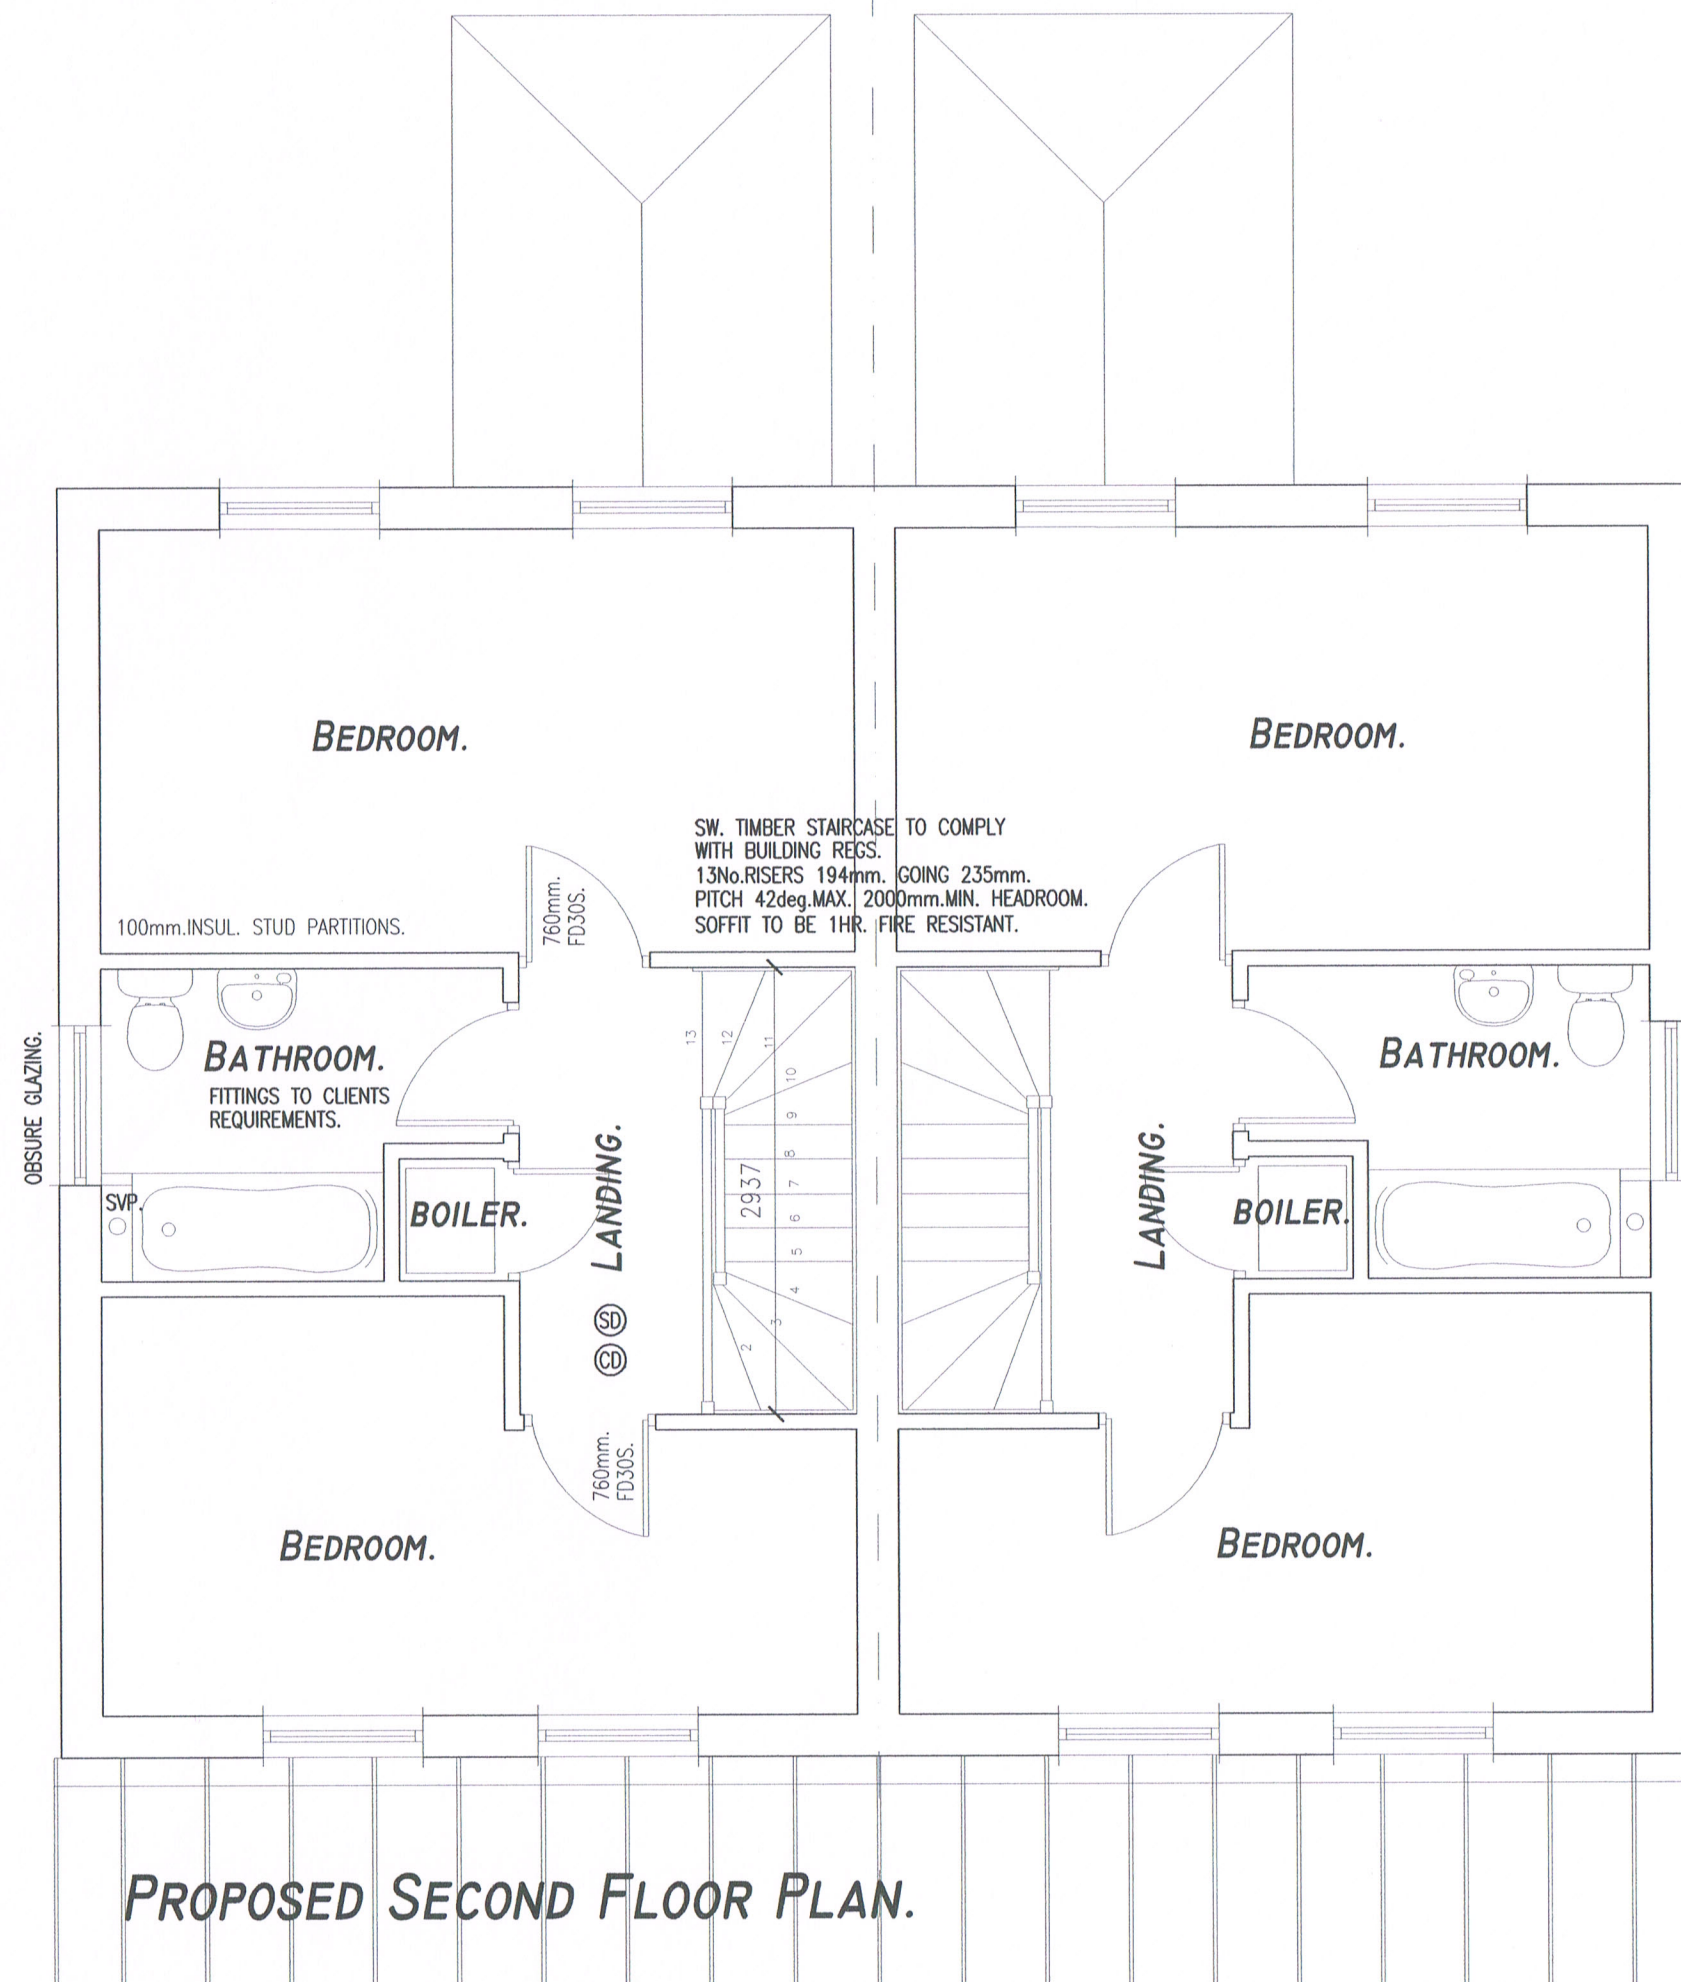

PROPOSED SECOND FLOOR PLAN.


U VALUE FOR ROOF CONSTRUCTION 0.16.
 U VALUE FOR LOW E GLAZING IN PVC WINDOWS 1.6.
 U VALUE FOR WALL CONSTRUCTION 0.28.
 U VALUE FOR FLOOR CONSTRUCTION 0.22.

ALL ELECTRICAL WORK TO COMPLY WITH BLD. REGS. PART P/BS.7671-2001
 AND BE CARRIED OUT BY A COMPETENT PERSON UNDER THE SELF
 CERTIFICATION SCHEME.

AUTOMATIC FIRE DETECTION AND ALARM SYSTEM TO BE
 INSTALLED IN ACCORDANCE WITH BS.5839 PART 6 AND
 LABC APPROVAL.

ELECTRICAL AND INTERNAL FINISHES
 SPECIFICATION TO CLIENTS REQUIREMENTS.

HIGH EFF. LOW E LIGHT FITTINGS TO BLD REG.
 APPROVAL TO 43-46 APP. DOC.L1B. AND TO
 CLIENTS REQUIREMENTS.

 

Drawing: **PROPOSED SECOND FLOOR PLAN.**

Client: **MR. C. GILL.**

Project: **PROPOSED REPLACEMENT DWELLINGS,
 GROVE BAY, GROVE LANE, HILLINGDON,
 MIDDLESEX. UB8 3RG.**

Scale: **1:50.** Drawn by: File name: **HN/083.**

Set up size: **A3.** Checked by: Date: **05.02.18.**

HANA & COMPANY LIMITED.
 DEMENTIA SPACES AND ARCHITECTURE.
 16 BELVOIR ROAD, BOTTESFORD,
 NOTTINGHAM. NG13 0BG.
 TEL. 01949 843287. E.MAIL HANA.CO@BTINTERNET.COM

Drawing Number: **HN/083/104.**