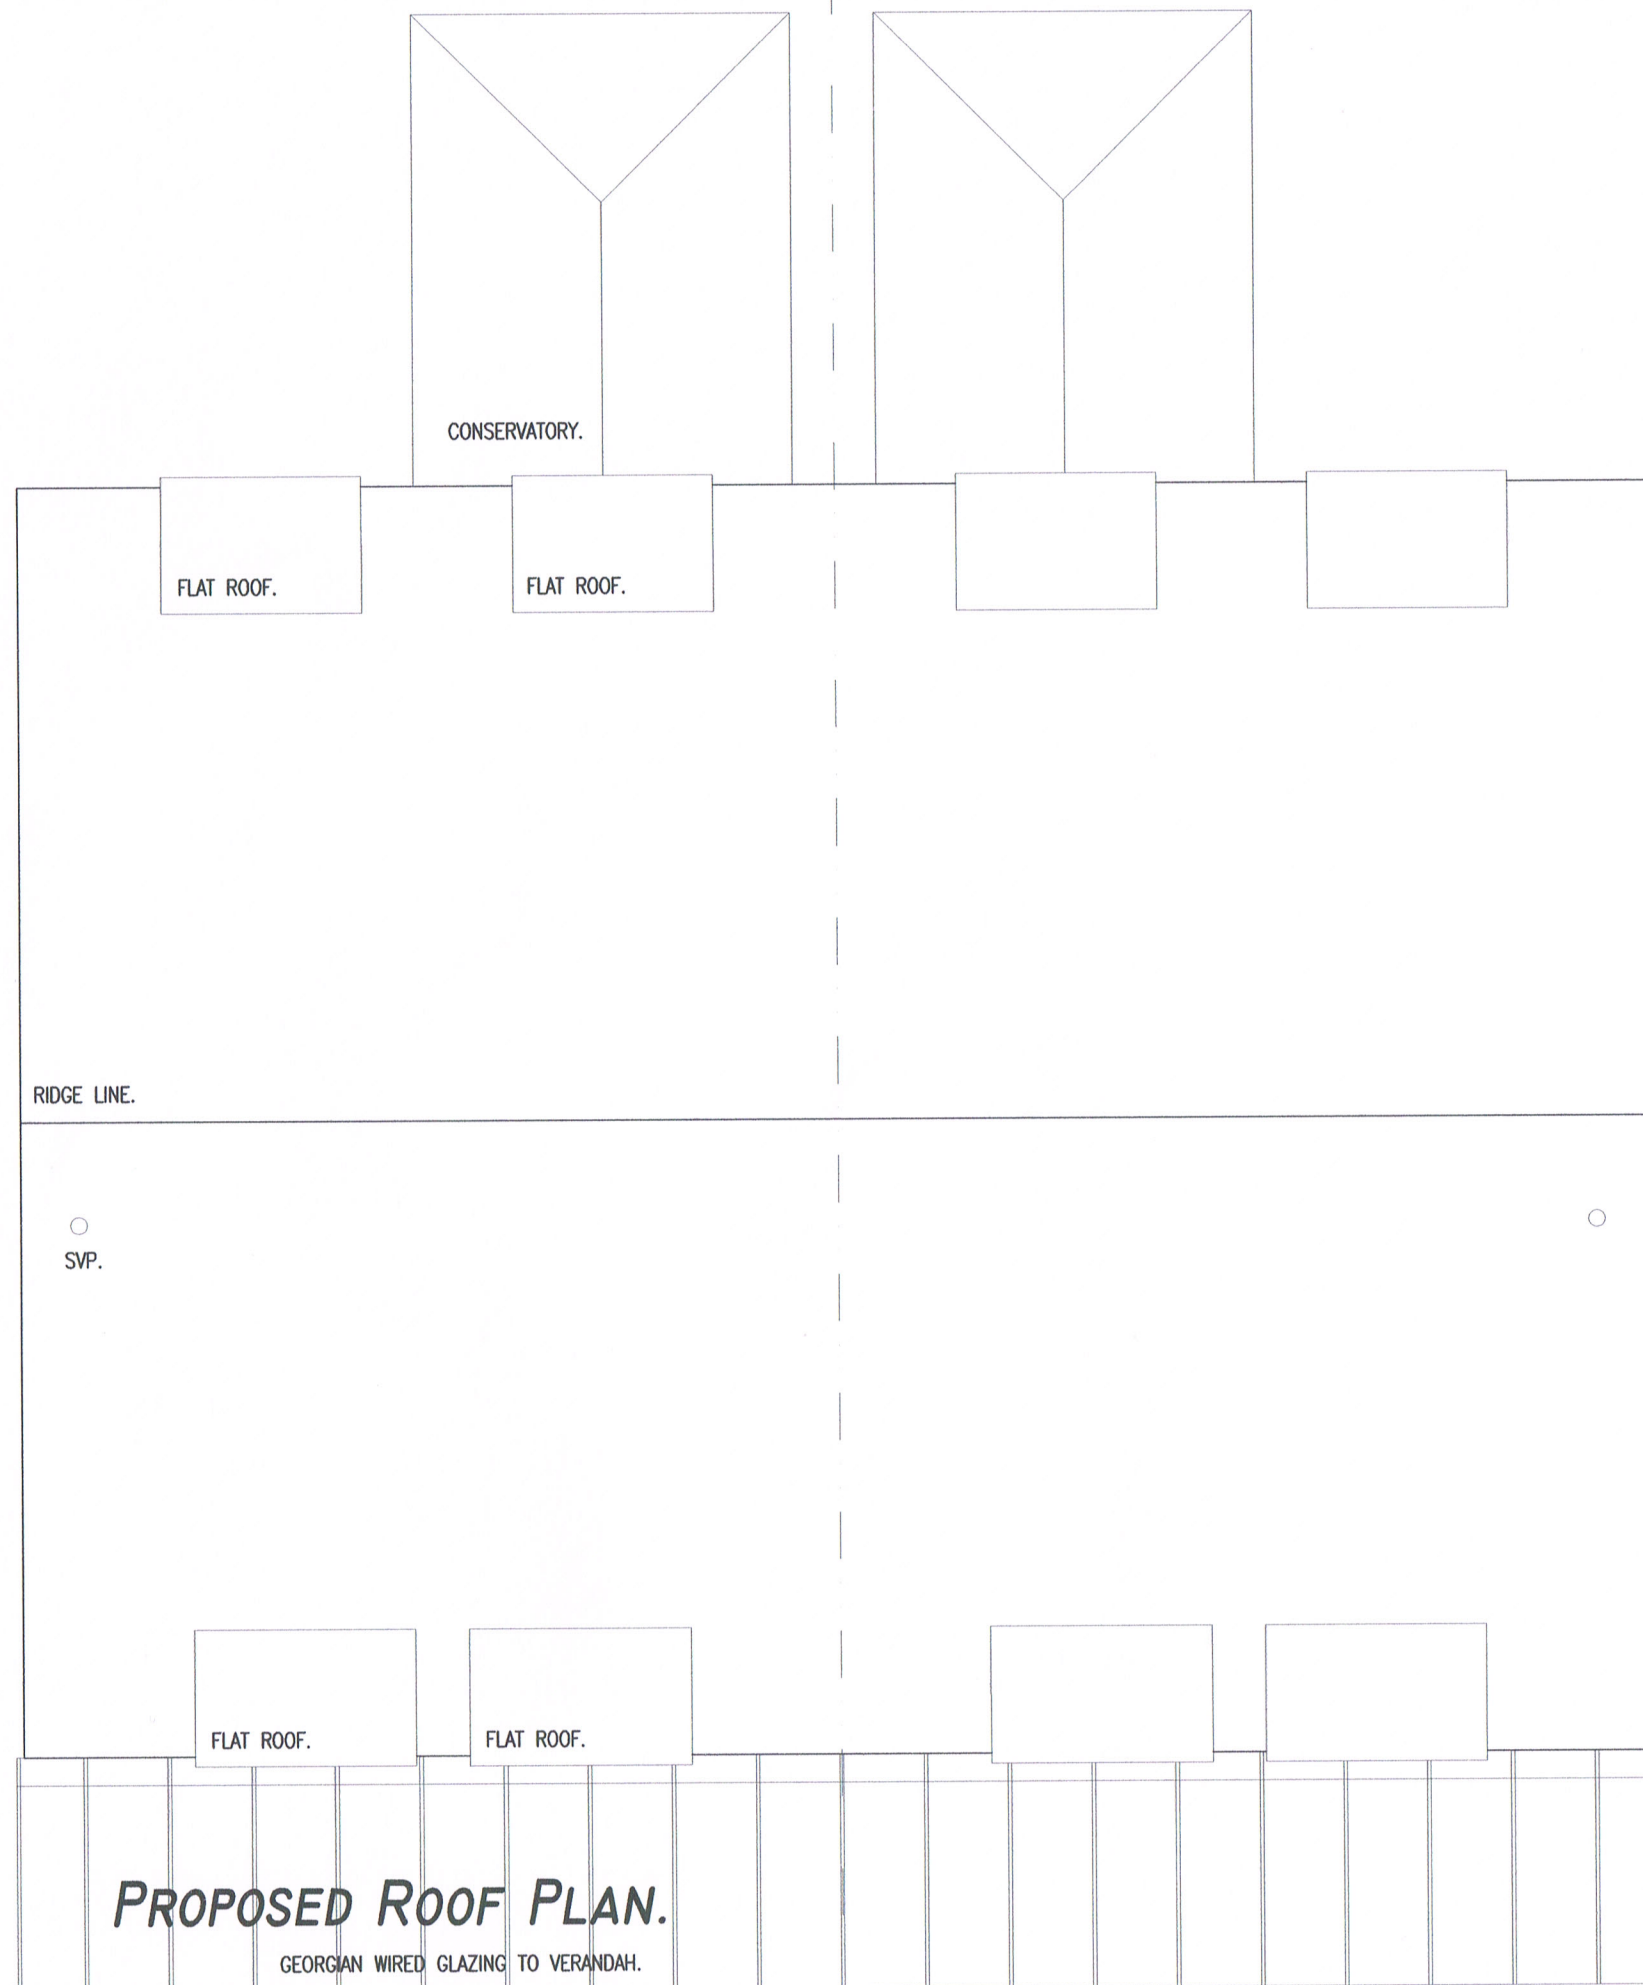


Drawing: PROPOSED ROOF PLAN.		
Client: MR. C. GILL.		
Project: PROPOSED REPLACEMENT DWELLINGS, GROVE BAY, GROVE LANE, HILLINGDON, MIDDLESEX. UB8 3RG.		
Scale: 1:50.	Drawn by:	File name: HN/083.
Set up size: A3.	Checked by:	Date: 05.02.18.
HANA & COMPANY LIMITED. DEMENTIA SPACES AND ARCHITECTURE. 16 BELVOIR ROAD, BOTTESFORD, NOTTINGHAM. NG13 0BG. TEL. 01949 843287. E.MAIL HANA.CO@BTINTERNET.COM		
Drawing Number: HN/083/105.		