


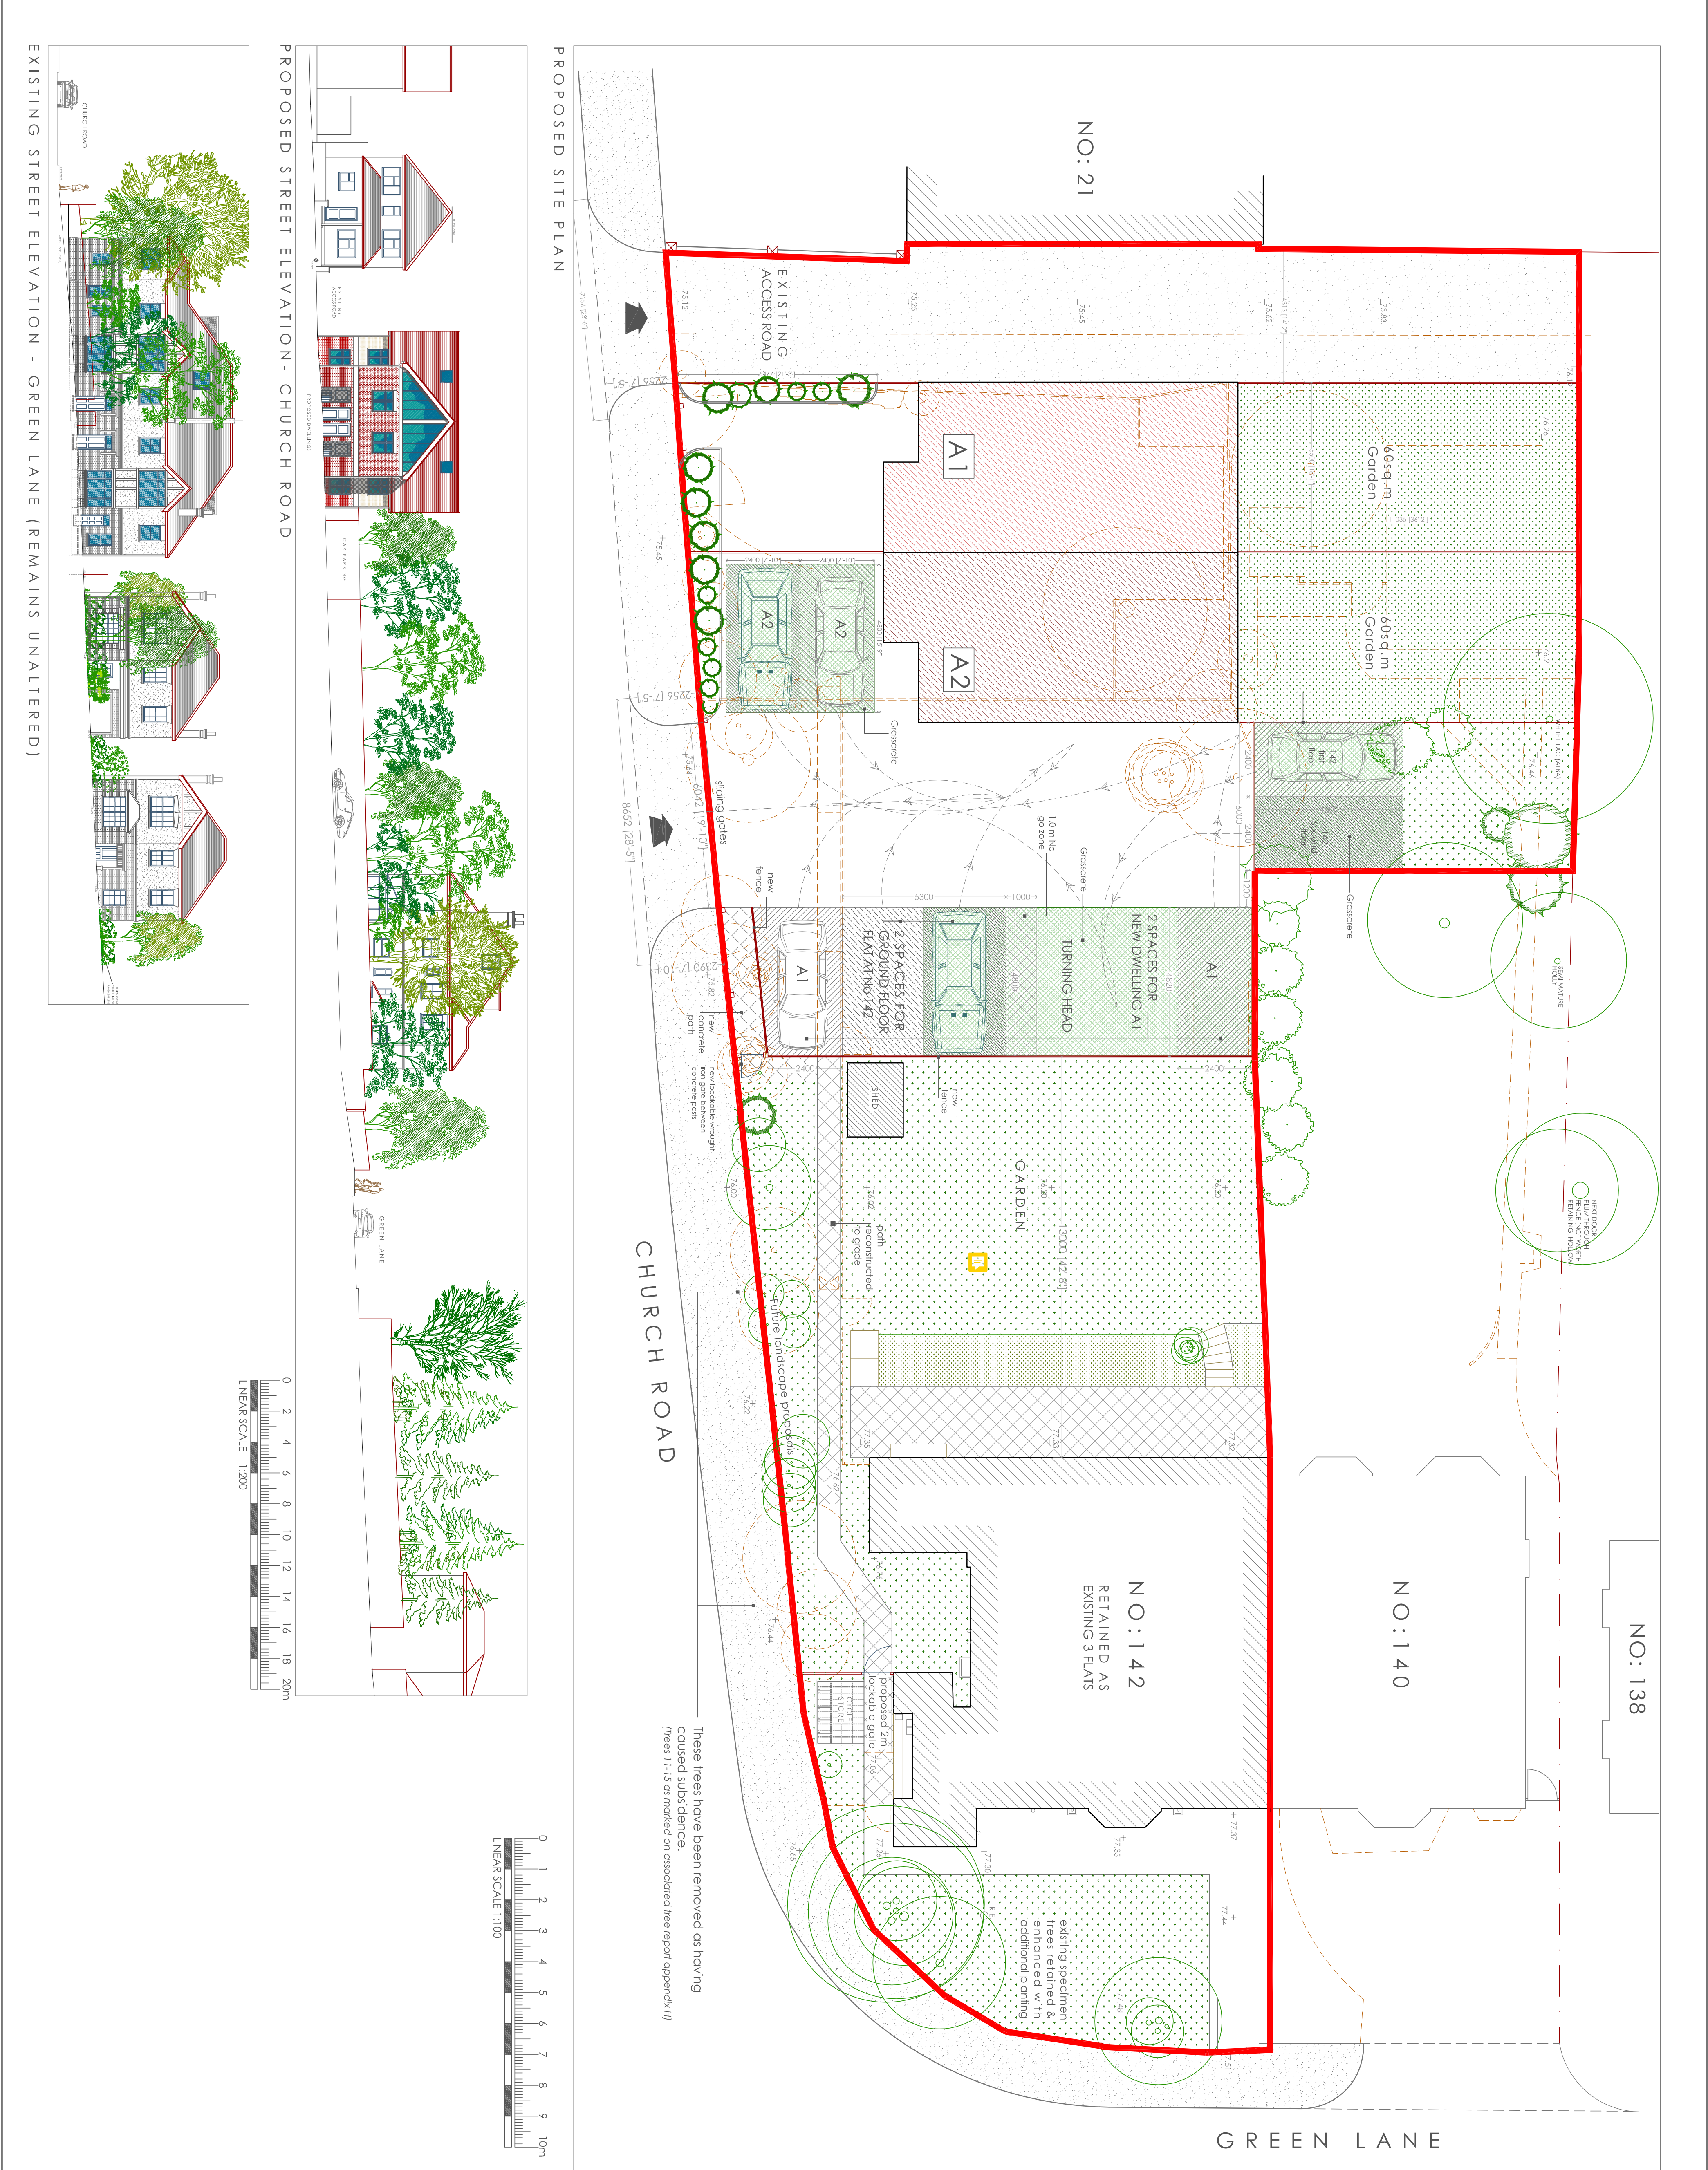

Amendments/Notes		
Rev.	Detail	By
A	Crossover dimension included	SC
B	Layout revised	SP
C	Fence line included	SP
D	Changes to Parking & Access - 142A	SP
E	Changes to Parking Spaces	SP
F	Changes to Parking Spaces	SP
G	Amendments to site plan. New dimensions added	HW
H	Site line boundary extended	SK
J	Gardens & turning head moved as per agreement	HD
K	Crossover, Parking & turning head re-arranged	HW
L	Grasscrete finish added to parking area	HW
M	Parking for ground floor flat 142 & flat A1 amended	HW
N	Trees 11-15 marked as removed	HW

All dimensions and levels to be checked on site by contractor prior to preparation of shop drawings and commencement of work on site. The drawing and the copyrights and patents therein are the property of the Architect and may not be used or reproduced without consent. This drawing is to be read in conjunction with all relevant consultants and/or specialist's drawings/documents and any discrepancies or variations are to be notified to the Architect before the affected work commences. All works on site are to be carried out fully in accordance with current CDM regulations and recommendations, current Building Regulations, British Standards and Codes of Practice as appropriate.

Project
140-142 Green Lane
Northwood, Middlesex
HA6 1AN

Drawing
Proposed Site Plan
& Street Elevations

SEABROOK ARCHITECTS
CHARTERED ARCHITECTS
The Studio Barn, Bury Farm Courtyard, Pednor Road, Chesham, Bucks HP5 2JU Tel: 01494 778918 Fax: 01494 770630
Seabrook Architects LLP e-mail: info@seabrookarchitects.co.uk

Drawn By : SC	Date : 27.07.11
Checked By :	Date : 06.05.14
Approved By	Scale : 1:100, 1:200
Drawing No.	Rev. N
4650/PL/02	