



01 SITE LOCATION PLAN  
1 : 1250




02 SITE PHOTOS  
NOT TO SCALE

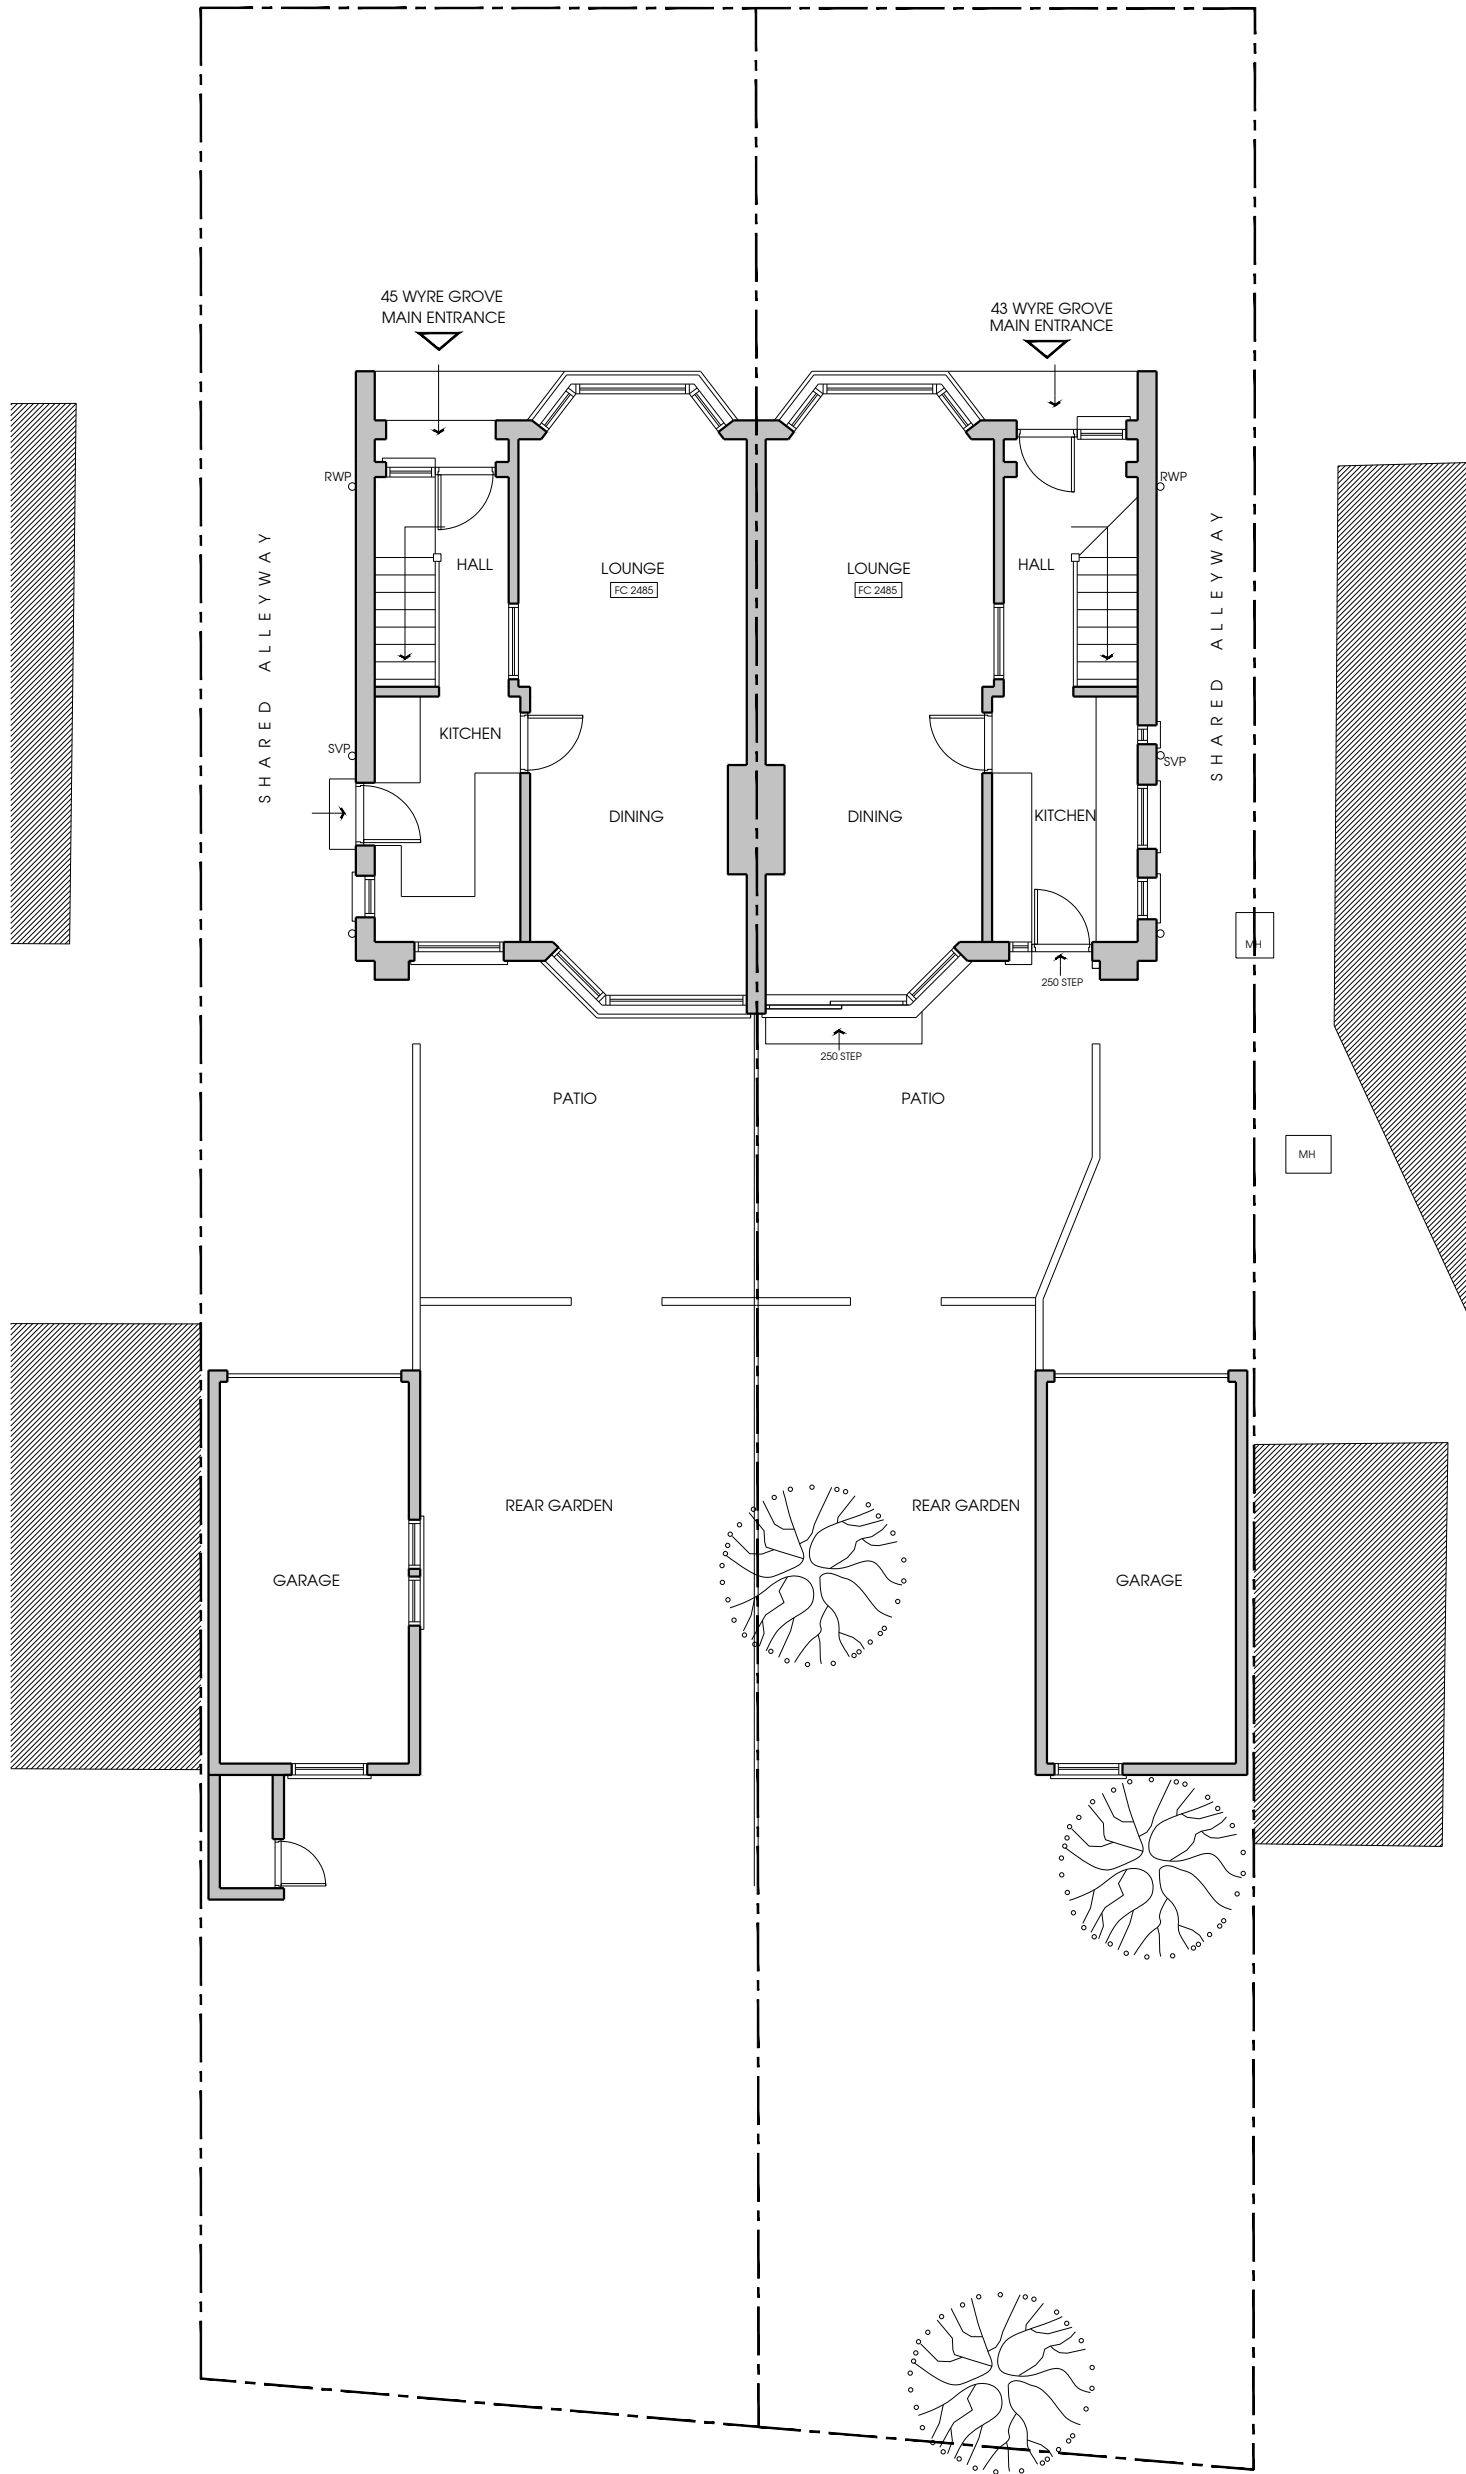

03 EXISTING GROUND FLOOR PLAN  
1 : 100

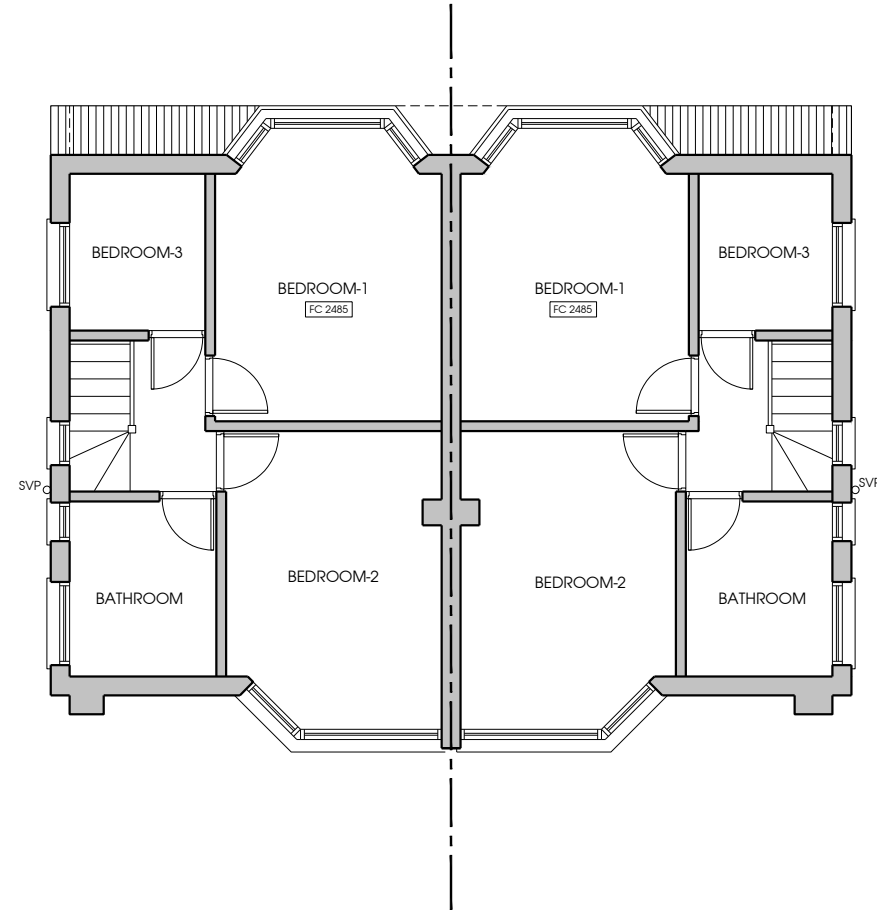

04 EXISTING FIRST FLOOR PLAN  
1 : 100

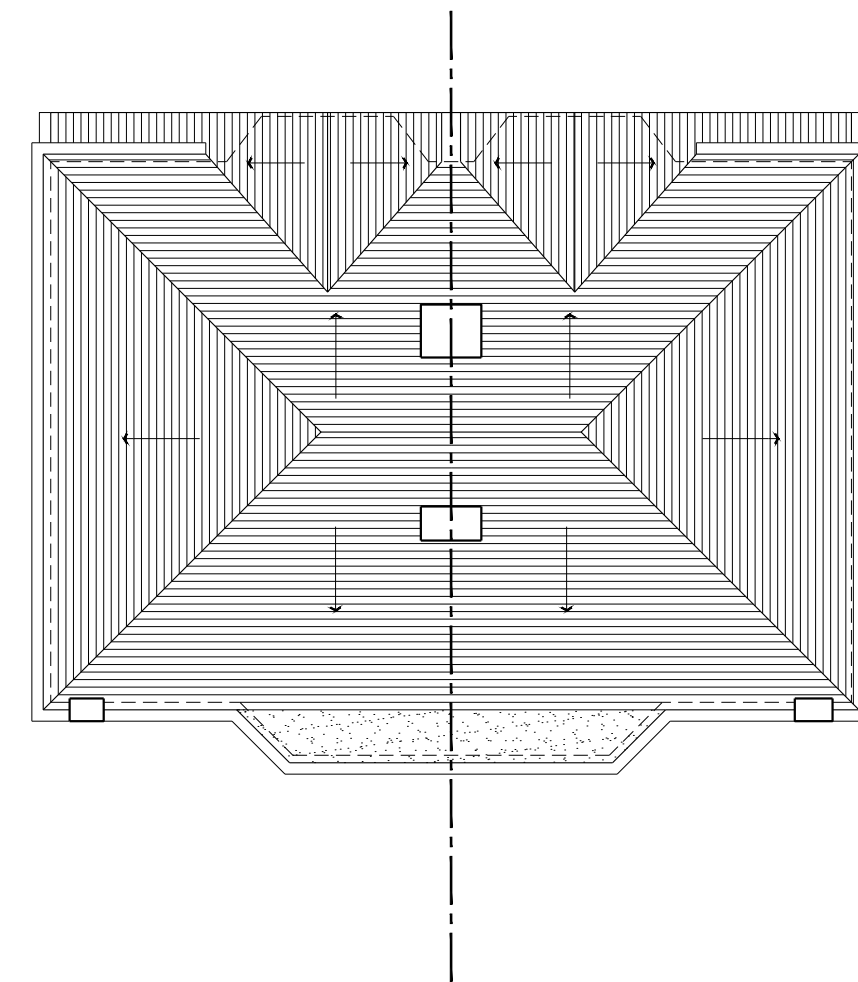

05 EXISTING ROOF PLAN  
1 : 100



187 Carlton Avenue East, Wembley HA9 8GB  
tel: 0203 3710259 mob: 07957 444257  
email: info@rsdesigns.com web: www.rsdesigns.com

NOTES  
THE CONTRACTORS ARE TO CHECK ALL DIMENSIONS, DRAIN RUNS AND GENERAL CONDITIONS ON THE SITE BEFORE WORK COMMENCEMENT, AND INFORM R S DESIGNS IMMEDIATELY UPON DISCOVERY OF ANY ERRORS, OMISSIONS OR DISCREPANCIES. ALL WORKS ARE TO BE CARRIED OUT IN ACCORDANCE WITH CURRENT BUILDING REGULATIONS, BRITISH STANDARDS, CODE OF PRACTICE AND LOCAL AUTHORITY REQUIREMENTS. DO NOT SCALE FROM THIS DRAWING WITHOUT FIRST OBTAINING WRITTEN AUTHORIZATION FROM R S DESIGNS.  
THIS DRAWING IS THE PROPERTY OF R S DESIGNS AND IS ISSUED ON THE CONDITION THAT IT IS NOT REPRODUCED, DISCLOSED OR COPIED TO ANY UNAUTHORISED PERSON IN WHOLE OR PART WITHOUT PRIOR WRITTEN CONSENT.

SCALE 1:100  
0 1000 2000 5000



REV: DATE: DESCRIPTION:

CLIENT:  
MR P K RODA

PROJECT:  
43-45 WYRE GROVE  
HAYES  
UB3 4PH

TITLE:  
SITE LOCATION PLAN, SITE  
LOCATION PLAN AND EXISTING  
FLOOR PLANS

SCALE:  
1:100 @ A2  
DATE:  
AUG. 2017

DRAWN:  
KM  
CHECKED:  
SP  
AUTHORISED:  
SP

DRAWING No:  
RSD2331 - 001

REVISION:

ISSUE:

PLANNING