



187 Carlton Avenue East, Wembley HA9 8GB
tel: 0203 3710259 mob: 07957 444257
email: info@rsdesigns.com web: www.rsdesigns.com


NOTES
THE CONTRACTORS ARE TO CHECK ALL DIMENSIONS, DRAIN RUNS AND GENERAL CONDITIONS ON THE SITE BEFORE WORK COMMENCEMENT, AND INFORM R S DESIGNS IMMEDIATELY UPON DISCOVERY OF ANY ERRORS, OMISSIONS OR DISCREPANCIES. ALL WORKS ARE TO BE CARRIED OUT IN ACCORDANCE WITH CURRENT BUILDING REGULATIONS, BRITISH STANDARDS, CODE OF PRACTICE AND LOCAL AUTHORITY REQUIREMENTS. DO NOT SCALE FROM THE DRAWING WITHOUT FIRST OBTAINING WRITTEN AUTHORIZATION FROM R S DESIGNS.

THIS DRAWING IS THE PROPERTY OF RS DESIGNS AND IS ISSUED ON THE CONDITION THAT IT IS NOT REPRODUCED, DISCLOSED OR COPIED TO ANY UNAUTHORISED PERSON IN WHOLE OR PART WITHOUT PRIOR WRITTEN CONSENT.


SCALE 1:100
0 1000 2000 5000




06 EXISTING FRONT ELEVATION
1 : 100

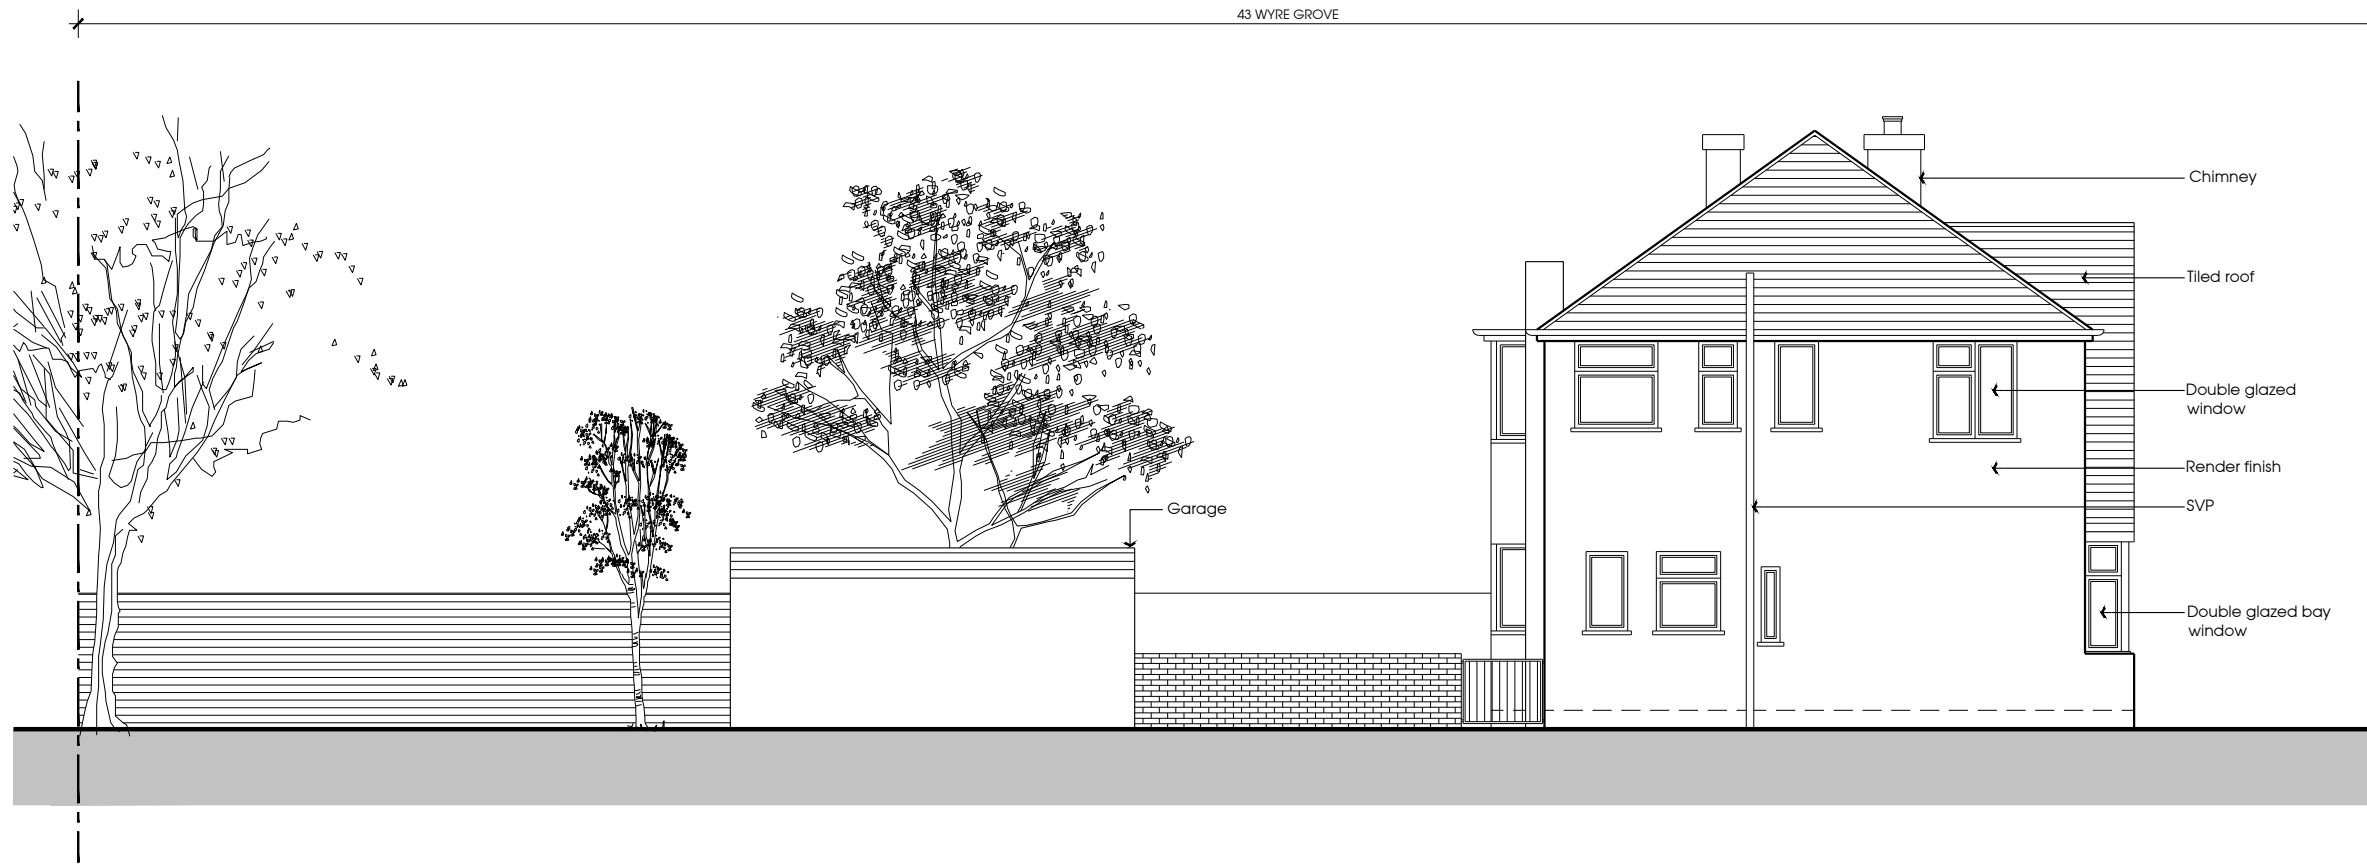

07 EXISTING FLANK ELEVATION
1 : 100

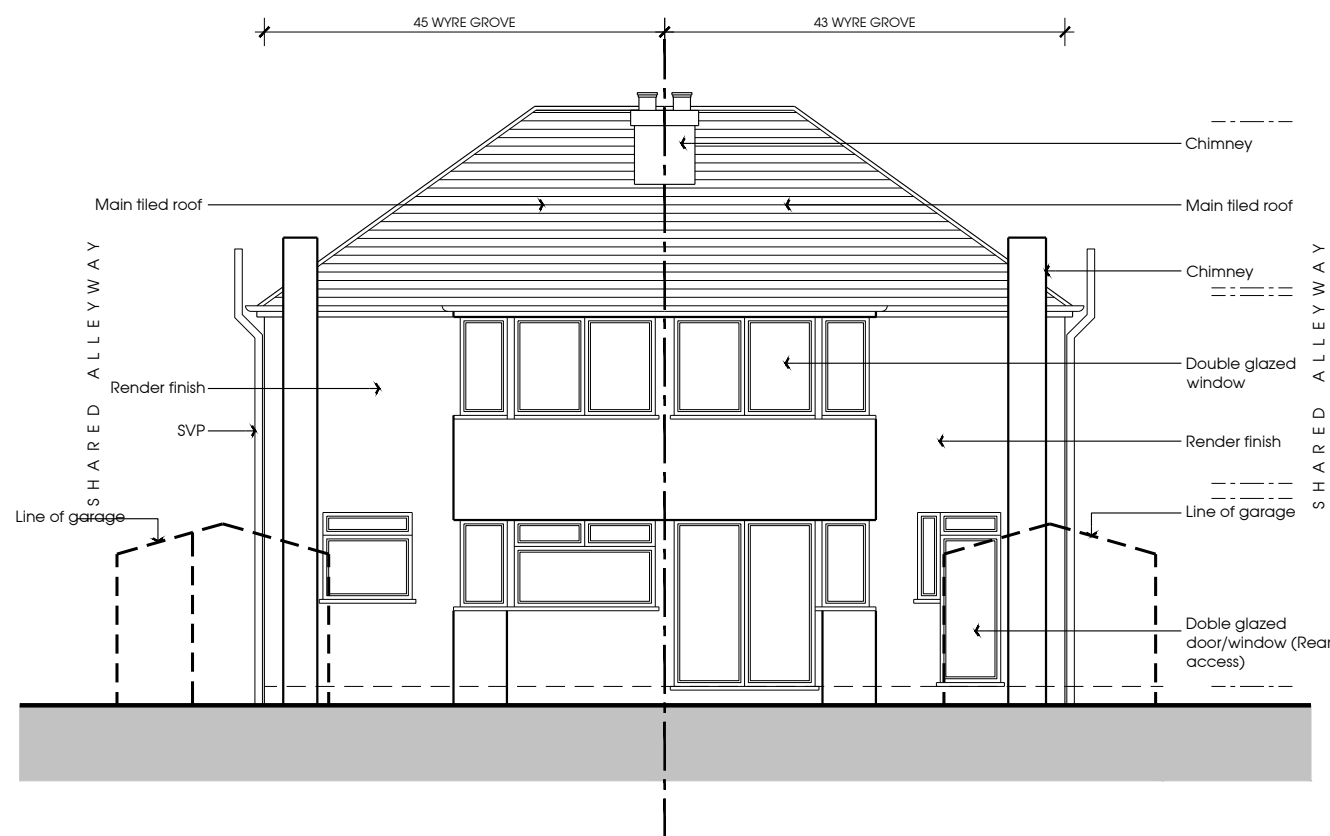

08 EXISTING REAR ELEVATION
1 : 100

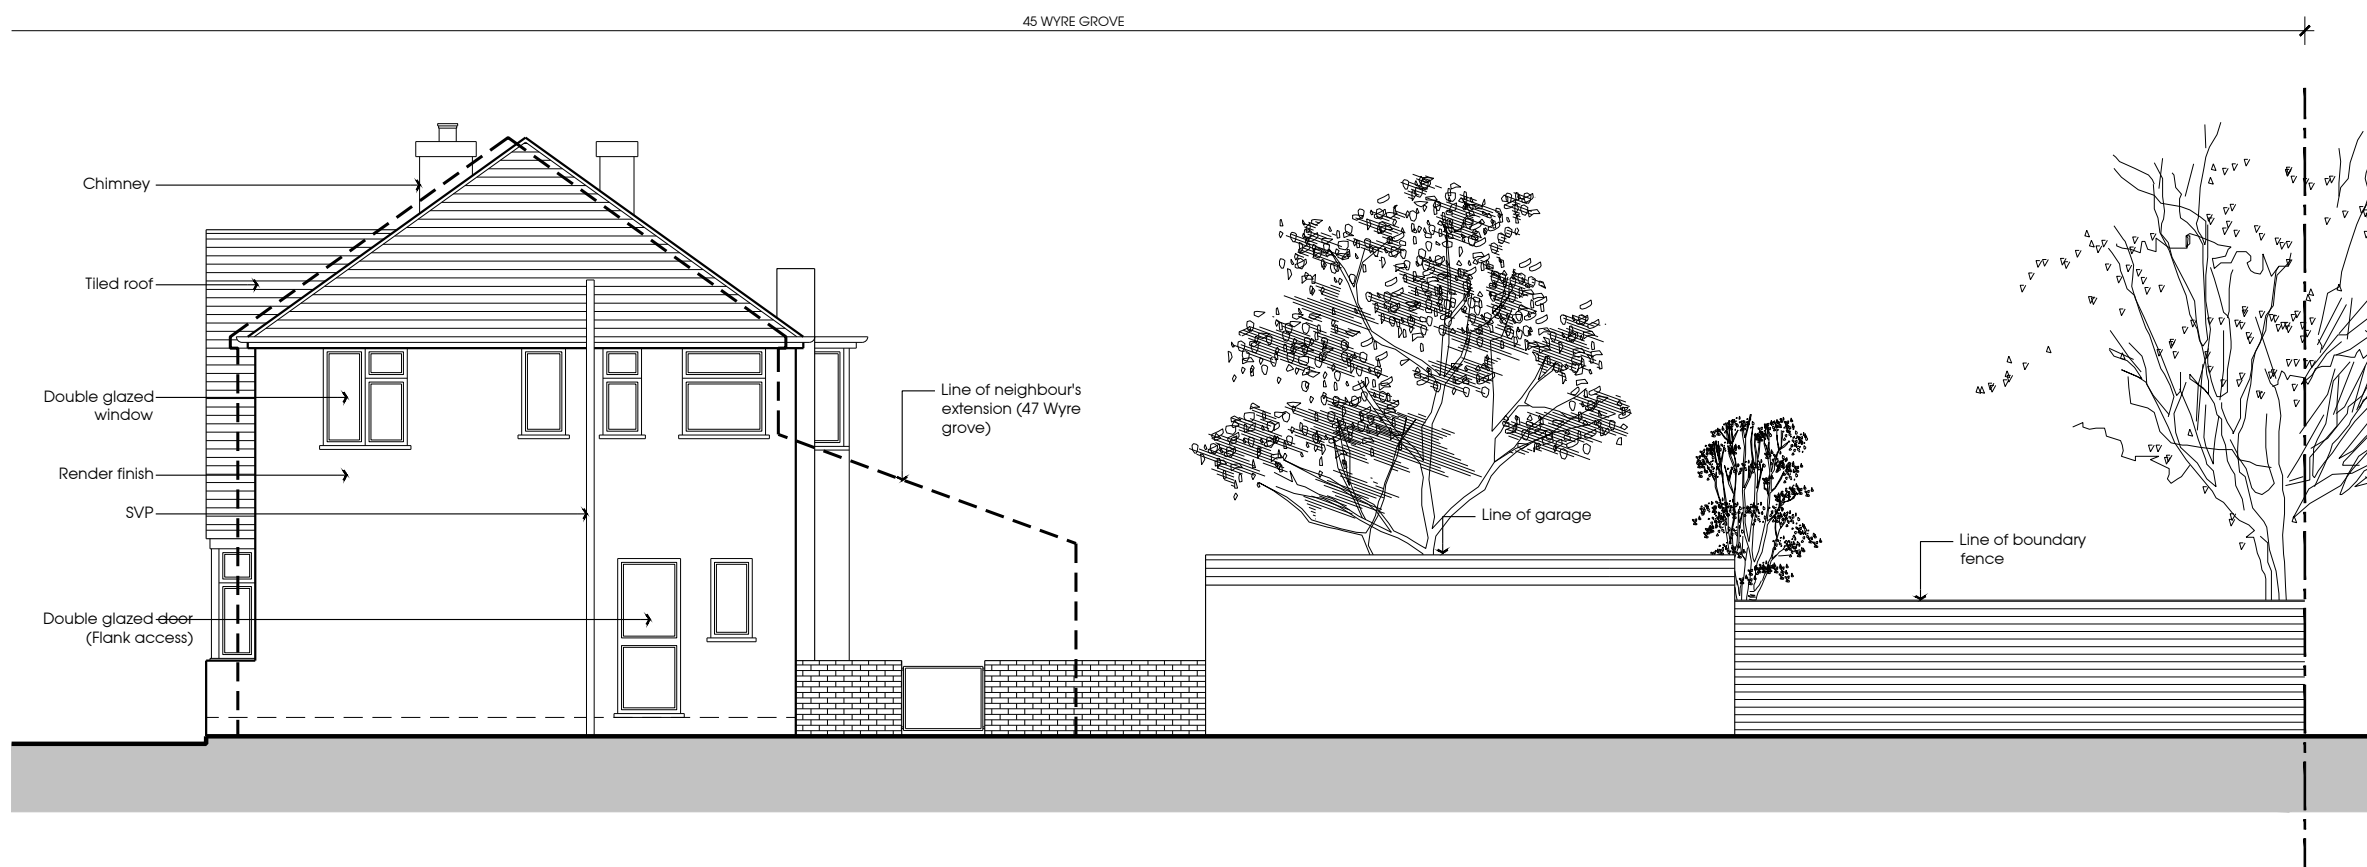

09 EXISTING FLANK ELEVATION
1 : 100

REV: DATE: DESCRIPTION:

CLIENT:
MR P K RODA

PROJECT:
43-45 WYRE GROVE
HAYES
UB3 4PH

TITLE:
EXISTING ELEVATIONS

SCALE:
1:100 @ A2

DATE:
AUG. 2017

DRAWN:
KM

CHECKED:
SP

AUTHORISED:
SP

DRAWING No:
RSD2331 - 002

REVISION:

ISSUE:

PLANNING