


NOTES
THE CONTRACTORS ARE TO CHECK ALL DIMENSIONS, DRAIN RUNS AND GENERAL CONDITIONS ON THE SITE BEFORE WORK COMMENCEMENT, AND INFORM R S DESIGNS IMMEDIATELY UPON DISCOVERY OF ANY ERRORS, OMISSIONS OR DISCREPANCIES. ALL WORKS ARE TO BE CARRIED OUT IN ACCORDANCE WITH CURRENT BUILDING REGULATIONS, BRITISH STANDARDS, CODE OF PRACTICE AND LOCAL AUTHORITY REQUIREMENTS. DO NOT SCALE FROM THIS DRAWING WITHOUT FIRST OBTAINING WRITTEN AUTHORISATION FROM R S DESIGNS.

THIS DRAWING IS THE PROPERTY OF RS DESIGNS AND IS ISSUED ON THE CONDITION THAT IT IS NOT REPRODUCED, DISCLOSED OR COPIED TO ANY UNAUTHORISED PERSON IN WHOLE OR PART WITHOUT PRIOR WRITTEN CONSENT.

SCALE 1:100


0 1000 2000 5000

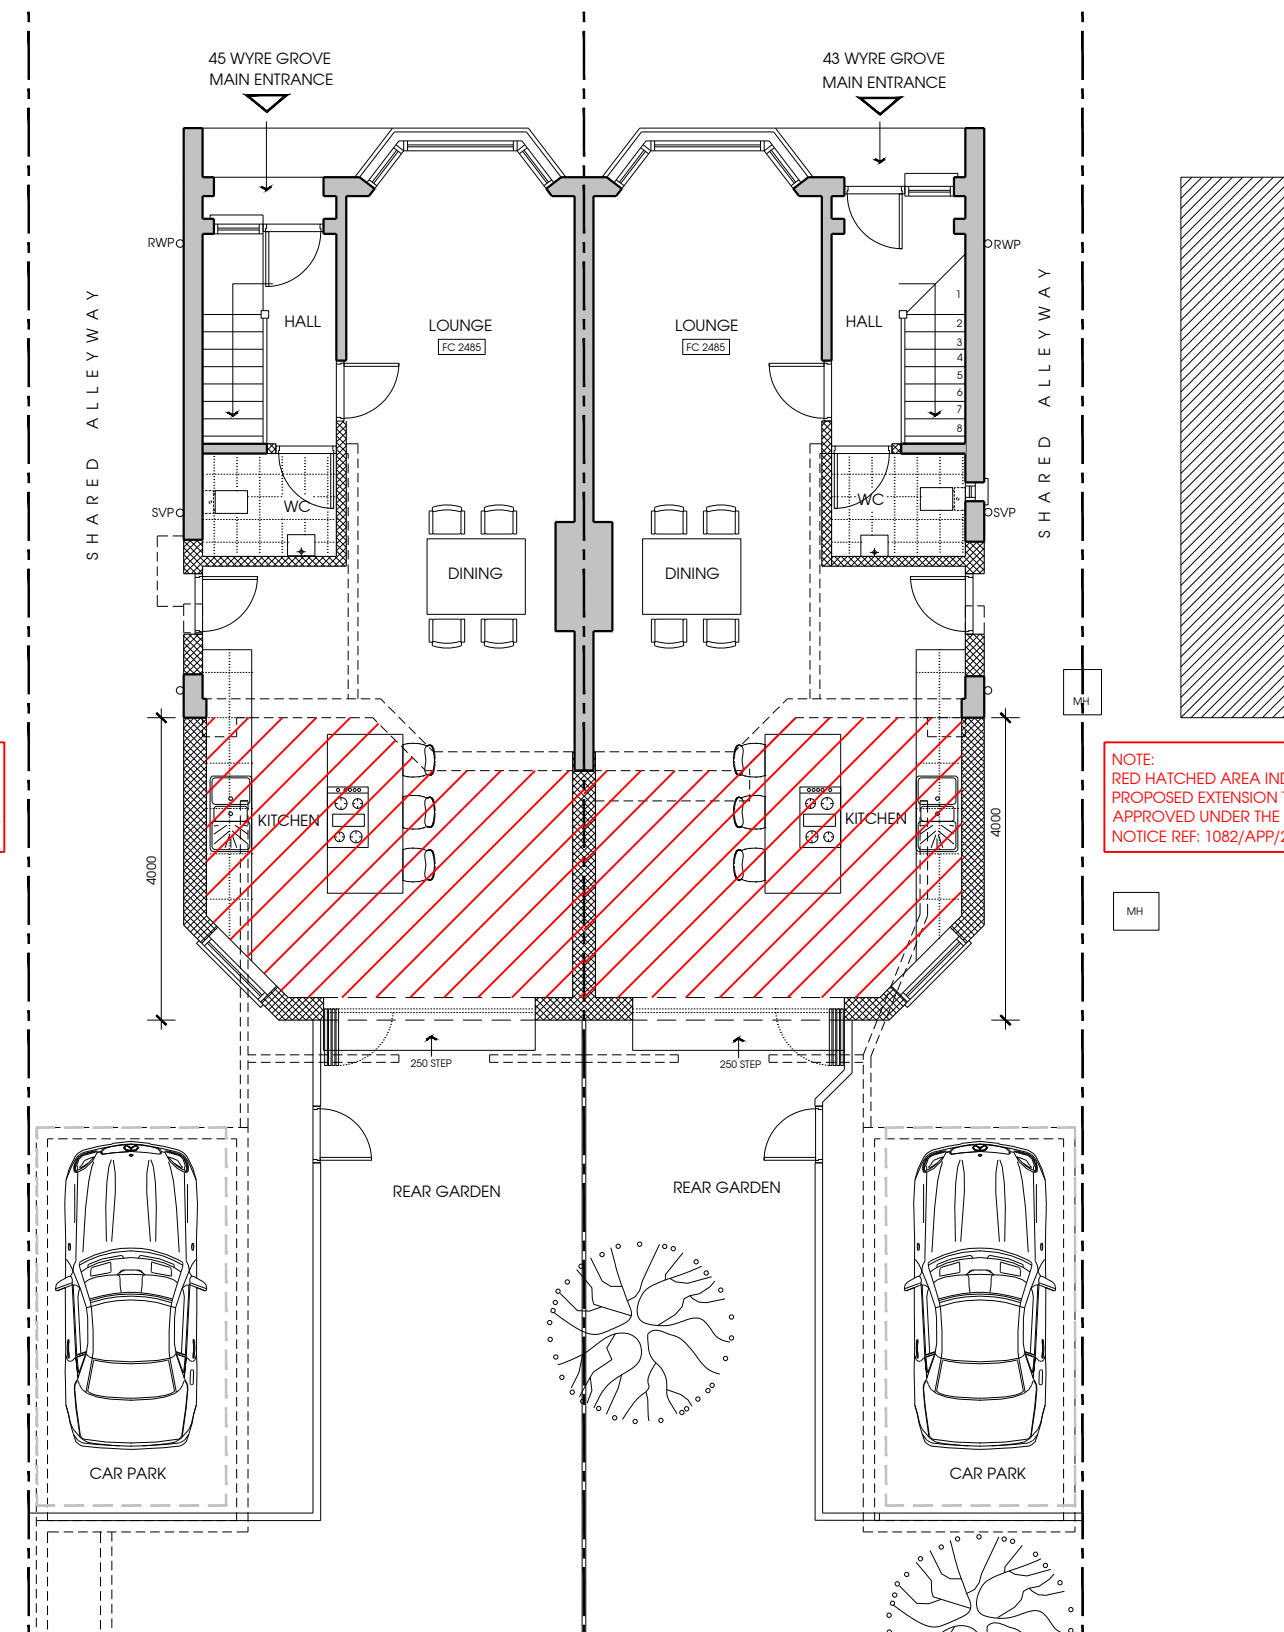


NOTE:
RED HATCHED AREA INDICATES
PROPOSED EXTENSION THAT HAS BEEN
APPROVED UNDER THE PRIOR APPROVAL
NOTICE REF: 73187/APP/2017/3427.

NOTE:
RED HATCHED AREA INDICATES
PROPOSED EXTENSION THAT HAS BEEN
APPROVED UNDER THE PRIOR APPROVAL
NOTICE REF: 1082/APP/2017/3426.

01 PROPOSED GROUND FLOOR PLAN
1 : 100

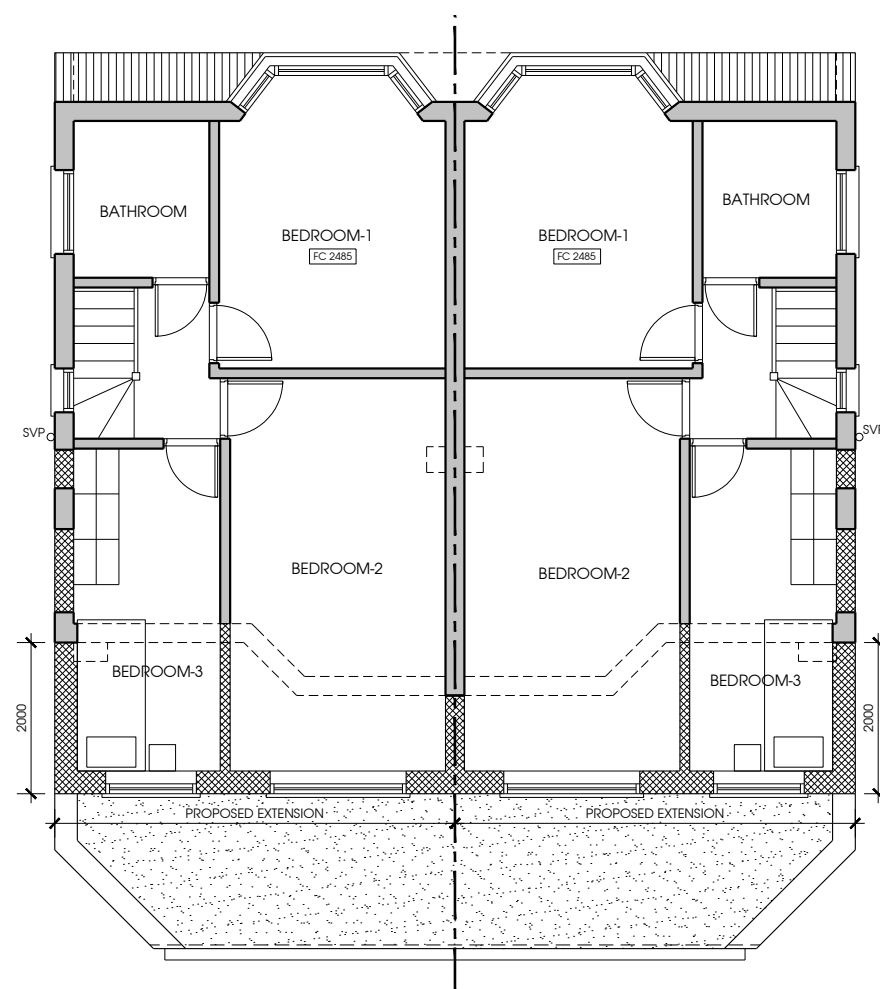

02 PROPOSED FIRST FLOOR PLAN
1 : 100

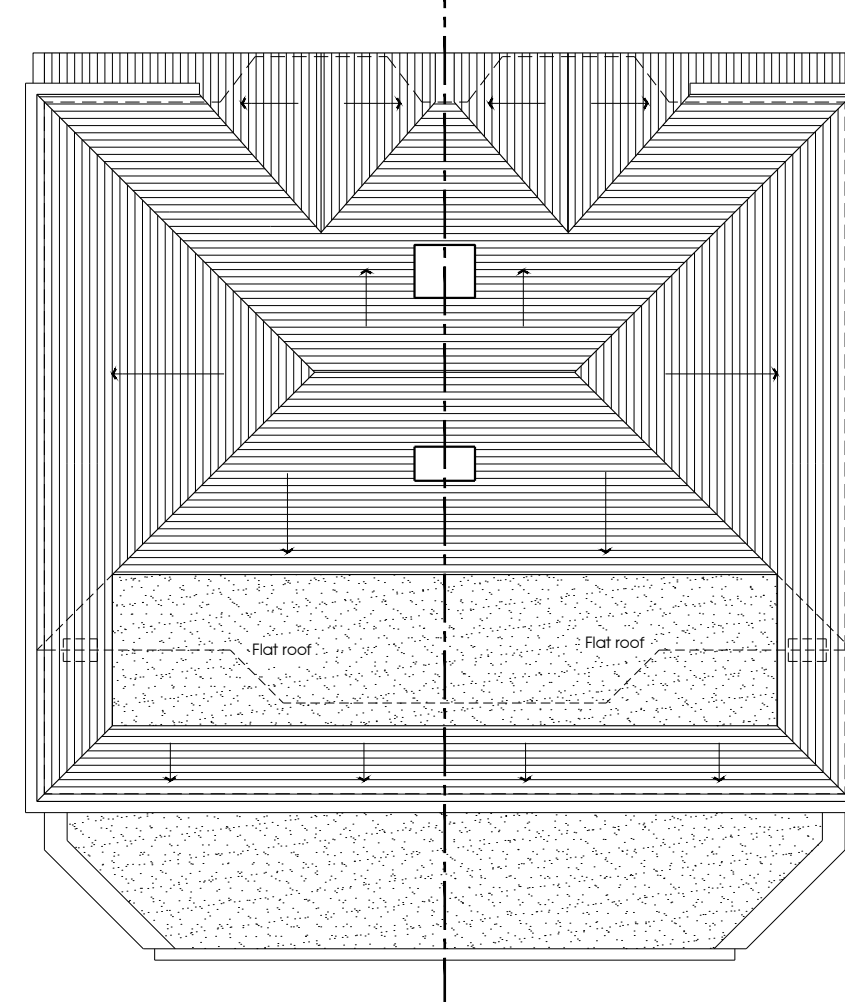

03 PROPOSED ROOF PLAN
1 : 100

A 22.01.18 Loft removed

REV: DATE: DESCRIPTION:

CLIENT:
MR P K RODA

PROJECT:
43-45 WYRE GROVE
HAYES
UB3 4PH

TITLE:
PROPOSED FLOOR AND ROOF
PLANS

SCALE:
1:100 @ A2

DATE:
DEC. 2018

DRAWN:
KM

CHECKED:

AUTHORISED:
SP

DRAWING No:
RSD2331 - 300

REVISION:
A

ISSUE:

PLANNING