



181543

181593

Proposed First Floor Plan
Scale 1:100 @ A3 (New Build)




Colham Manor
Primary School

Client : Details
Mr:Durim Tusha
78 Greatfields Drive
Uxbridge London
UB8 3QW

Project	New Build		
Title	Proposed First Floor Plan		
Site	Violet Avenue Uxbridge London UB8 3PT		
Design By	M.S Herad & H.Nasir 81 Ravenor Park Road Greenford London UB6 9QY 07894249340		
Scale	1:100	Drawing Number	999.02


Proposed Loft Floor Plan
Scale 1:100 @ A3 (New Build)

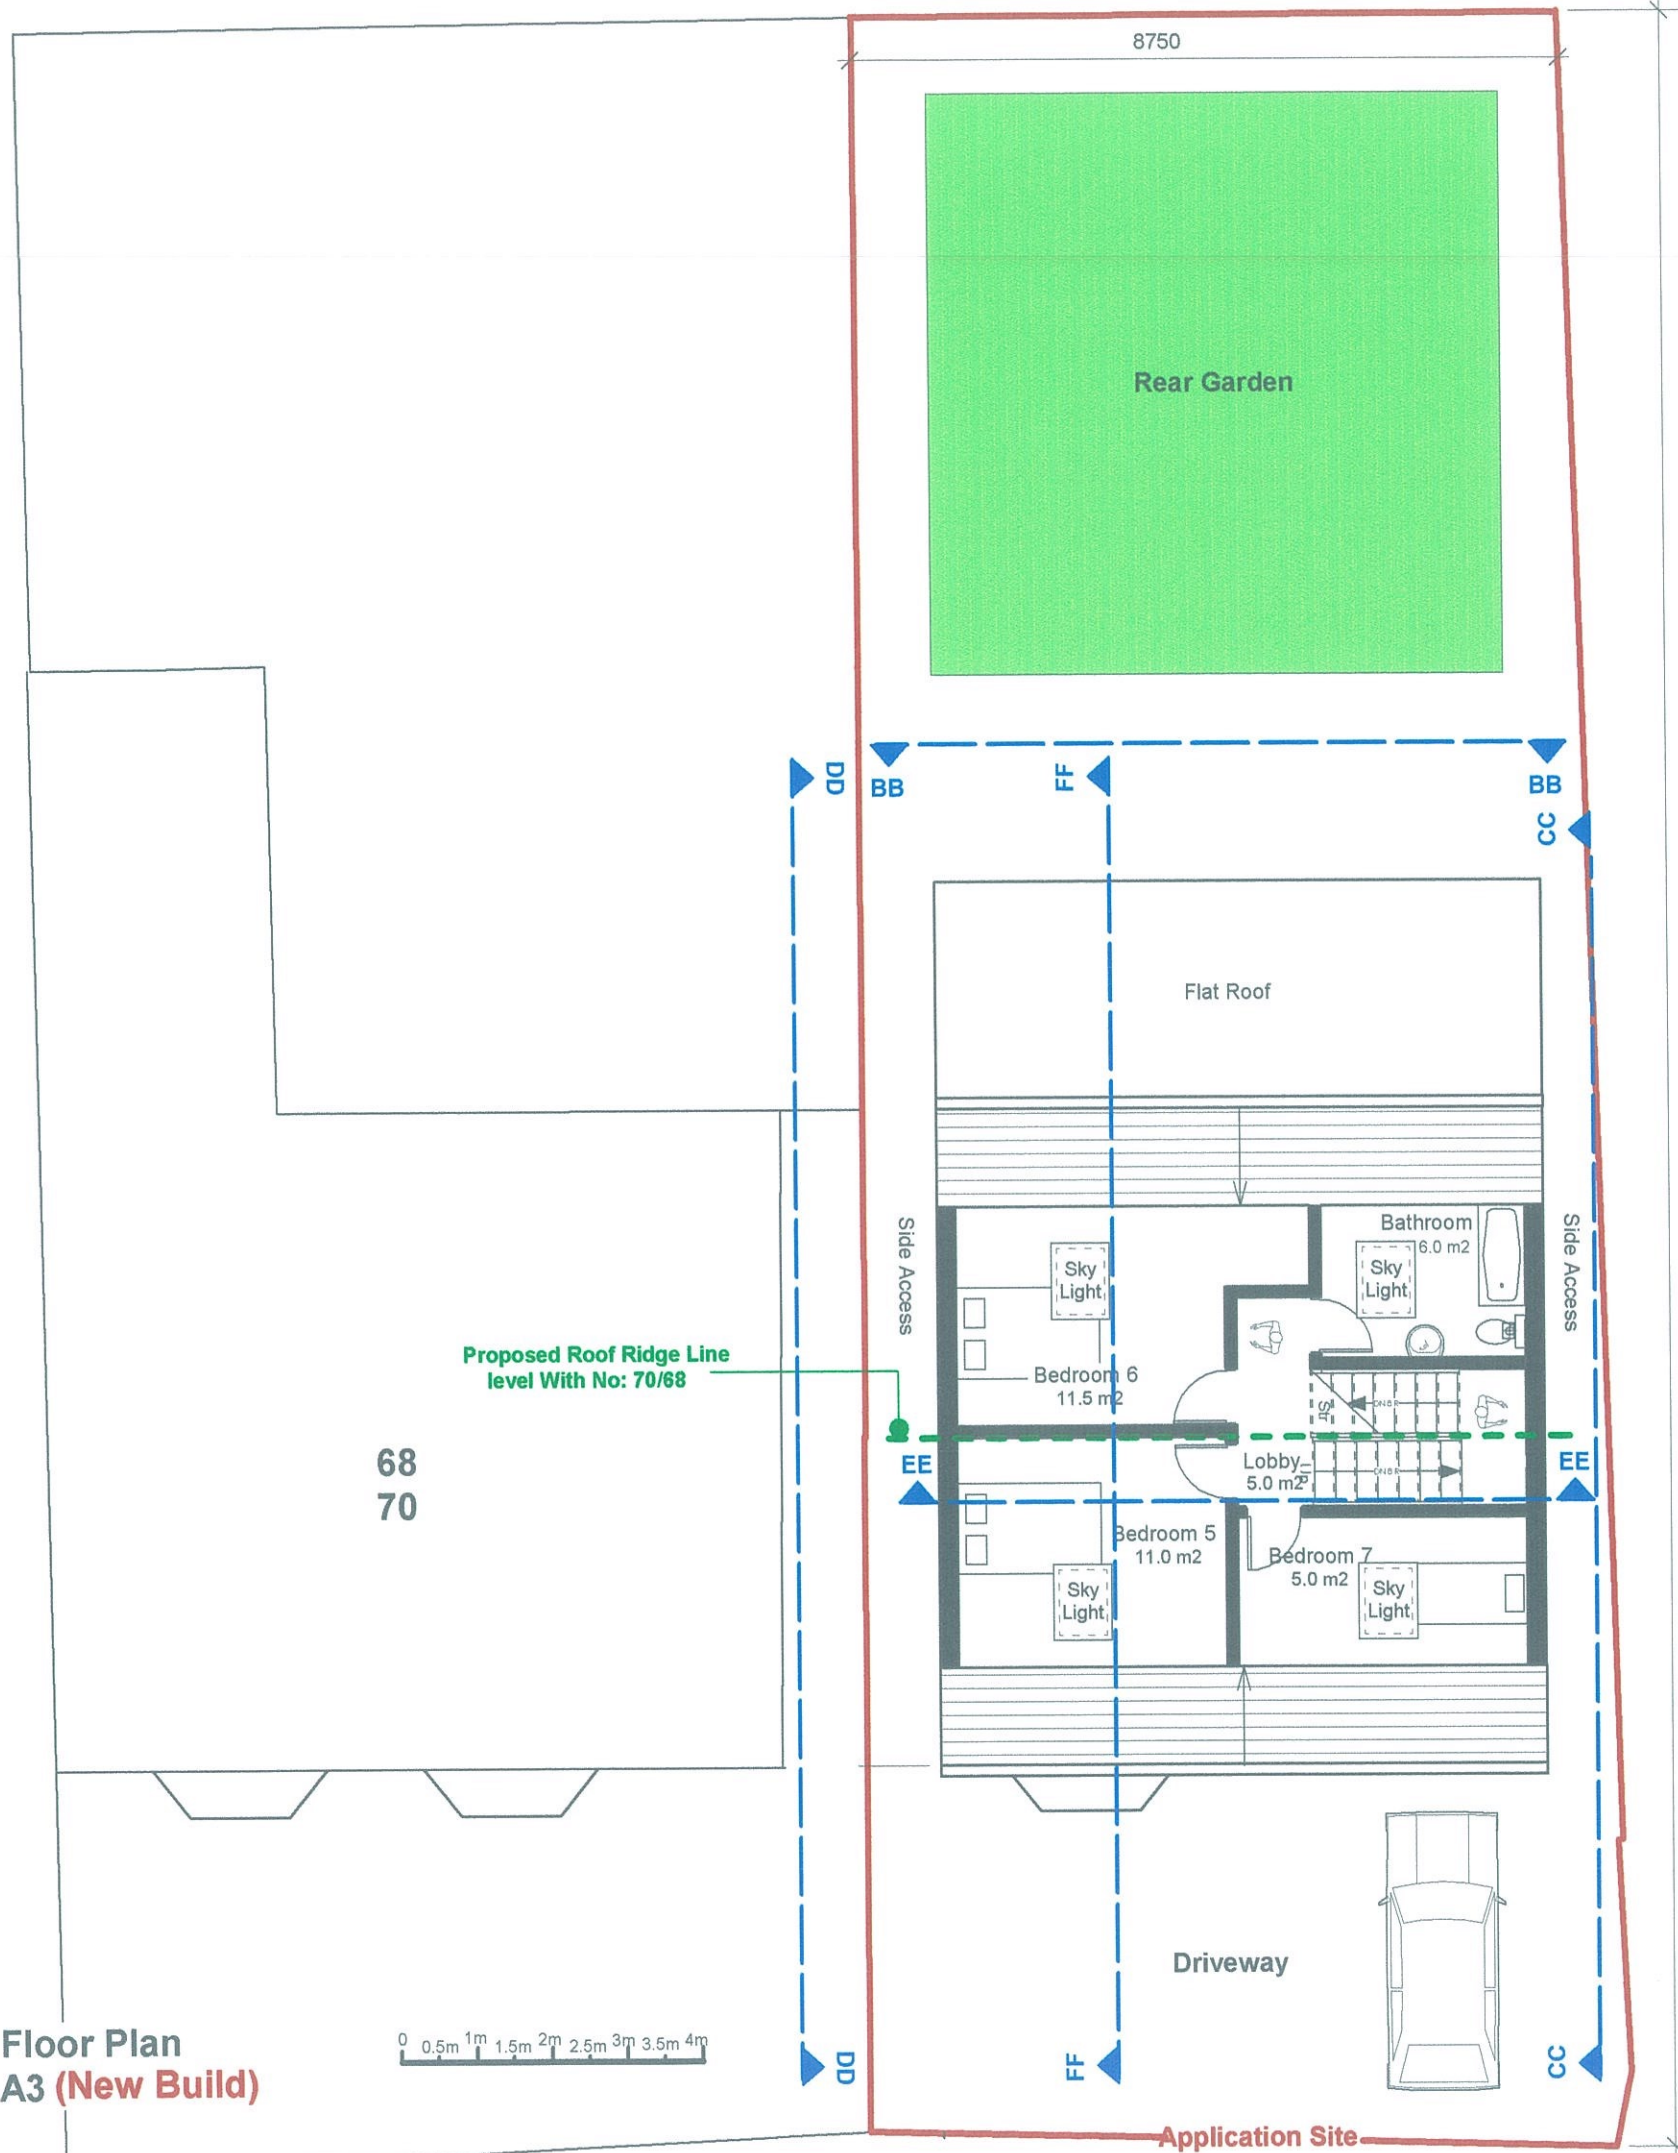

Colham Manor
Primary School

Client : Details			
Mr:Durim Tusha 78 Greatfields Drive Uxbridge London UB8 3QW			

Project	New Build		
Title	Proposed Loft Floor Plan		
Site	Violet Avenue Uxbridge London UB8 3PT		
Design By	M.S Herad & H.Nasir 81 Ravenor Park Road Greenford London UB6 9QY 07894249340		
Scale	1:100	Drawing Number	999.03

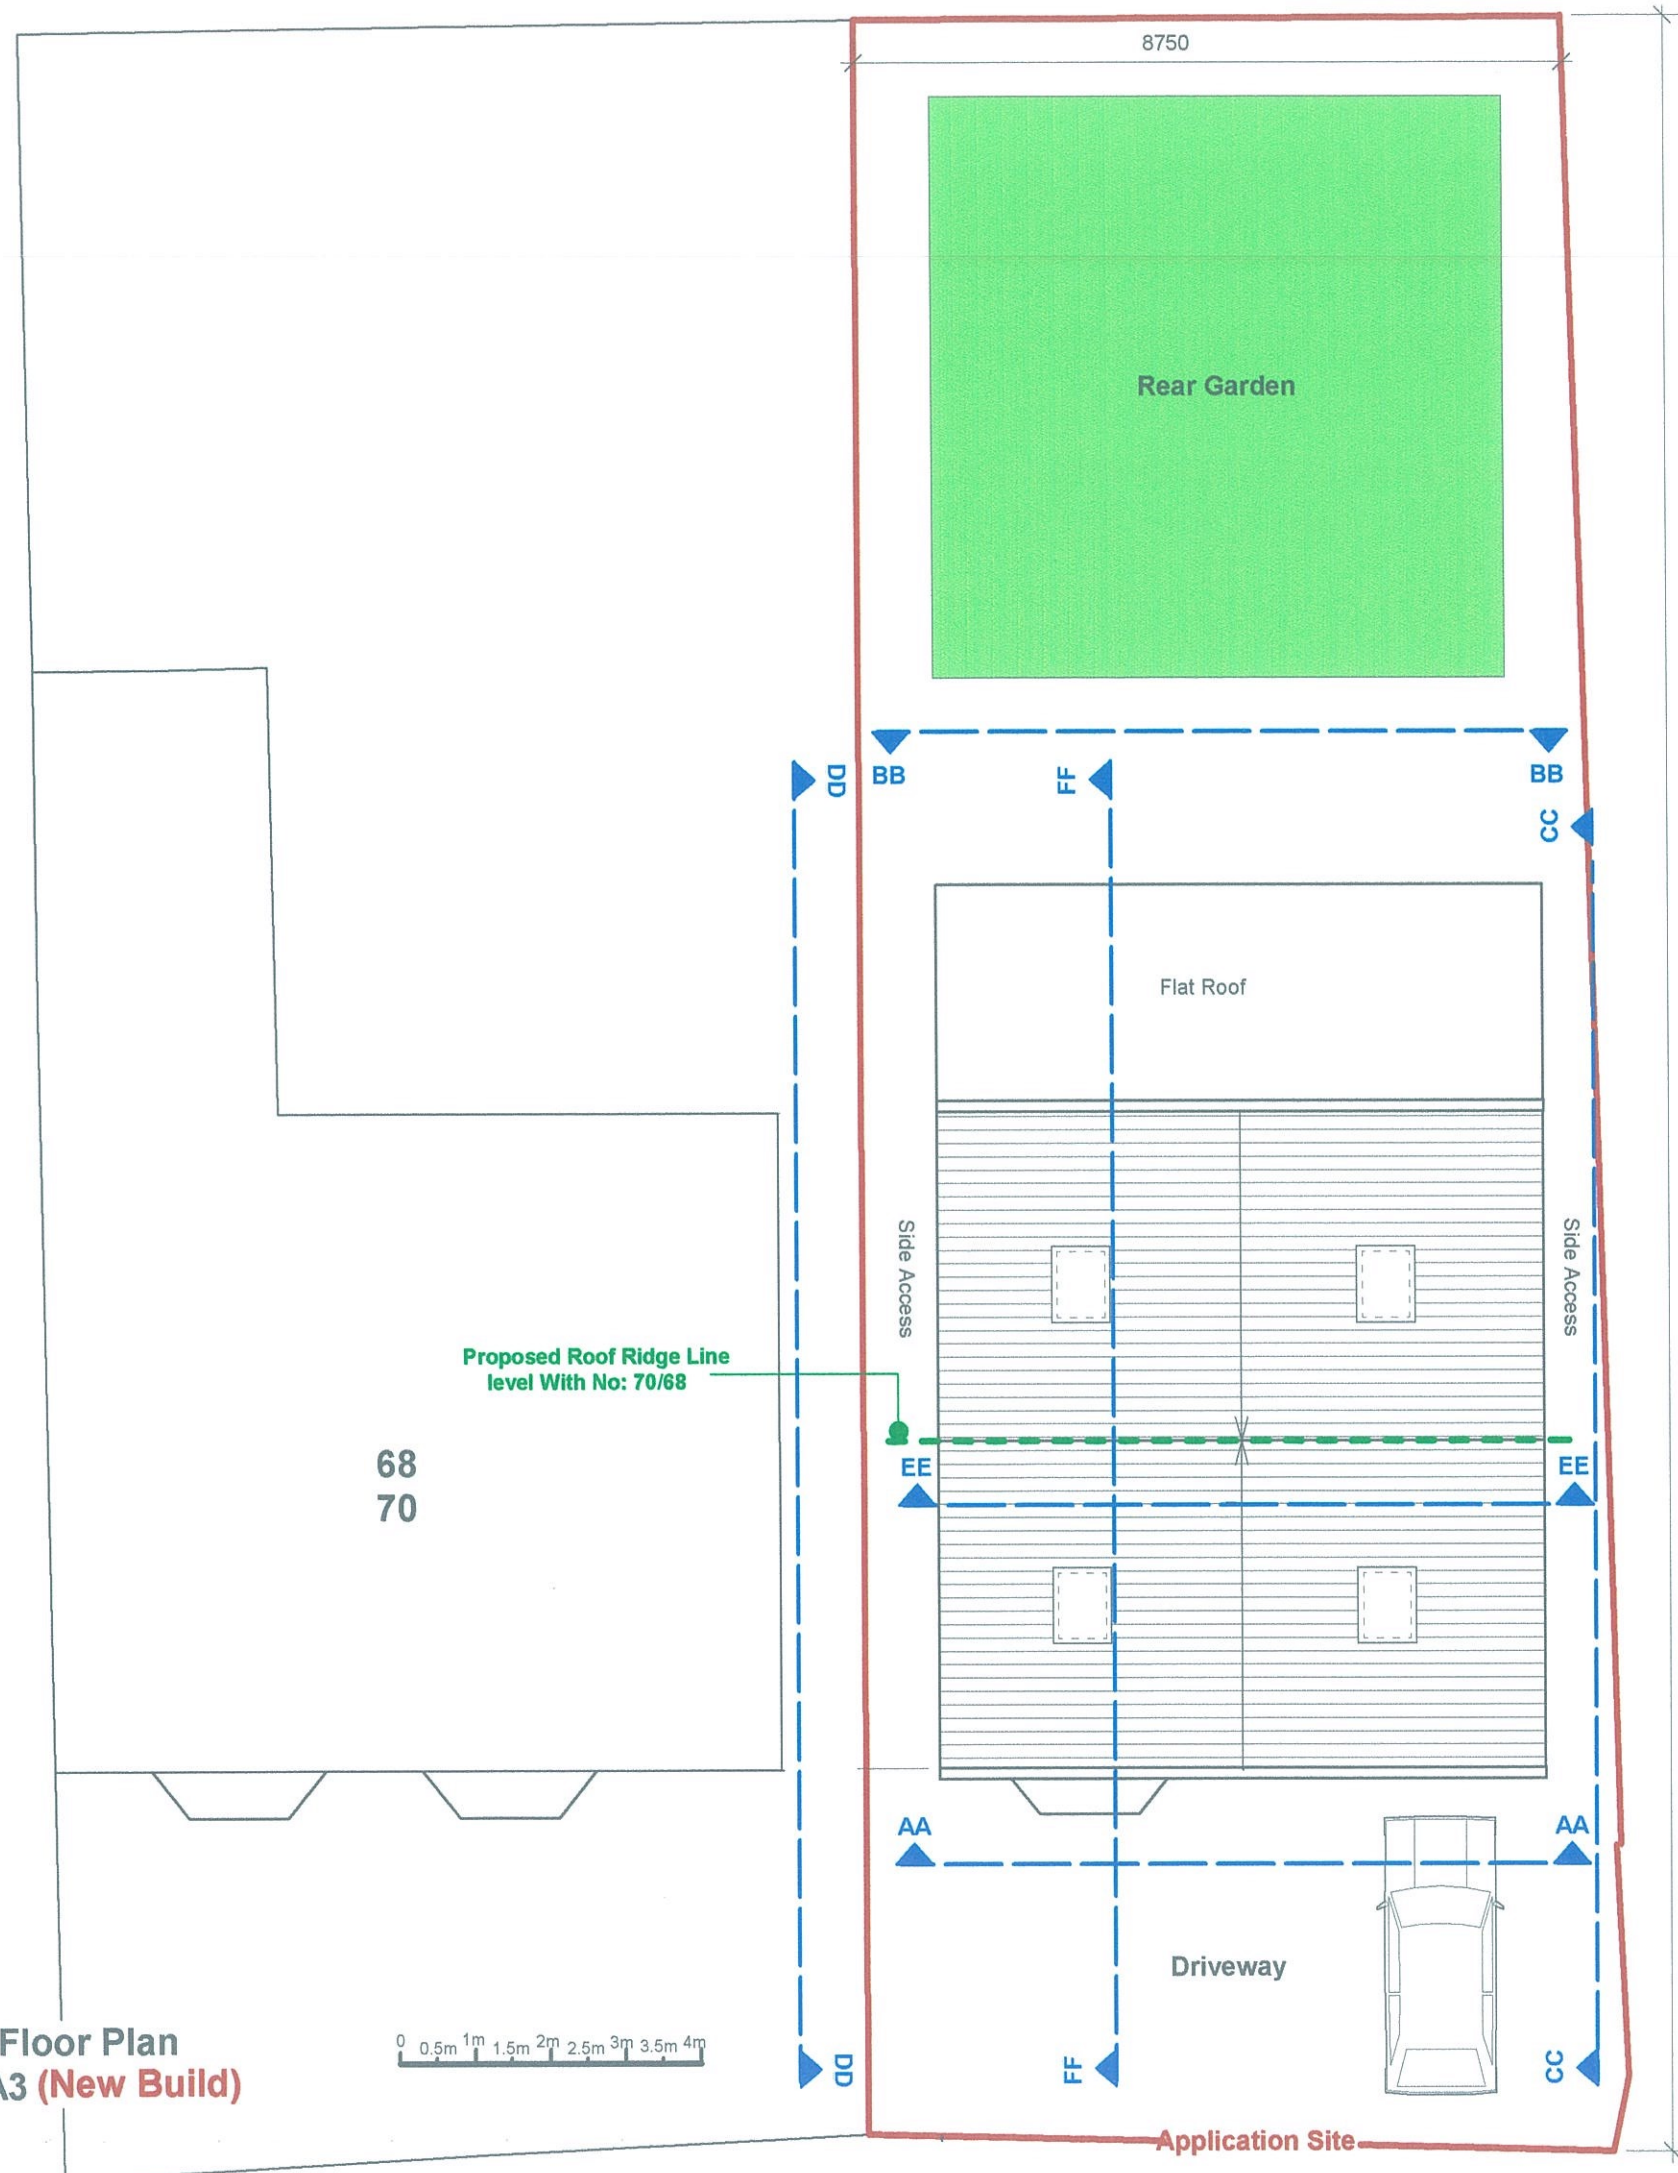


Proposed Roof Floor Plan
Scale 1:100 @ A3 (New Build)

Colham Manor
Primary School


Client : Details	
Mr:Durim Tusha 78 Greatfields Drive Uxbridge London UB8 3QW	

Project	New Build		
Title	Proposed Roof Plan		
Site	Violet Avenue Uxbridge London UB8 3PT		
Design By	M.S Herad & H.Nasir 81 Ravenor Park Road Greenford London UB6 9QY 07894249340		
Scale	1:100	Drawing Number	999.04

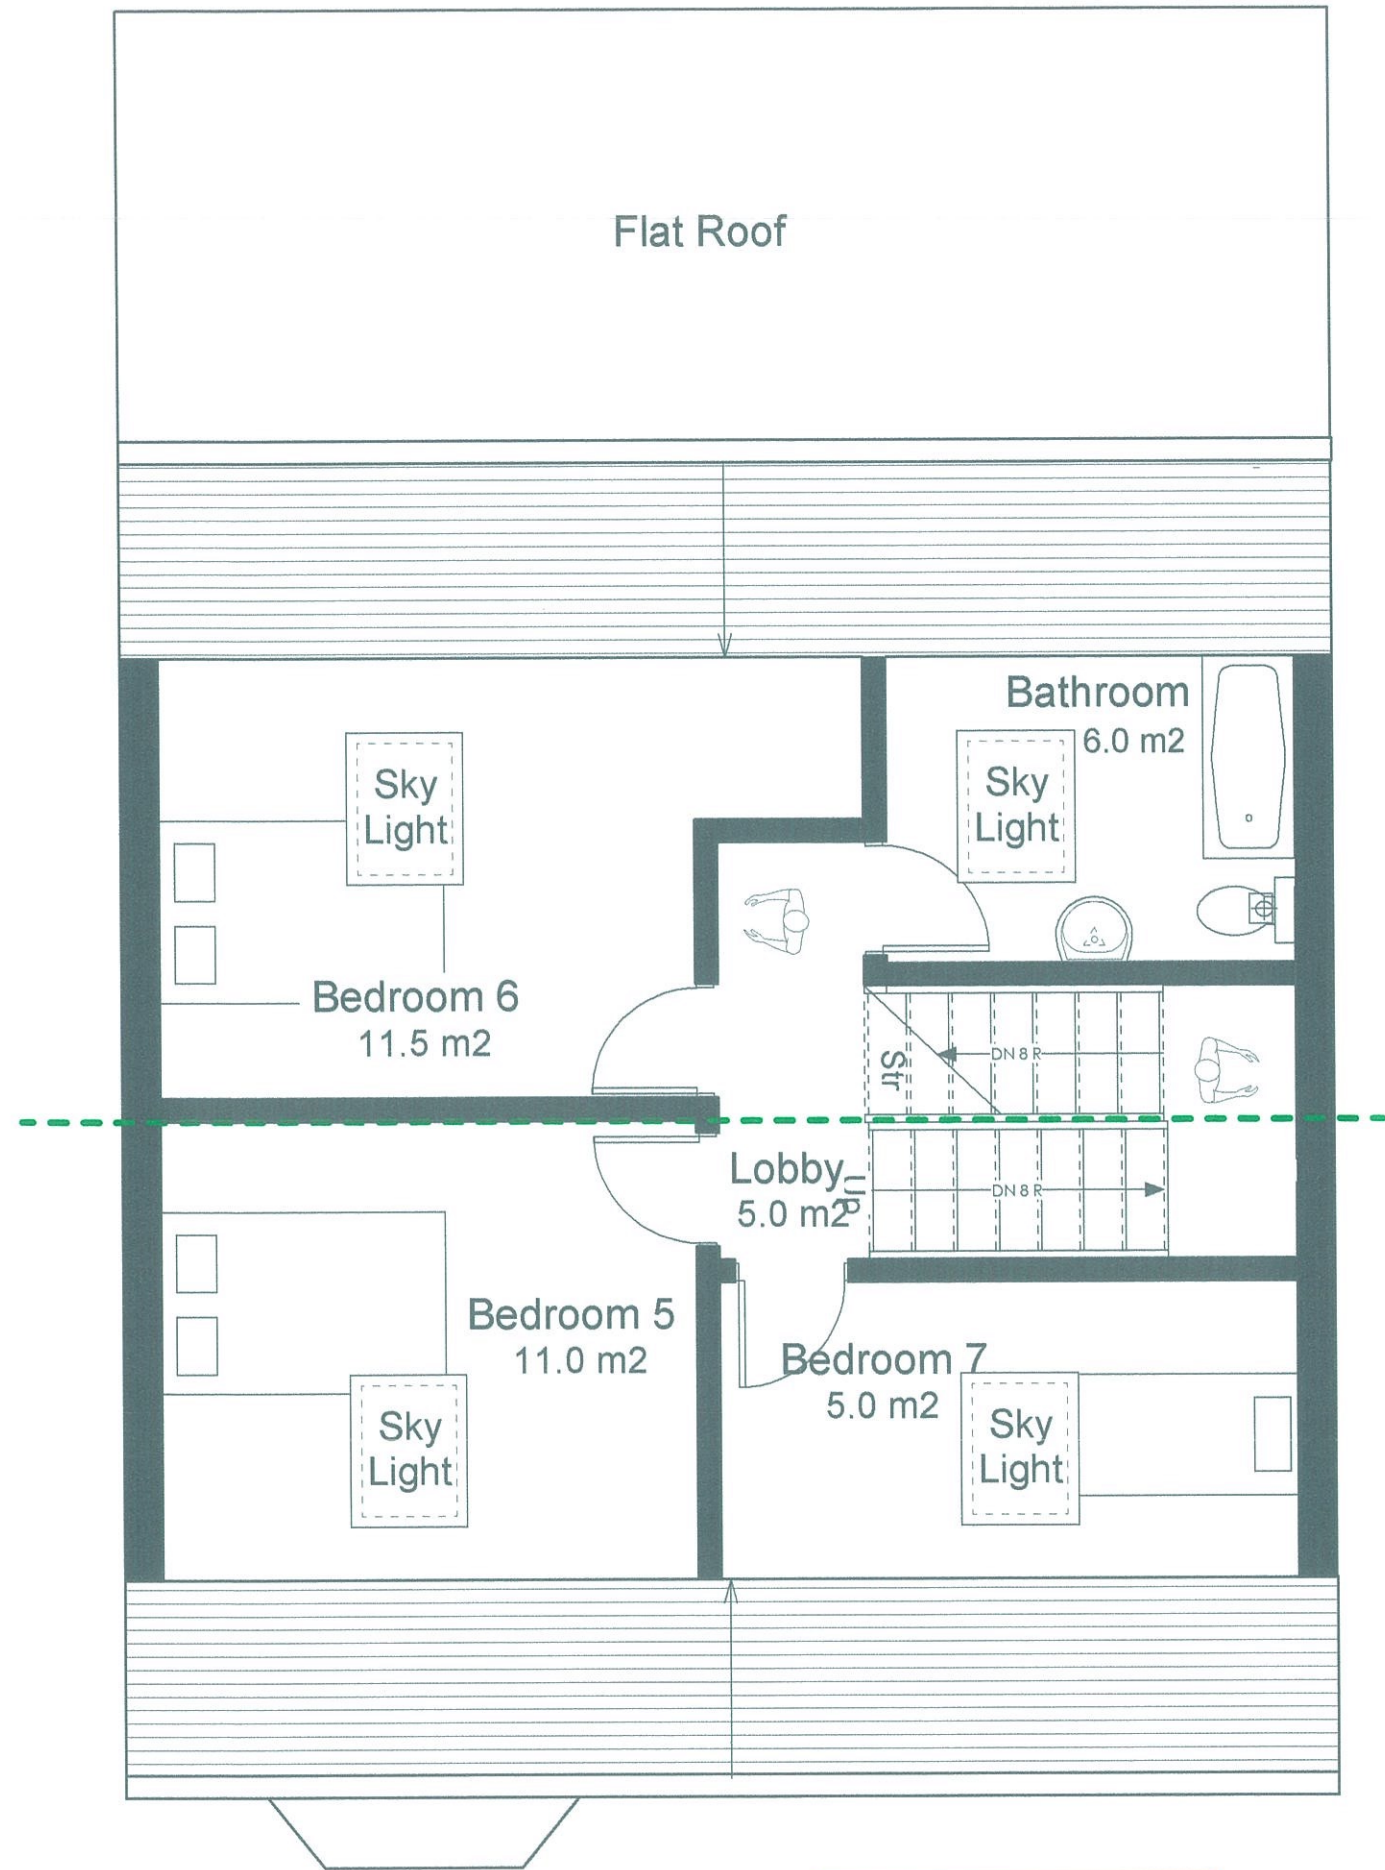

Loft Total Floor Area
45.0 m2

Proposed Loft & Roof Plan
Scale 1:50 @ A3 (New Build)

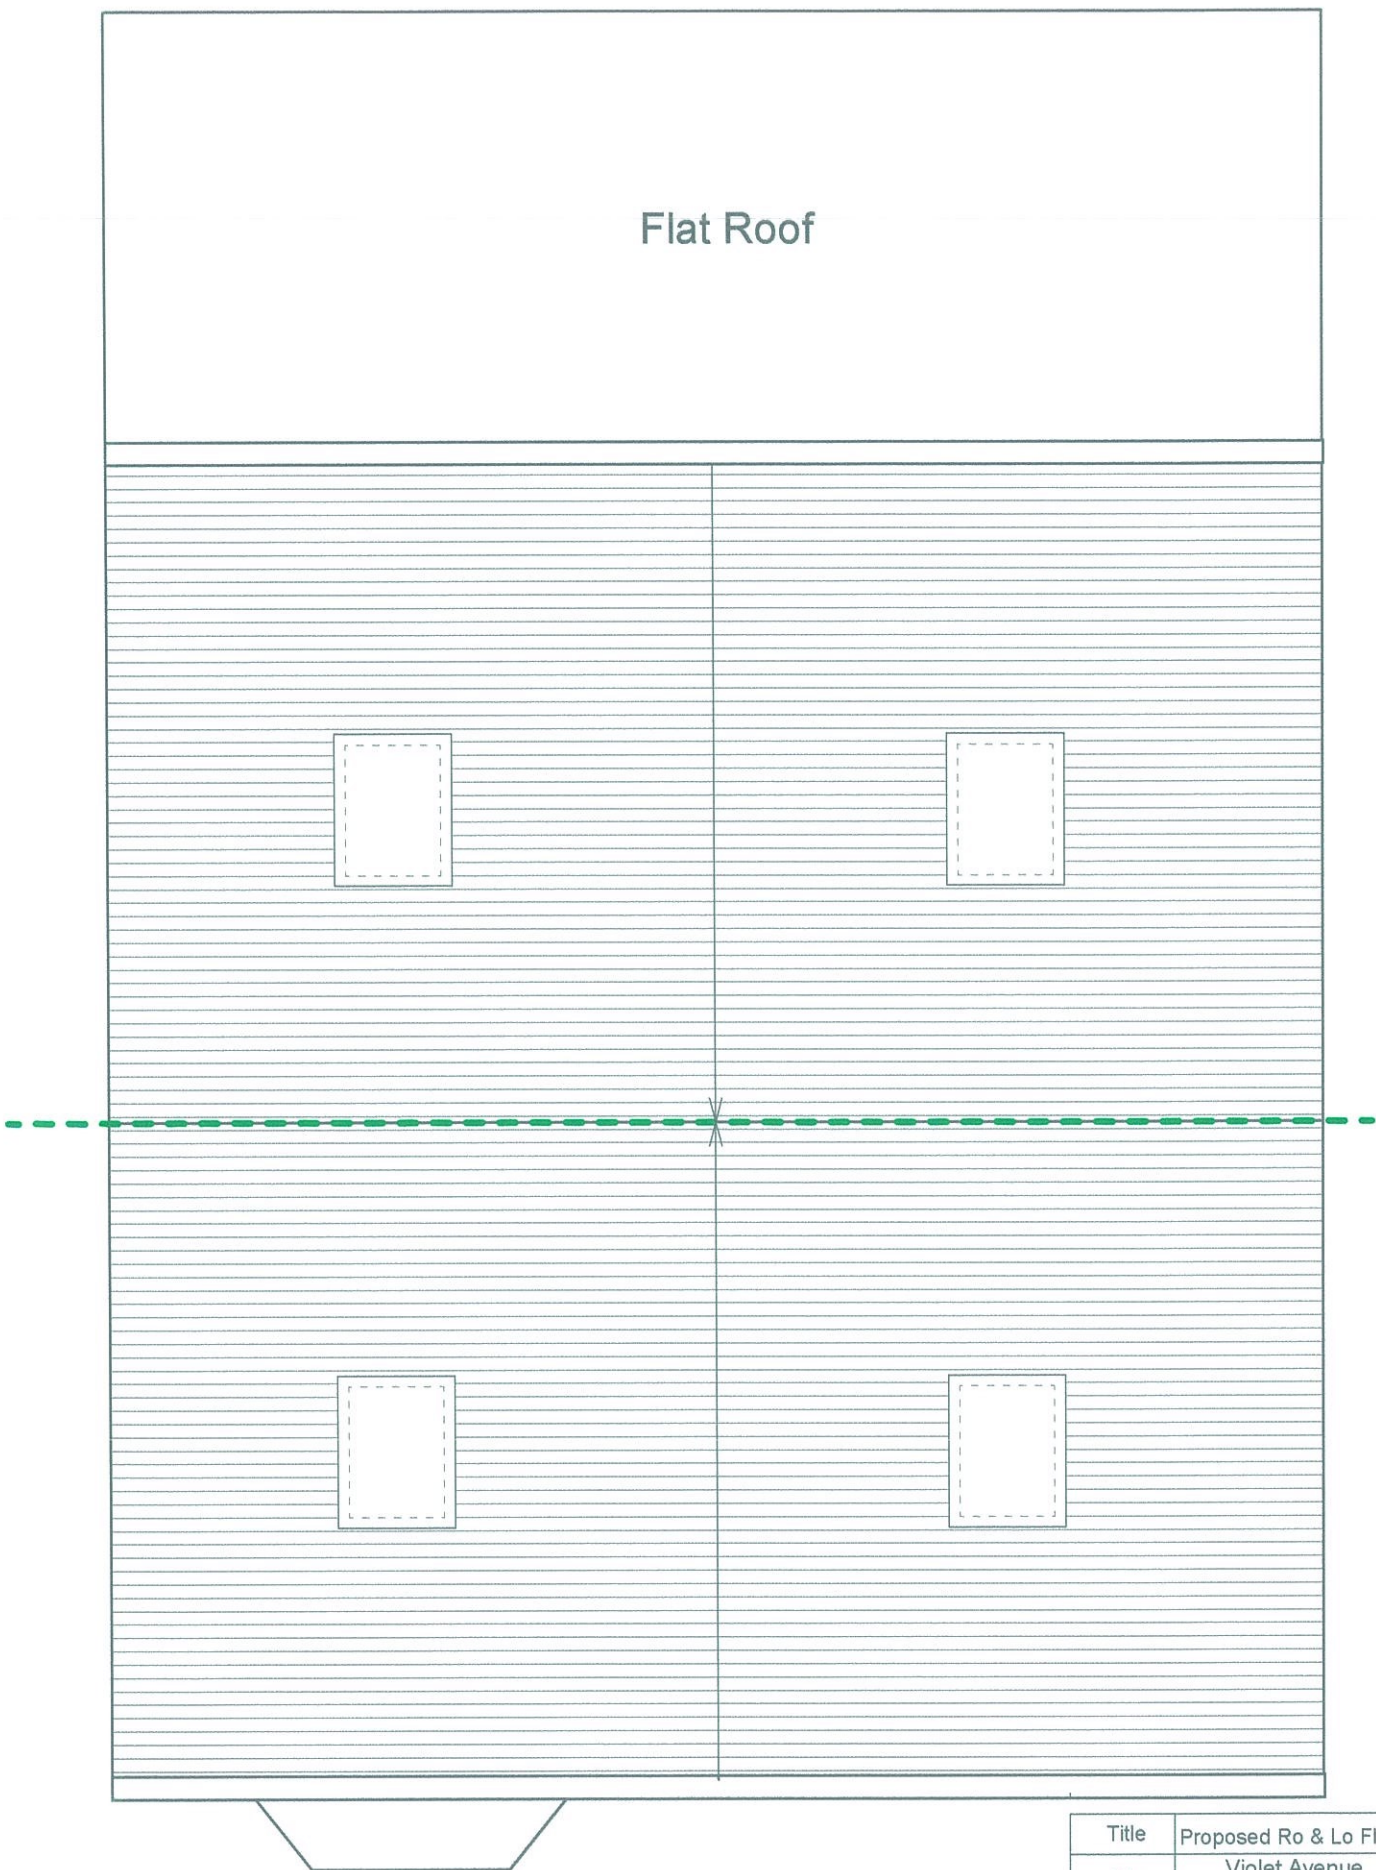

Client : Details
Mr:Durim Tusha
78 Greatfields Drive
Uxbridge London
UB8 3QW


Title	Proposed Ro & Lo Floor Plan		
Site	Violet Avenue Uxbridge London UB8 3PT		
Design By	M.S Herad & H.Nasir 81 Ravenor Park Road Greenford London UB6 9QY 07894249340		
Scale	1:50	Drawing Number	999.06



Proposed Front Elevation AA
Scale 1:50 @ A3 (New Build)



Client : Details		Project		New Build	
Mr:Durim Tusha 78 Greatfields Drive Uxbridge London UB8 3QW		Title		Proposed Front Elevation AA	
		Site		Violet Avenue Uxbridge London UB8 3PT	
		Design By		M.S Herad & H.Nasir 81 Ravenor Park Road Greenford London UB6 9QY 07894249340	
		Scale	1:50	Drawing Number	999.07

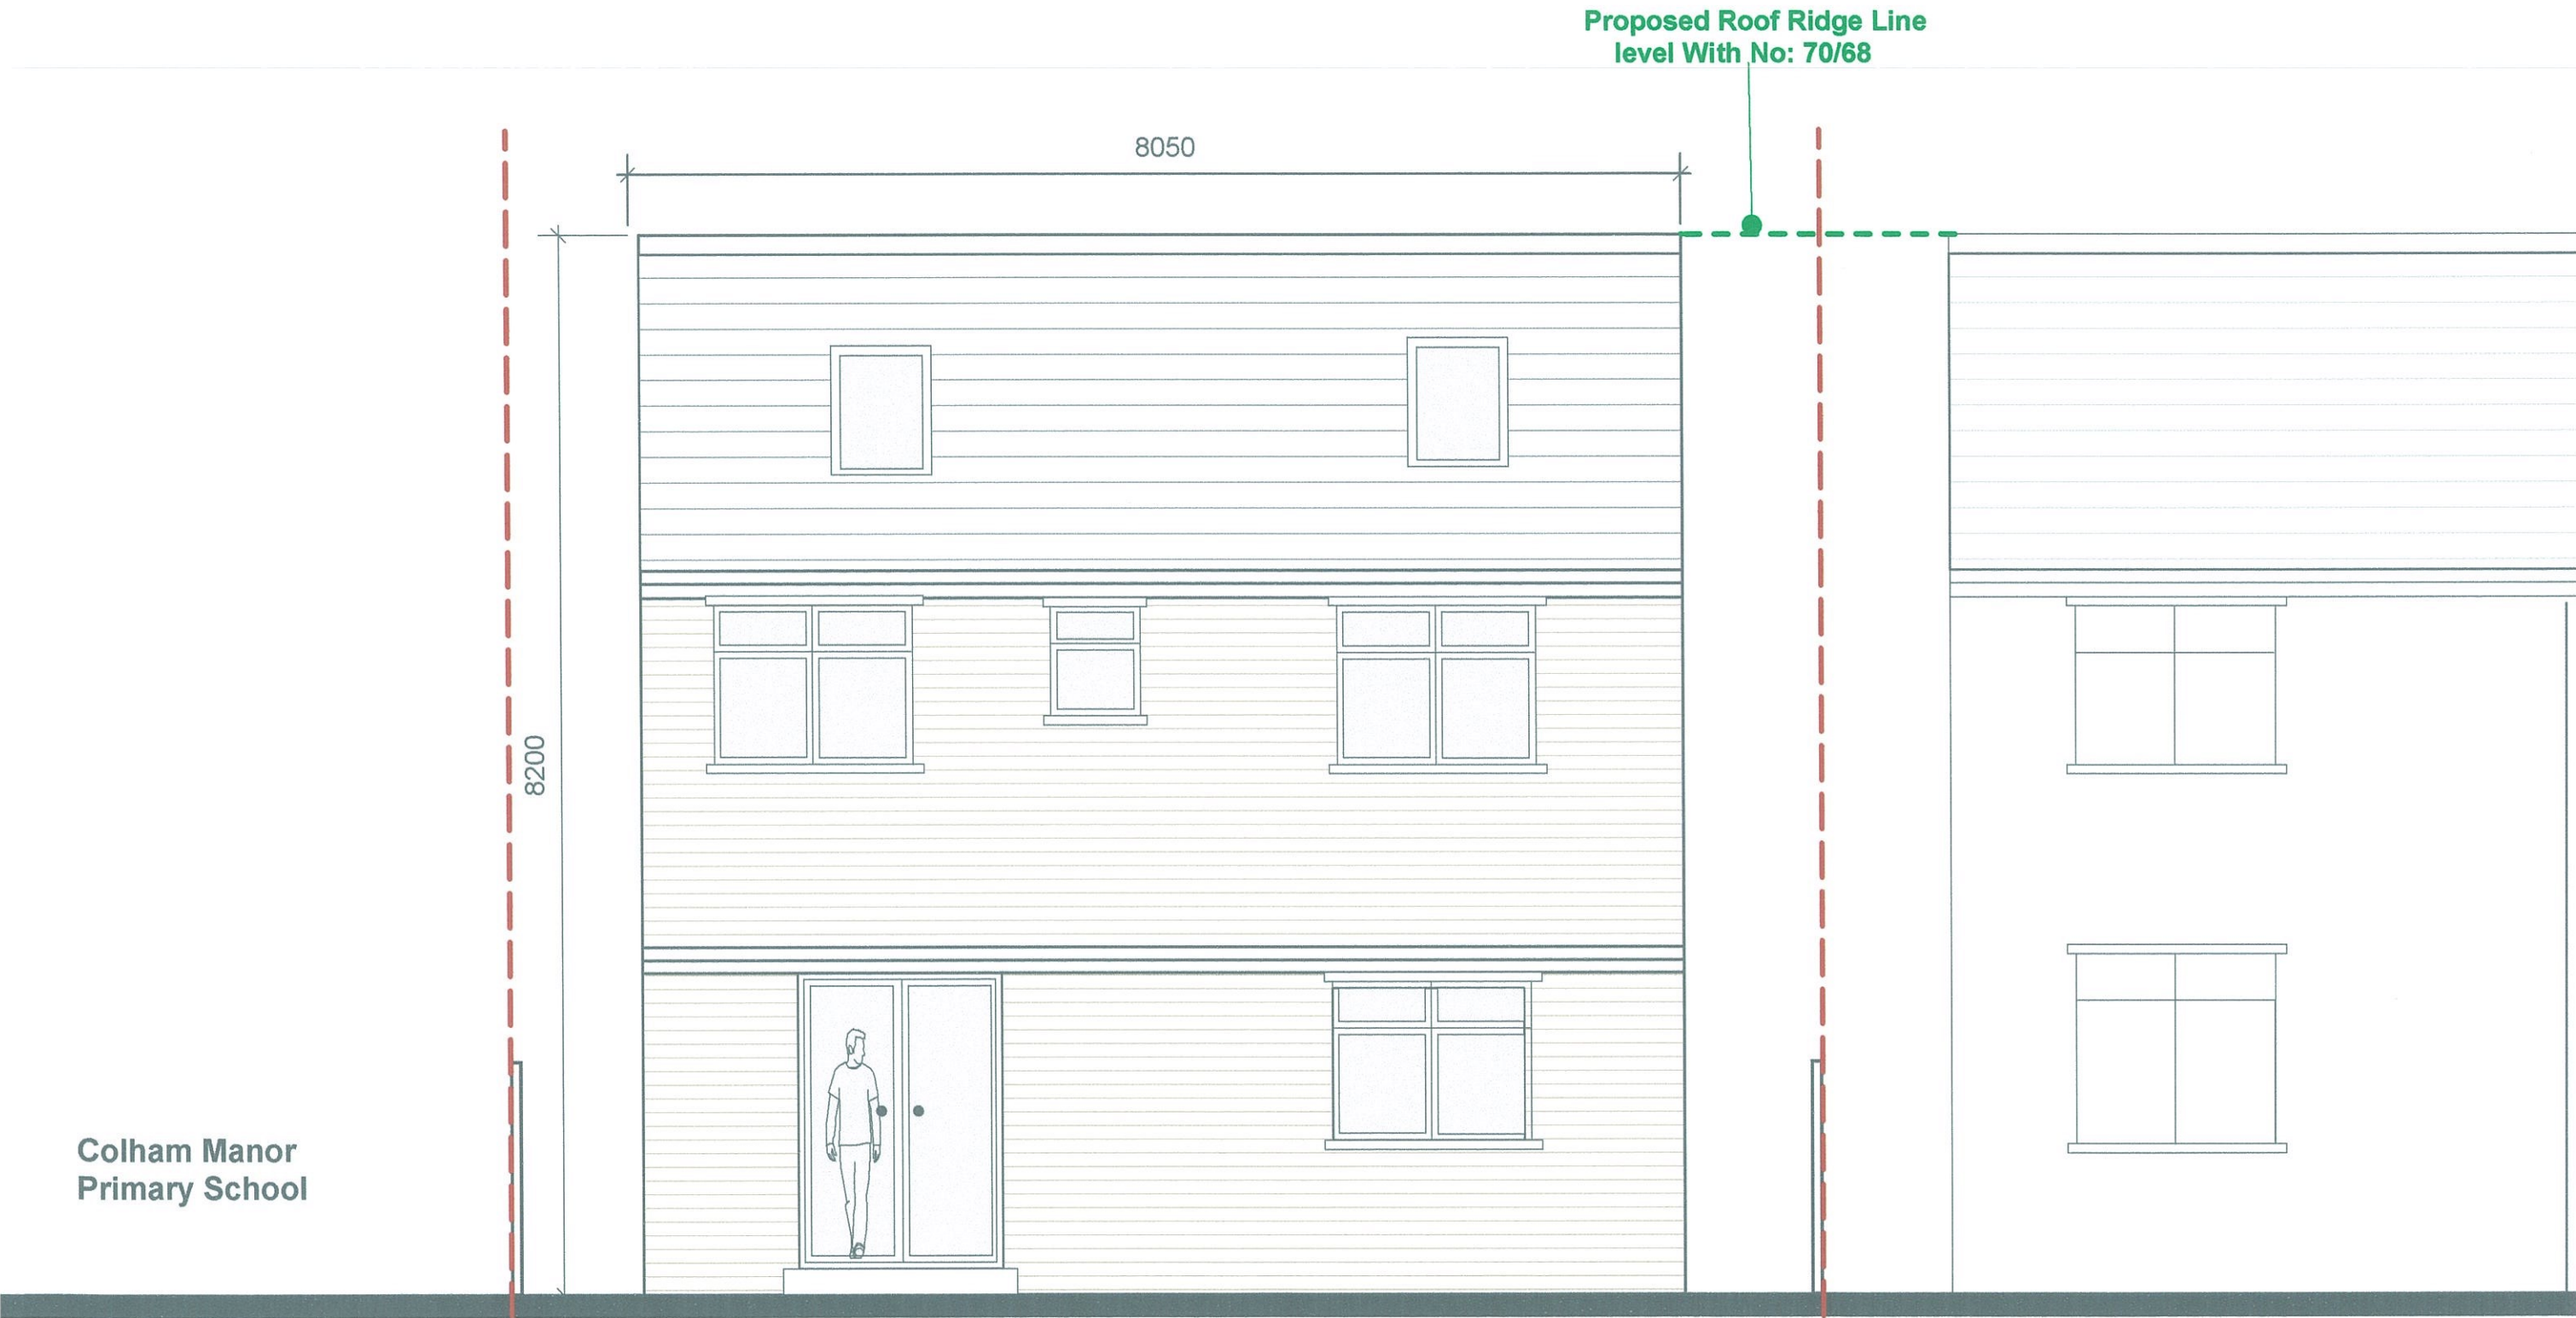

Boundary Line

Boundary Line

Proposed Rear Elevation BB
Scale 1:00 @ A3 (New Build)




No: 68/70

Project	New Build		
Title	Proposed Rear Elevation BB		
Site	Violet Avenue Uxbridge London UB8 3PT		
Design By	M.S Herad & H.Nasir 81 Ravenor Park Road Greenford London UB6 9QY 07894249340		
Scale	1:50	Drawing Number	999.08

Client : Details	
Mr:Durim Tusha 78 Greatfields Drive Uxbridge London UB8 3QW	

No: 68/70

Boundary Line

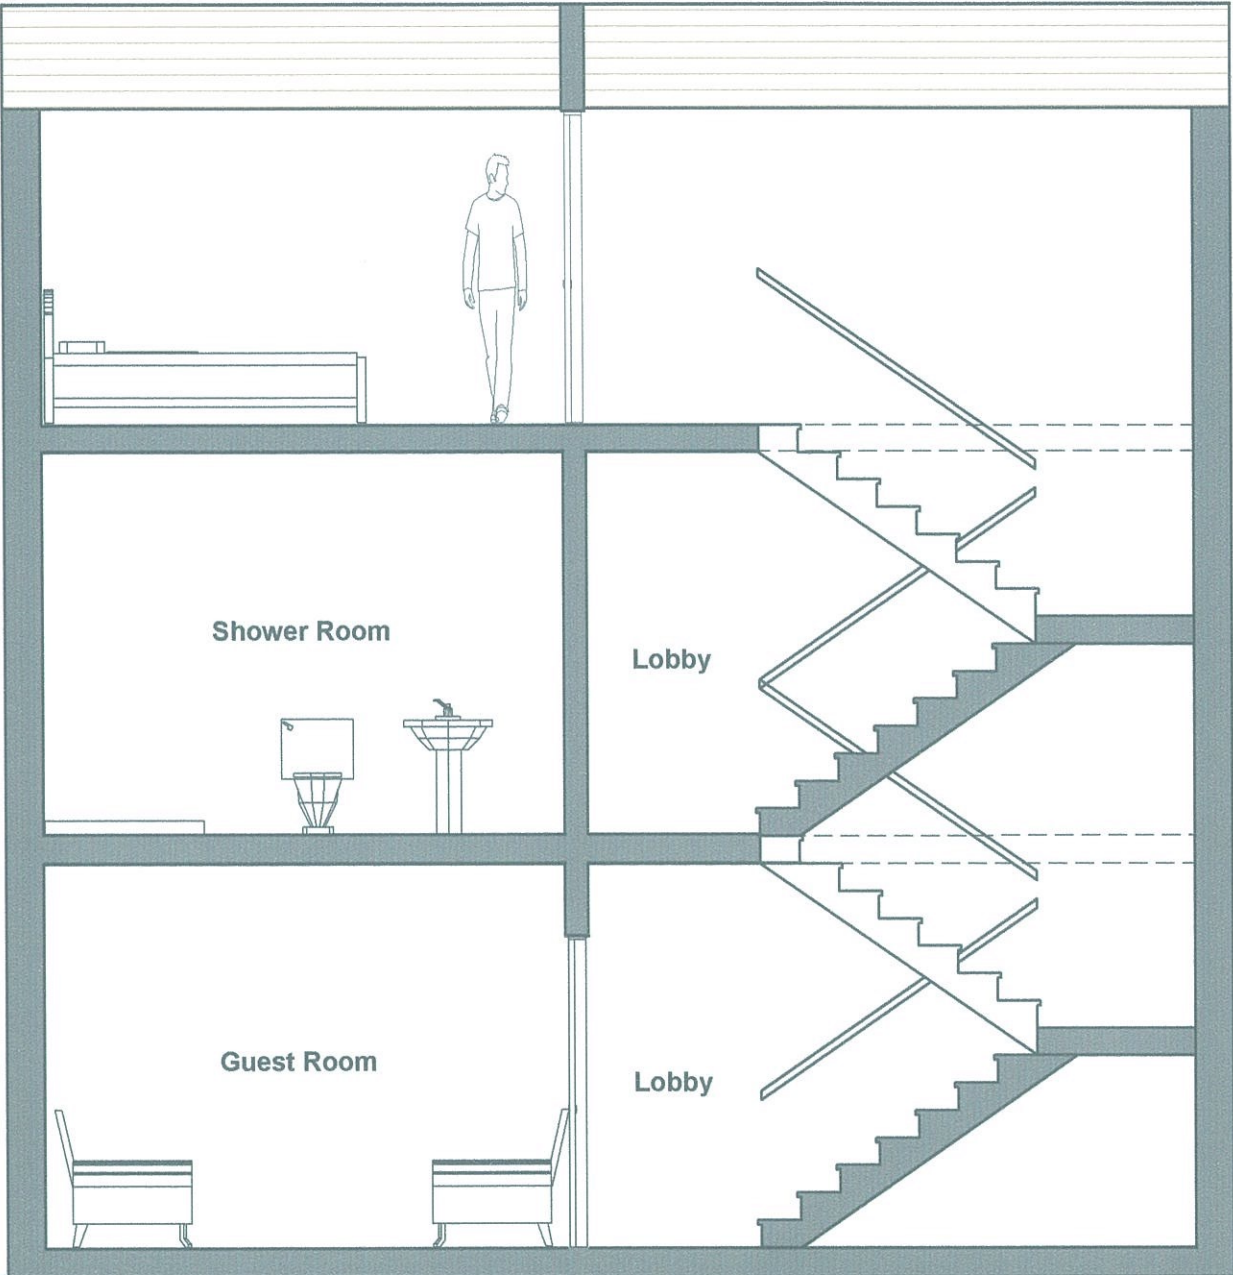


Colham Manor
Primary School

Proposed Section EE
Scale 1:00 @ A3 (New Build)



Client : Details	
Mr:Durim Tusha 78 Greatfields Drive Uxbridge London UB8 3QW	

Project		New Build	
Title		Proposed Section EE	
Site		Violet Avenue Uxbridge London UB8 3PT	
Design By		M.S Herad & H.Nasir 81 Ravenor Park Road Greenford London UB6 9QY 07894249340	
Scale	1:50	Drawing Number	999.11

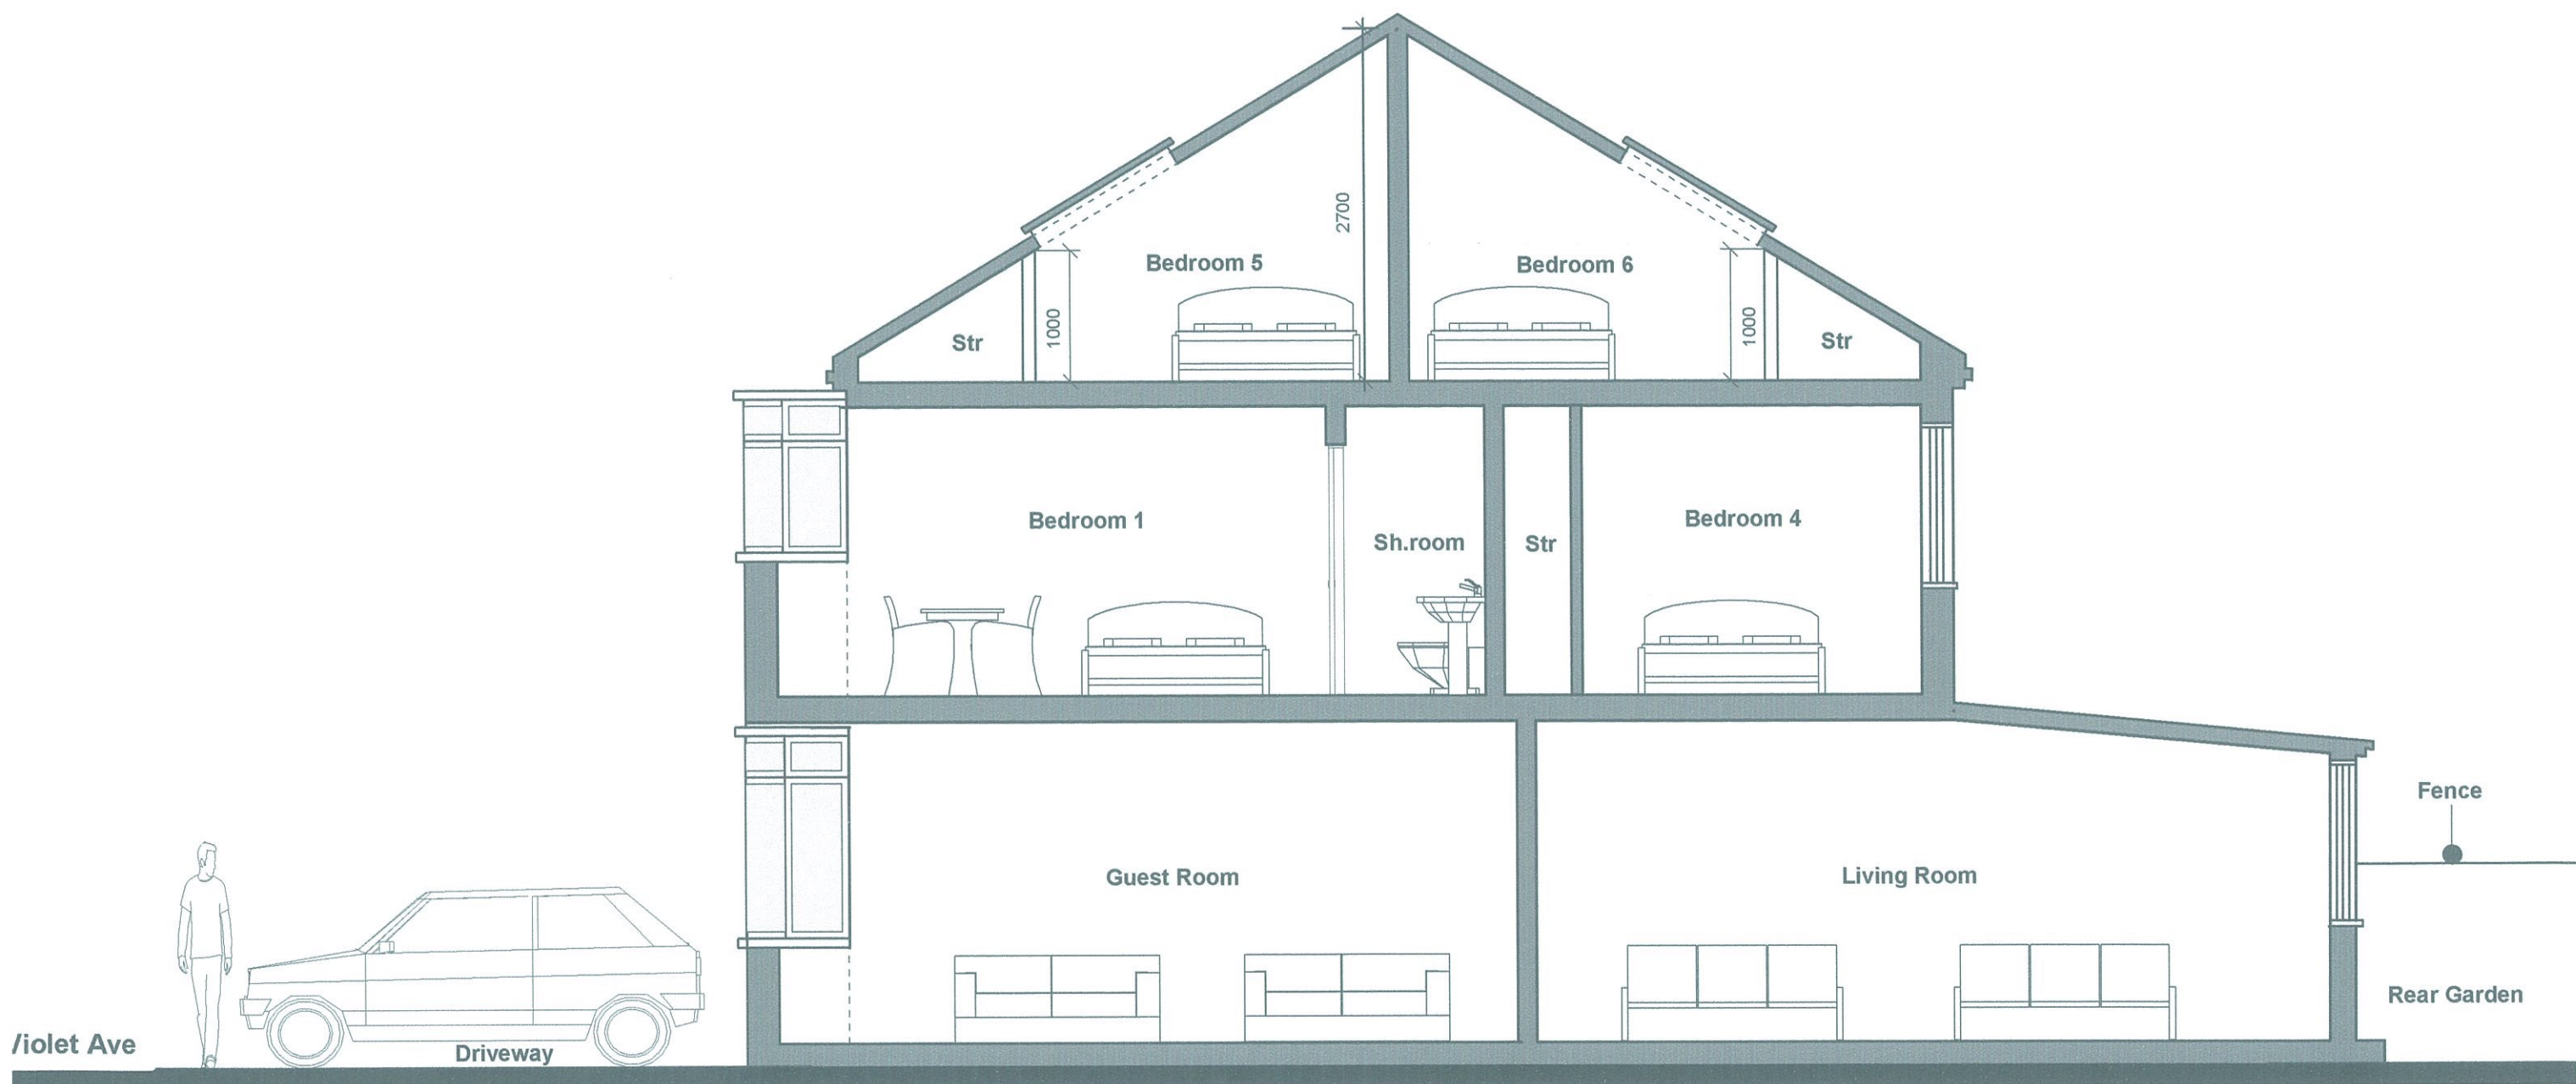

Proposed Section FF
Scale 1:00 @ A3 (New Build)



Client : Details
Mr.Durim Tusha
78 Greatfields Drive
Uxbridge London
UB8 3QW

Project		New Build	
Title		Proposed Section FF	
Site		Violet Avenue Uxbridge London UB8 3PT	
Design By		M.S Herad & H.Nasir 81 Ravenor Park Road Greenford London UB6 9QY 07894249340	
Scale	1:50	Drawing Number	999.12