




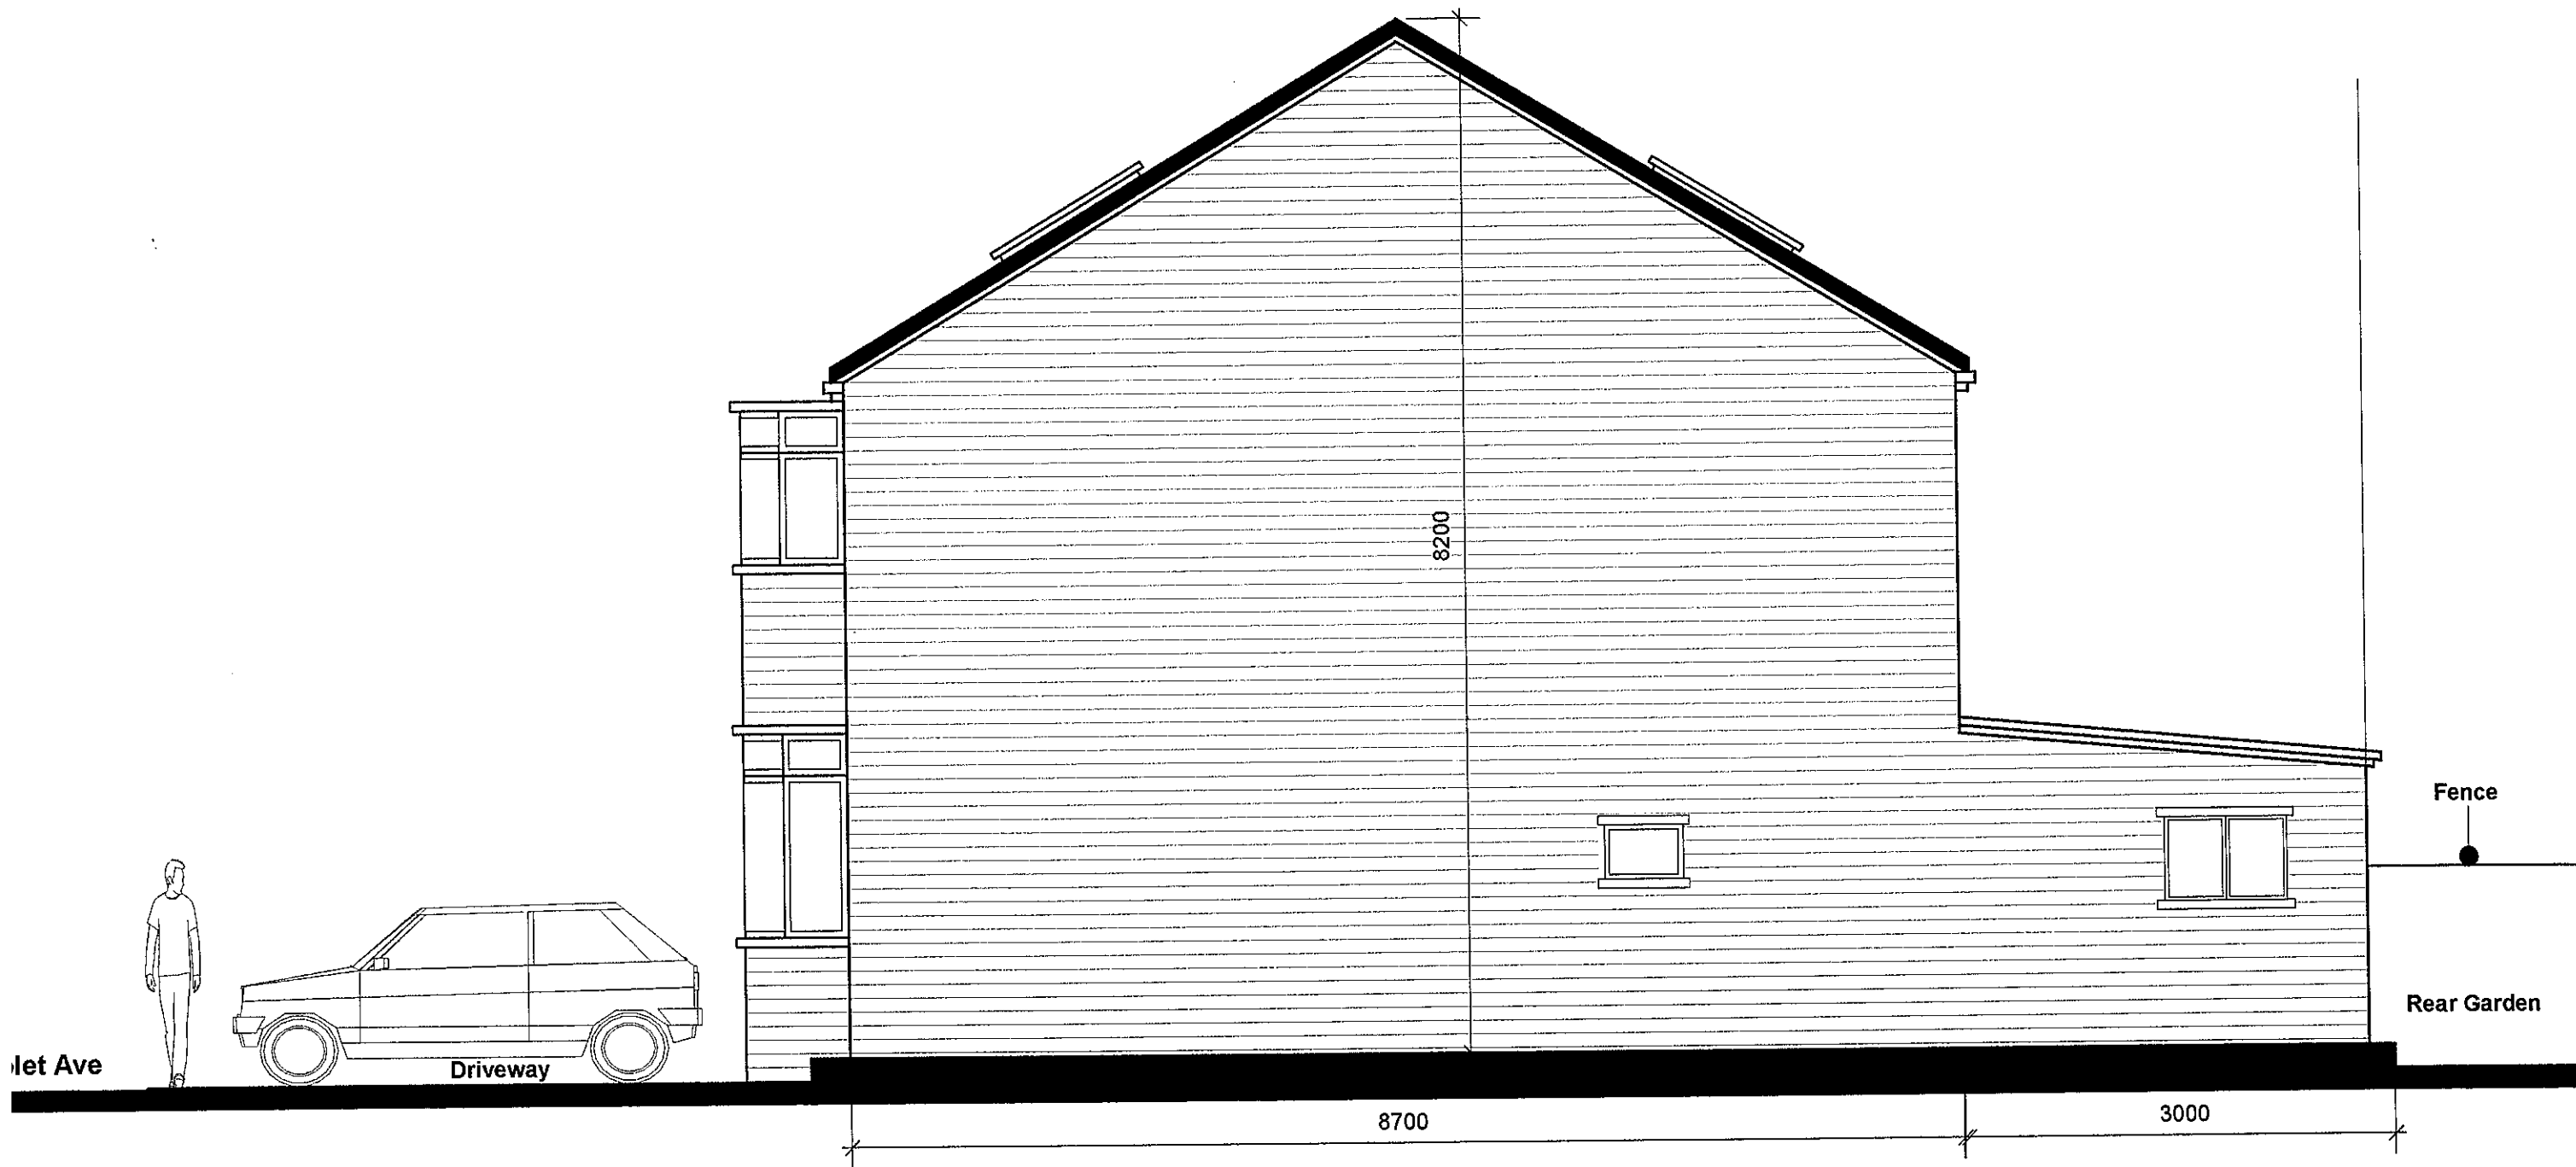


Proposed Side Elevation CC
Scale 1:00 @ A3 (New Build)

 

Client : Details		Project		New Build	
Mr:Durim Tusha 78 Greatfields Drive Uxbridge London UB8 3QW		Title		Proposed Side Elevation CC	
		Site		Violet Avenue Uxbridge London UB8 3PT	
		Design By		M.S Herad & H.Nasir 81 Ravenor Park Road Greenford London UB6 9QY 07894249340	
		Scale	1:50	Drawing Number	999.09

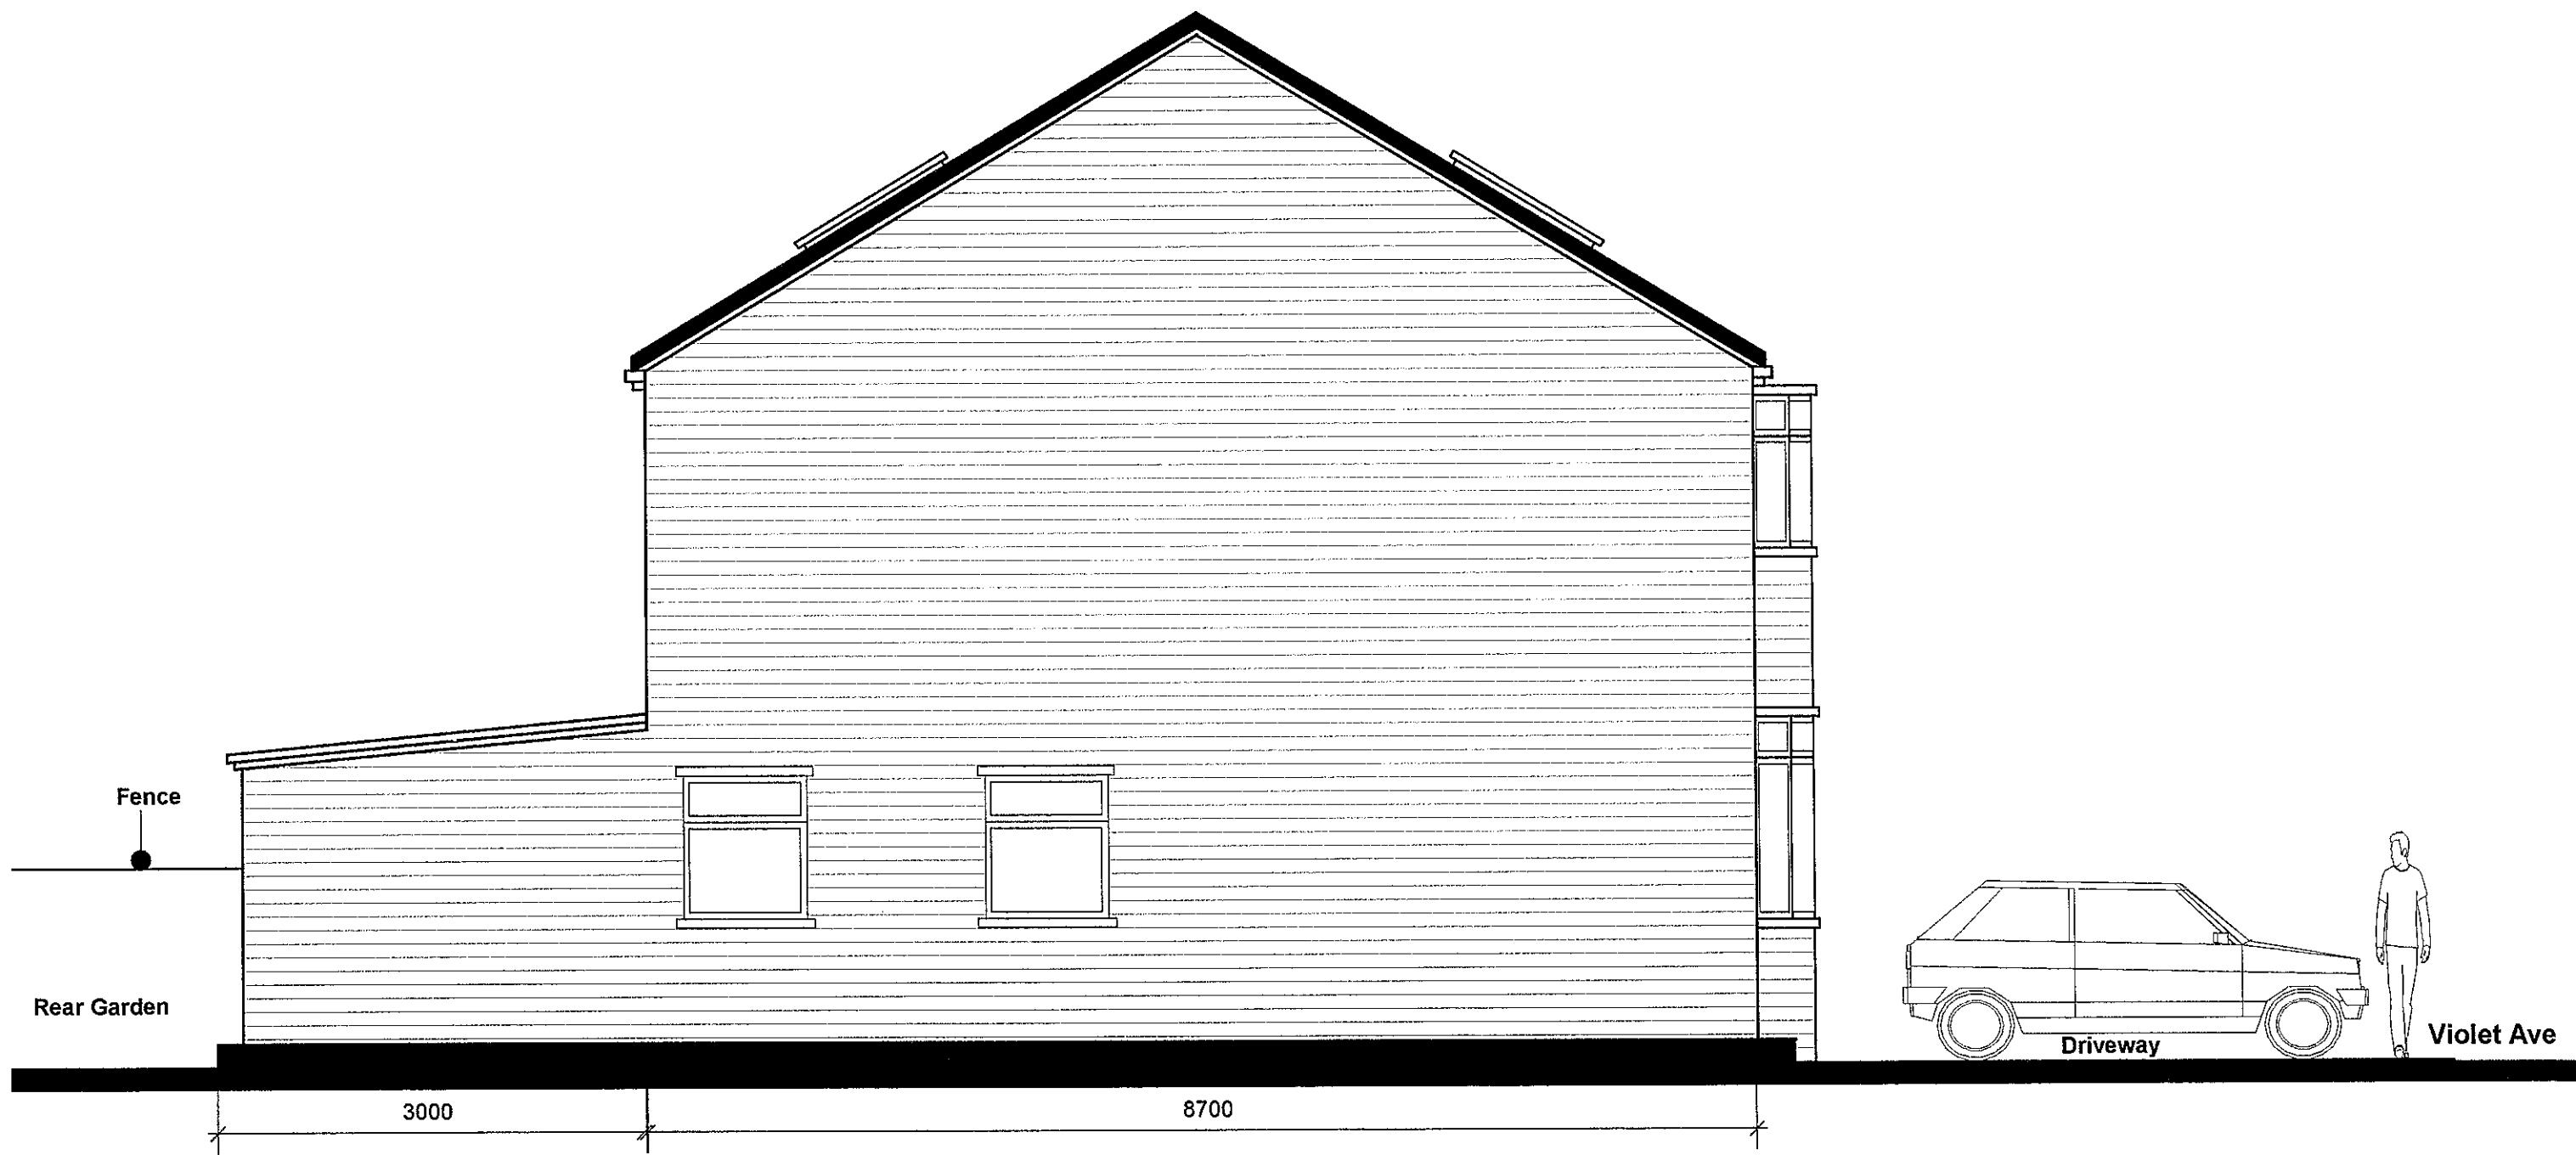


Proposed Side Elevation DD
Scale 1:00 @ A3 (New Build)

 

Client : Details	
Mr:Durim Tusha 78 Greatfields Drive Uxbridge London UB8 3QW	

Project		New Build	
Title		Proposed Side Elevation DD	
Site		Violet Avenue Uxbridge London UB8 3PT	
Design By		M.S Herad & H.Nasir 81 Ravenor Park Road Greenford London UB6 9QY 07894249340	
Scale	1:50	Drawing Number	999.10

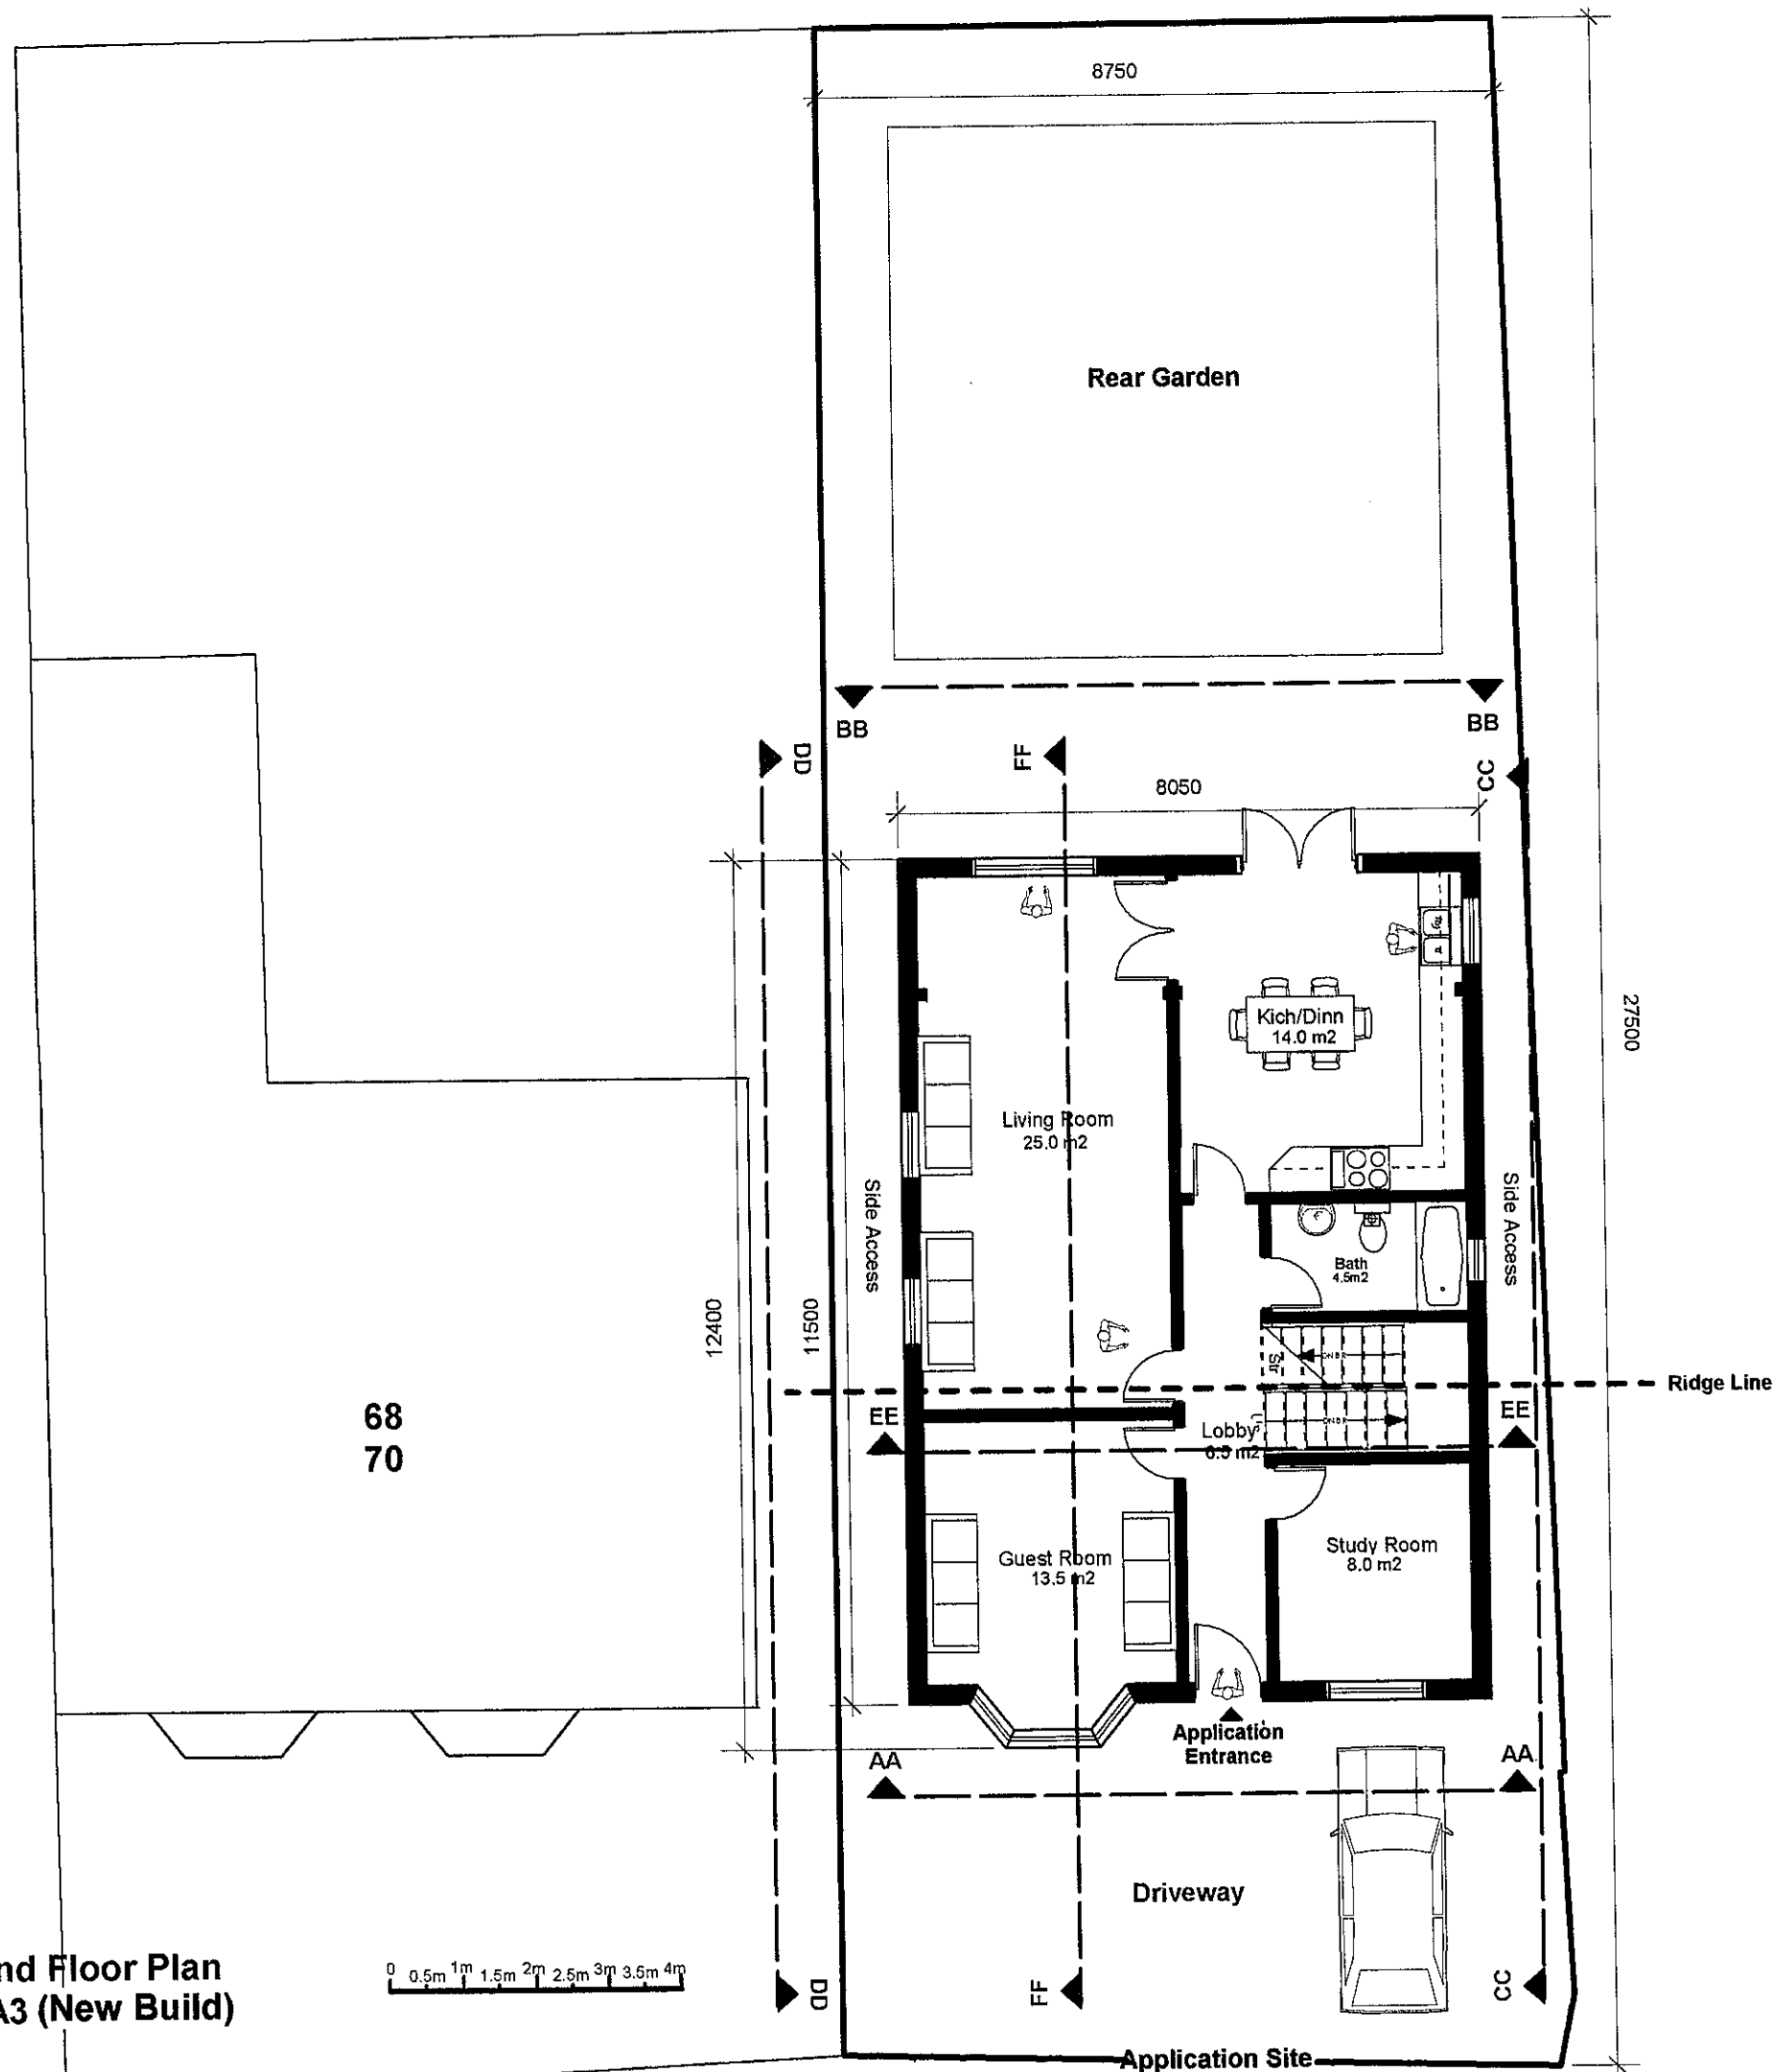


Colham Manor Primary School

Proposed Ground Floor Plan
Scale 1:100 @ A3 (New Build)

Client : Details

Mr:Durim Tusha
78 Greatfields Drive
Uxbridge London
UB8 3QW



Project	New Build		
Title	Proposed First Floor Plan		
Site	Violet Avenue Uxbridge London UB8 3PT		
Design By	M.S Herad & H.Nasir 81 Ravenor Park Road Greenford London UB6 9QY 07894249340		
Scale	1:100	Drawing Number	999.01

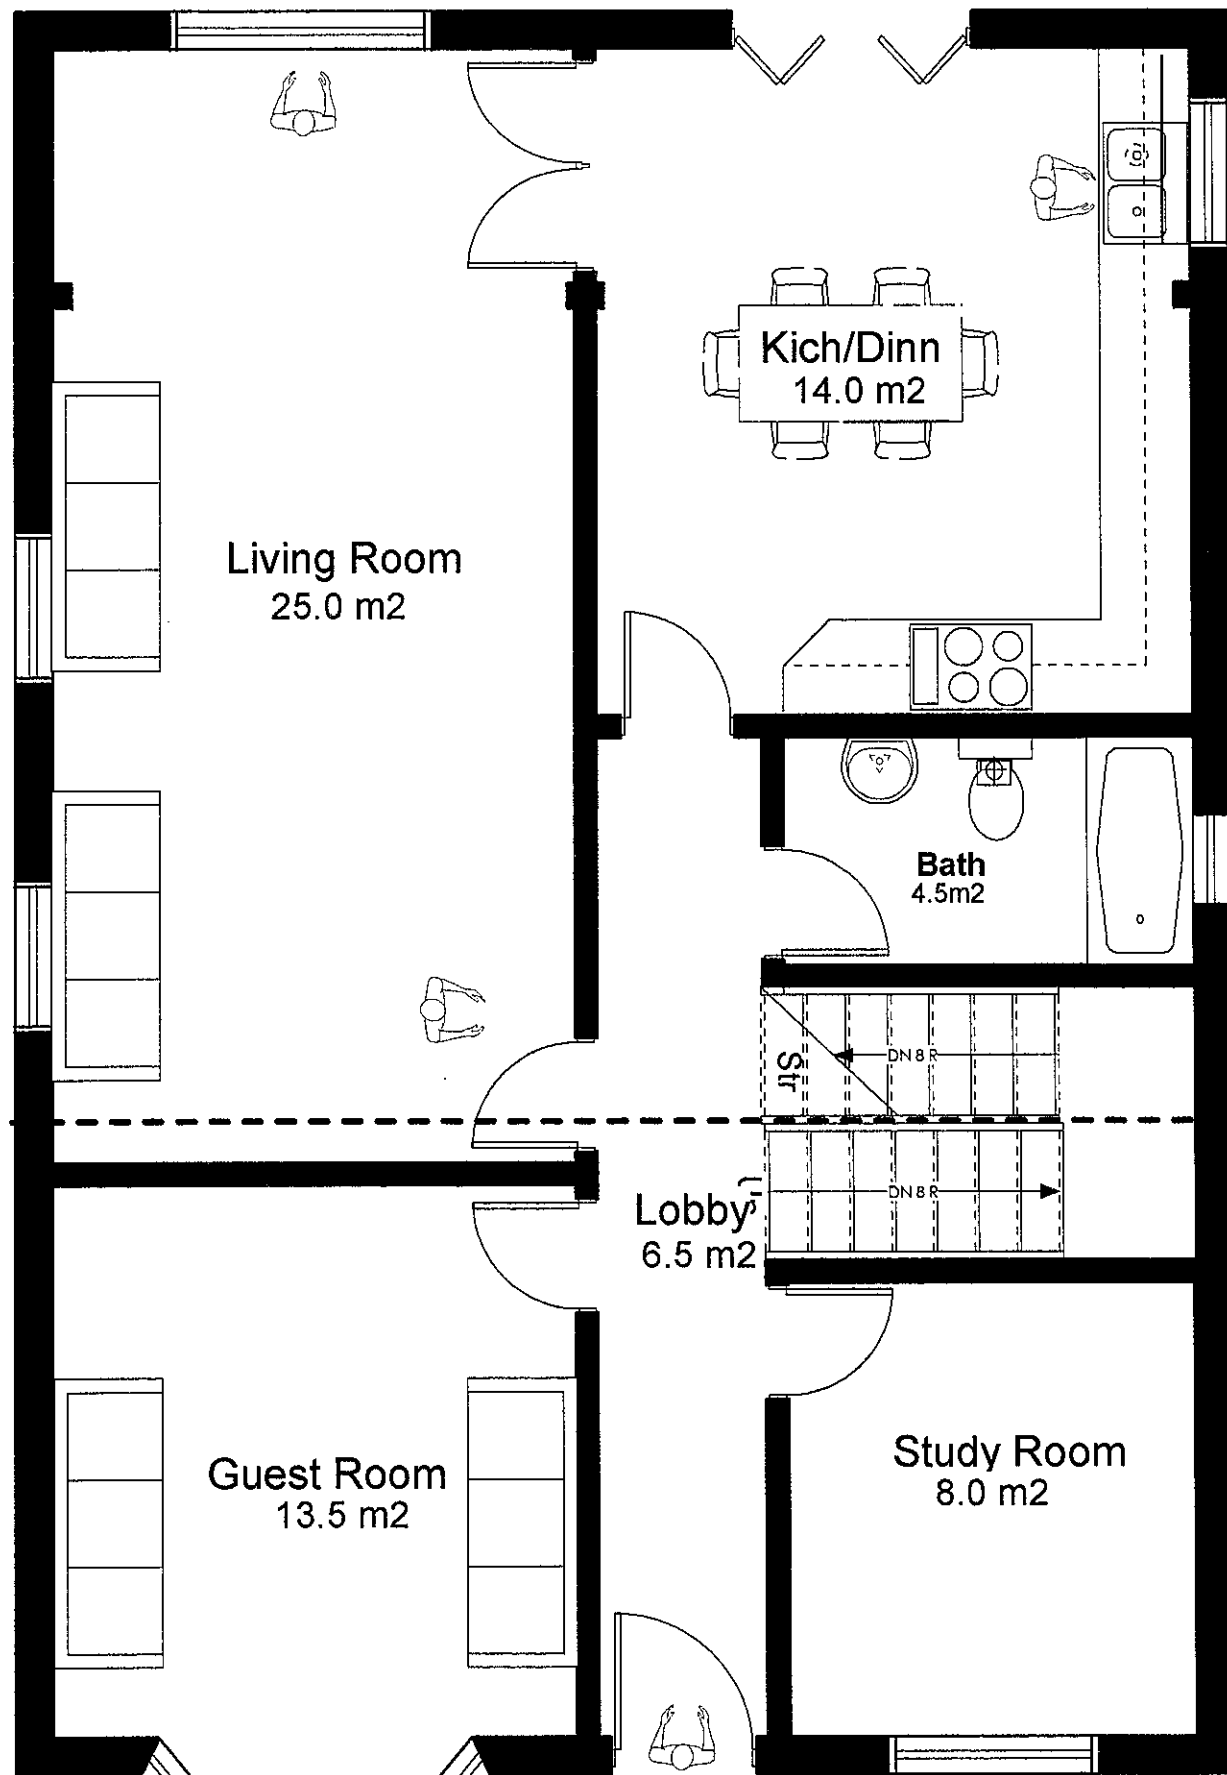

Proposed Ground & First Floor Plan
Scale 1:50 @ A3 (New Build)

Ground Floor Total Floor Area
85.0 m²

First Floor Total Floor Area
63.0 m²

 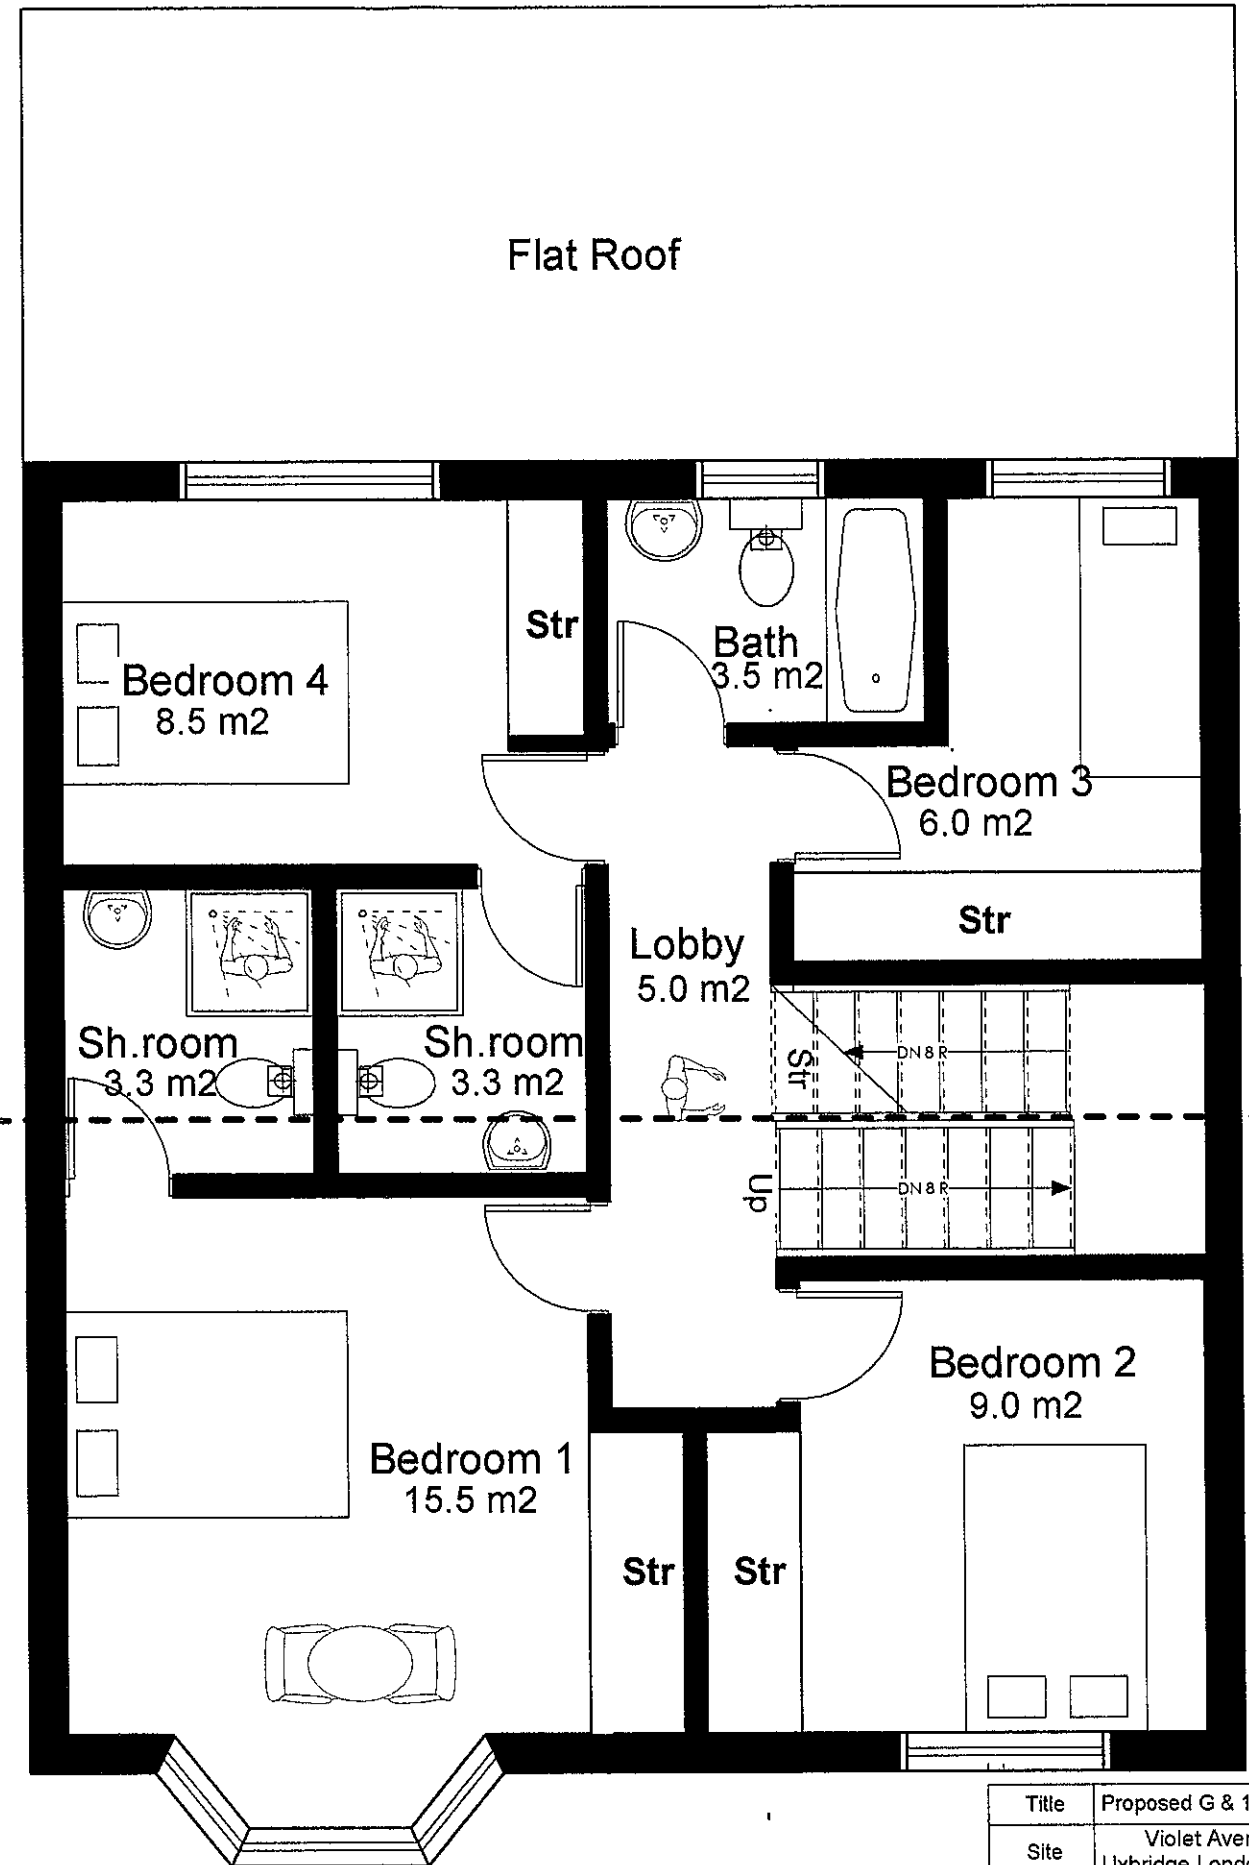

Client : Details		Title		Proposed G & 1st Floor Plan	
		Site		Violet Avenue Uxbridge London UB8 3PT	
Mr:Durim Tusha 78 Greatfields Drive Uxbridge London UB8 3QW		Design By		M.S Herad & H.Nasir 81 Ravenor Park Road Greenford London UB6 9QY 07894249340	
		Scale	1:50	Drawing Number	999.05