
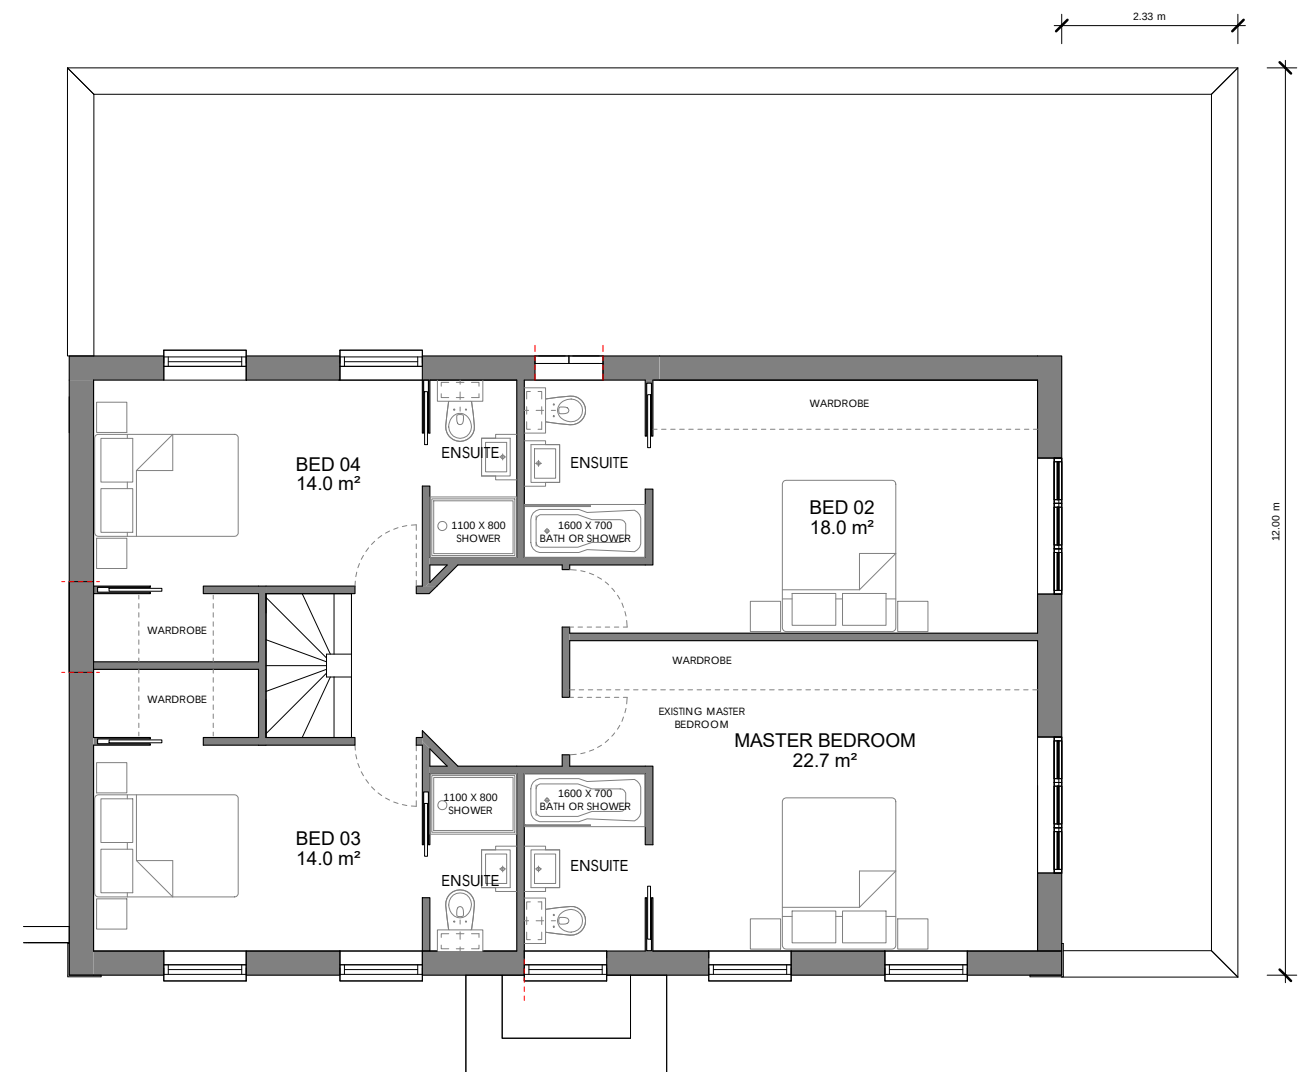


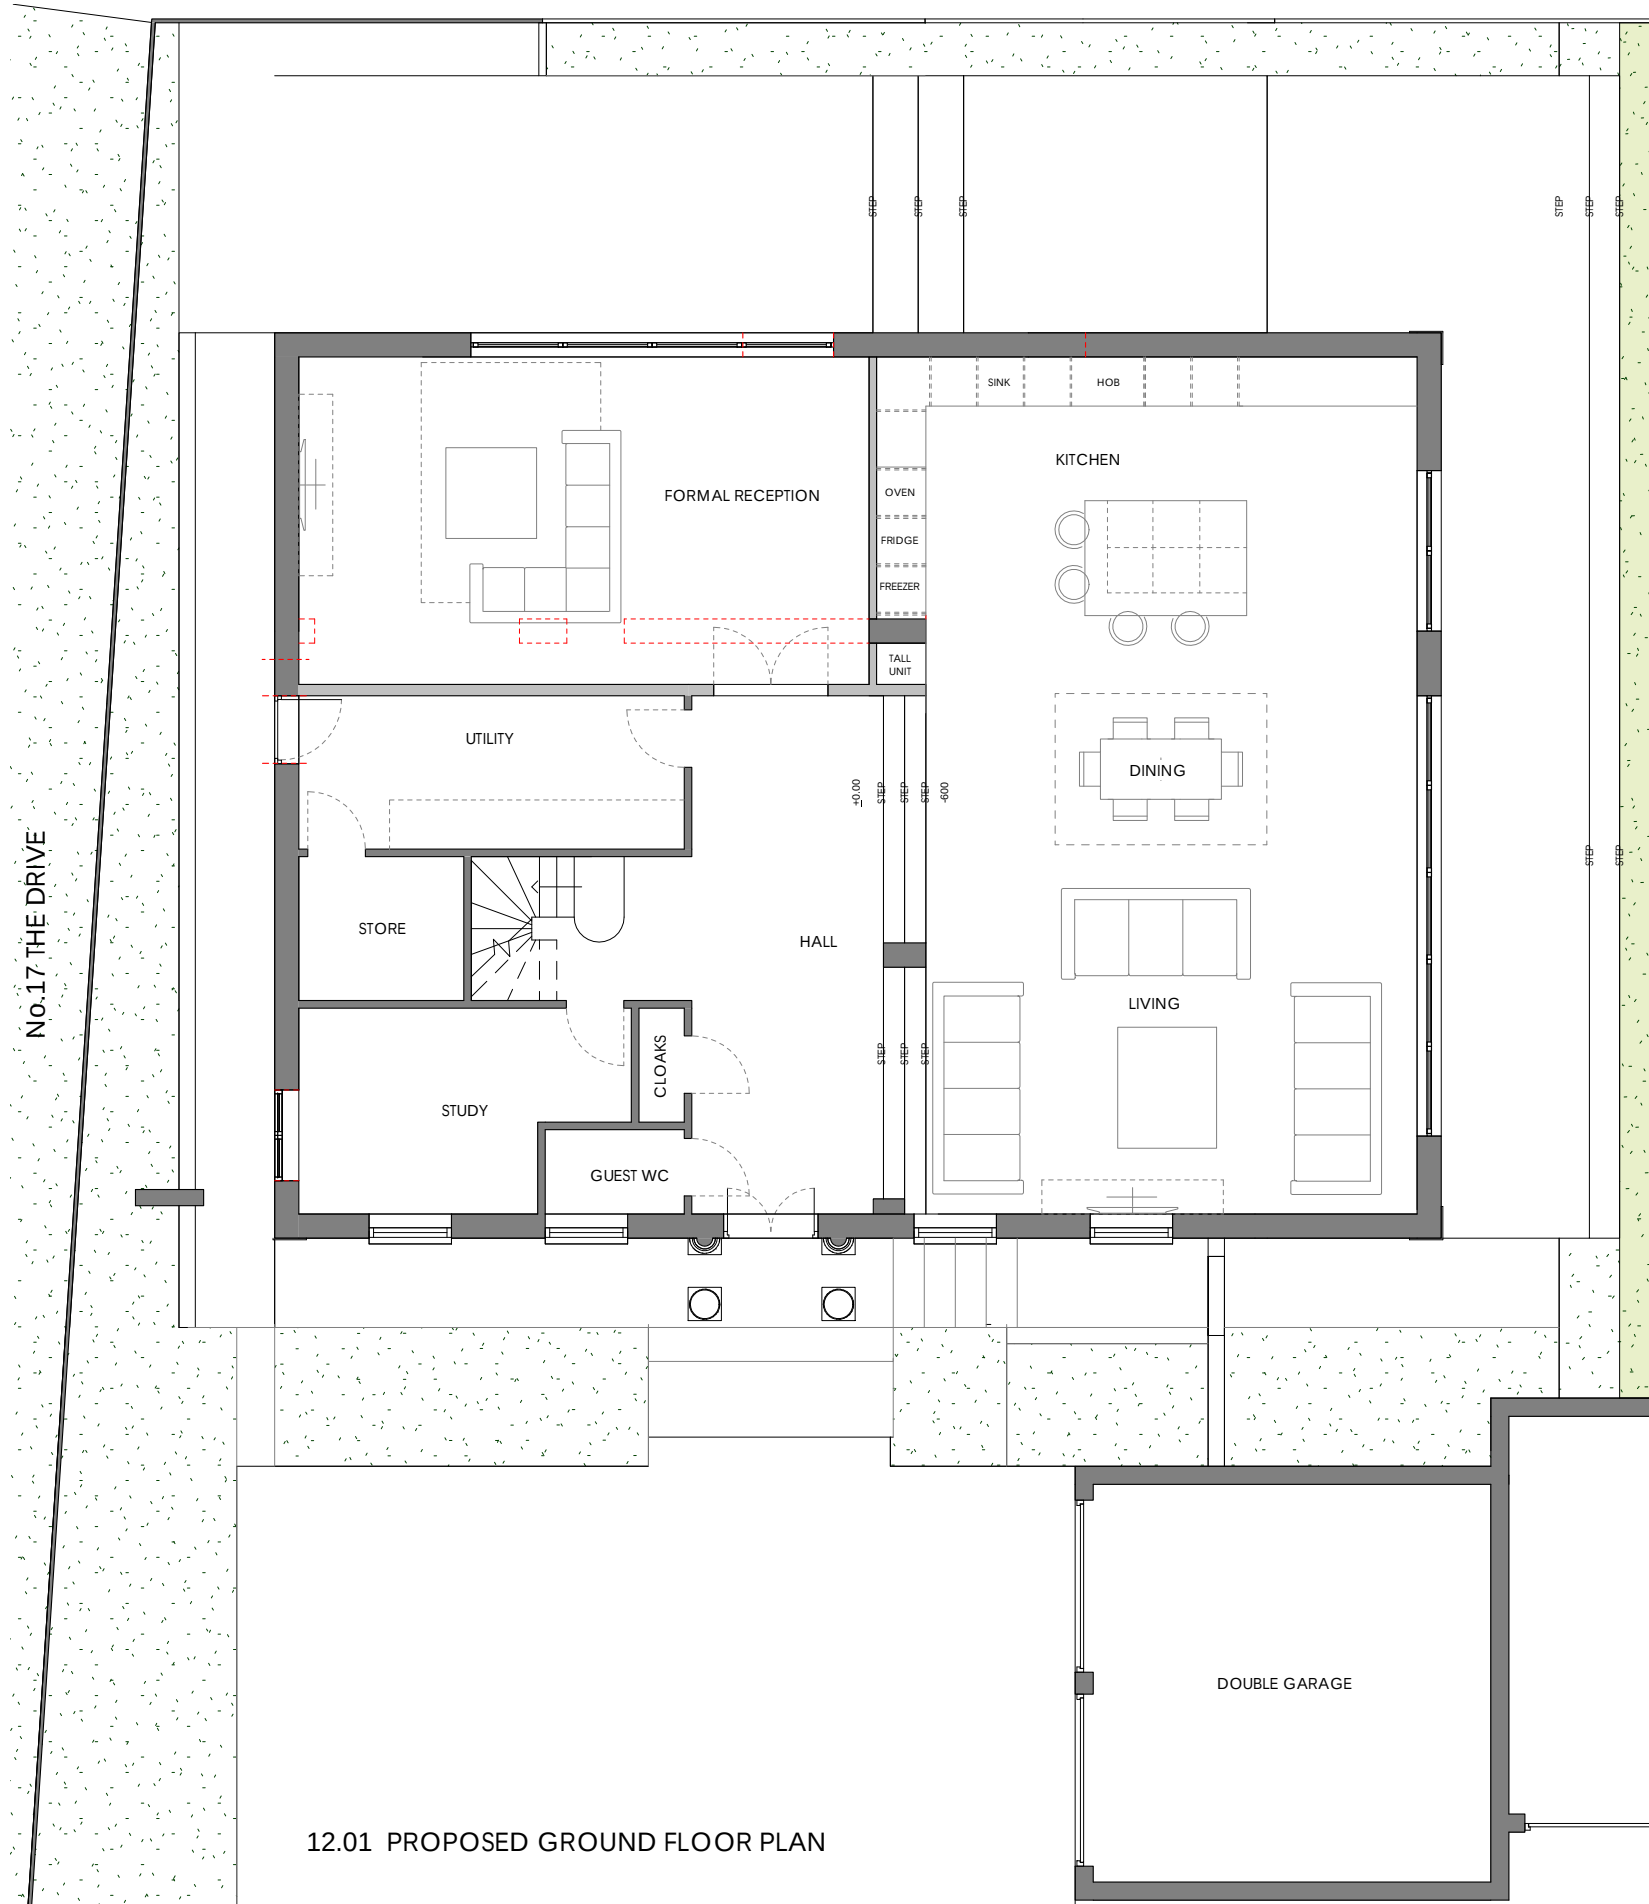

C256 - 12 Proposed Floor Plans (Rev A)

REV	DATE	NOTE
Rev A	03 OCT 17	FORMAL PRE-APPLICATION SUBMISSION

THE CONTRACTOR SHOULD CHECK ALL DIMENSIONS ON SITE

NO DIMENSIONS TO BE SCALED FROM THIS DRAWING (EXCEPT FOR PLANNING PURPOSES).


NO PART OF THIS DRAWING IS TO BE COPIED OR REPRODUCED WITHOUT THE PRIOR CONSENT OF THE ARCHITECT.

IT IS THE CONTRACTORS RESPONSIBILITY TO ENSURE COMPLIANCE WITH THE BUILDING REGULATIONS.

ALL RIGHTS DESCRIBED IN CHAPTER IV OF THE COPYRIGHT, DESIGNS AND PATENTS ACT 1988 HAVE GENERALLY BEEN ASSERTED. ©

HOUSEHOLDER PLANNING SUBMISSION

scale 1:100 @ A3

 

Project: No.4 GEORGIAN CLOSE, ICKENHAM, UB10 8DZ

C256 - 12 Proposed Floor Plans (Rev A)

Client: Nav & Nikki Riyait

Scale @ A3: 1 : 100 Date: July 2016

TENPOINT FIVE *architecture* 184 WHITTINGTON WAY, PINNER, HA5 5JY T: 020 8429 9206 E: MAIL@TENPOINTFIVE.CO.UK

