




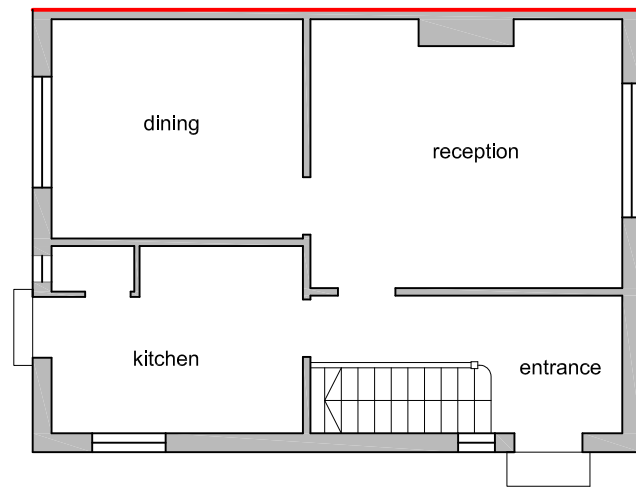

Existing Ground Floor Plan

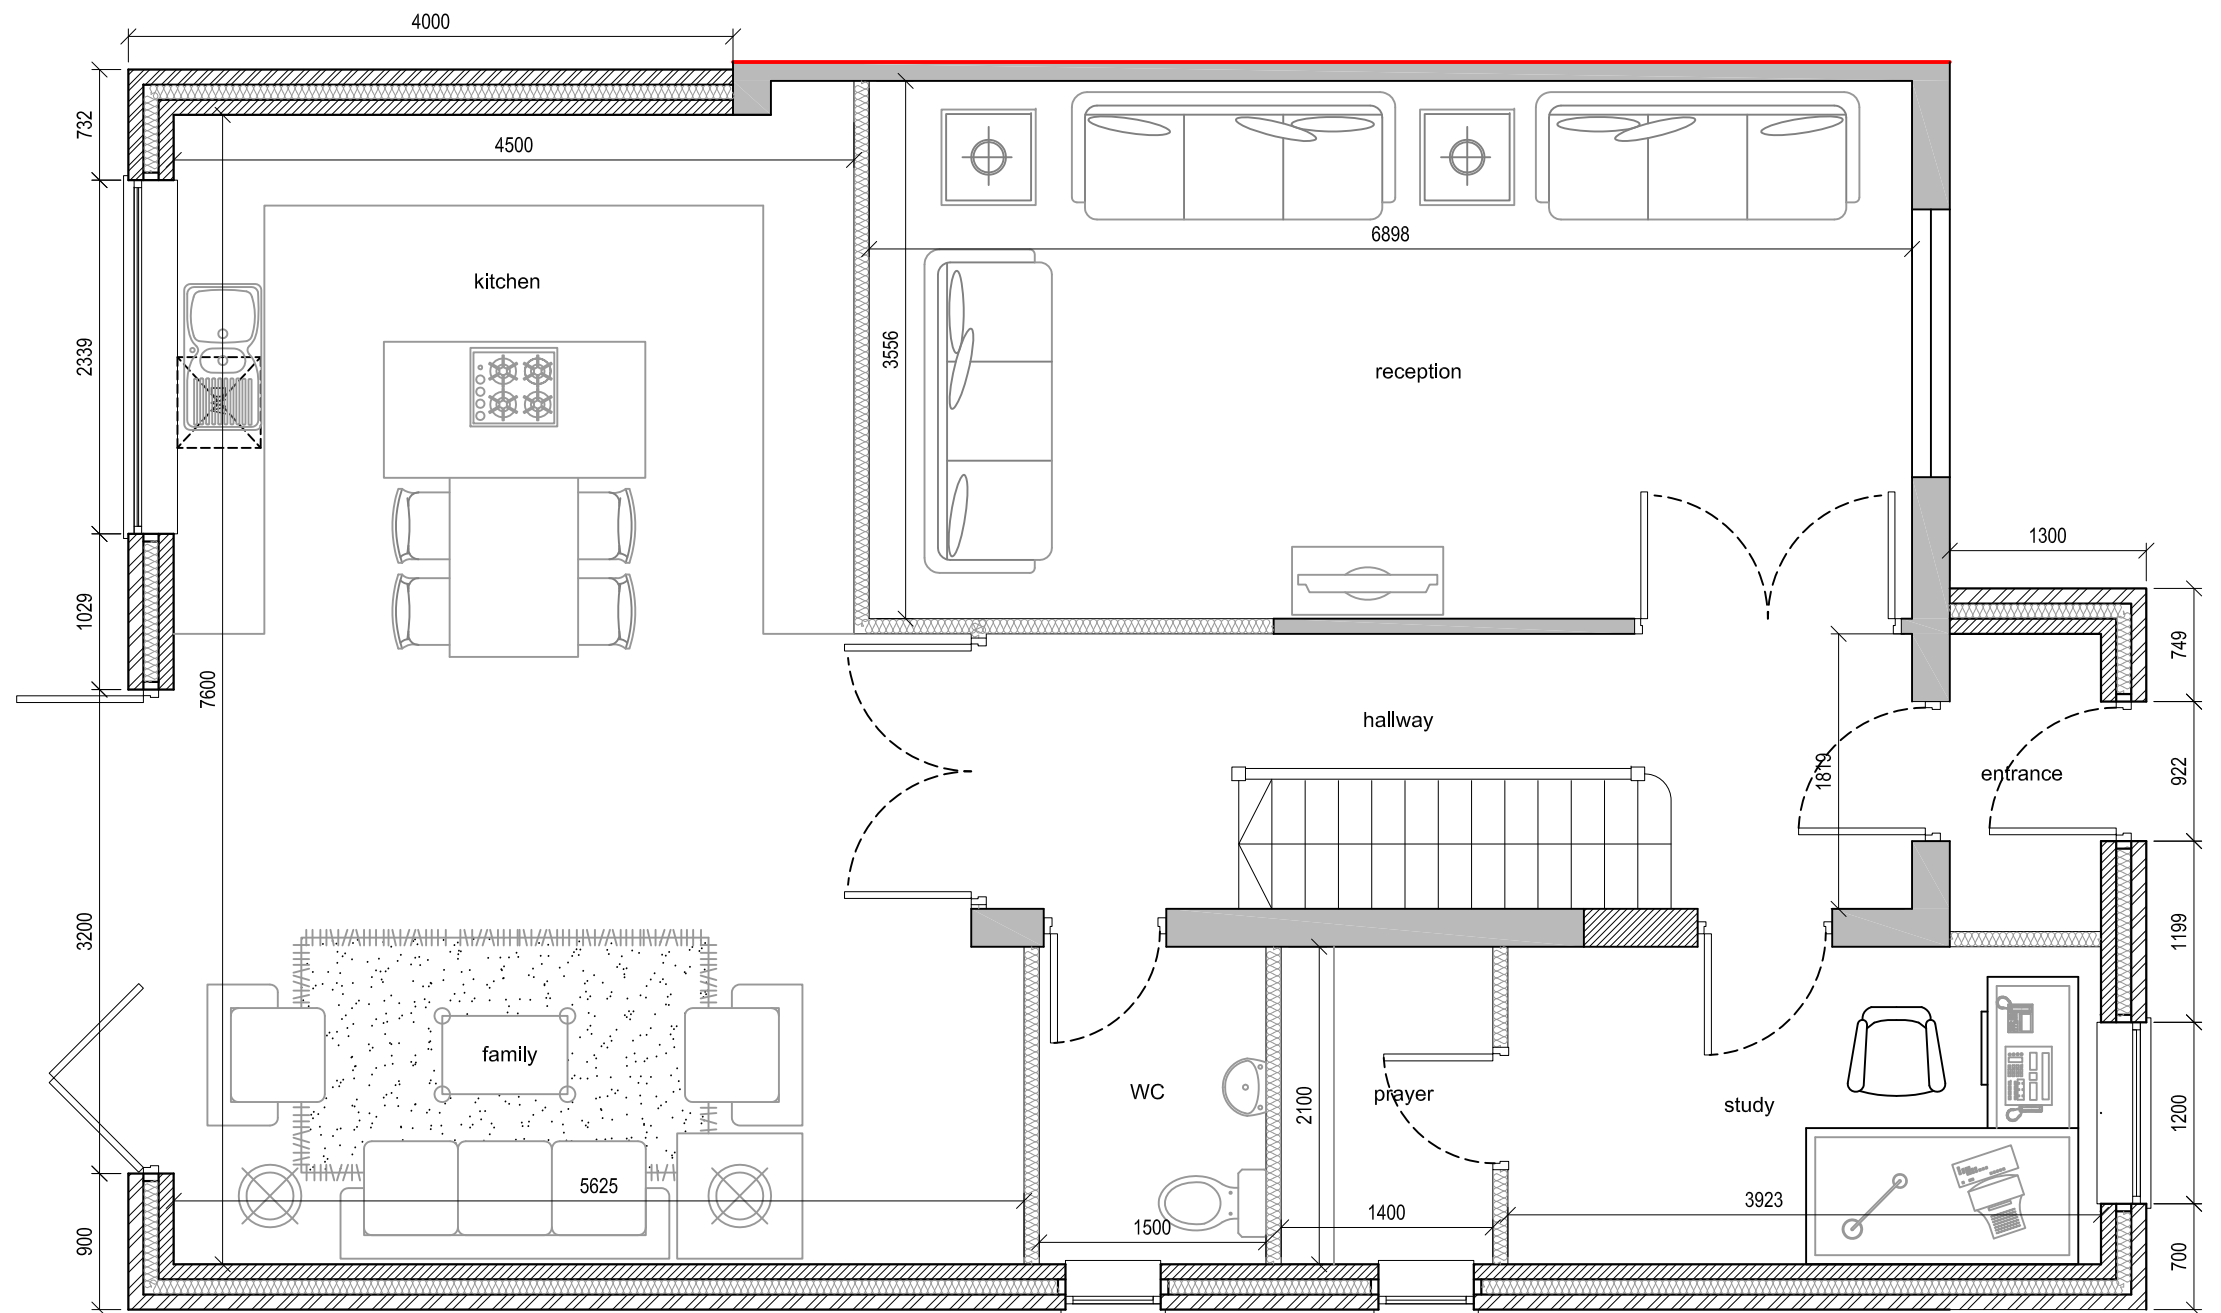

Proposed Ground Floor Plan

 

Rev Date Comments




Dimensions to be verified on site
DO NOT SCALE FROM THIS DRAWING.
Any areas indicated on this drawing are for guidance only.
No responsibility is taken for their accuracy.


This drawing is the property of **V-DESIGN CAD Services Ltd** Copyright is reserved by them and the drawing is issued on the condition that it is not copied, reproduced, retained or disclosed to any unauthorized person, either wholly or in part without the consent in writing of **V-DESIGN CAD Services Ltd**

Email: vishal.p@vdesigncad.co.uk Mobile: 07971083395

Site Address:		Title:		Drawn By: VP	
106, Green Way, Hayes, UB4 9HR.		Existing & Proposed Ground Floor Plans		Job Ref: 17102	
				Date: Oct 2017	
				Drawing No. PL - 01	
Scale:	1:50, 1:100	Paper Size:	A3		

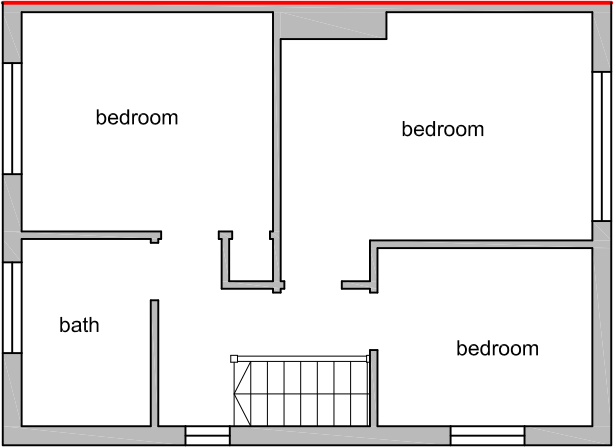


Existing First Floor Plan

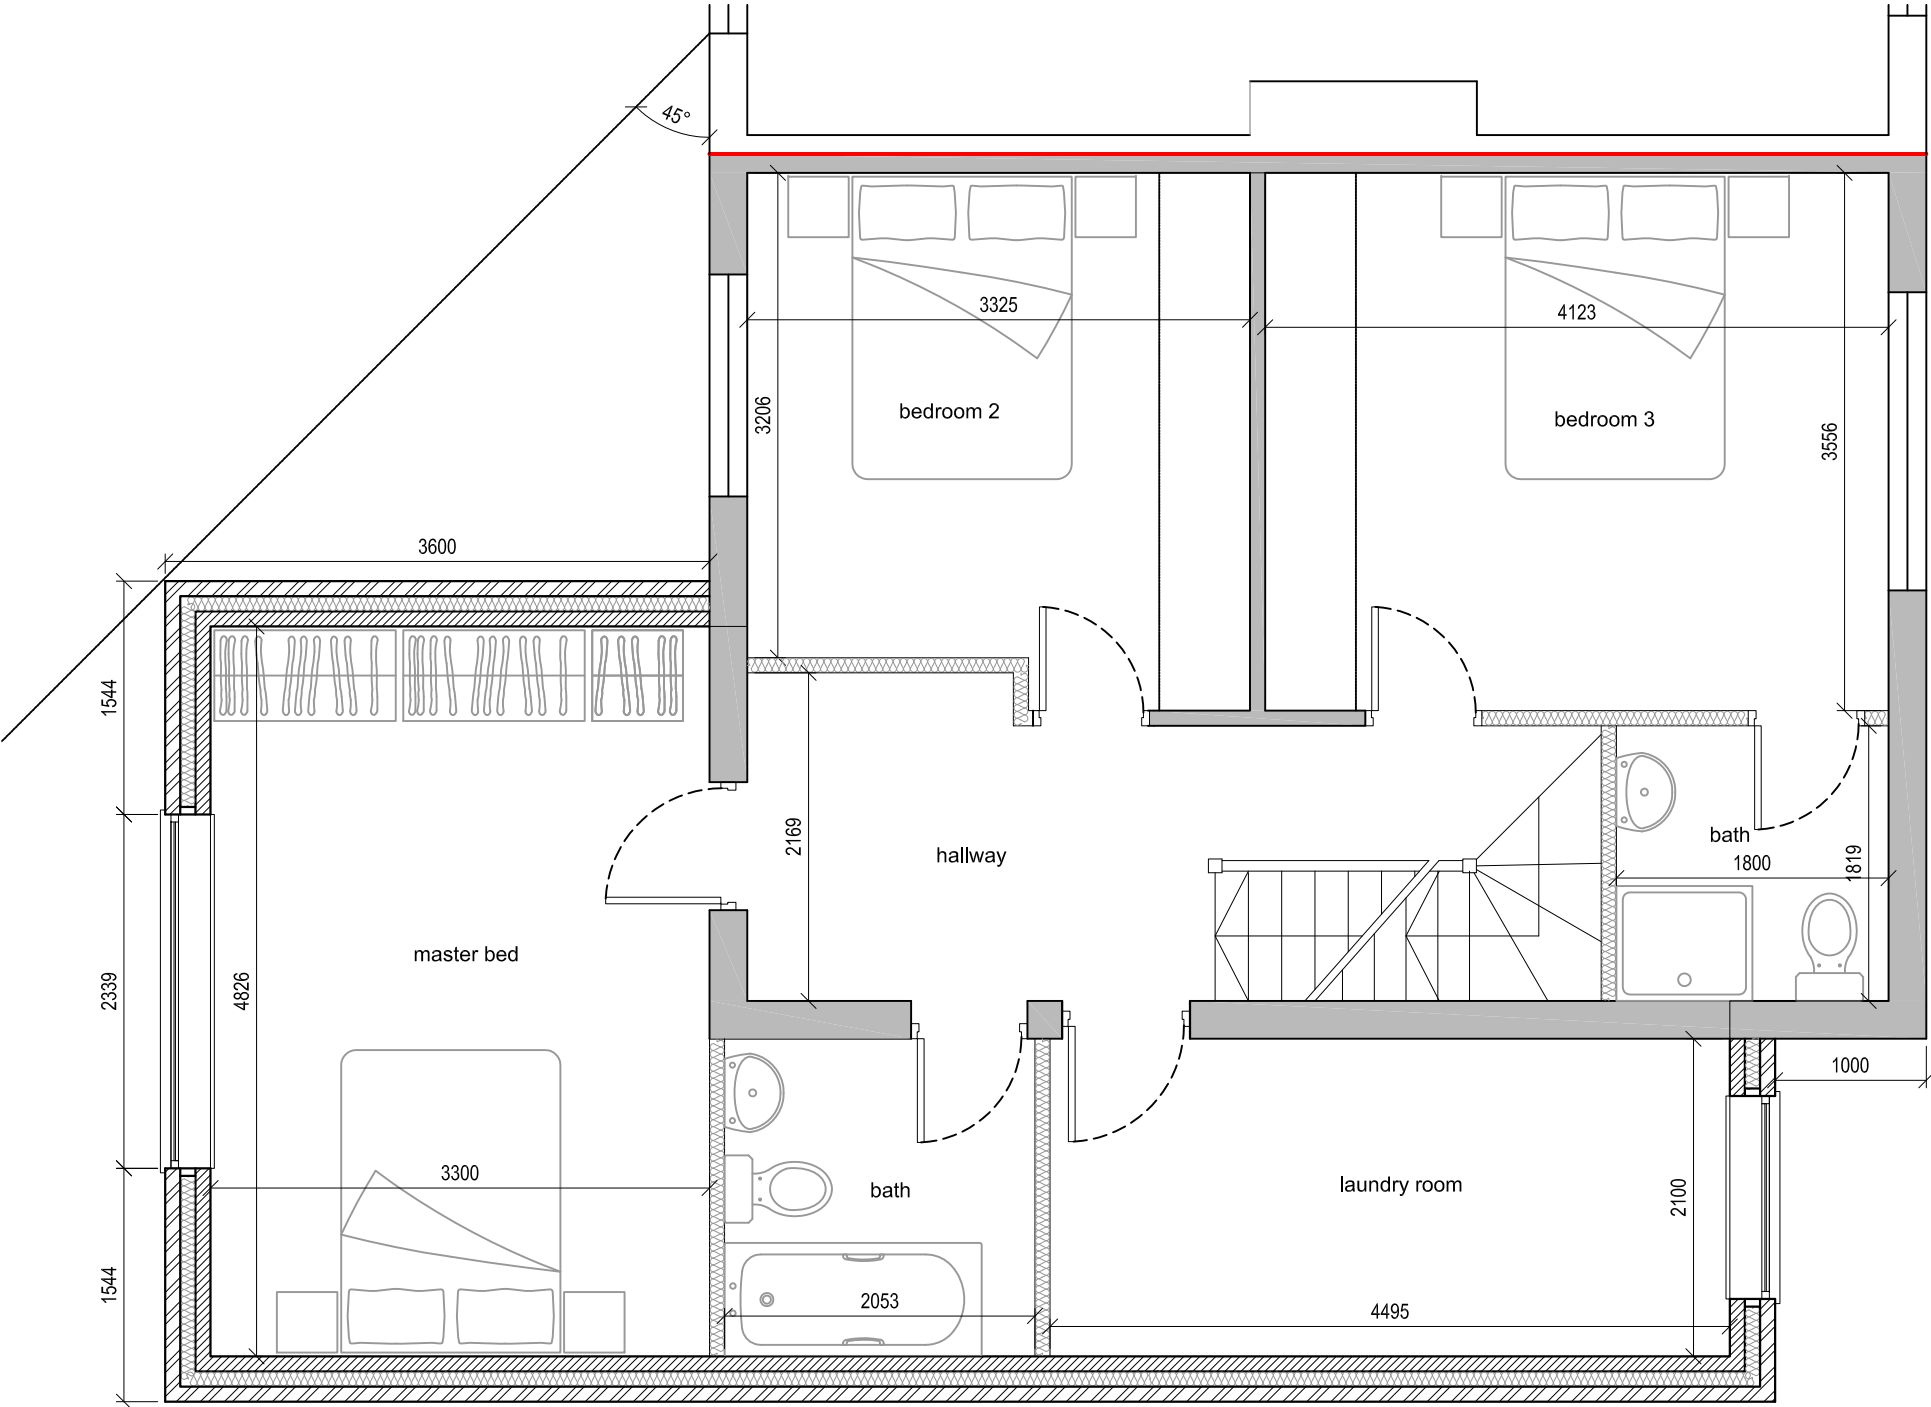

Proposed First Floor Plan



Rev Date Comments

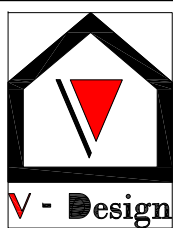

Dimensions to be verified on site
DO NOT SCALE FROM THIS DRAWING.
Any areas indicated on this drawing are for guidance only.
No responsibility is taken for their accuracy.

This drawing is the property of **V-DESIGN CAD Services Ltd** Copyright is reserved by them and the drawing is issued on the condition that it is not copied, reproduced, retained or disclosed to any unauthorized person, either wholly or in part without the consent in writing of **V-DESIGN CAD Services Ltd**

Email: vishal.p@vdesigncad.co.uk Mobile: 07971083395

Site Address:


106, Green Way,
Hayes,
UB4 9HR.

Title:

Existing & Proposed First Floor Plans

Scale:	1:50, 1:100	Paper Size:	A3
--------	-------------	-------------	----

Drawn By:	VP
Job Ref:	17102
Date:	Oct 2017
Drawing No.	PL - 02

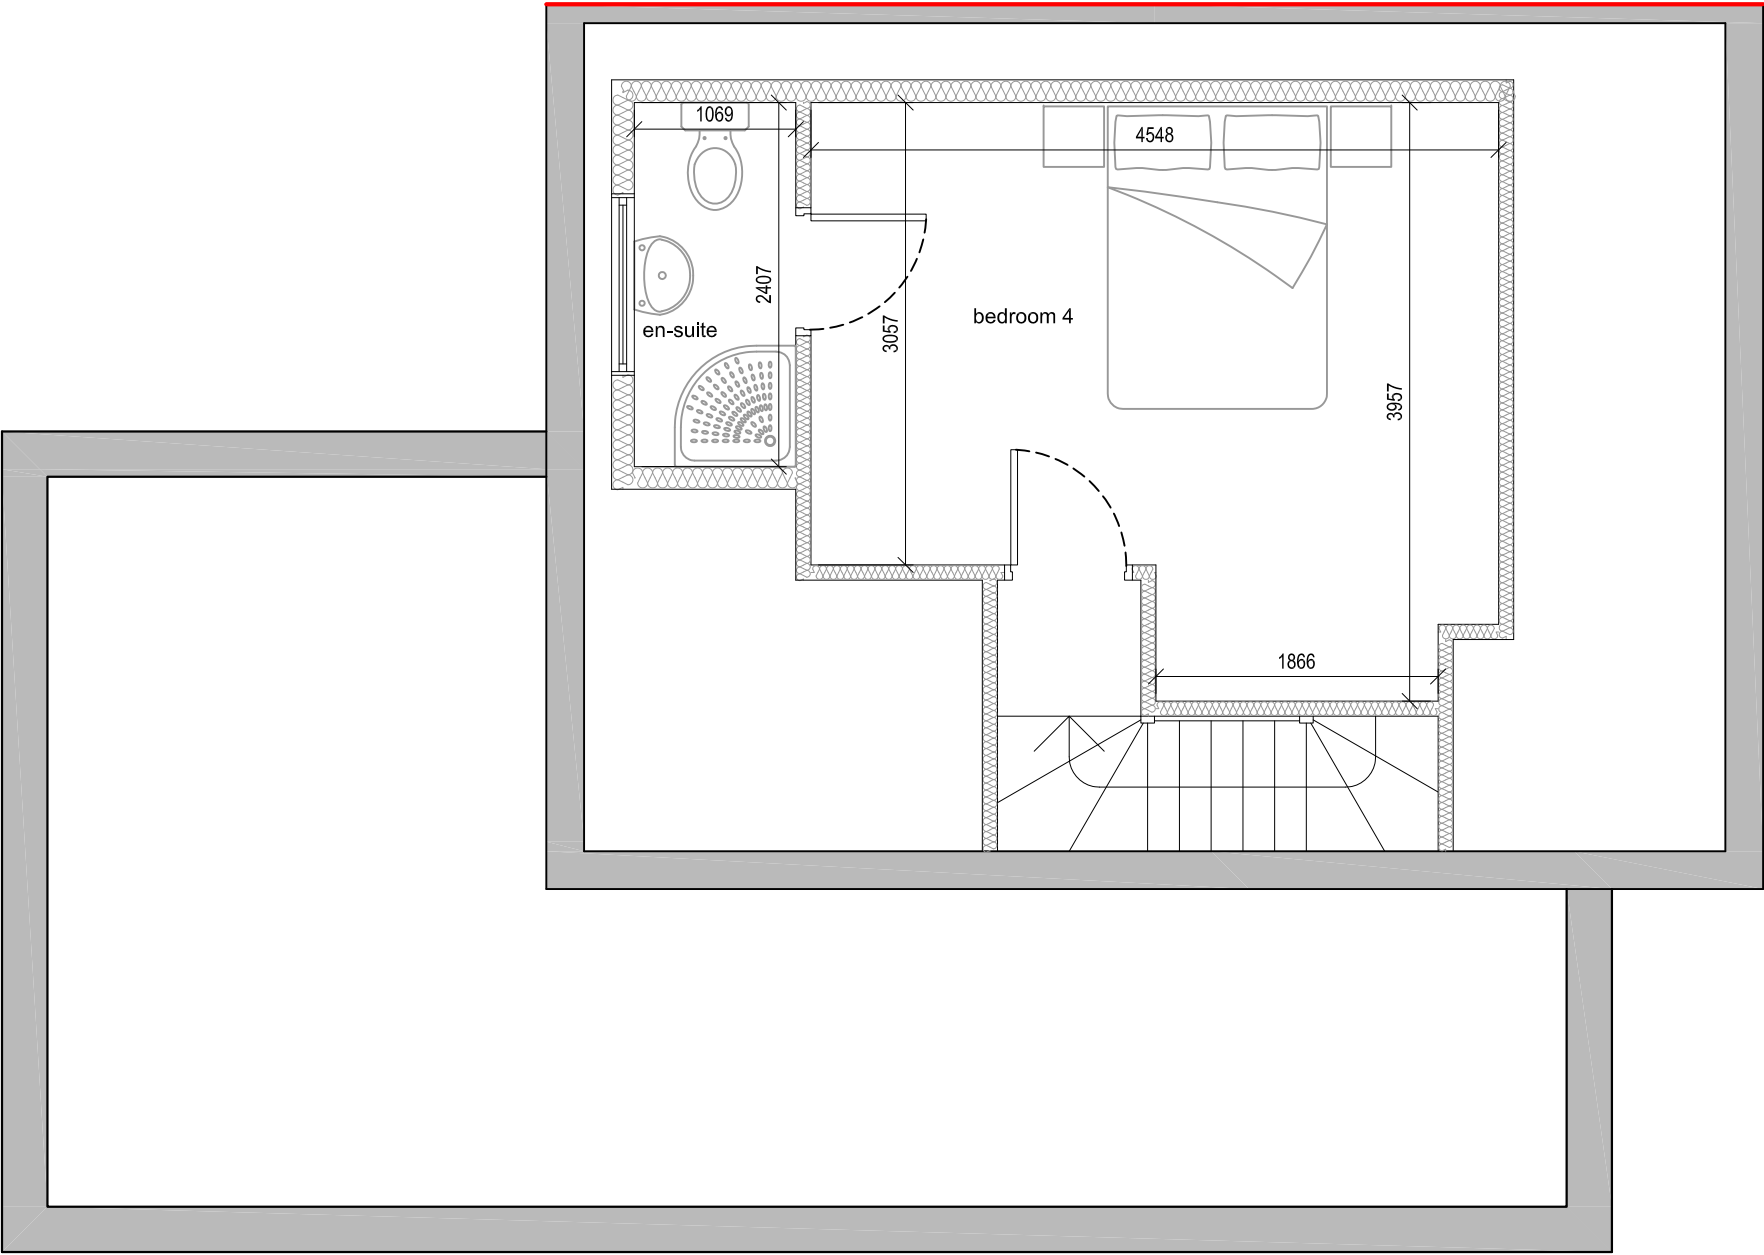

Proposed Loft

Rev Date Comments



Dimensions to be verified on site
DO NOT SCALE FROM THIS DRAWING.
Any areas indicated on this drawing are for guidance only.
No responsibility is taken for their accuracy.

This drawing is the property of **V-DESIGN CAD Services Ltd** Copyright is reserved by them and the drawing is issued on the condition that it is not copied, reproduced, retained or disclosed to any unauthorized person, either wholly or in part without the consent in writing of **V-DESIGN CAD Services Ltd**

Email: vishal.p@vdesigncad.co.uk Mobile: 07971083395

Site Address:

106, Green Way,
Hayes,
UB4 9HR.

Title:

Proposed Loft

Scale: 1:50 Paper Size: A3

Drawn By: VP


Job Ref: 17102

Date: Oct 2017


Drawing No. PL - 03




Existing Side Elevation

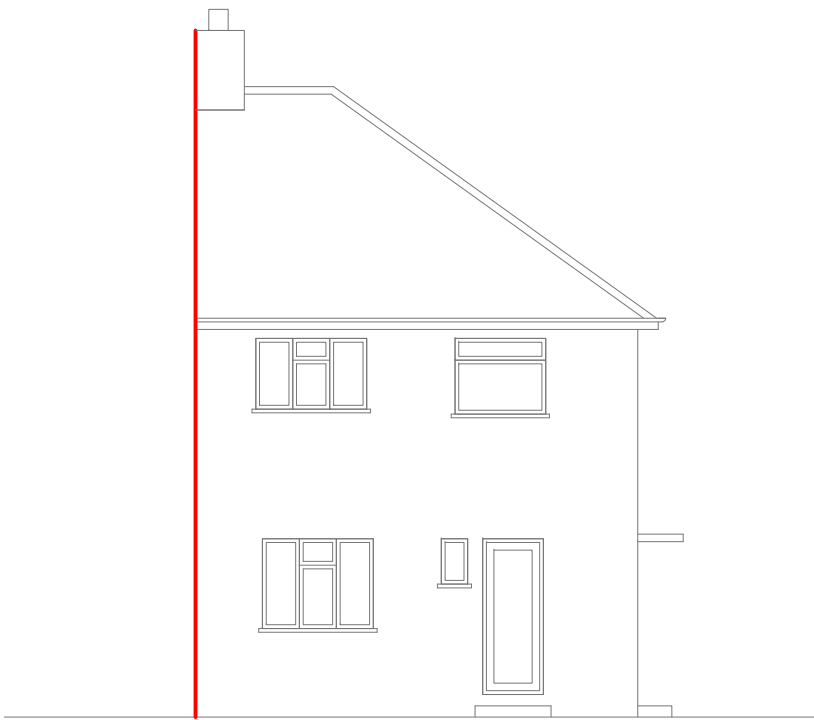

Existing Rear Elevation

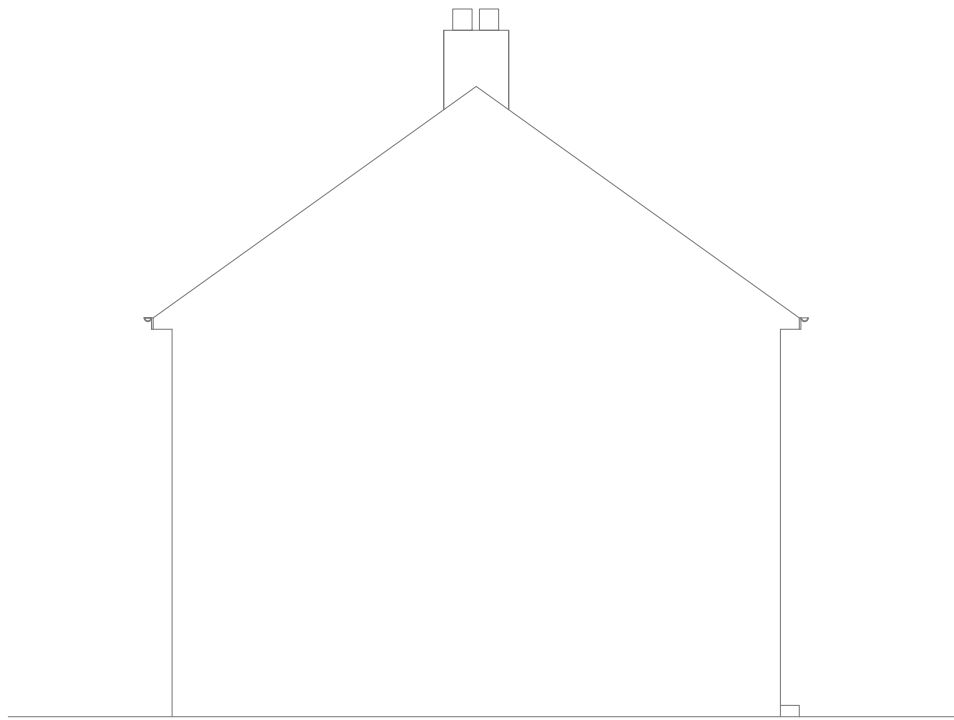

Existing Side Elevation

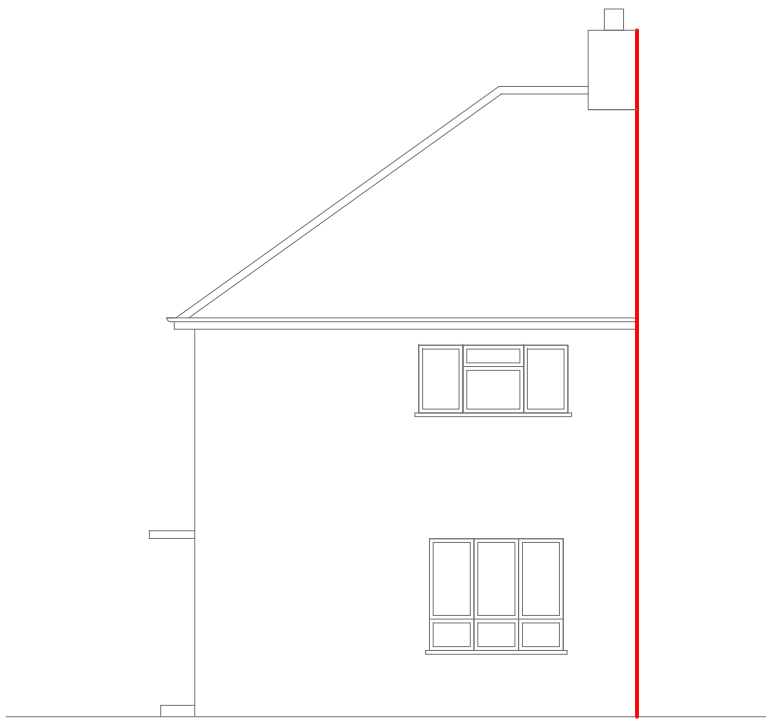

Existing Front Elevation

Rev Date Comments



Dimensions to be verified on site
DO NOT SCALE FROM THIS DRAWING.
Any areas indicated on this drawing are for guidance only.
No responsibility is taken for their accuracy.

This drawing is the property of **V-DESIGN CAD Services Ltd** Copyright is reserved by them and the drawing is issued on the condition that it is not copied, reproduced, retained or disclosed to any unauthorized person, either wholly or in part without the consent in writing of **V-DESIGN CAD Services Ltd**

Email: vishal.p@vdesigncad.co.uk Mobile: 07971083395

Site Address:

106, Green Way,
Hayes,
UB4 9HR.



Title:

Existing Elevations

0 1 2 3 4 5
metres 1:100 scale

Scale:	1:100	Paper Size:	A3
--------	-------	-------------	----

Drawn By:	VP
Job Ref:	17102
Date:	Oct 2017
Drawing No.	PL - 04

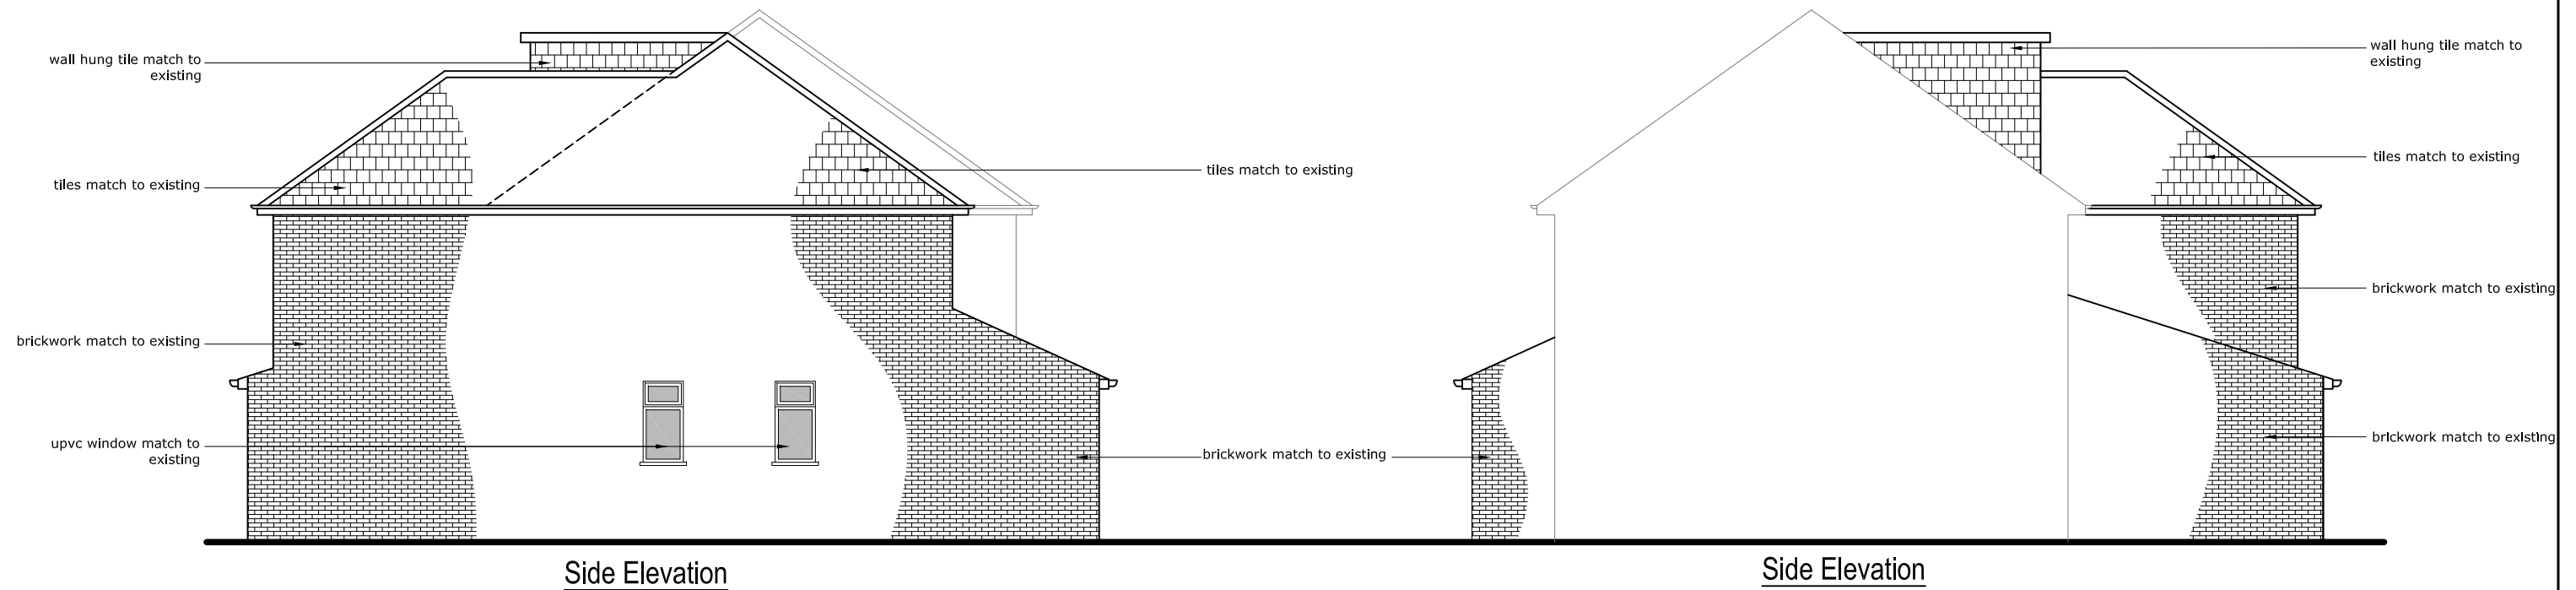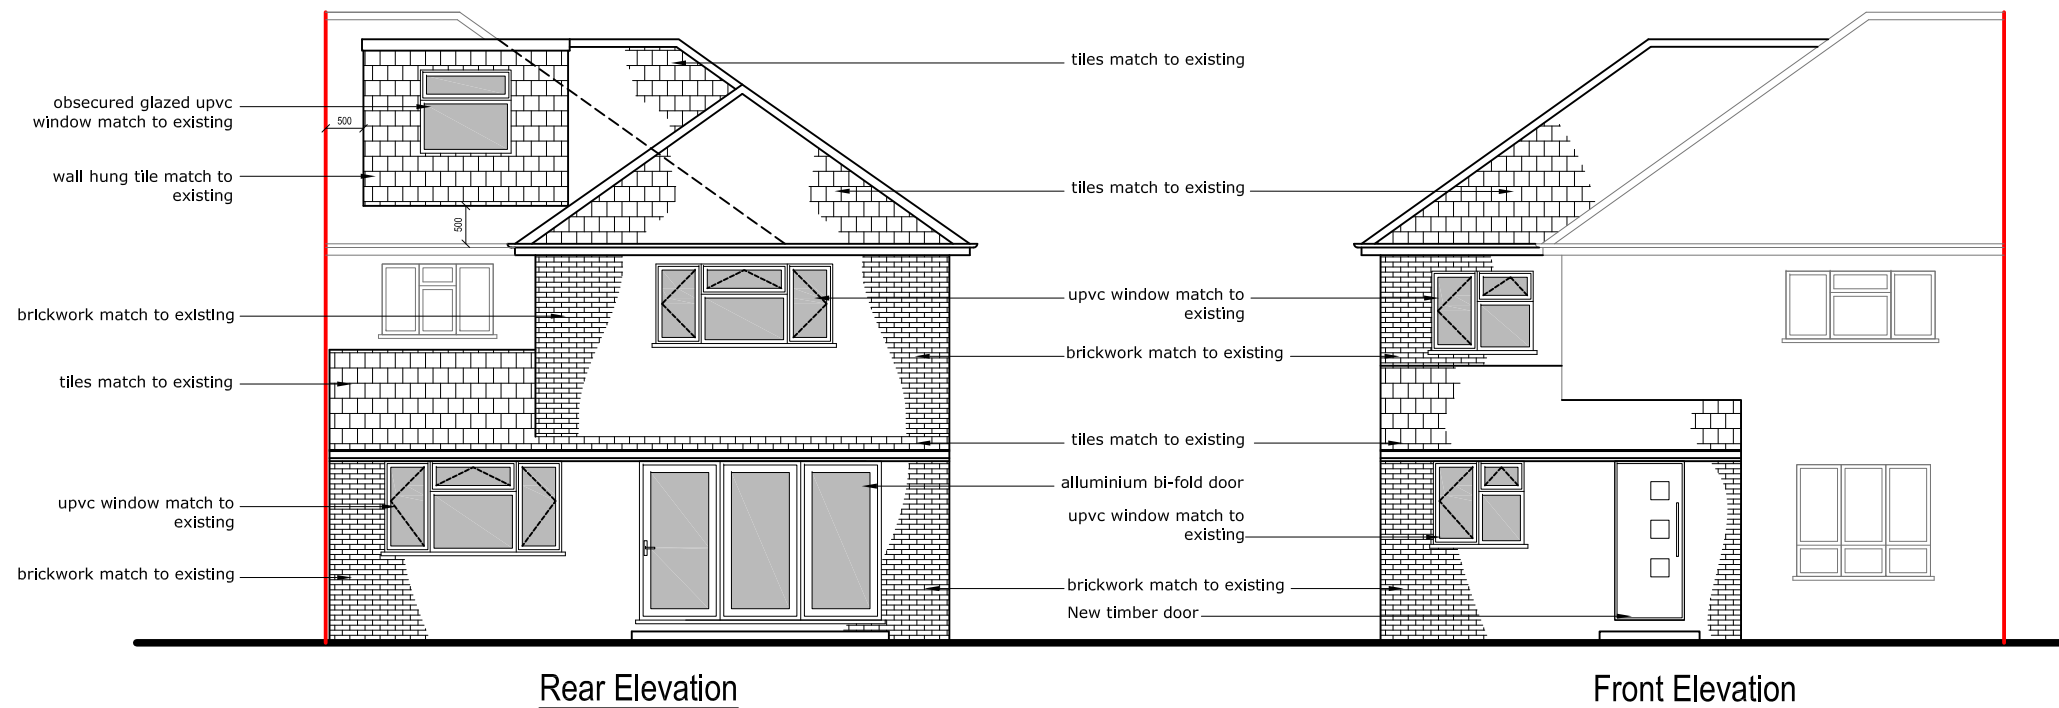

Rev Date Comments




Dimensions to be verified on site
DO NOT SCALE FROM THIS DRAWING.
Any areas indicated on this drawing are for guidance only.
No responsibility is taken for their accuracy.


This drawing is the property of **V-DESIGN CAD Services Ltd** Copyright is reserved by them and the drawing is issued on the condition that it is not copied, reproduced, retained or disclosed to any unauthorized person, either wholly or in part without the consent in writing of **V-DESIGN CAD Services Ltd**

Email: vishal.p@vdesigncad.co.uk Mobile: 07971083395


Site Address:	Title:				Drawn By:	VP
106, Green Way, Hayes, UB4 9HR.	Proposed Elevations 				Job Ref:	17102
	Scale:	1:100	Paper Size:	A3	Date:	Oct 2017
					Drawing No.	PL - 05

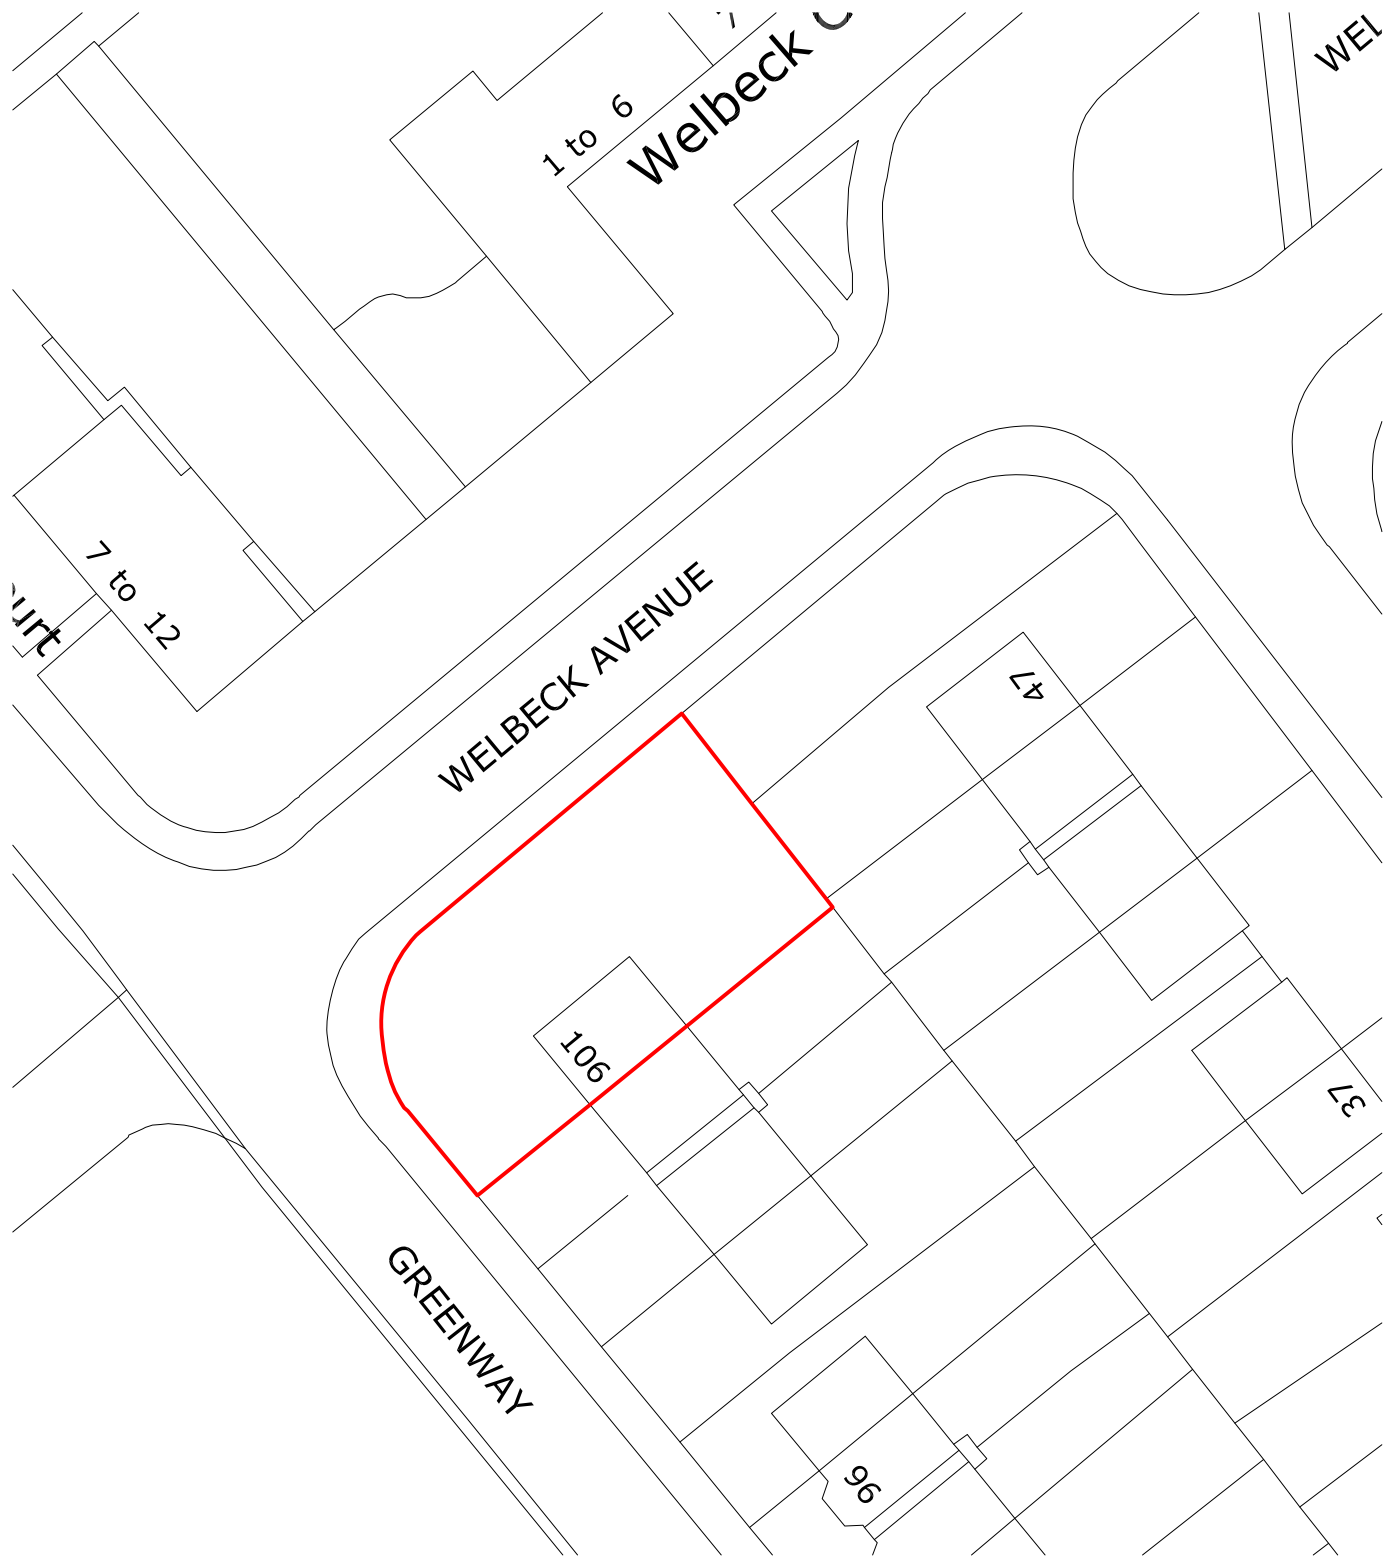


Block Plan

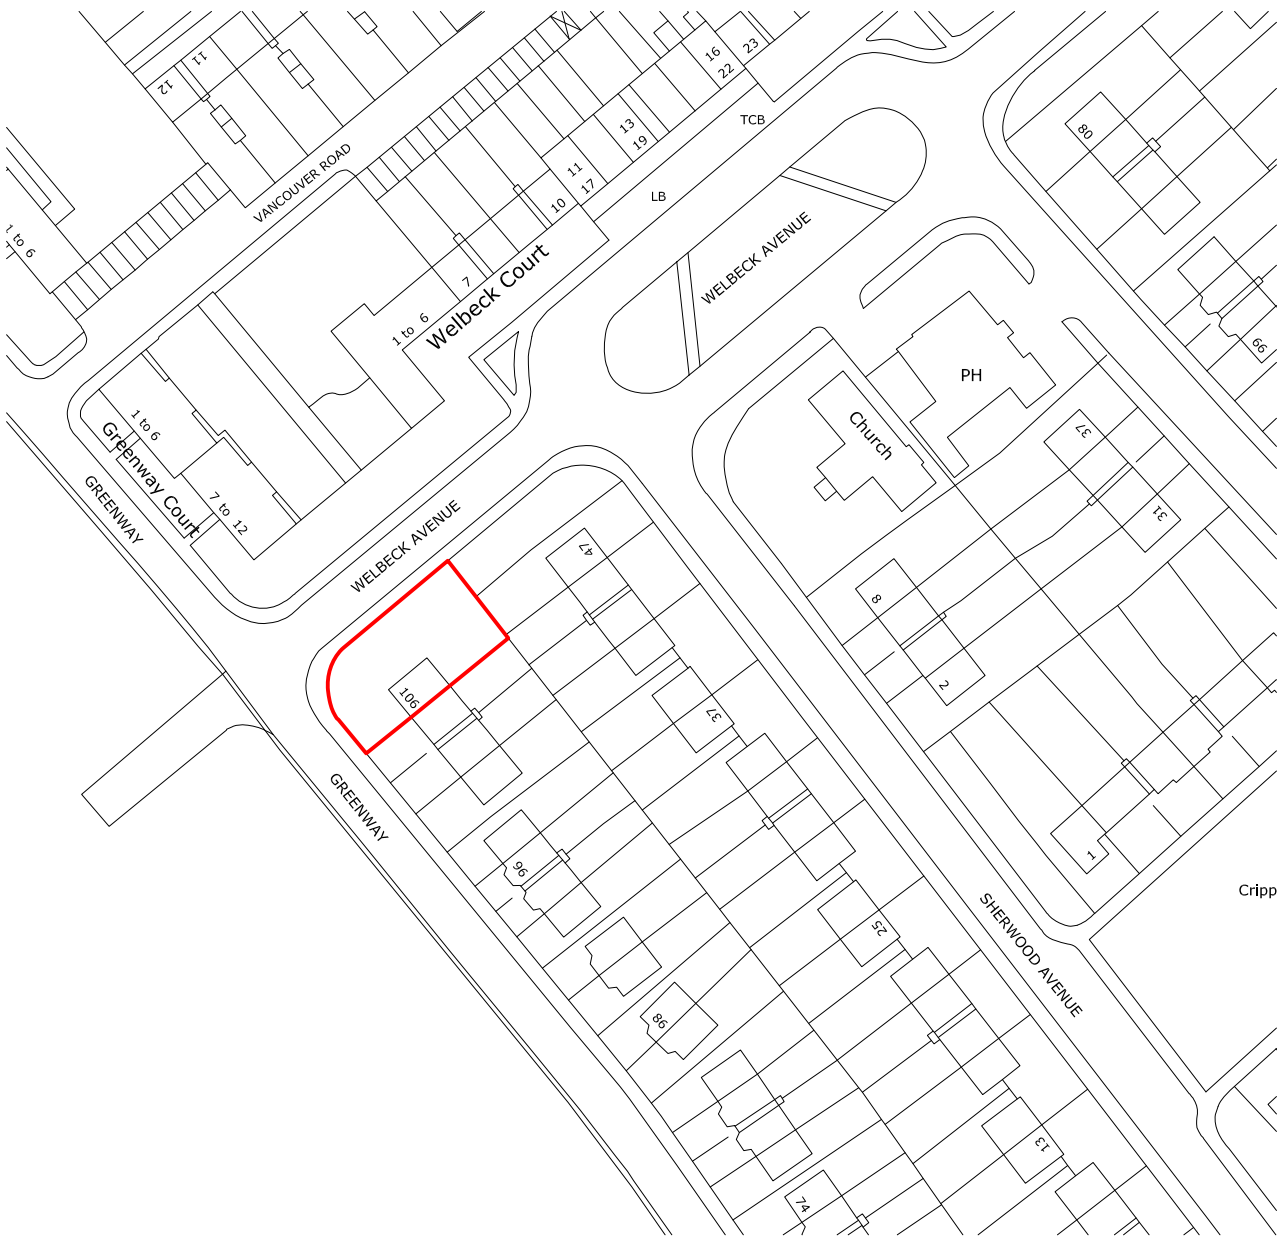

Site Location

 

Rev Date Comments

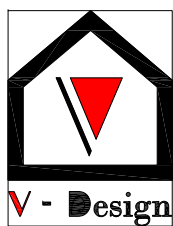

Dimensions to be verified on site
DO NOT SCALE FROM THIS DRAWING.
Any areas indicated on this drawing are for guidance only.
No responsibility is taken for their accuracy.

This drawing is the property of **V-DESIGN CAD Services Ltd** Copyright is reserved by them and the drawing is issued on the condition that it is not copied, reproduced, retained or disclosed to any unauthorized person, either wholly or in part without the consent in writing of **V-DESIGN CAD Services Ltd**

Email: vishal.p@vdesigncad.co.uk Mobile: 07971083395


Site Address:

106, Green Way,
Hayes,
UB4 9HR.

Title:

Block & Location Plans

Scale: 1:500,1:1250

 

Drawn By: VP

Job Ref: 17102

Date: Oct 2017

Drawing No. PL - 06

Paper Size: A3