


Details of this drawing are the copyright of TPP Services and must not be reproduced or copied without prior written consent. Any errors or omissions are to be reported to the contractor and Architect immediately. All proposed road and junction alterations subject are to highways engineers detailed design. Removal of any existing tree and landscaped areas subject negotiations with Local Authority Planning dept. and other statutory controls. All drawings to be read in conjunction with structural engineers drawings and all related Architects and consultant drawings and other relevant design information. Where doubt arises, seek clarification



- Balustrade on third floor to have laminated opaque glass infill panels

PROPOSED THIRD FLOOR

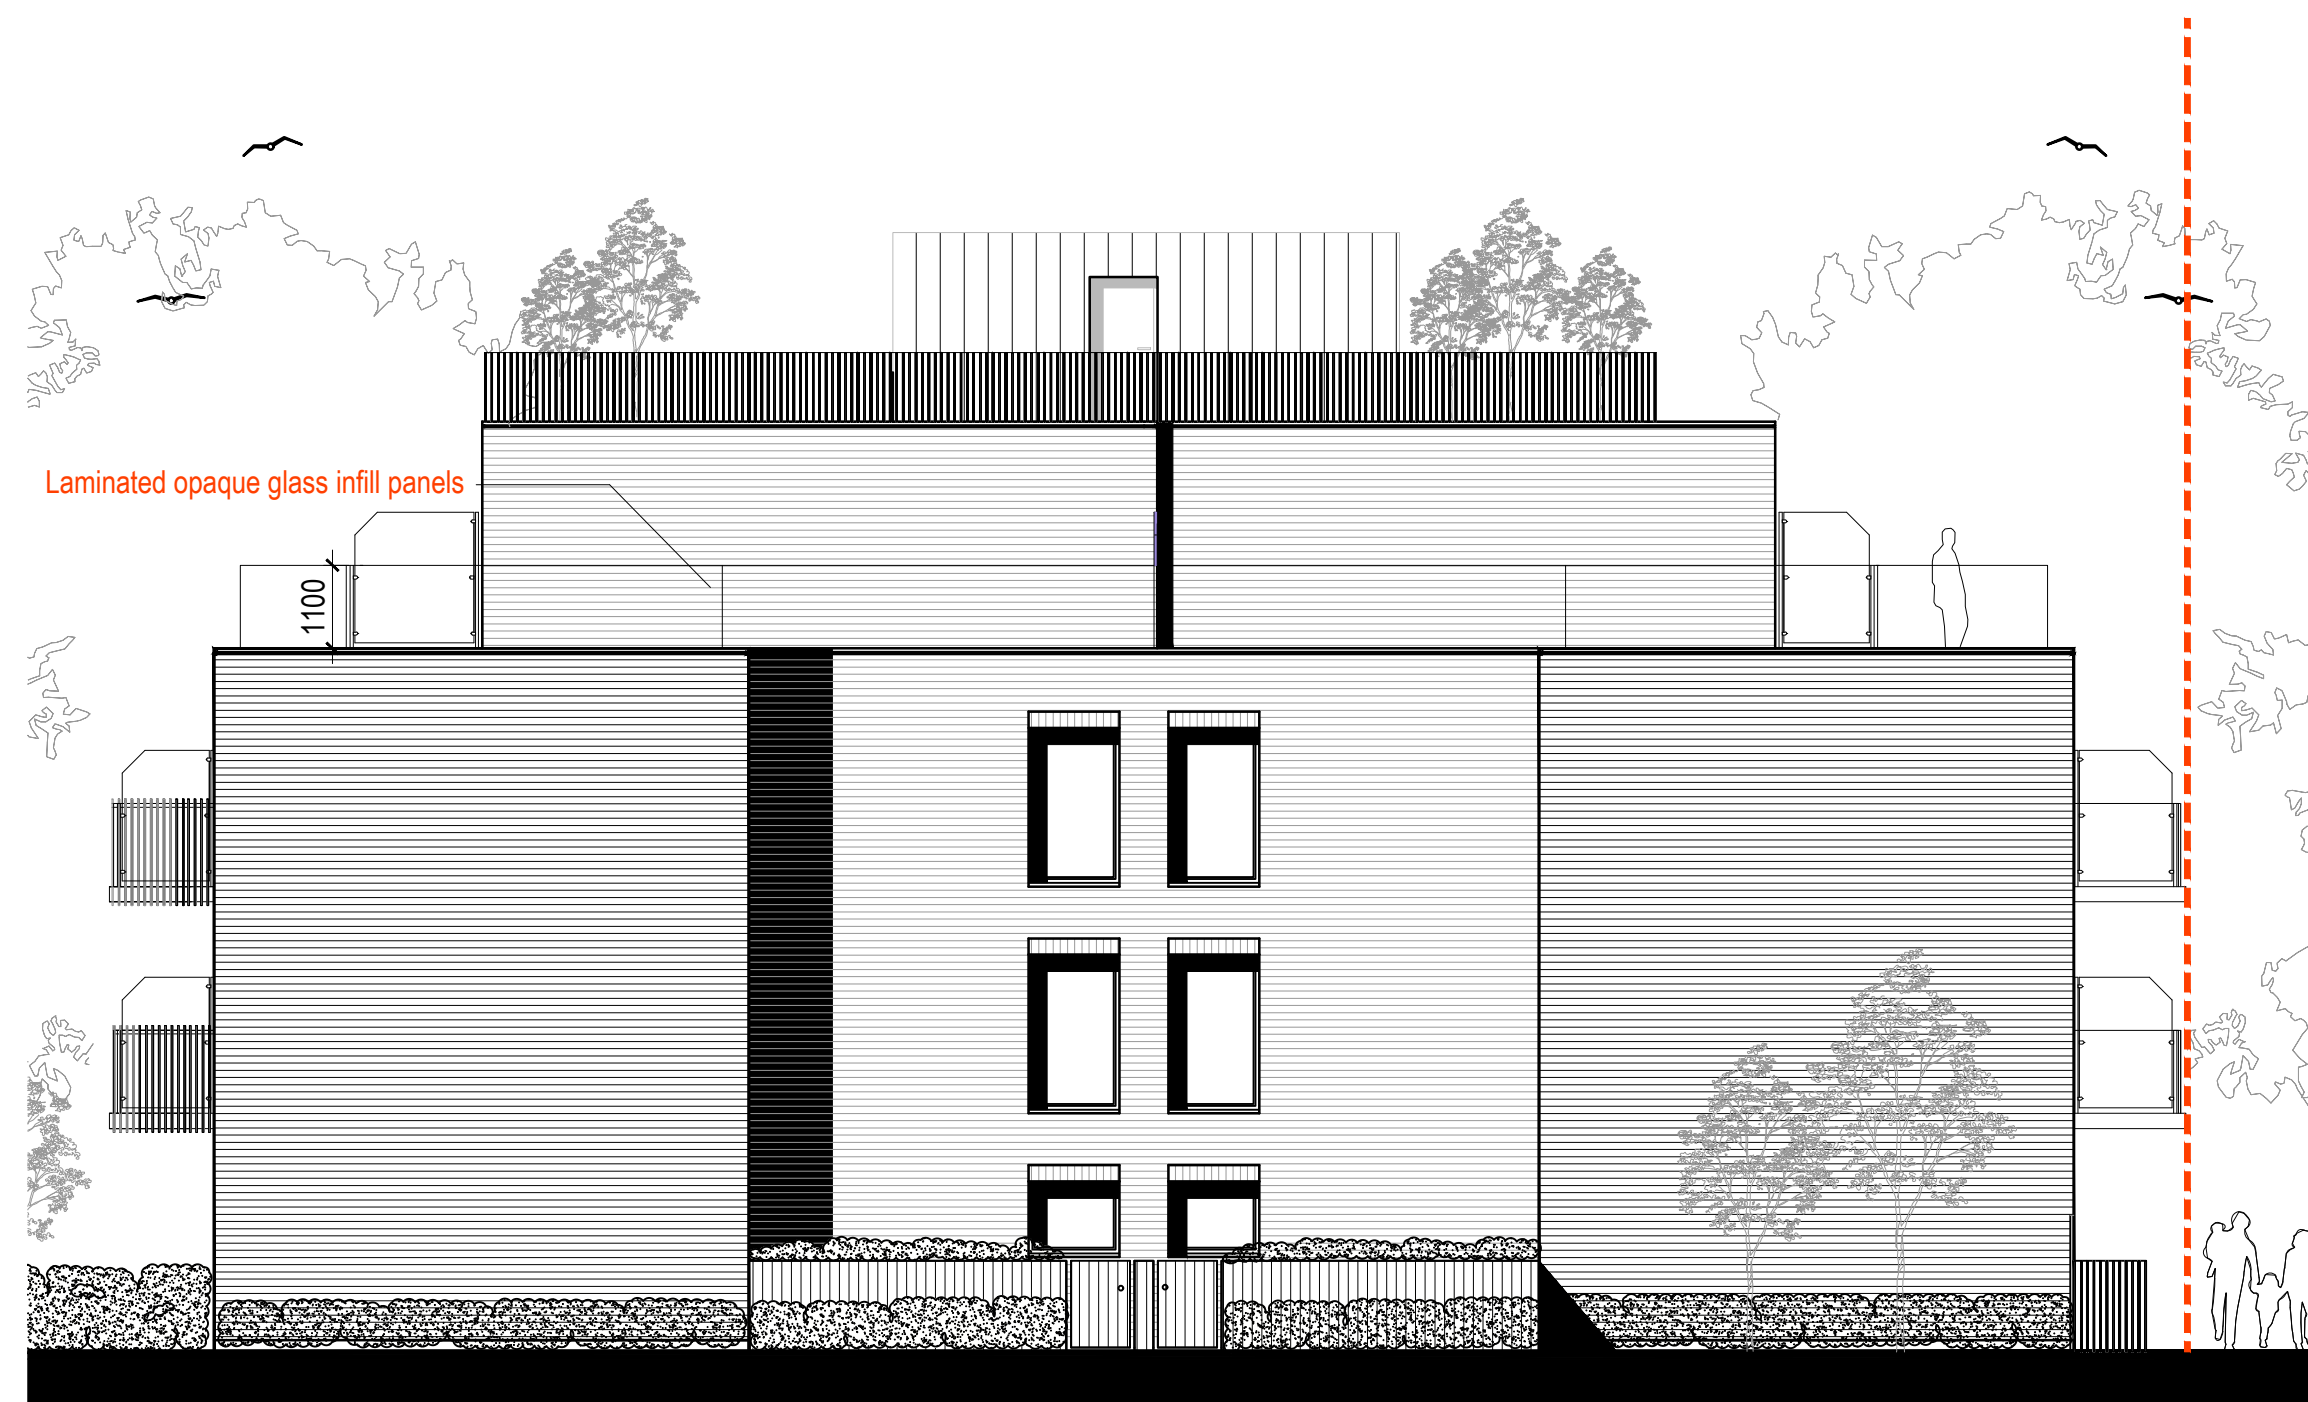

PROPOSED SOUTH ELEVATION

PROPOSED NORTH ELEVATION

A	Balustrade details added				
Rev.	Description				
Purpose of issue		Date			
Project					
LAND TO THE EAST SIDE OF NEWPORT ROAD, HAYES UB4 8JX					
Title					
PRIVACY SCREENS AND ENCLOSURE					
Original Scale	Drawn	JSL	Checked	JSL	
1:100	Date	JUN 8	Date	JUN 8	
Drawing Number				Rev	A
TPP20201209-02					A

A1
ORIGINAL
PLOT SIZE

SCALE 1:100 (METRES)