


Details of this drawing are the copyright of TPP Services and must not be reproduced or copied without prior written consent. Any errors or omissions are to be reported to the contractor and Architect immediately. All proposed road and junction alterations subject are to highways engineers detailed design. Removal of any existing tree and landscaped areas subject negotiations with Local Authority Planning dept. and other statutory controls. All drawings to be read in conjunction with structural engineers drawings and all related Architects and consultant drawings and other relevant design information. Where doubt arises, seek clarification

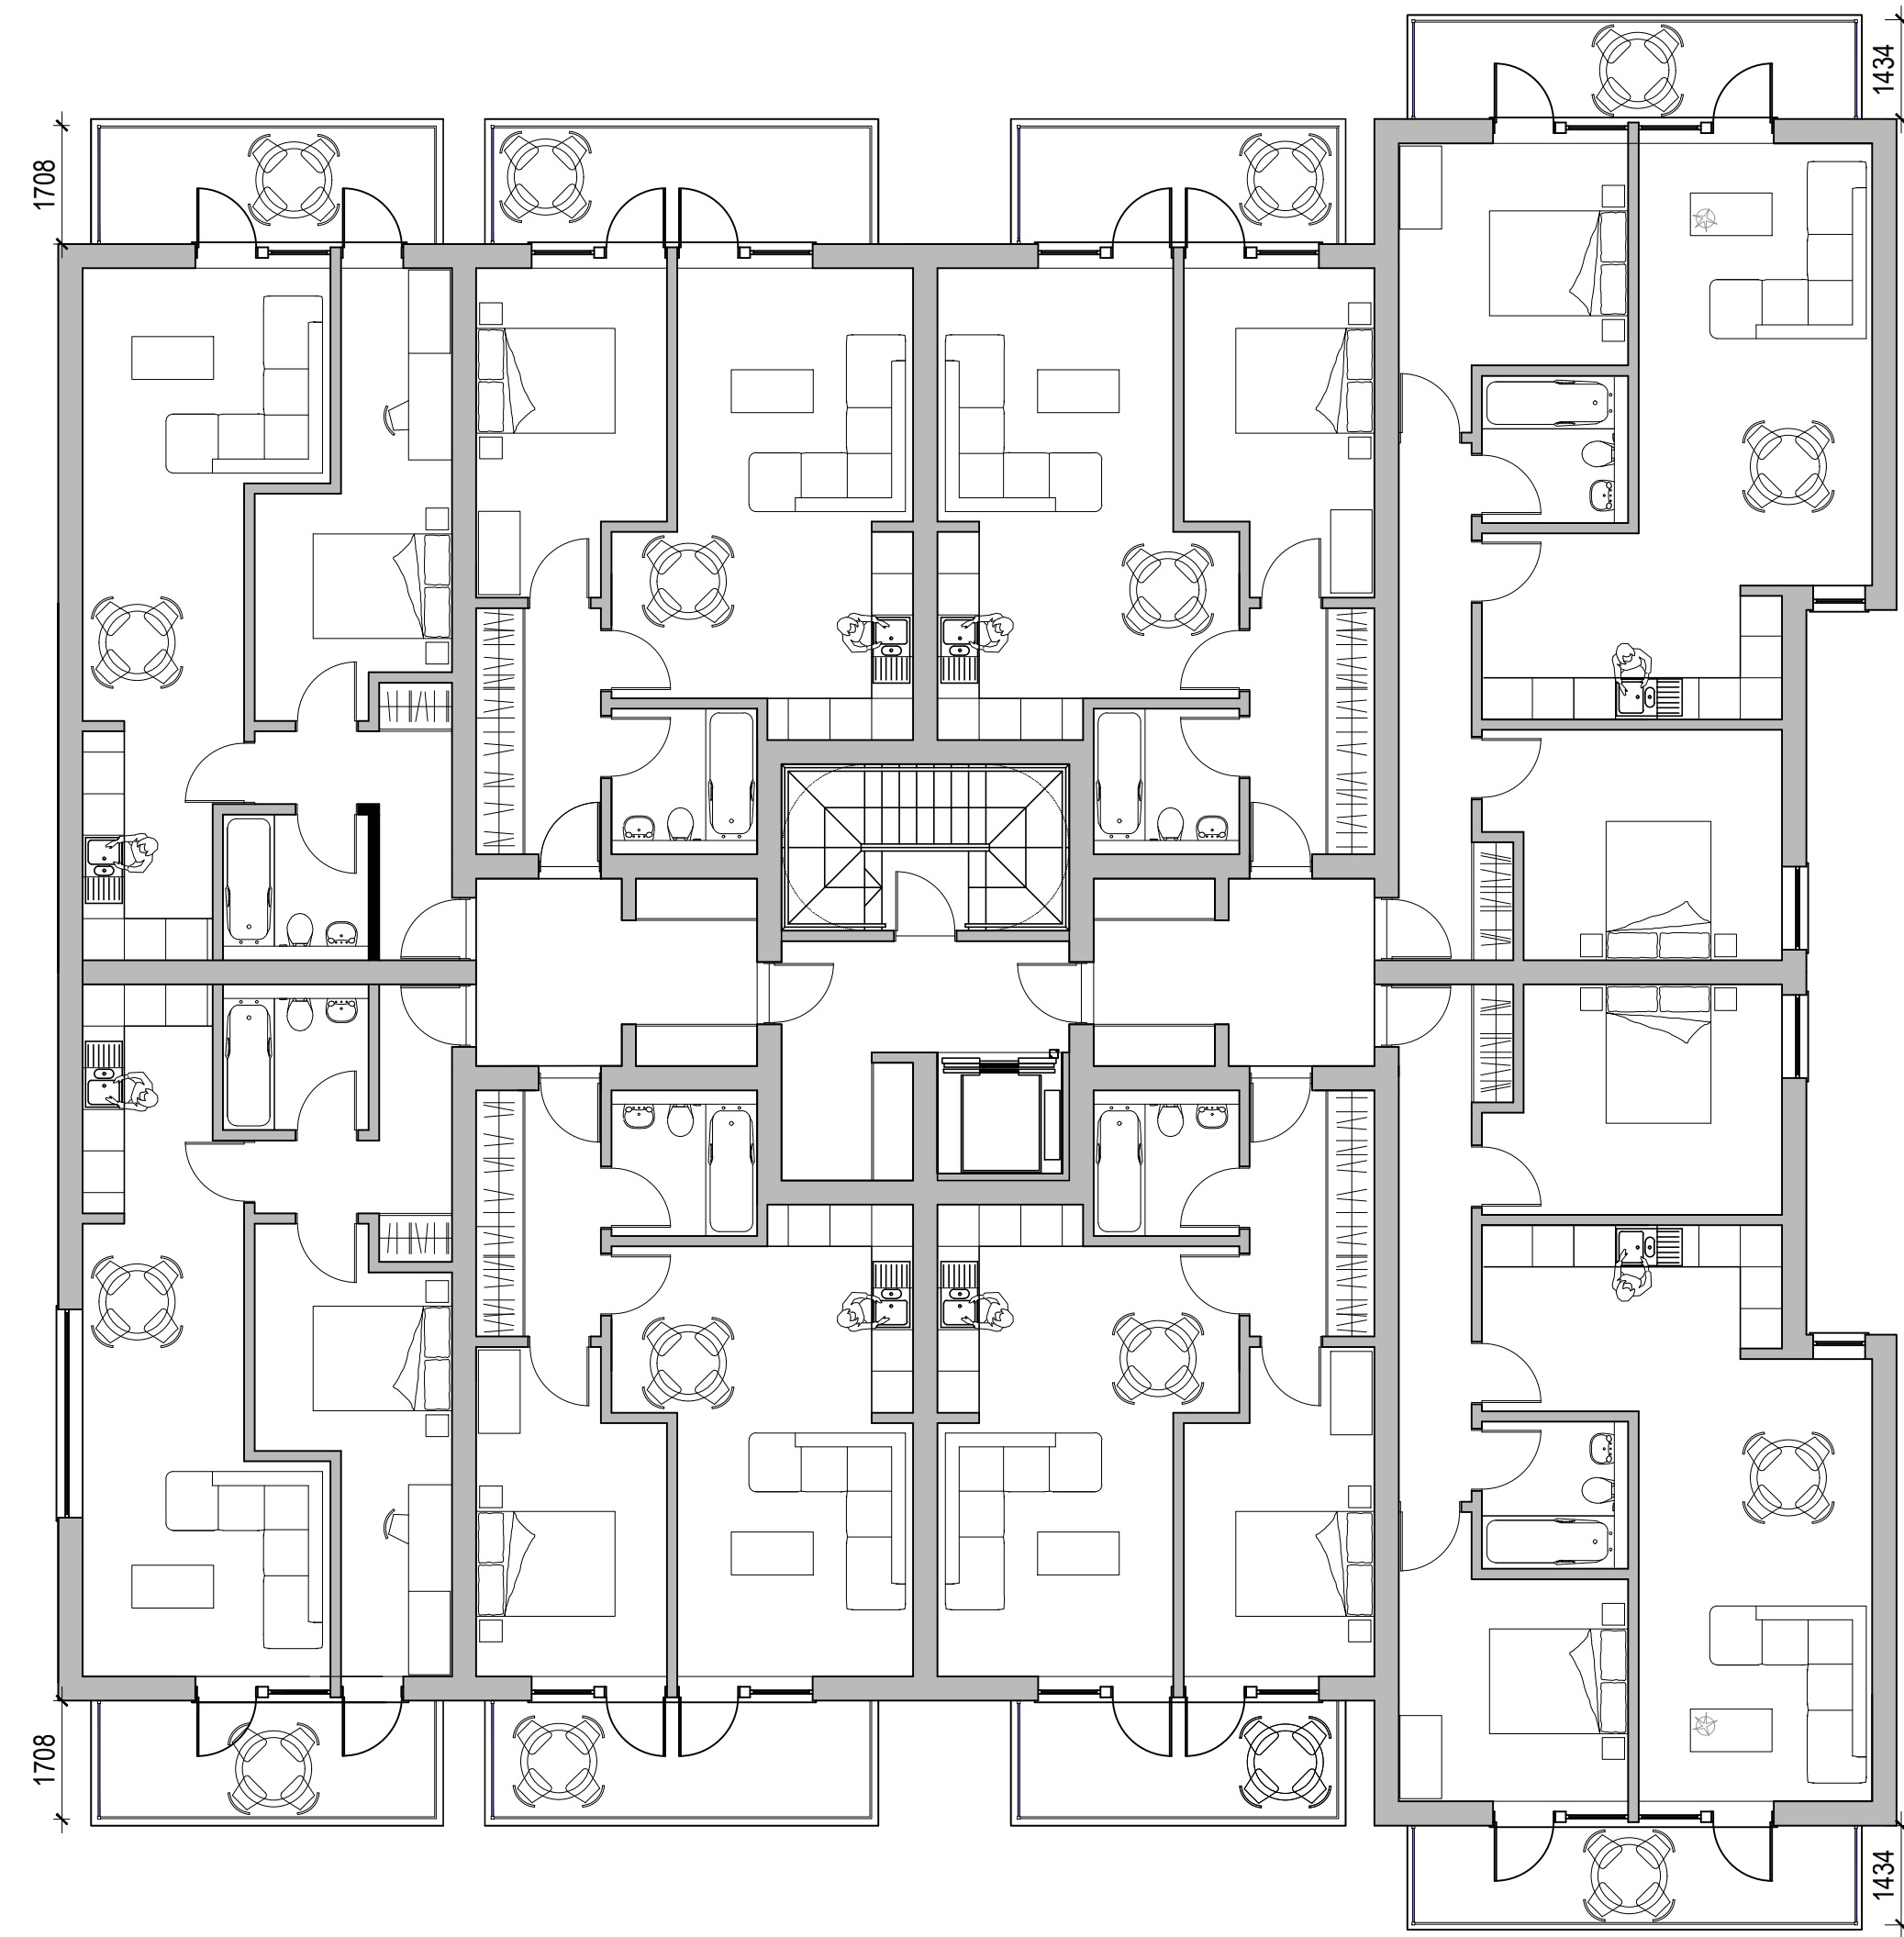

Architectural floor plan of the 1st floor. The plan shows a central corridor and staircase area, surrounded by various rooms including living areas, bedrooms, bathrooms, and a kitchen. Dimensions are provided: 1708 on the left and 1434 on the right.

An architectural elevation drawing of a three-story building. The building features a flat roof with a series of vertical lines, possibly representing a parapet or a decorative element. The facade is composed of horizontal lines, suggesting a brick or stone texture. There are several windows of different sizes and configurations. On the second floor, there are three large windows, each with a small balcony or ledge. On the third floor, there are four windows, some of which are grouped together. The drawing includes stylized trees and birds in the background, and a small sign above the entrance. The overall style is minimalist and modern.

[illegible]

Purpose of issue	Date
------------------	------



	Project
--	---------

LAND TO THE EAST SIDE OF
NEWPORT ROAD, HAYES
UB4 8JX

Title	

PRIVACY SCREENS AND ENCLOSURE

Original Scale 1:100	Drawn JSL	Checked JSL
	Date JUN 8	Date JUN 8
Drawing Number TPP20201209-01		Rev

A1
ORIGINAL
PLOT SIZE

SCALE 1:100 (METRES)

