

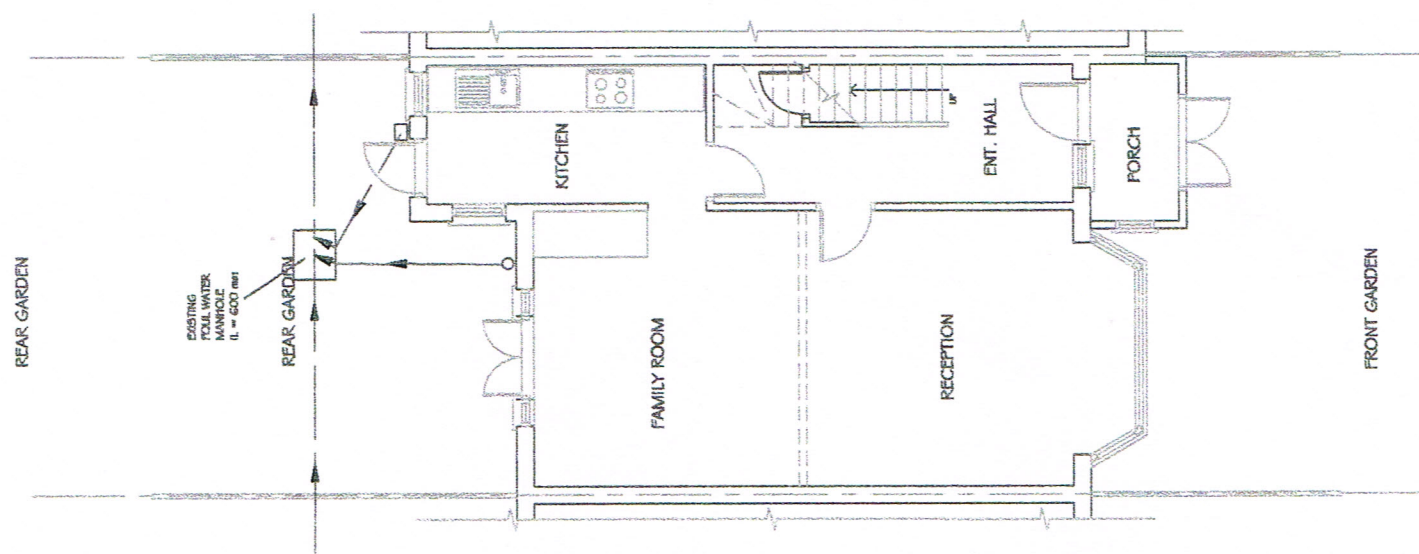


EXISTING SITEPLAN
SCALE 1 : 200

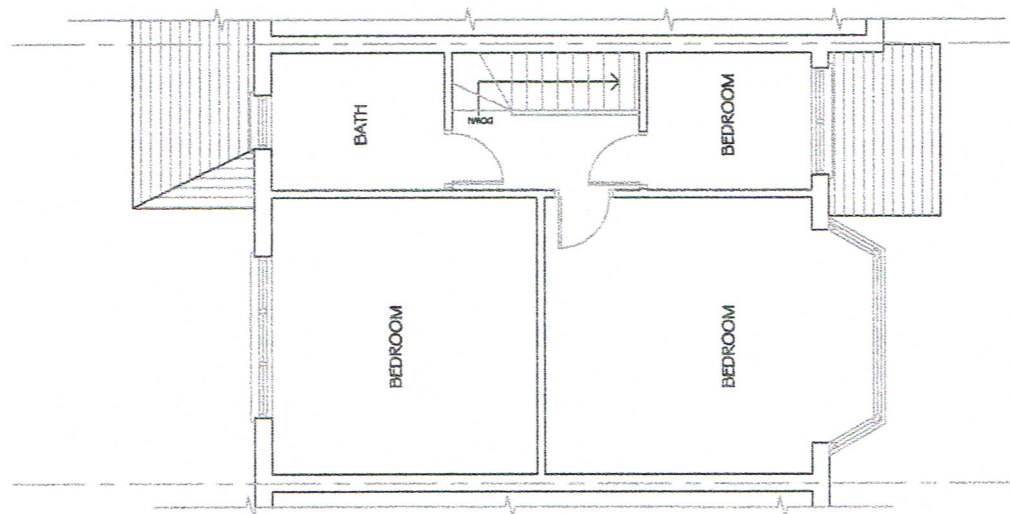

EXISTING GROUND F. PLAN
SCALE 1 : 100

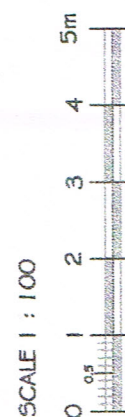

EXISTING FIRST F. PLAN
SCALE 1 : 100

	Job: 16 Victoria Avenue, Uxbridge, UB10 9AQ Client: Mr Akbar Drawing: Existing Floor Plans and Shopplan Date: October 2017 Scale: 1 : 100 @ a3 Draw No: 535/01L
Drawn: S Emman Checked:	Date: 16/10/2017 Scale: 1 : 100 @ a3 Draw No: 535/01L